



REAR ELEVATION AS EXISTING 1:50

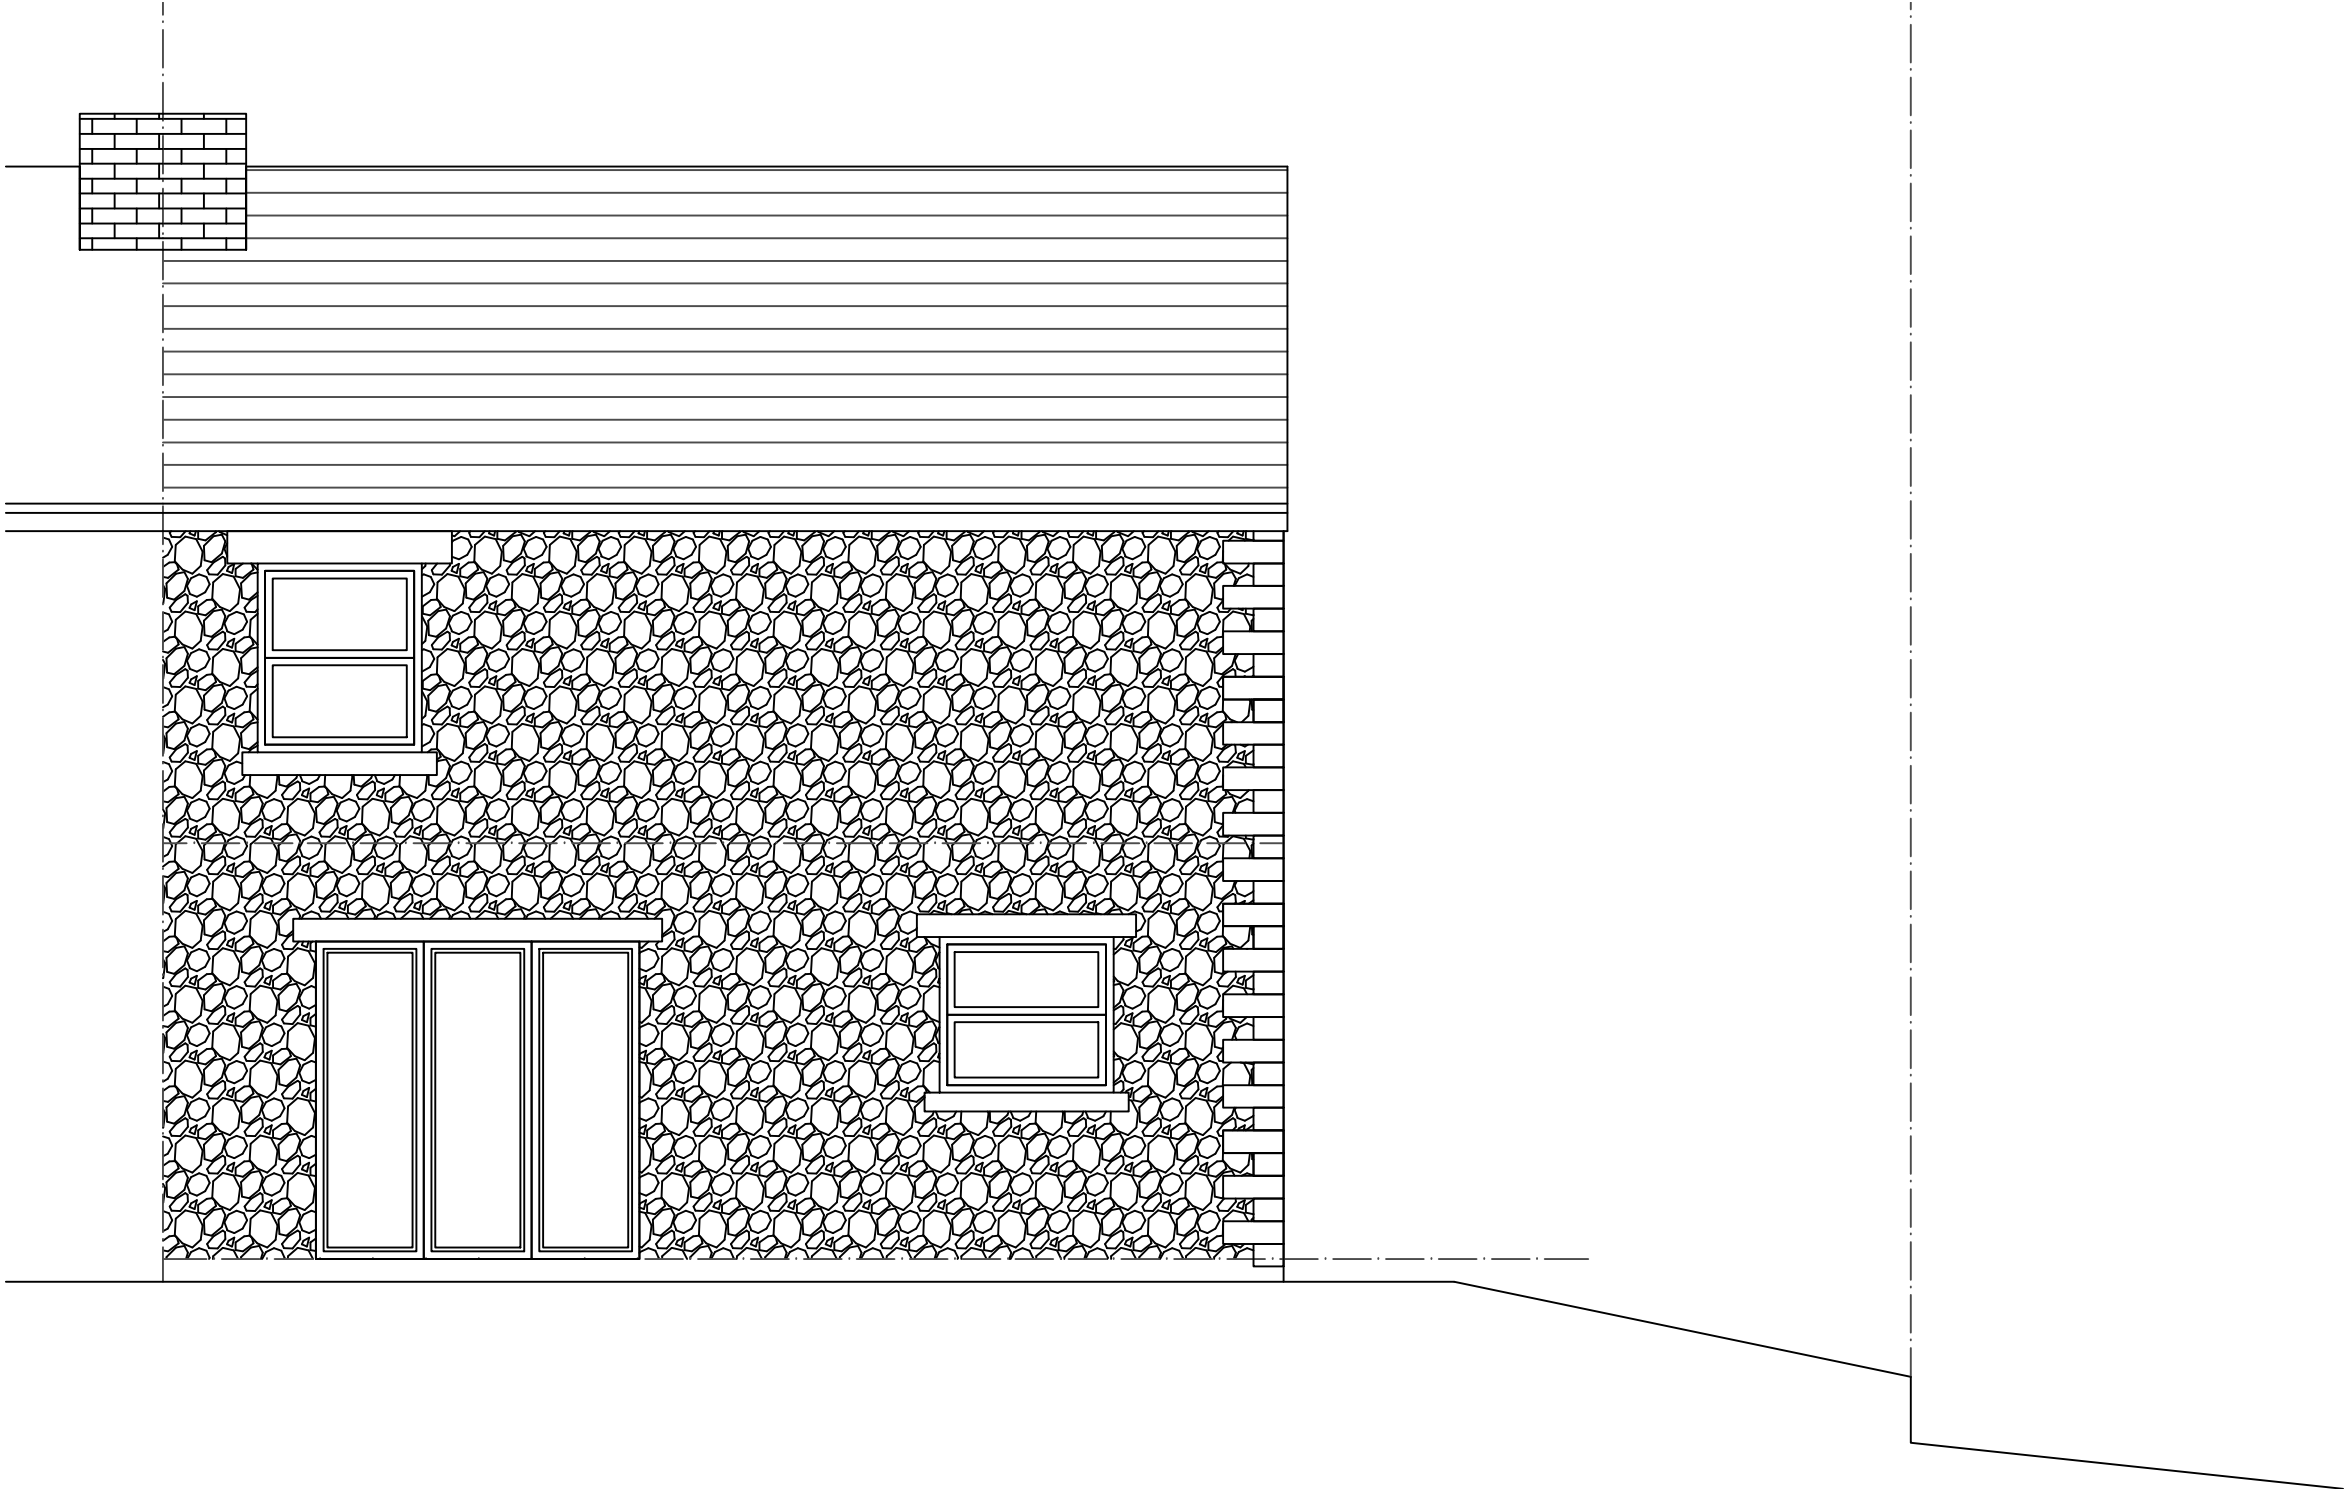

113 LEEK ROAD

 

DWG: EXISTING
113 LEEK ROAD
BUXTON

REVISIONS:

1:50	CHECKED:
DATE: FEB 24	DRAWN:

©THIS DRAWING AND THE BUILDING WORKS DEPICTED ARE THE COPYRIGHT OF AJS ARCHITECTURE AND MAY NOT BE REPRODUCED OR AMENDED EXCEPT BY WRITTEN PERMISSION. NO LIABILITY WILL BE ACCEPTED FOR AMENDMENTS MADE BY OTHER PERSONS.

A.J.S. ARCHITECTURE

32 carr road.
buxton.
derbyshire.
sk17 6wf.

h: 01298 26062
m: 07794 400237

EXISTING 05

113 LEEK ROAD