


rear


Existing

front

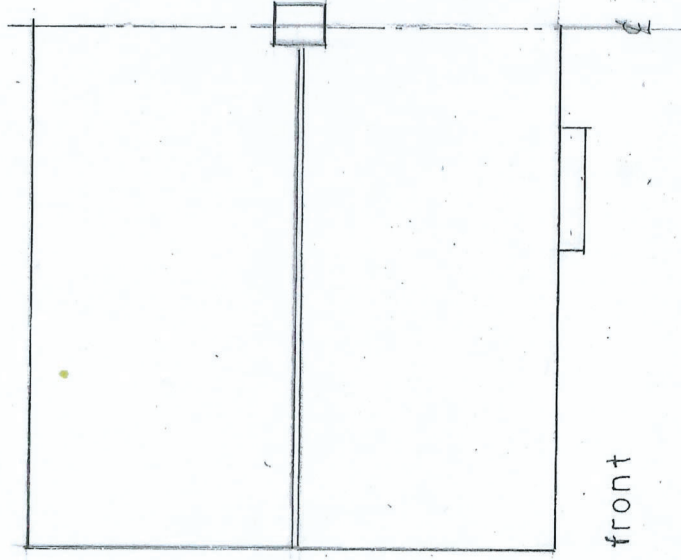

ROOF PLAN 1:100

Proposed

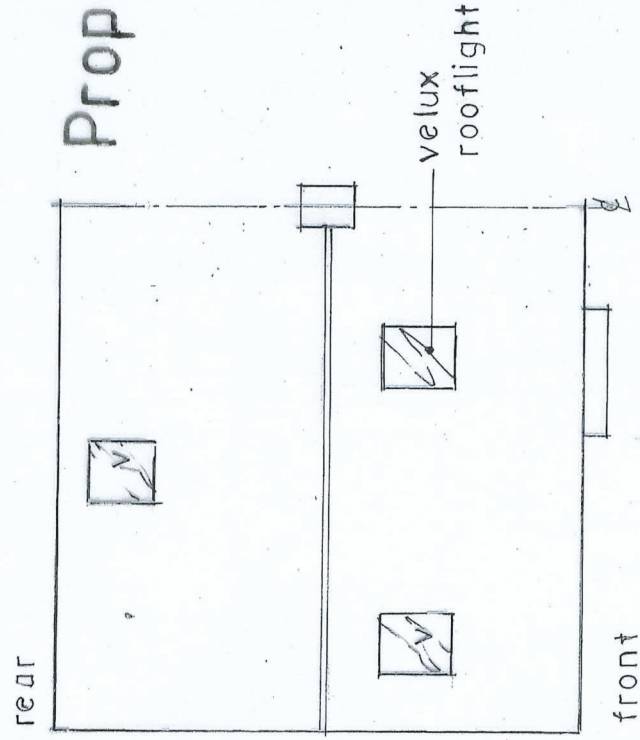

Mr. C. Jackson 18 Diersen Ave. New Mills.	
Drawing No. C.J. 03	Date April 2024
Drawing Title Roof	
Scale 1:100	
Drawing By C.J. 03	
Comments	