


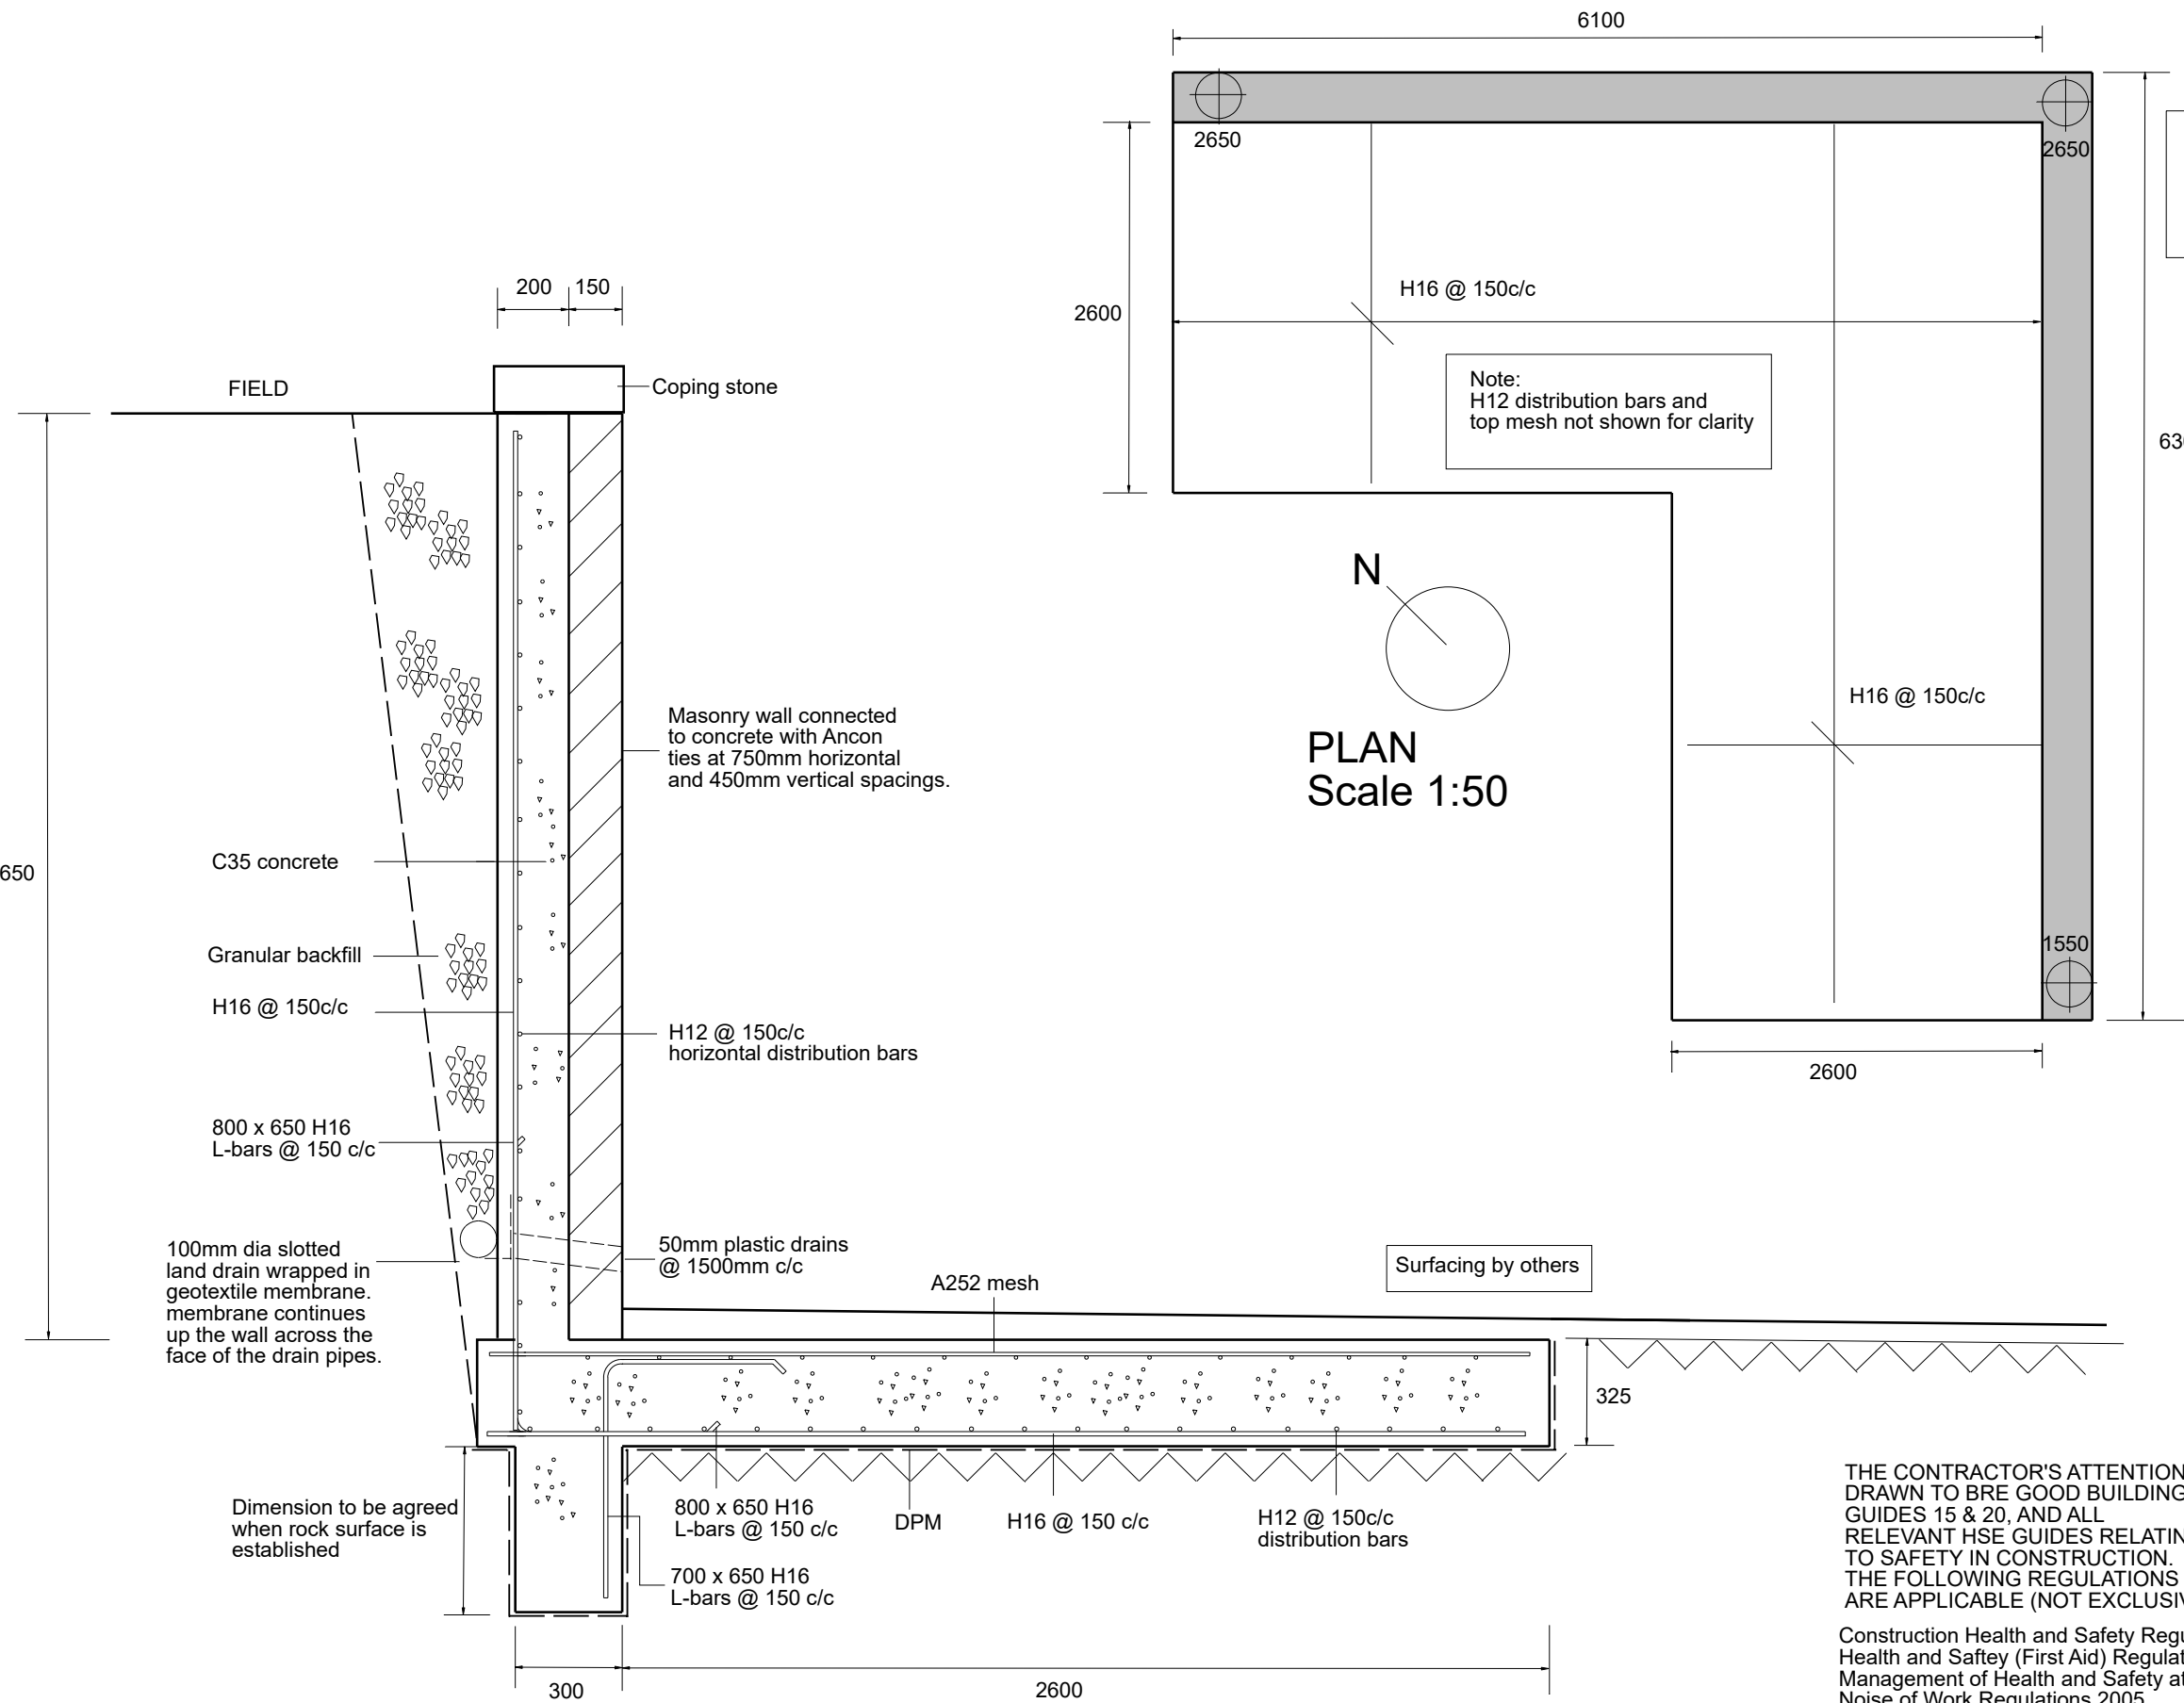

RETAINING WALL SECTION
Scale 1:20

THE CONTRACTOR'S ATTENTION IS DRAWN TO BRE GOOD BUILDING GUIDES 15 & 20, AND ALL RELEVANT HSE GUIDES RELATING TO SAFETY IN CONSTRUCTION. THE FOLLOWING REGULATIONS ARE APPLICABLE (NOT EXCLUSIVE):

Construction Health and Safety Regulations 1996
Health and Safety (First Aid) Regulations 1981
Management of Health and Safety at Work Regulations 1999
Noise at Work Regulations 2005
Pipelines Safety Regulations 1996
Pressure Systems Safety Regulations 2000
Reporting of Injuries, Diseases and Dangerous Occurrences Regulations 1995
Supply of Machinery (Safety) Regulations 1992 as amended
Workplace (Health and Safety in Construction) Regulations 2002
Code of Practice and Guidance. HSG 224
Successful Health and Safety Management. HSG 65
Vibrations Solutions HSG 170
Construction Design and Management Regulations 2015

This document is designed for negotiations with the relevant authorities under the Building Act, Town and Country Planning Acts, and any other relevant legislation. The information contained herein may also be subject to approval under the relevant Acts. All dimensions and any information contained herein must be checked for accuracy on site prior to commencement of any building works.

NOTES

Steel reinforcement to be checked by a Chartered Engineer prior to pouring concrete.

Maximum concrete vertical lift to be 450mm.

Cover to reinforcement = 40mm

All dimensions to be checked on site by the contractor prior to work commencing.

The drawing is not to be used for construction purposes unless approved by Building Control where necessary.

Contractor to survey the site to establish existing site services prior to commencing work.

Contractor to provide all necessary temporary propping and access equipment in accordance with HSE recommendations and his own risk assessments and method statements

All work must comply with the requirements of CDM 2015.

Wall stem height to underside of coping stone
2650

Revision details	Suffix	Date	Drawn	App'd
------------------	--------	------	-------	-------

Drawing Status

Project Title
2 Phoside View Hayfield

Drawing Title and Number 3255.01 Retaining wall	Rev
--	-----

Scale @ A3: As shown

Drawn	JB	Checked	RH
Approved	JB	Date	3/4/24



Barley Castle Yard
Market Street
Hayfield
High Peak
SK22 2EP
01663 741312
www.kingfisherhgb.co.uk

Kingfisher
Design &
Management Ltd