



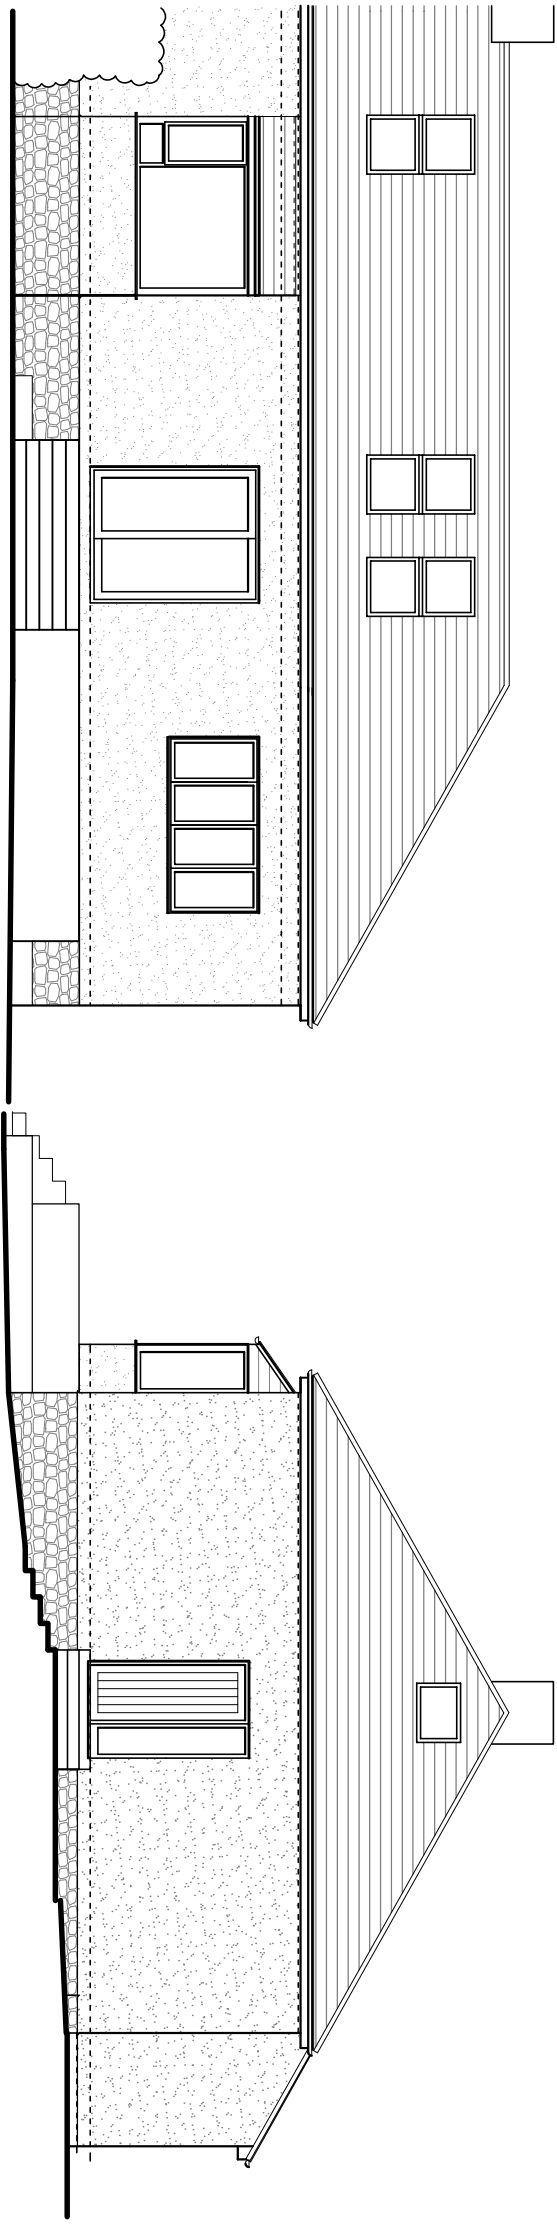


Rear Elevation

Side Elevation

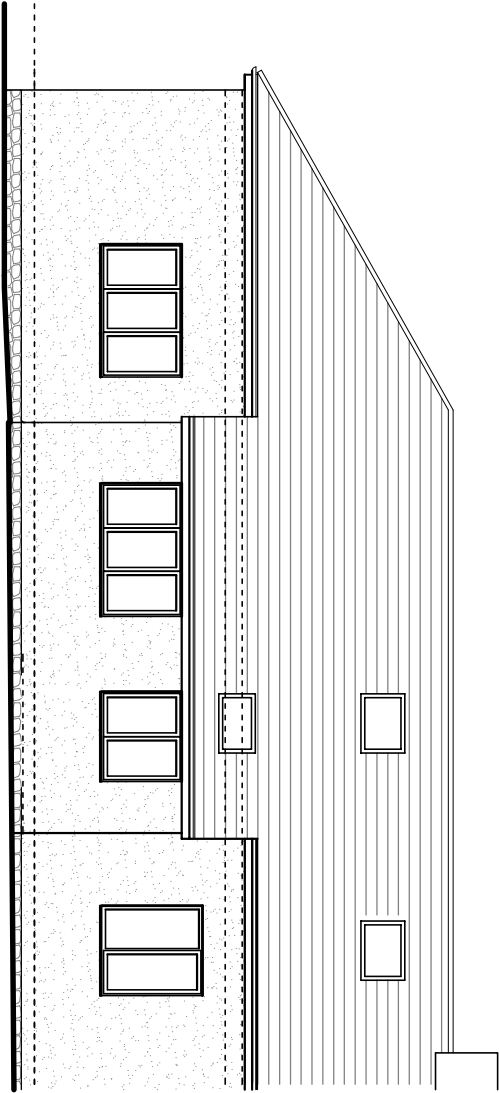

Front Elevation

 

CLIENTS/CONTRACTORS ARE ADVISED TO CLARIFY
DIMENSIONS PRIOR TO SETTING OUT AND NOT TO
SCALE OFF THE DRAWING

Rev A 23 Feb 2024 Proposal amended - layout change and omission of dormer



HIGH PEAK ARCHITECTS LTD
2nd Floor, Wharf House, Wharf Road, Whaley Bridge, High Peak, Derby's SK23 7AD
Tel: 01663 719717 Web: www.highpeakarch.com Email: hpa@highpeakarch.com

Side and Front Extension and Loft Conversion **Proposed Elevations**
7 Jodrell Meadow, Whaley Bridge 1870.PL05

Scale: 1:100 @ A3 Date: April 2023 Rev. A