


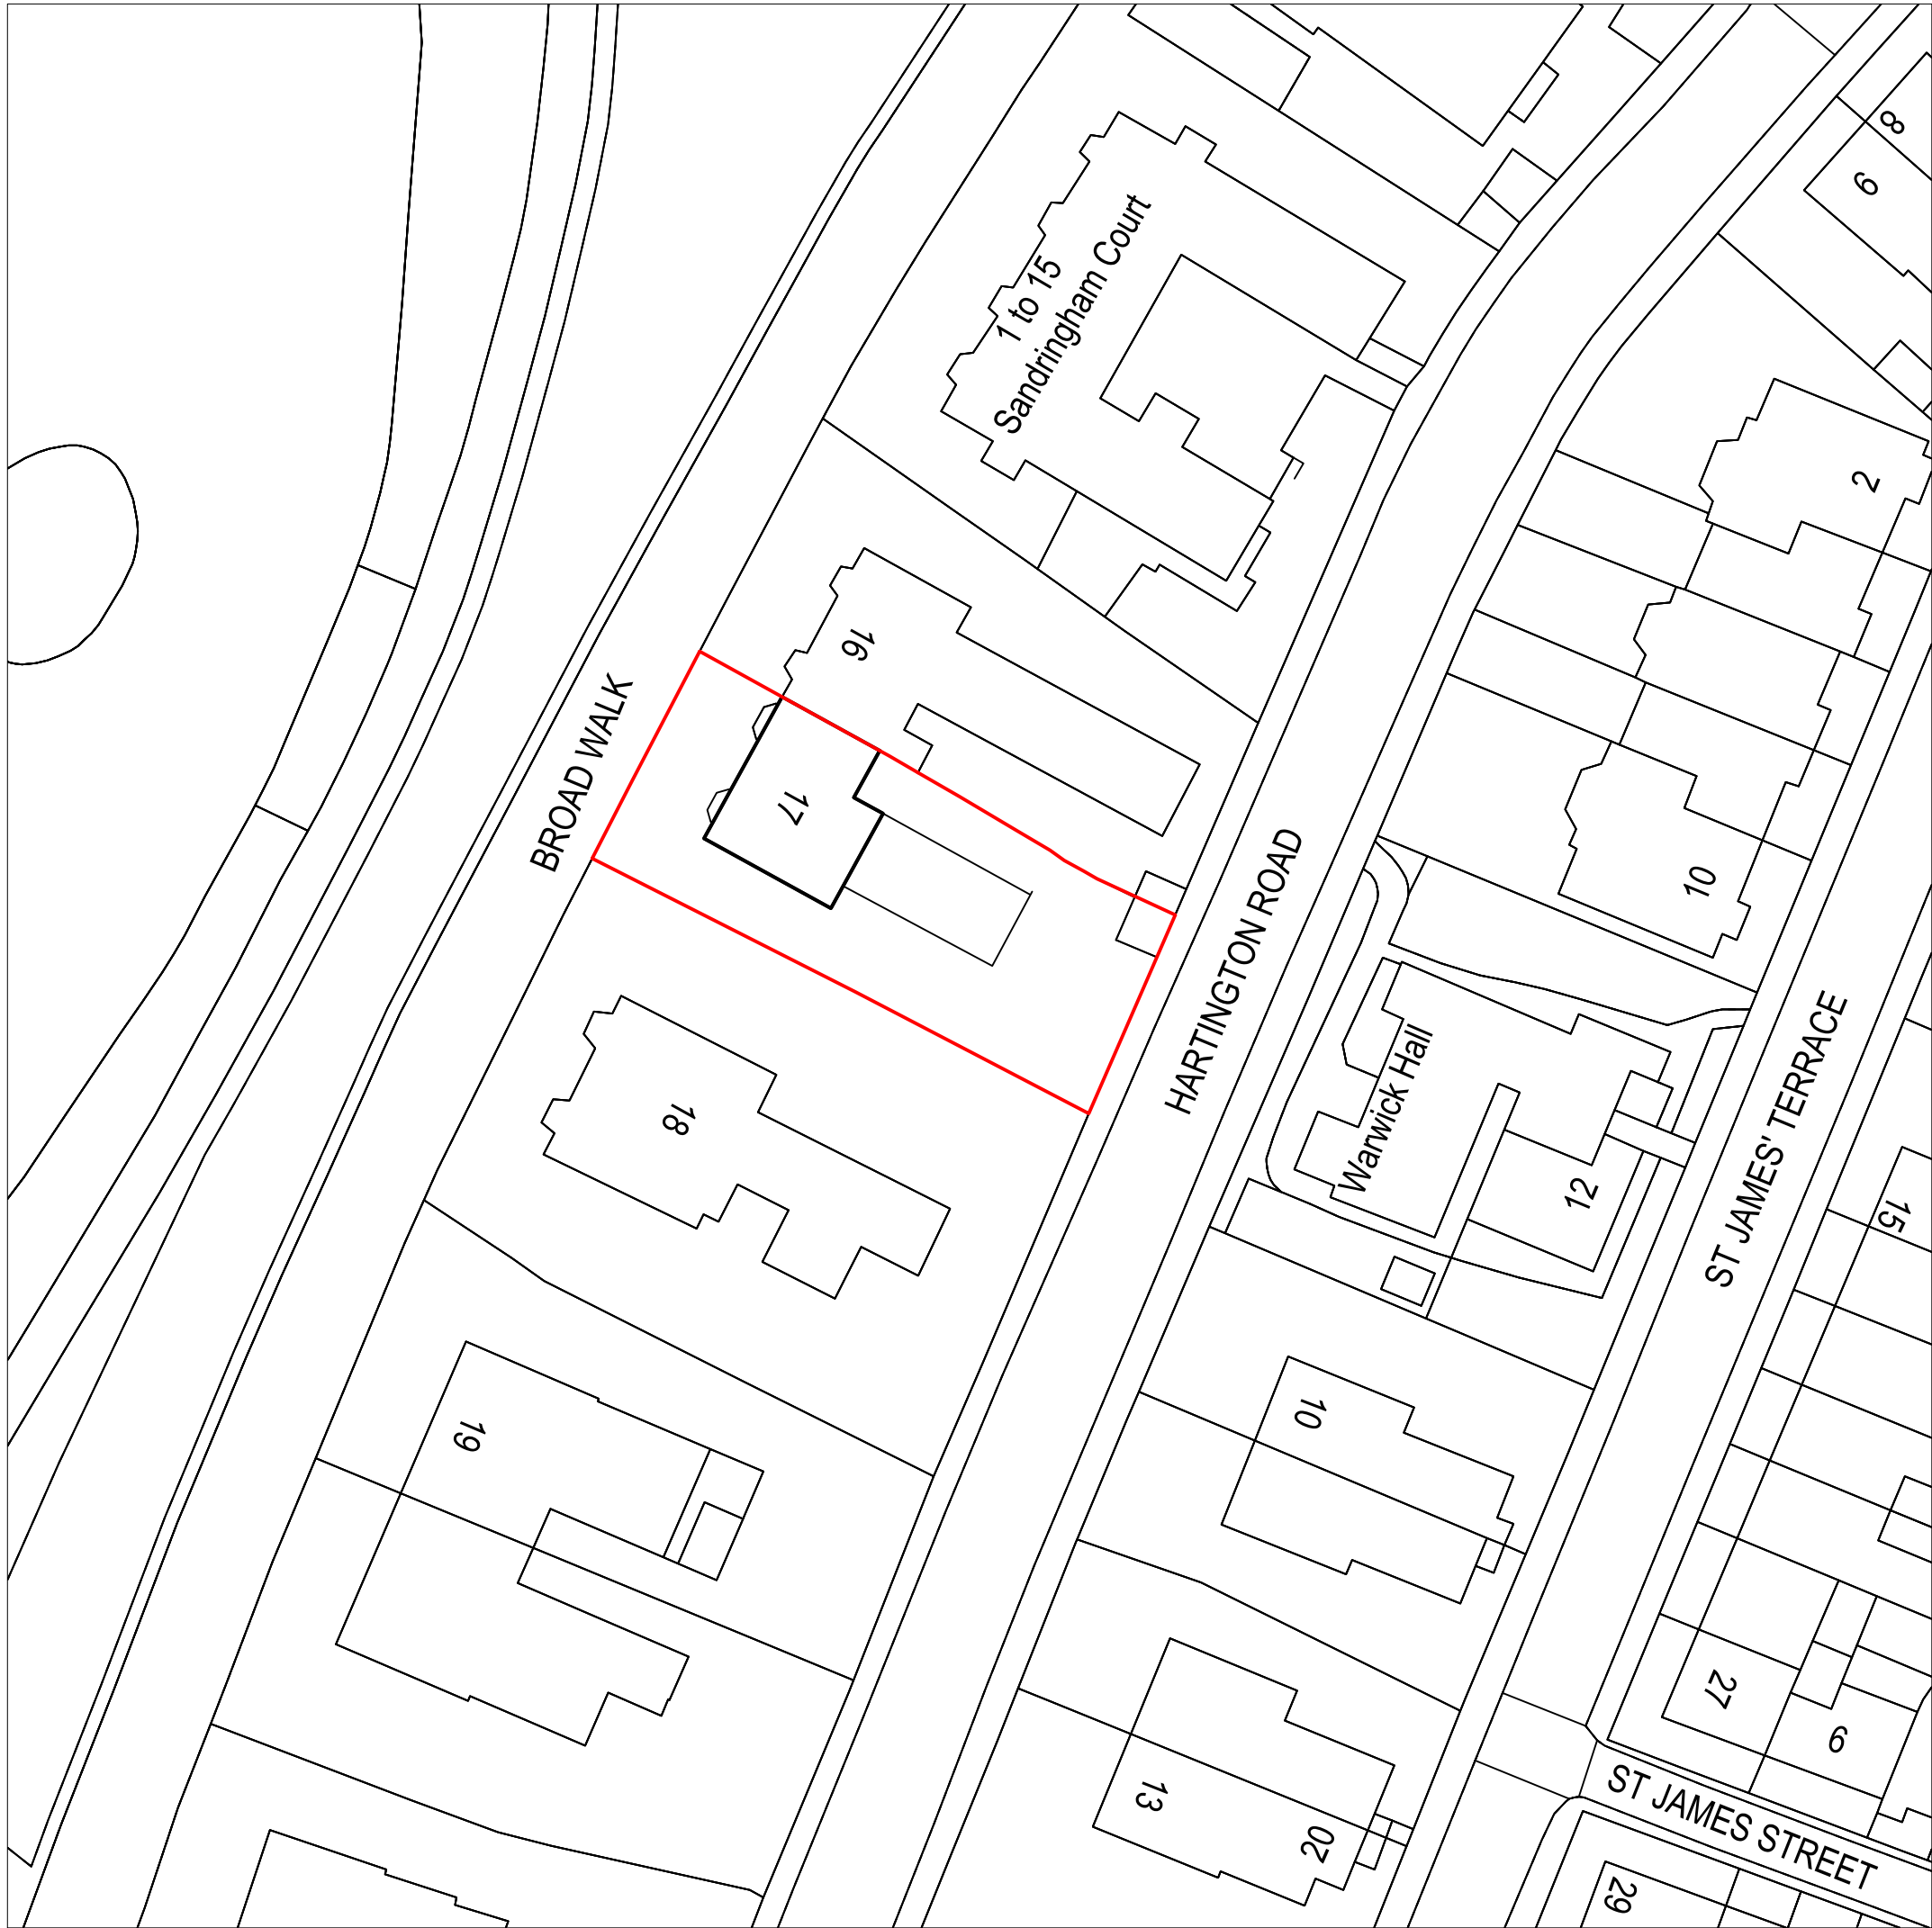


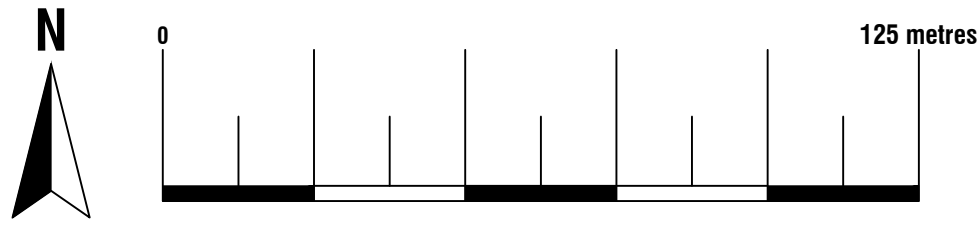


Location Plan
Scale 1:1250
© Crown Copyright and database rights 2022
OS 100047474

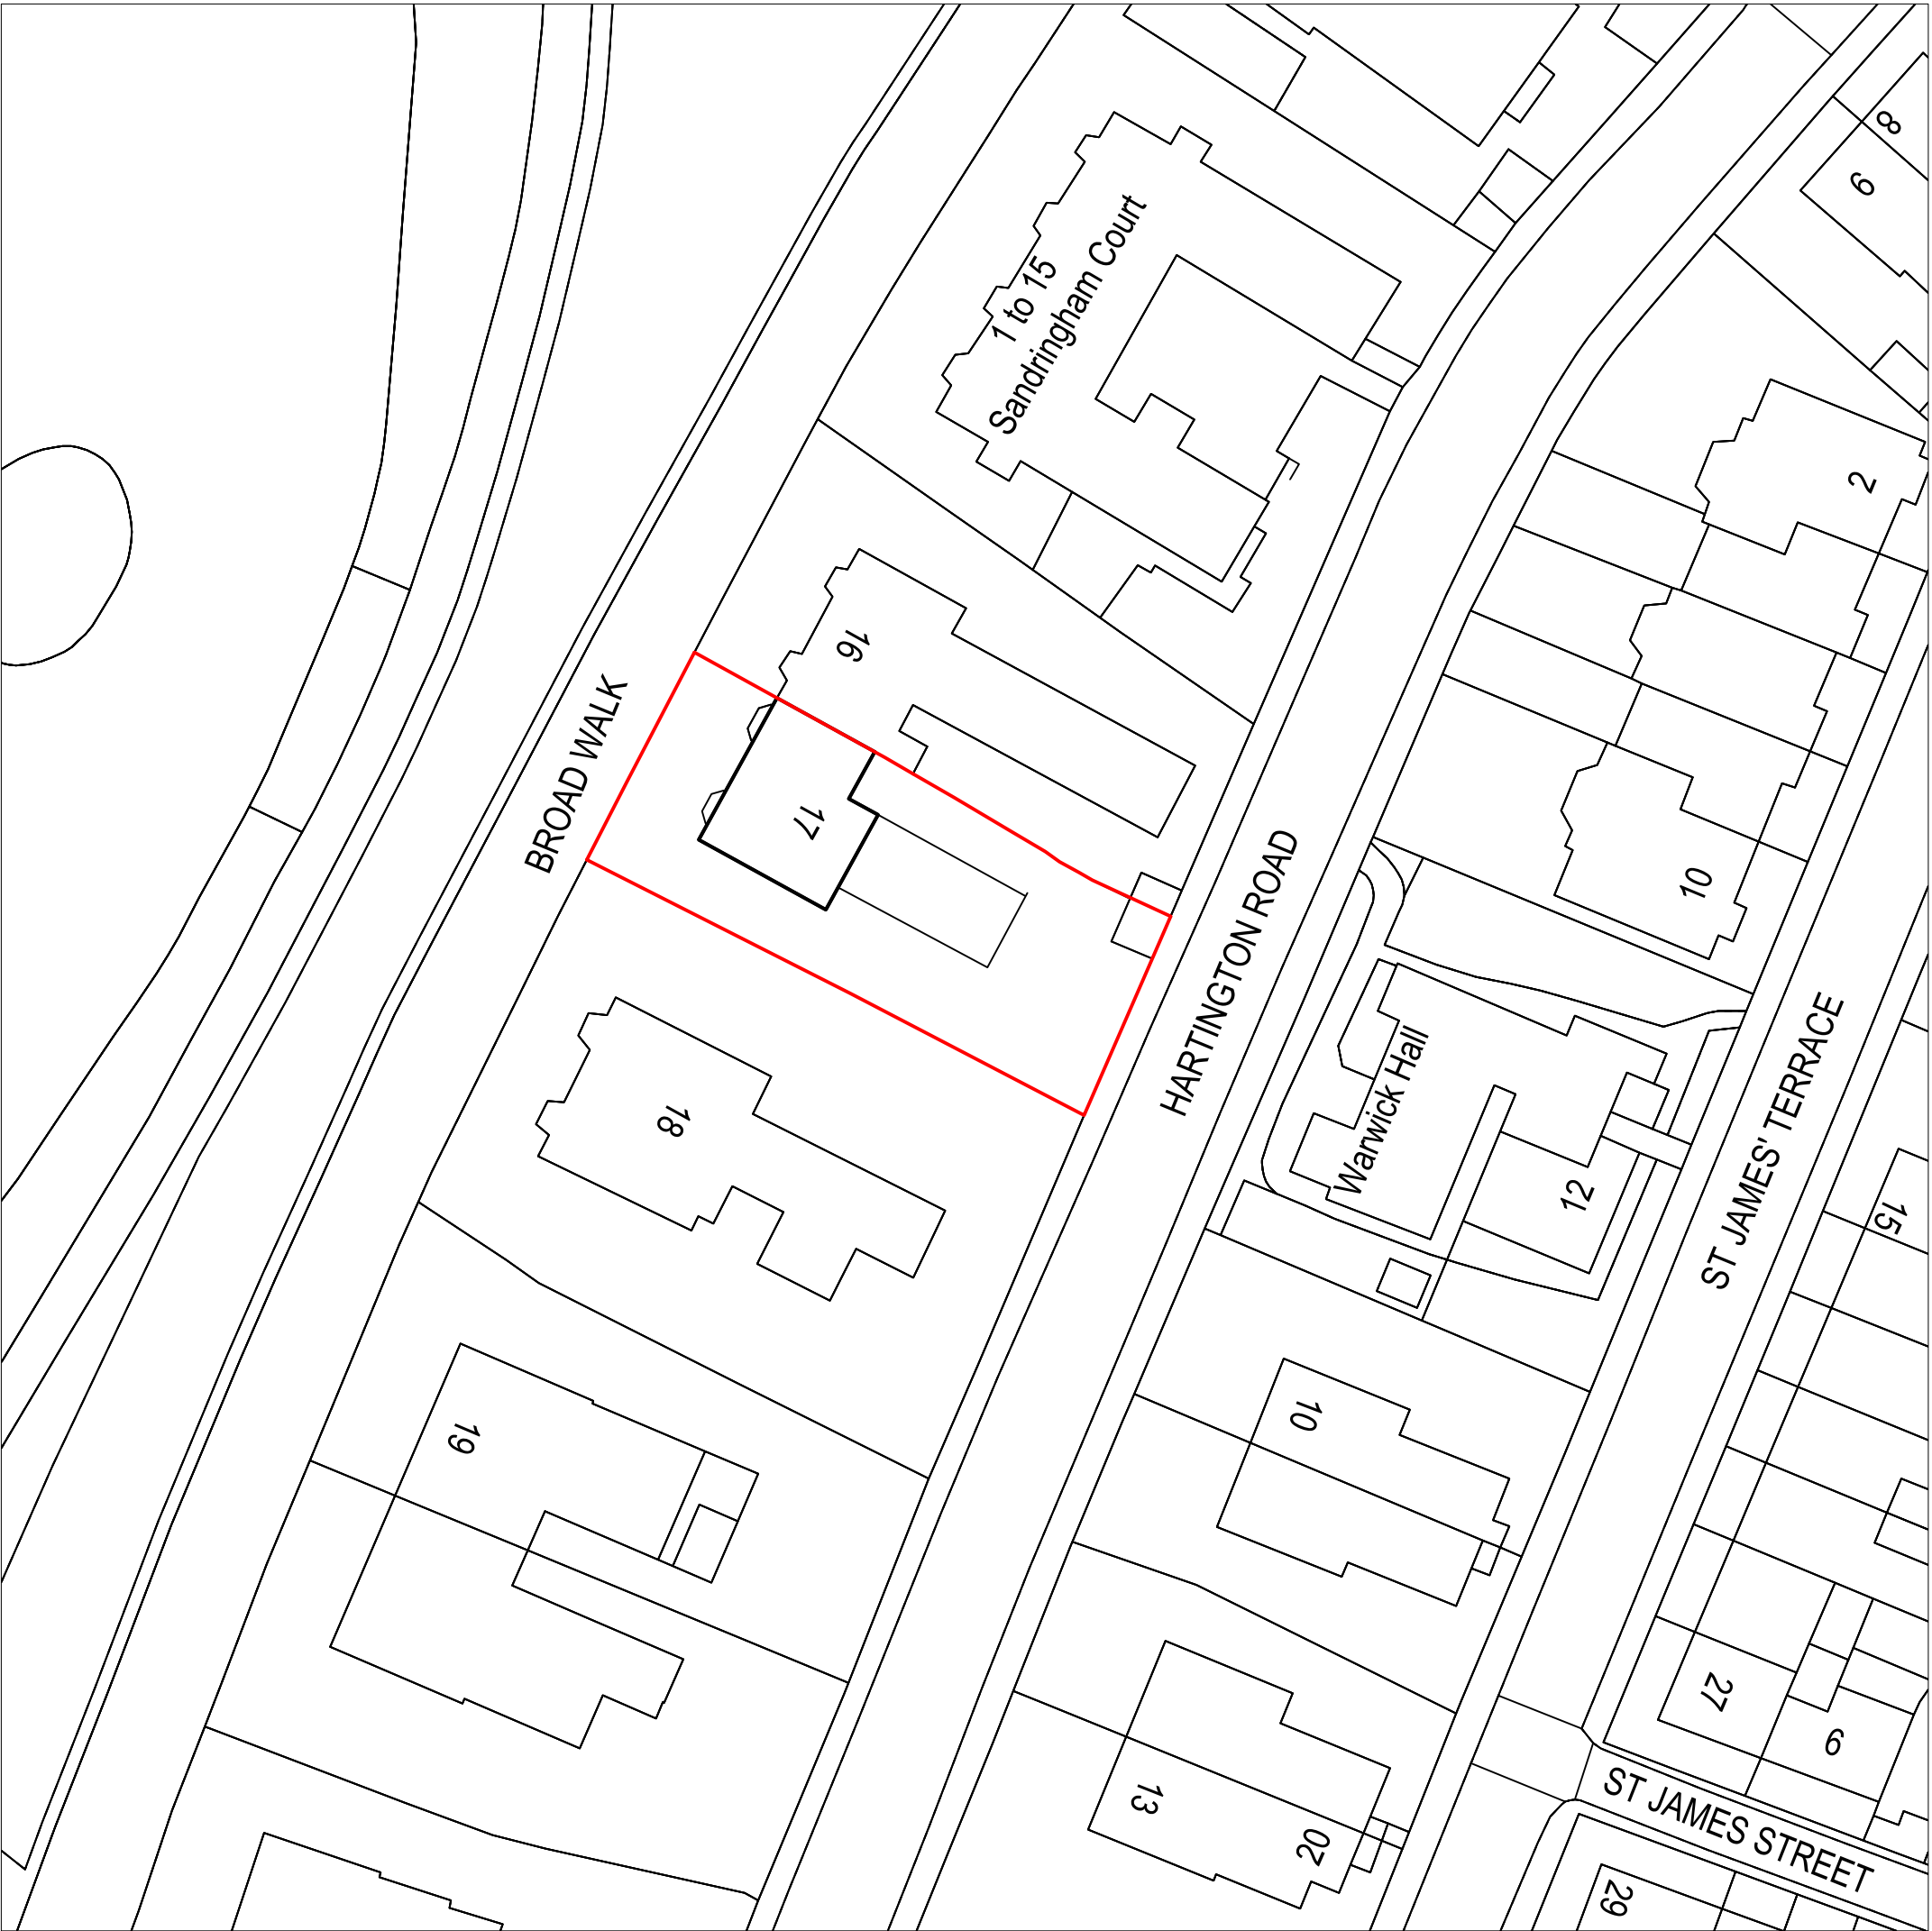

Existing Block Plan
Scale 1:500
© Crown Copyright and database rights 2022
OS 100047474

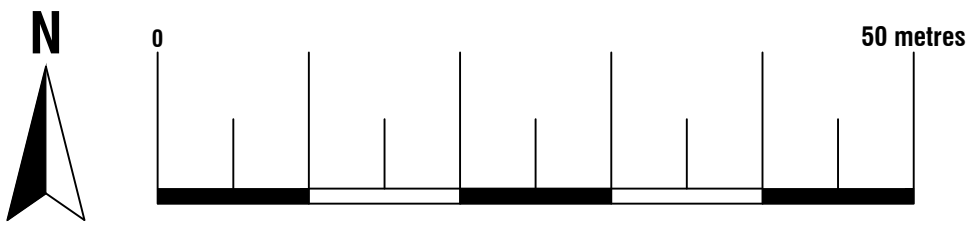



Proposed Block Plan
Scale 1:500
© Crown Copyright and database rights 2022
OS 100047474

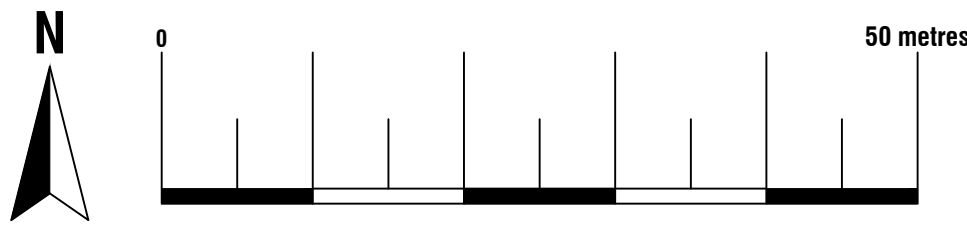




74 Cardiff Road, CF15 7QE • Enquiries@ArkiPlan.co.uk


Site	17C Broad Walk, Buxton SK17 6JR	Date	25.04.2024
		Sheet	23-1980 D01 REV 3
		Job	Loft Conversion
		Scale	As Shown@A1
Title Number	DY308855	Title	As Shown

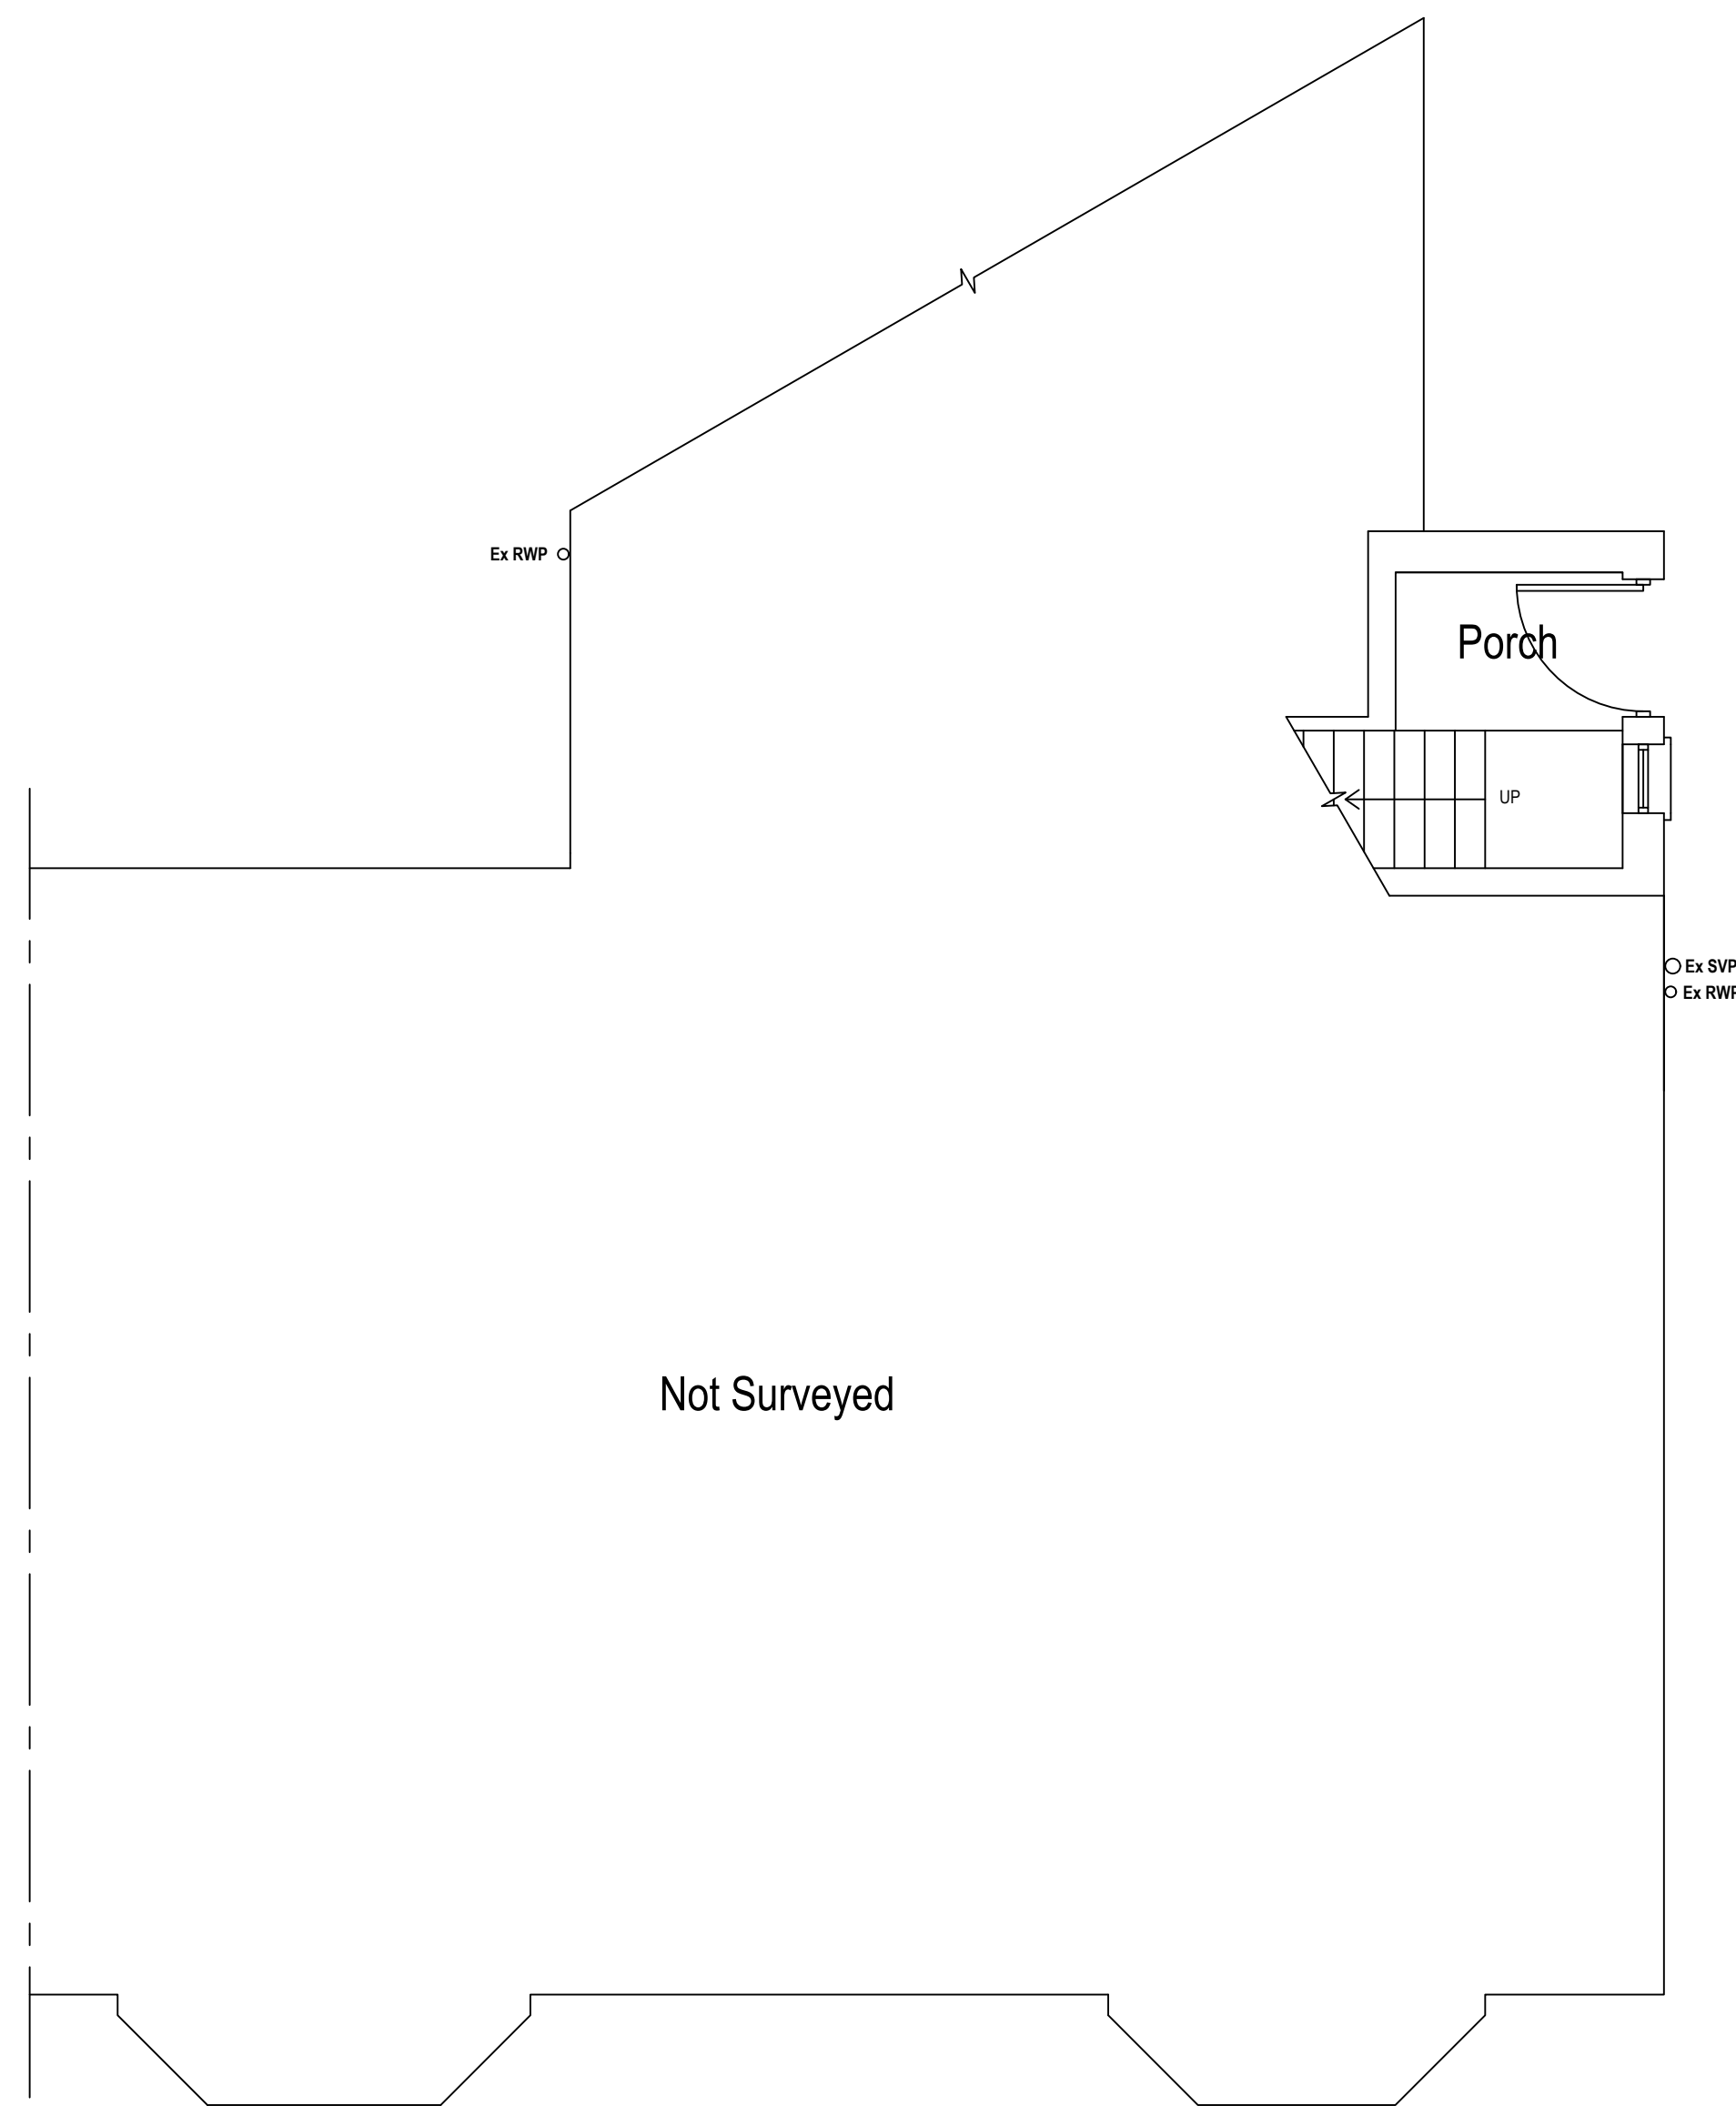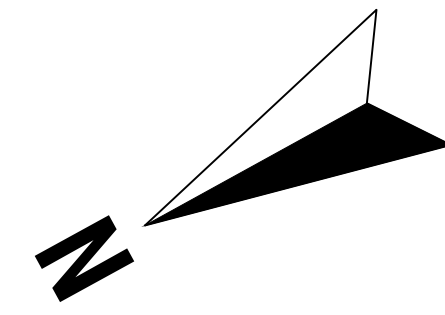


Existing Ground Floor Plan
Scale 1:50

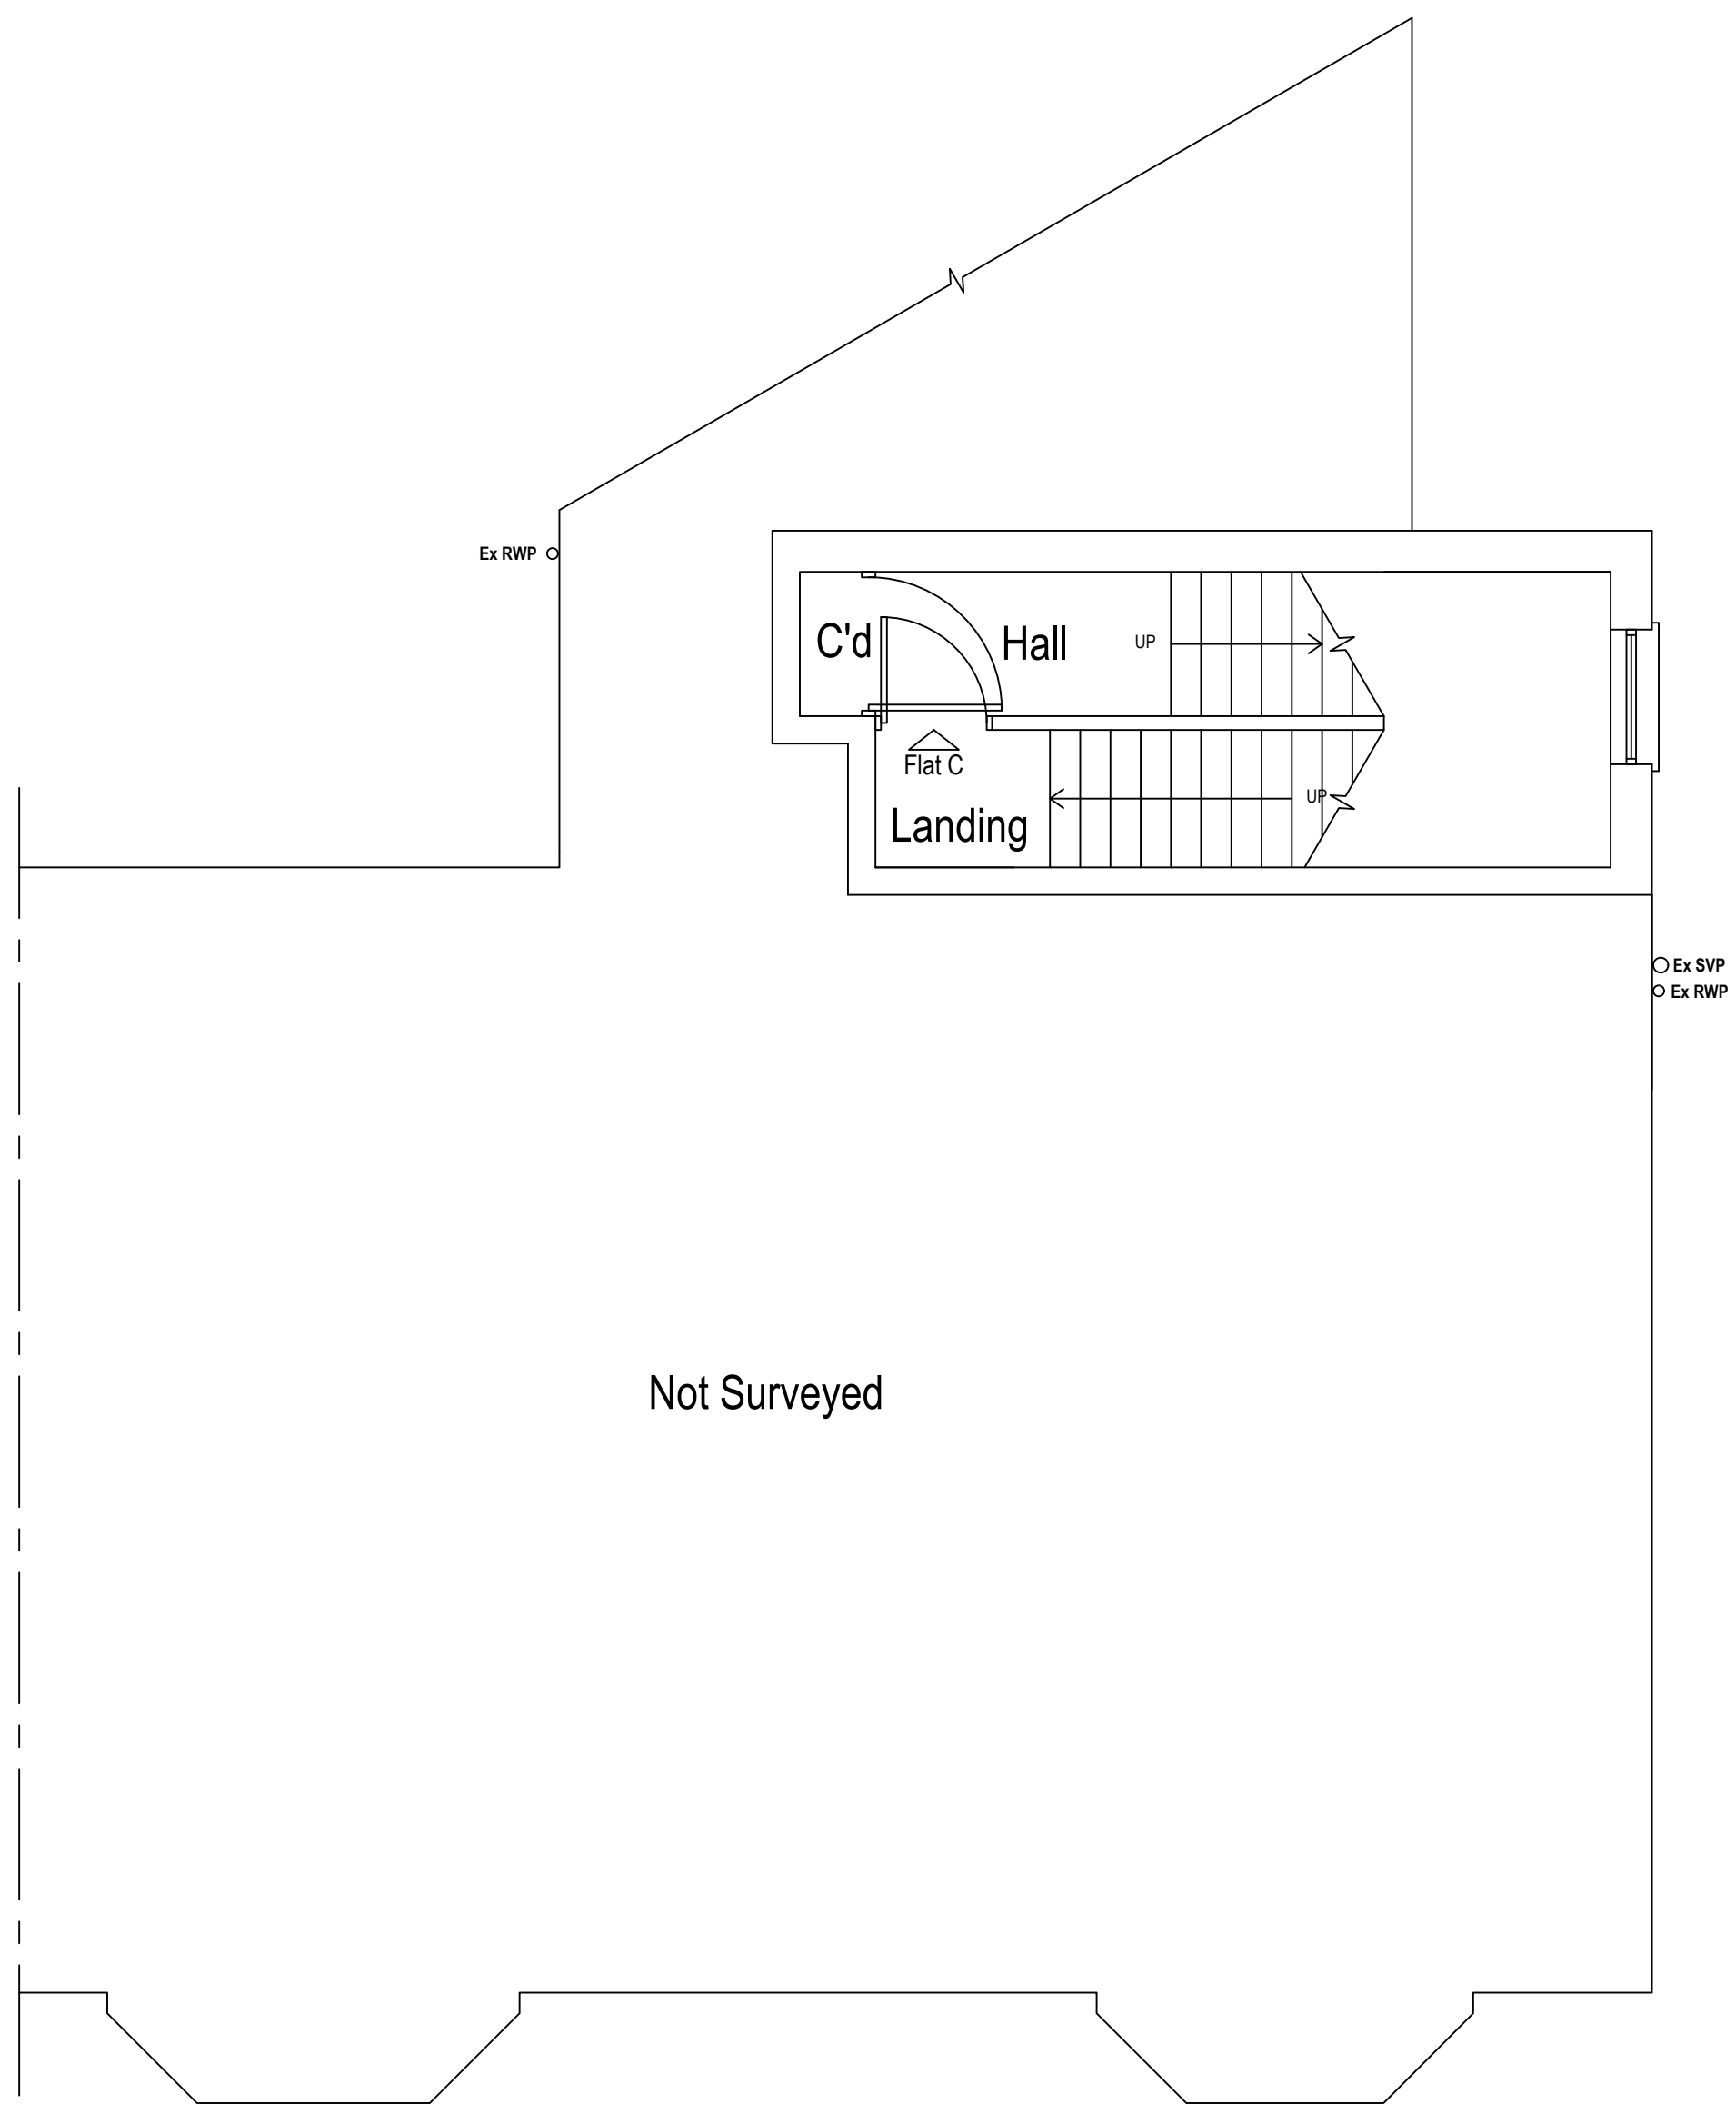

Existing First Floor Plan
Scale 1:50

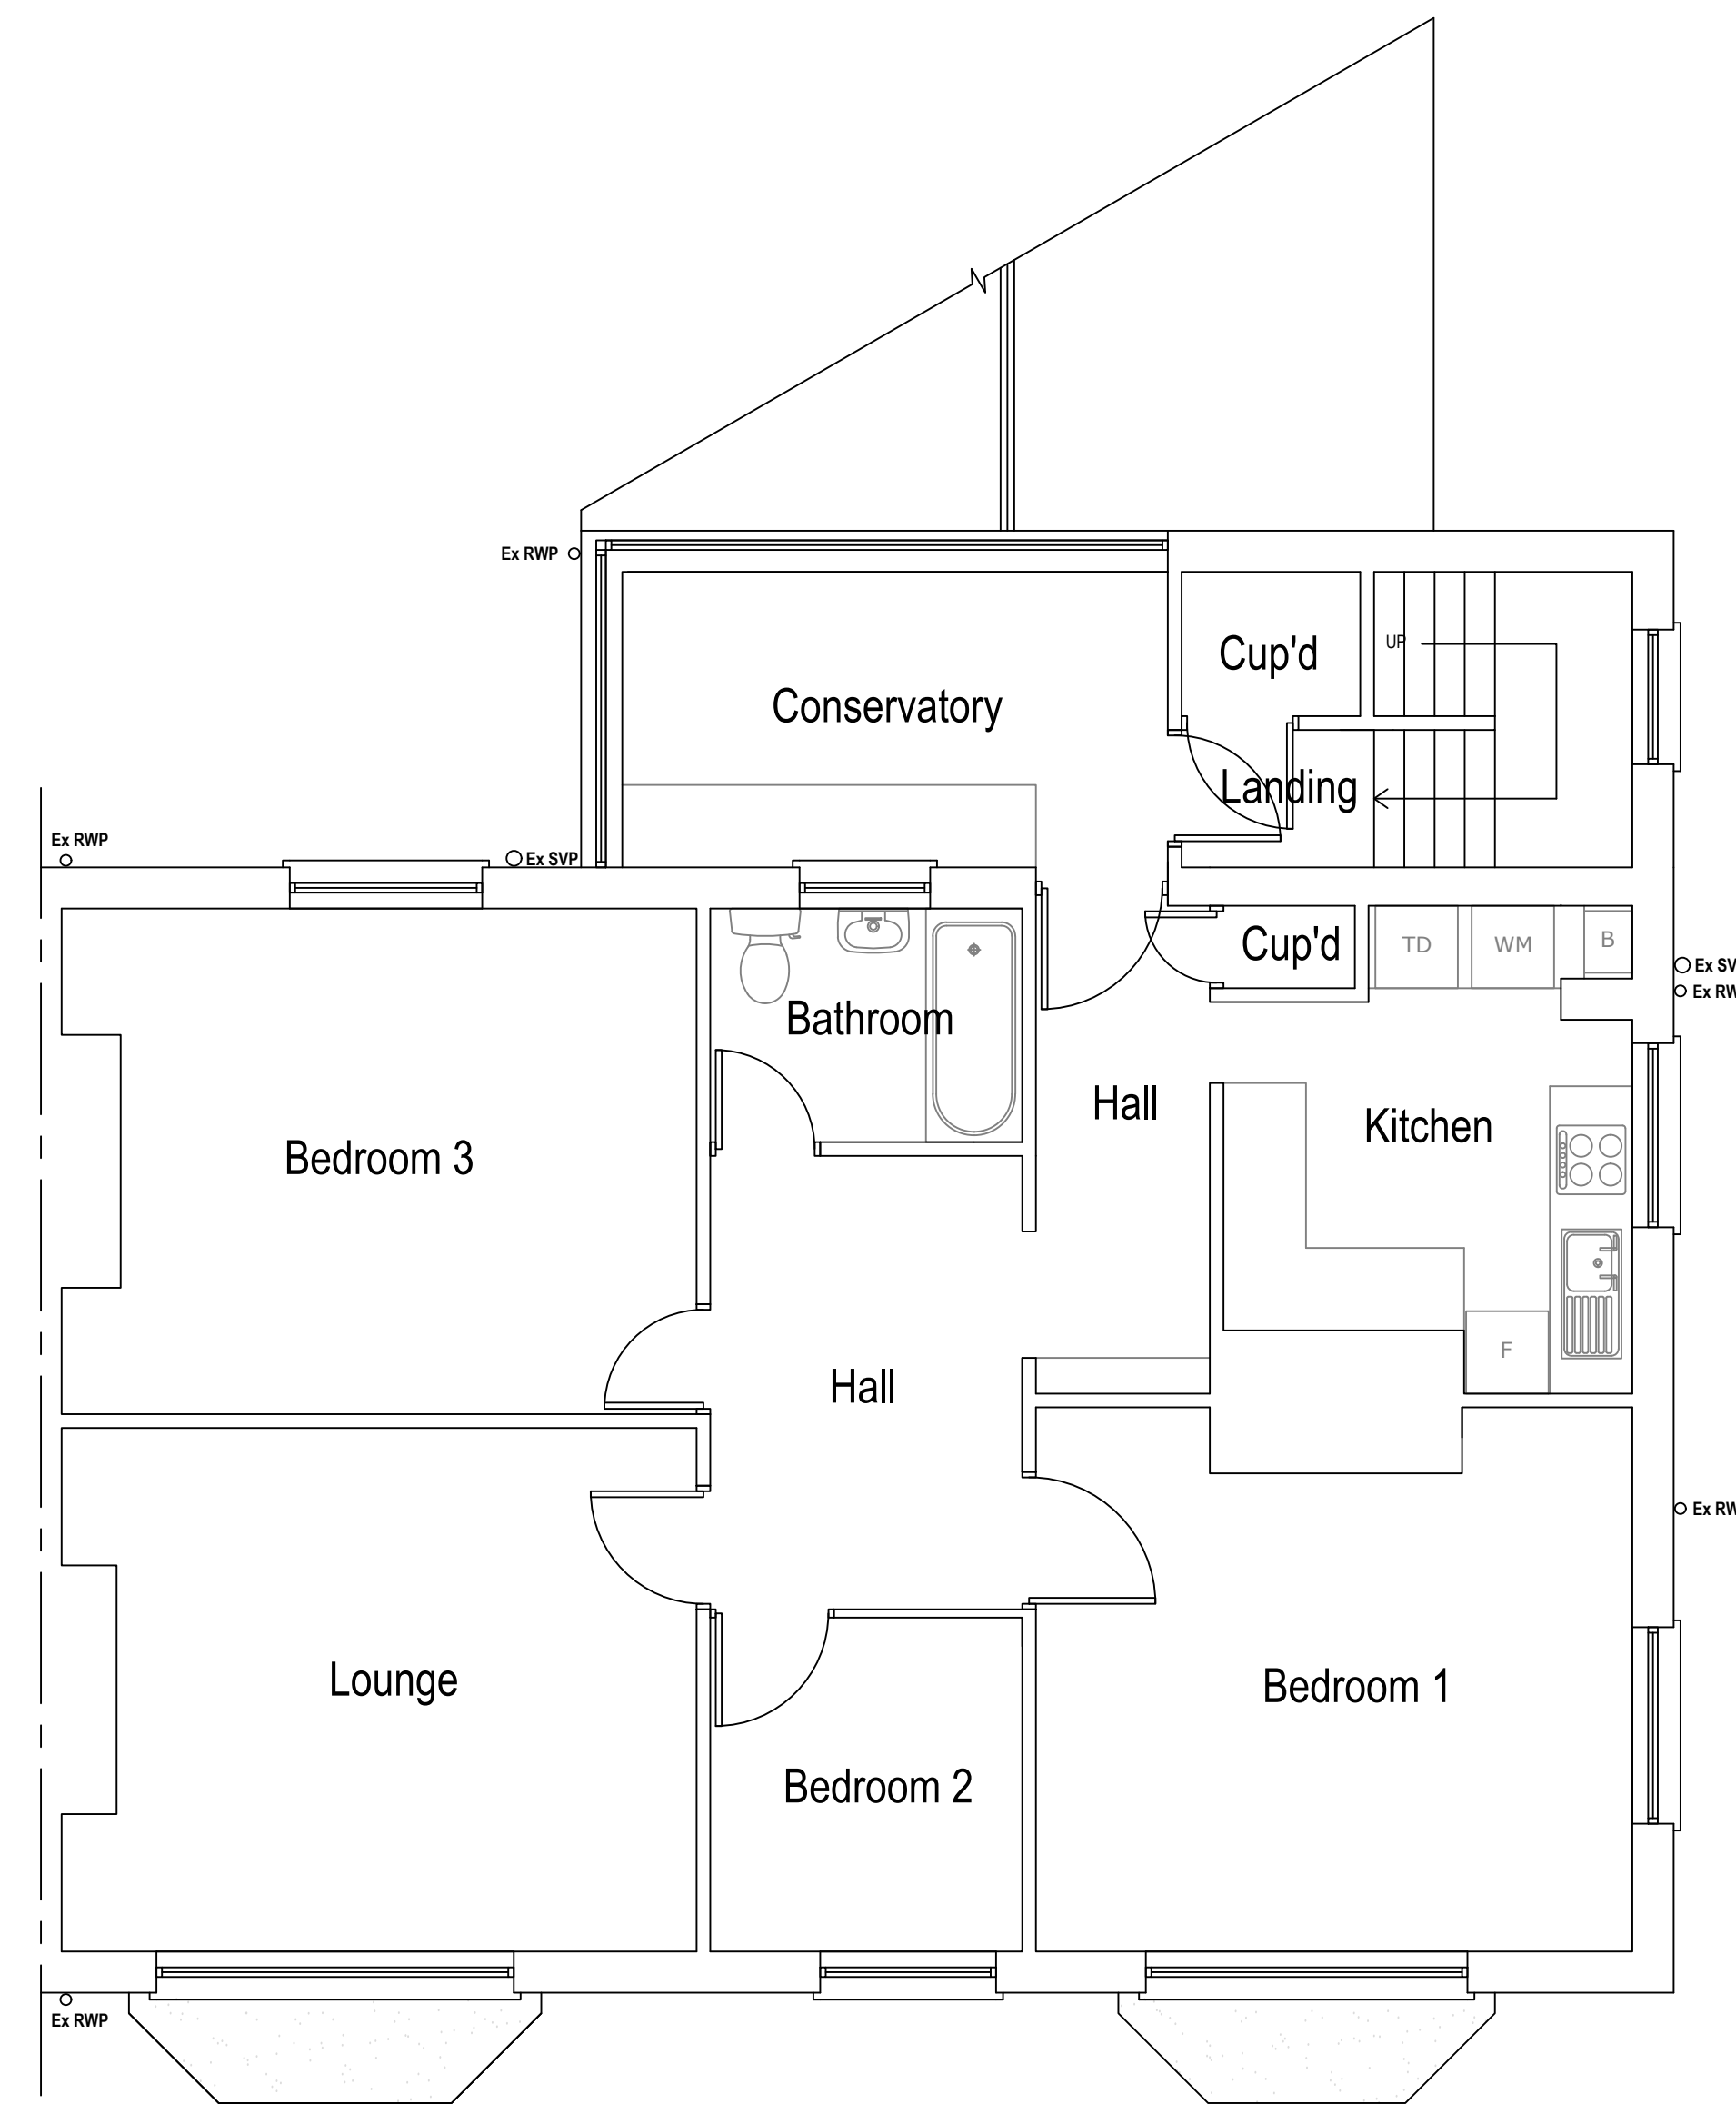

Existing Second Floor Plan
Scale 1:50
Area ca. 104.76 m²

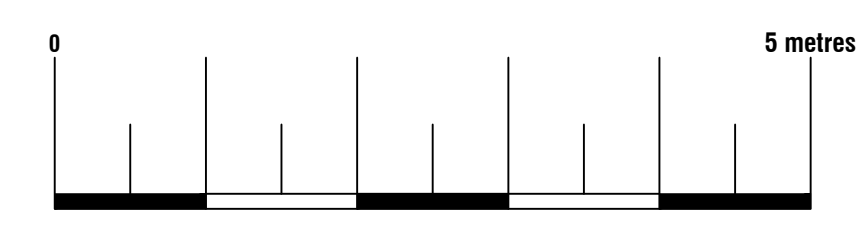



74 Cardiff Road, CF15 7QE • Enquiries@ArkiPlan.co.uk



Site	17C Broad Walk, Buxton SK17 6JR	Date	25.04.2024
		Sheet	23-1980 D02 REV 3
		Job	Loft Conversion
		Scale	As Shown@A1
Title Number	DY308855	Title	As Shown

Symbol Key:


Boundary line

Demolished


Details above

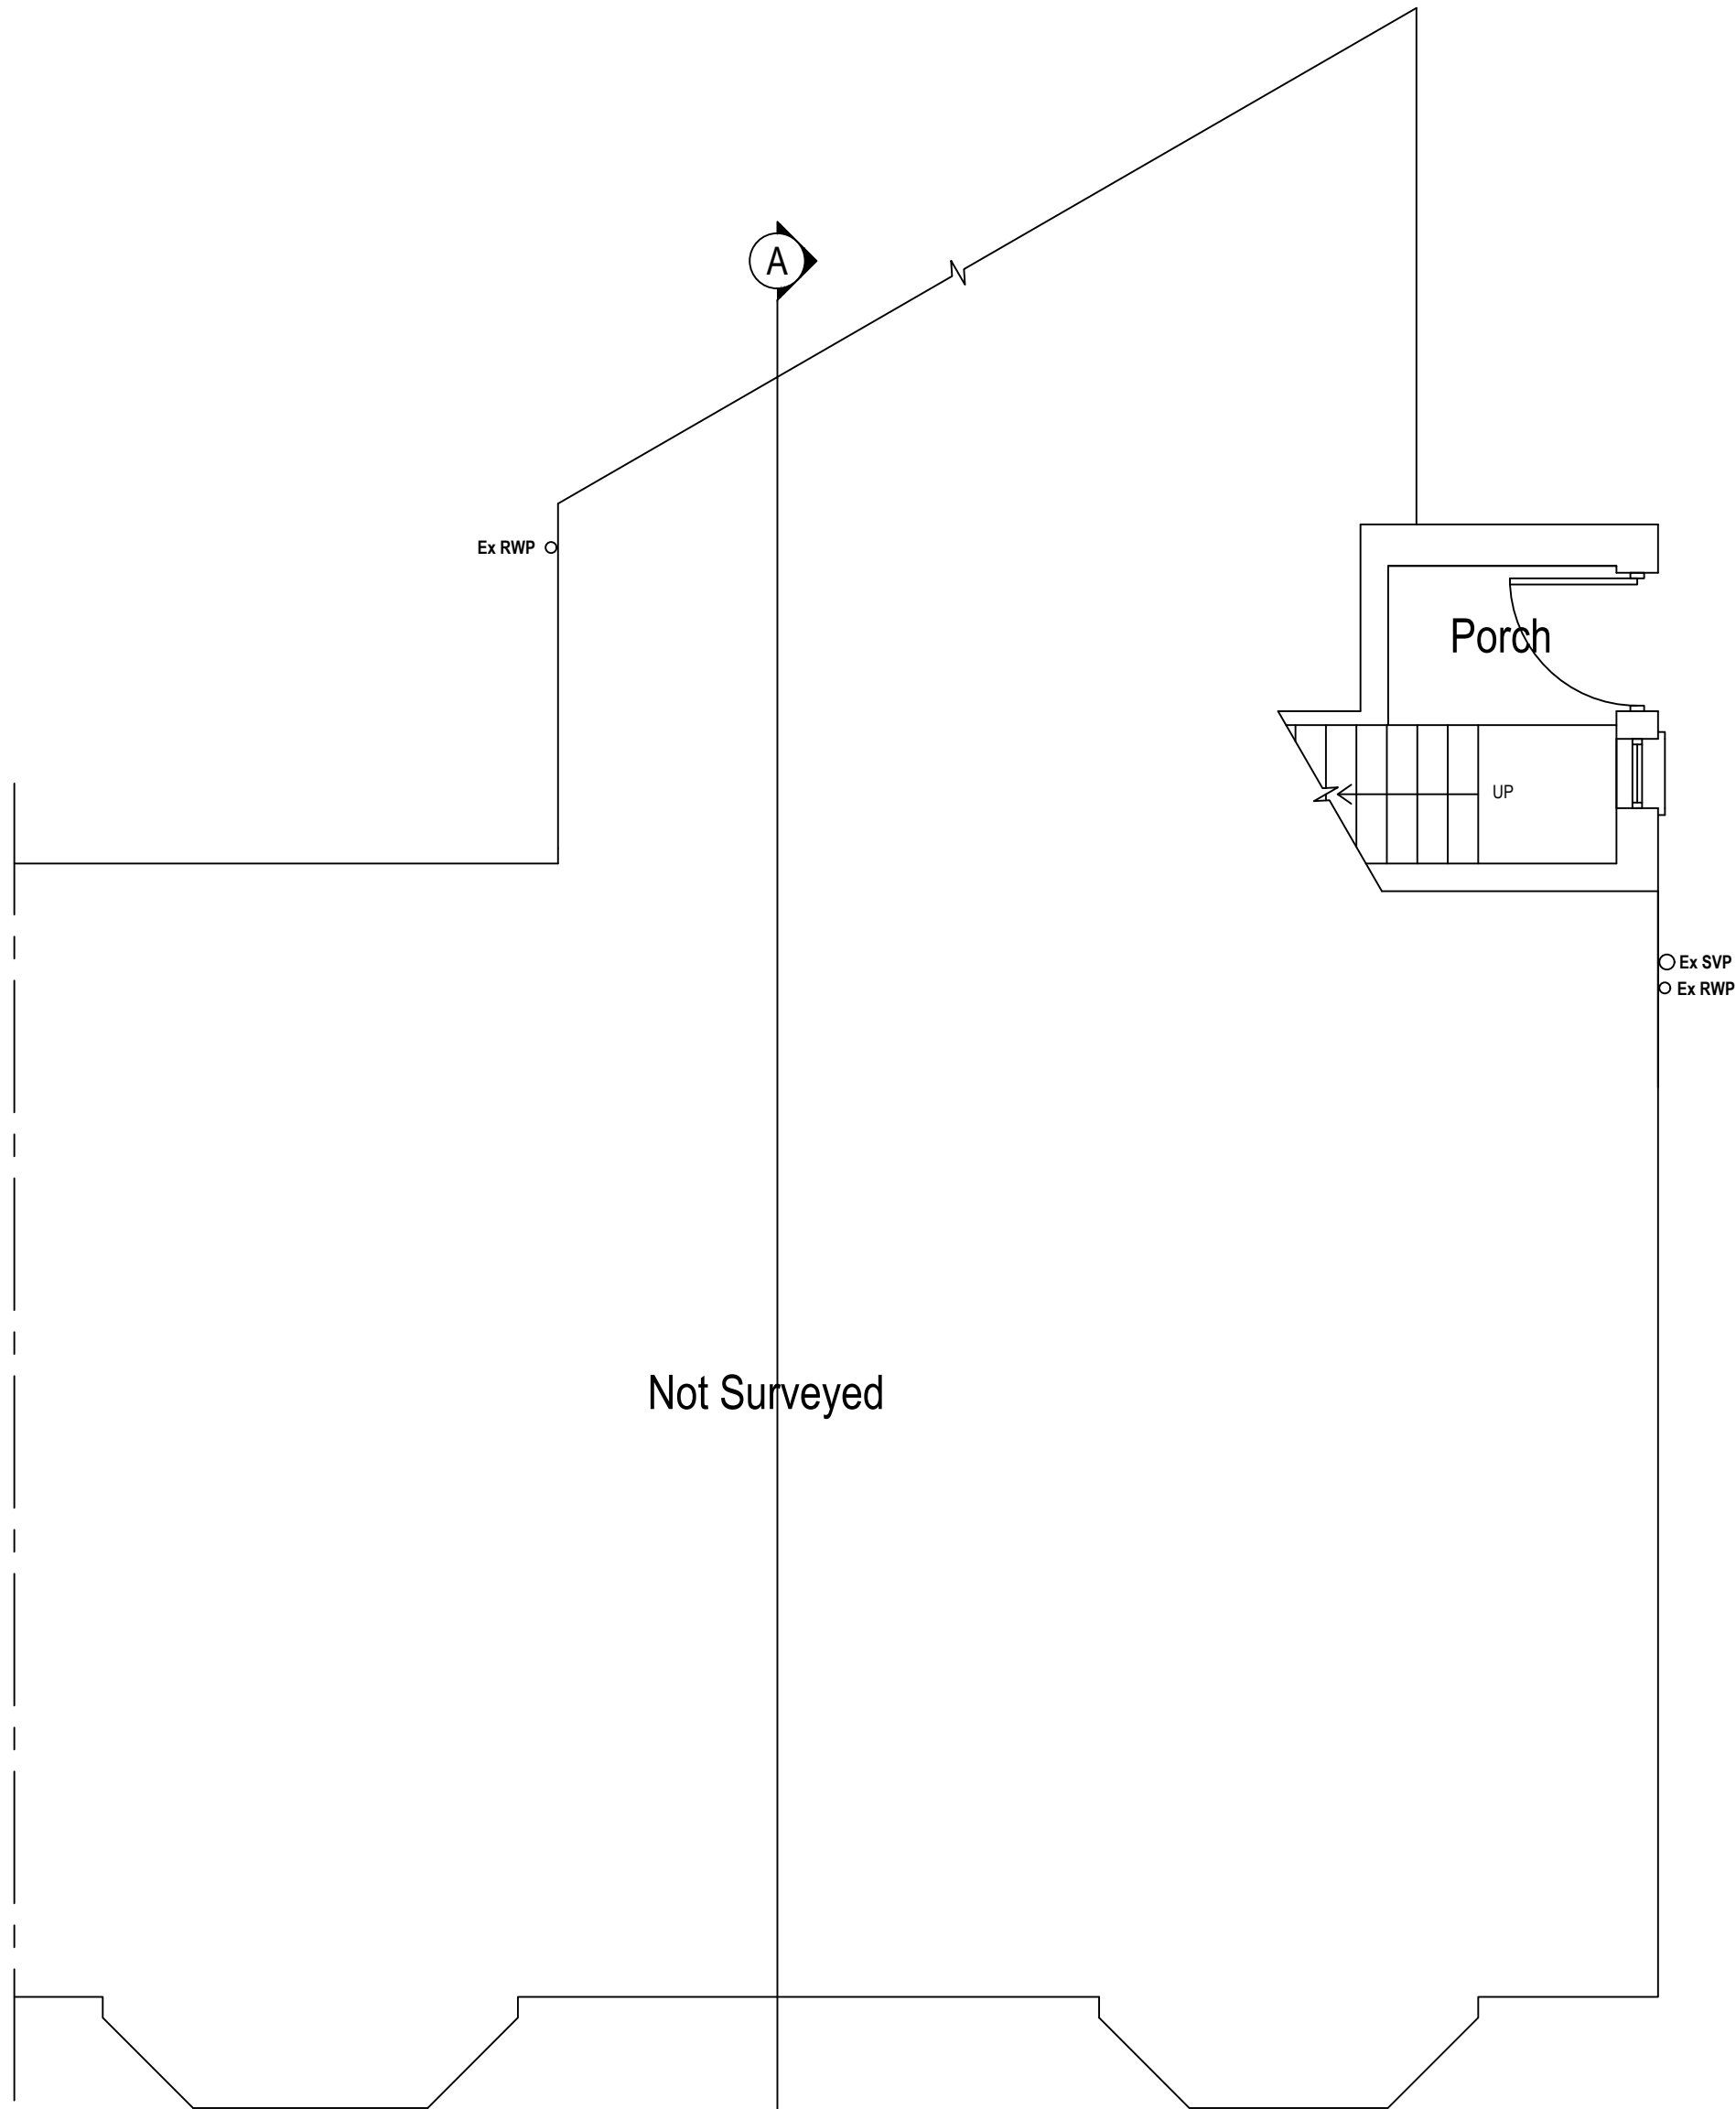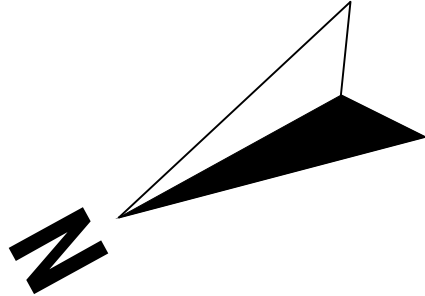

Proposed Ground Floor Plan
Scale 1:50

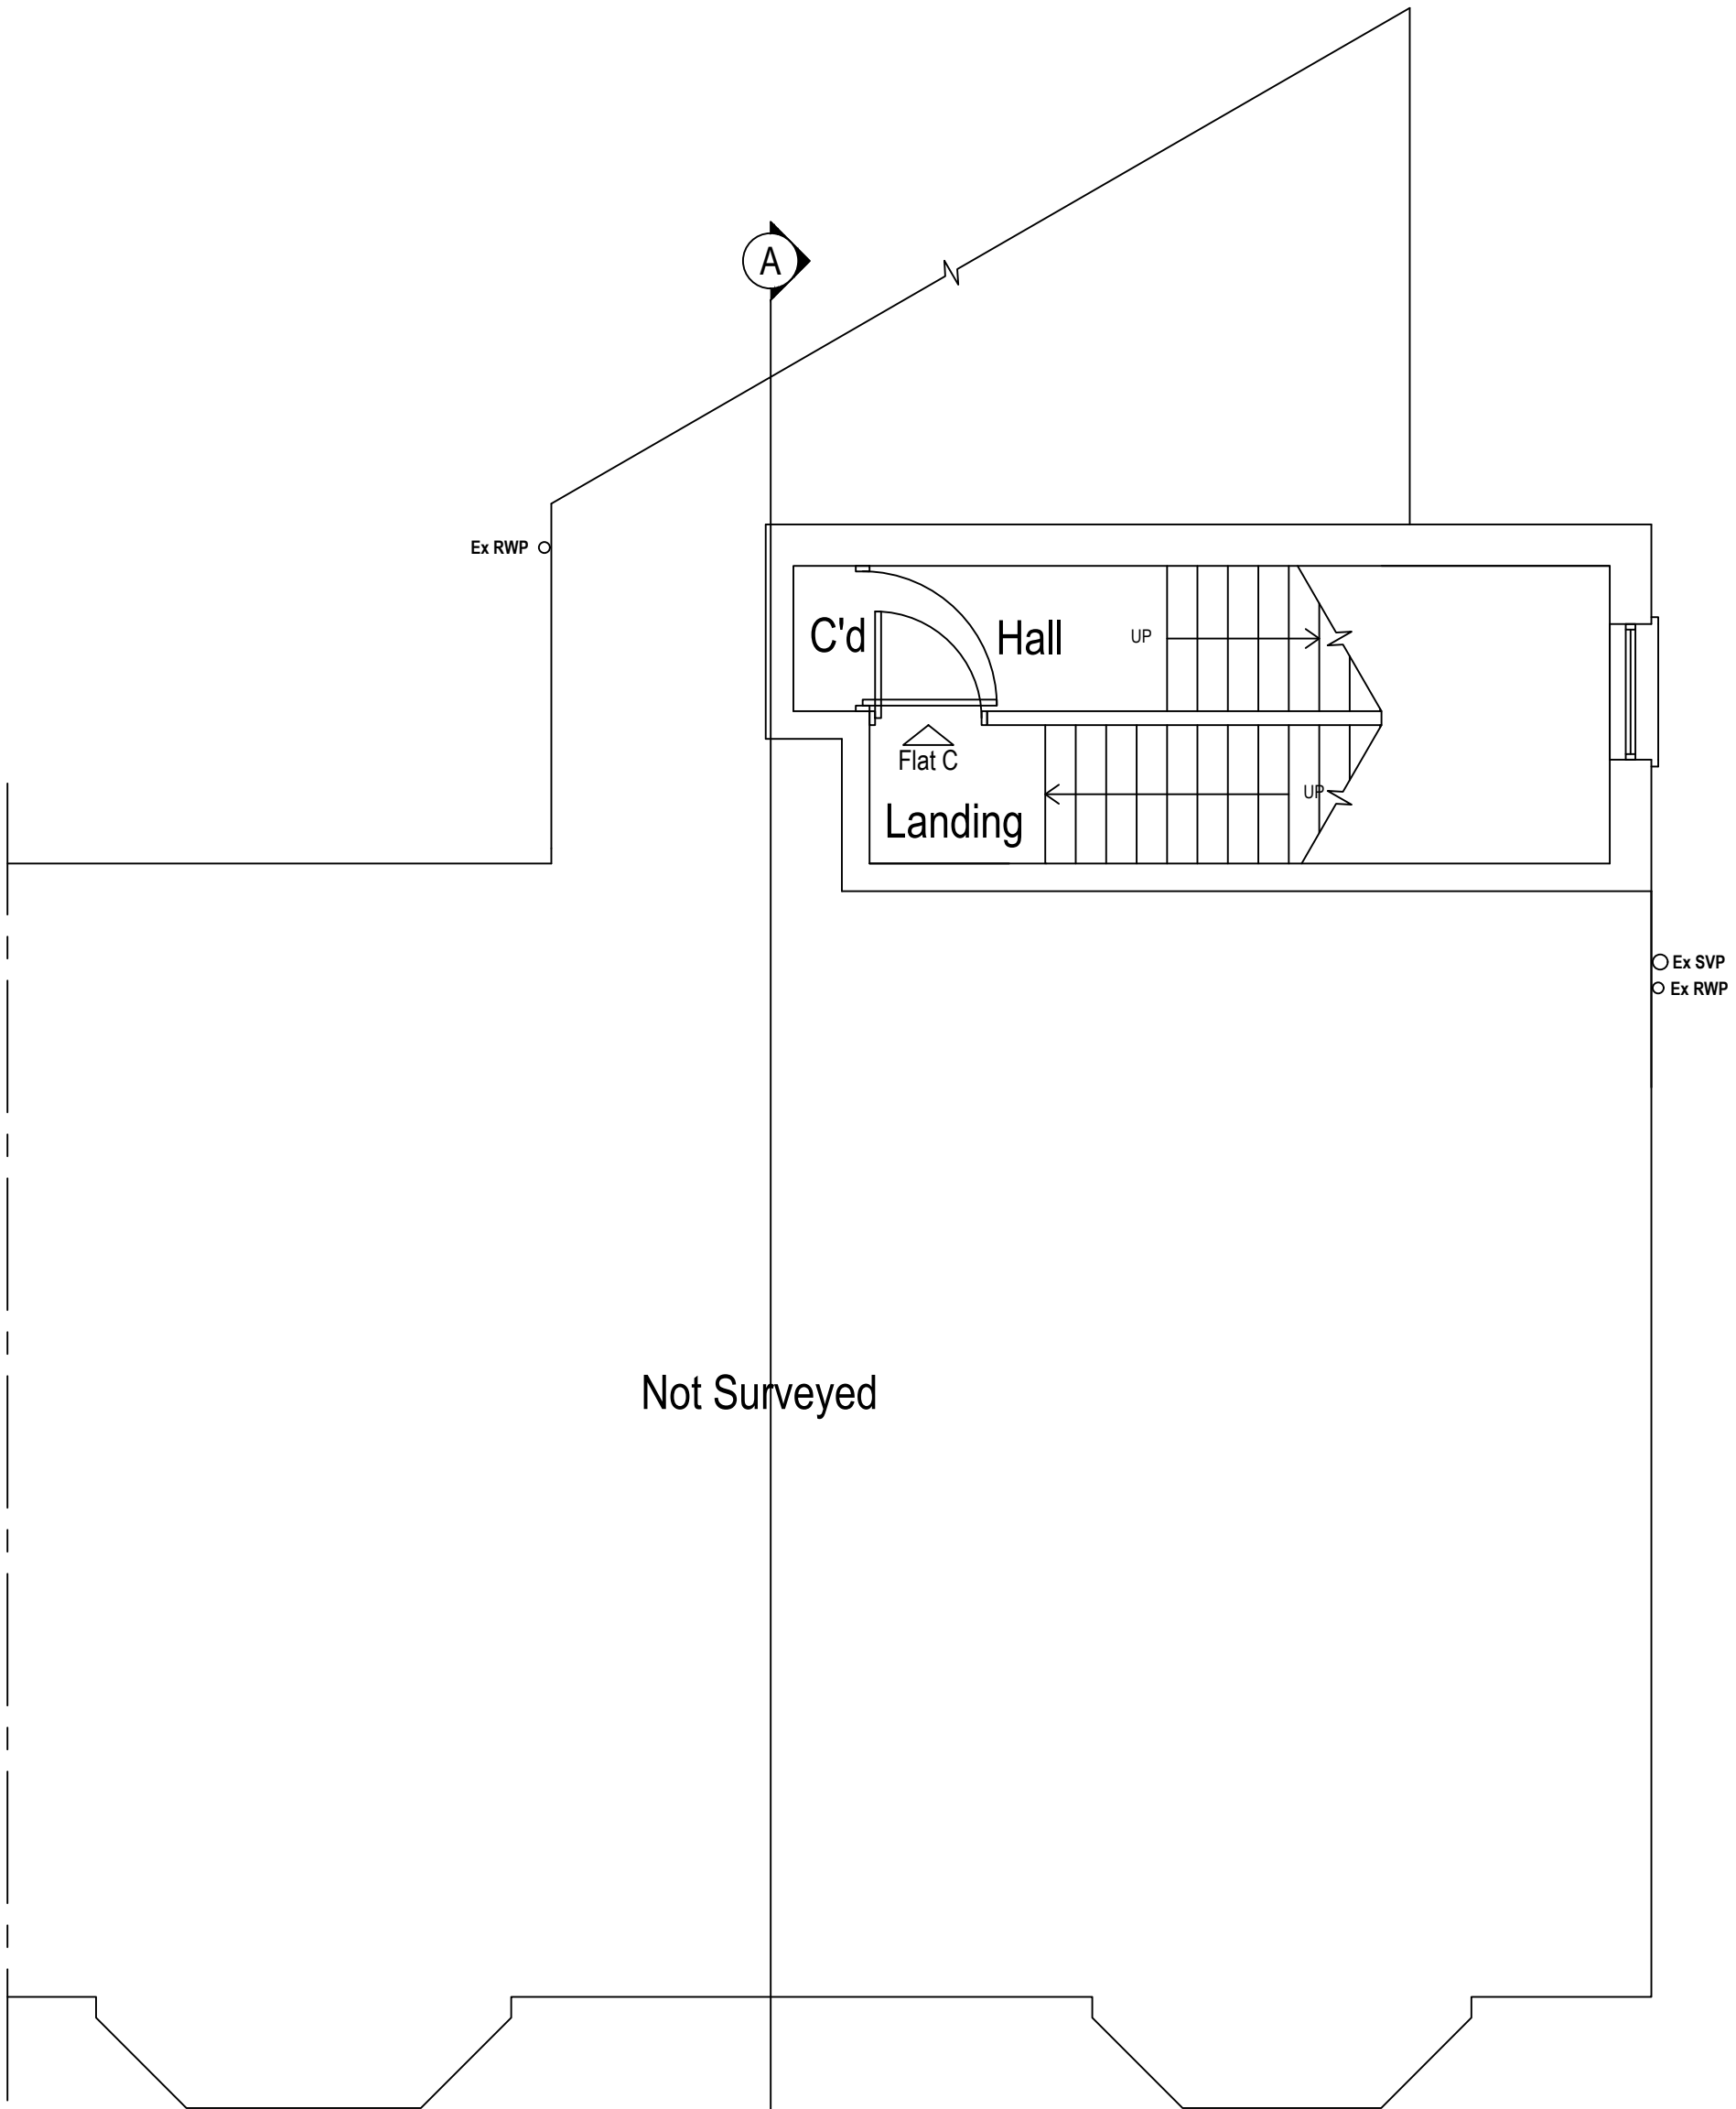


Proposed First Floor Plan
Scale 1:50

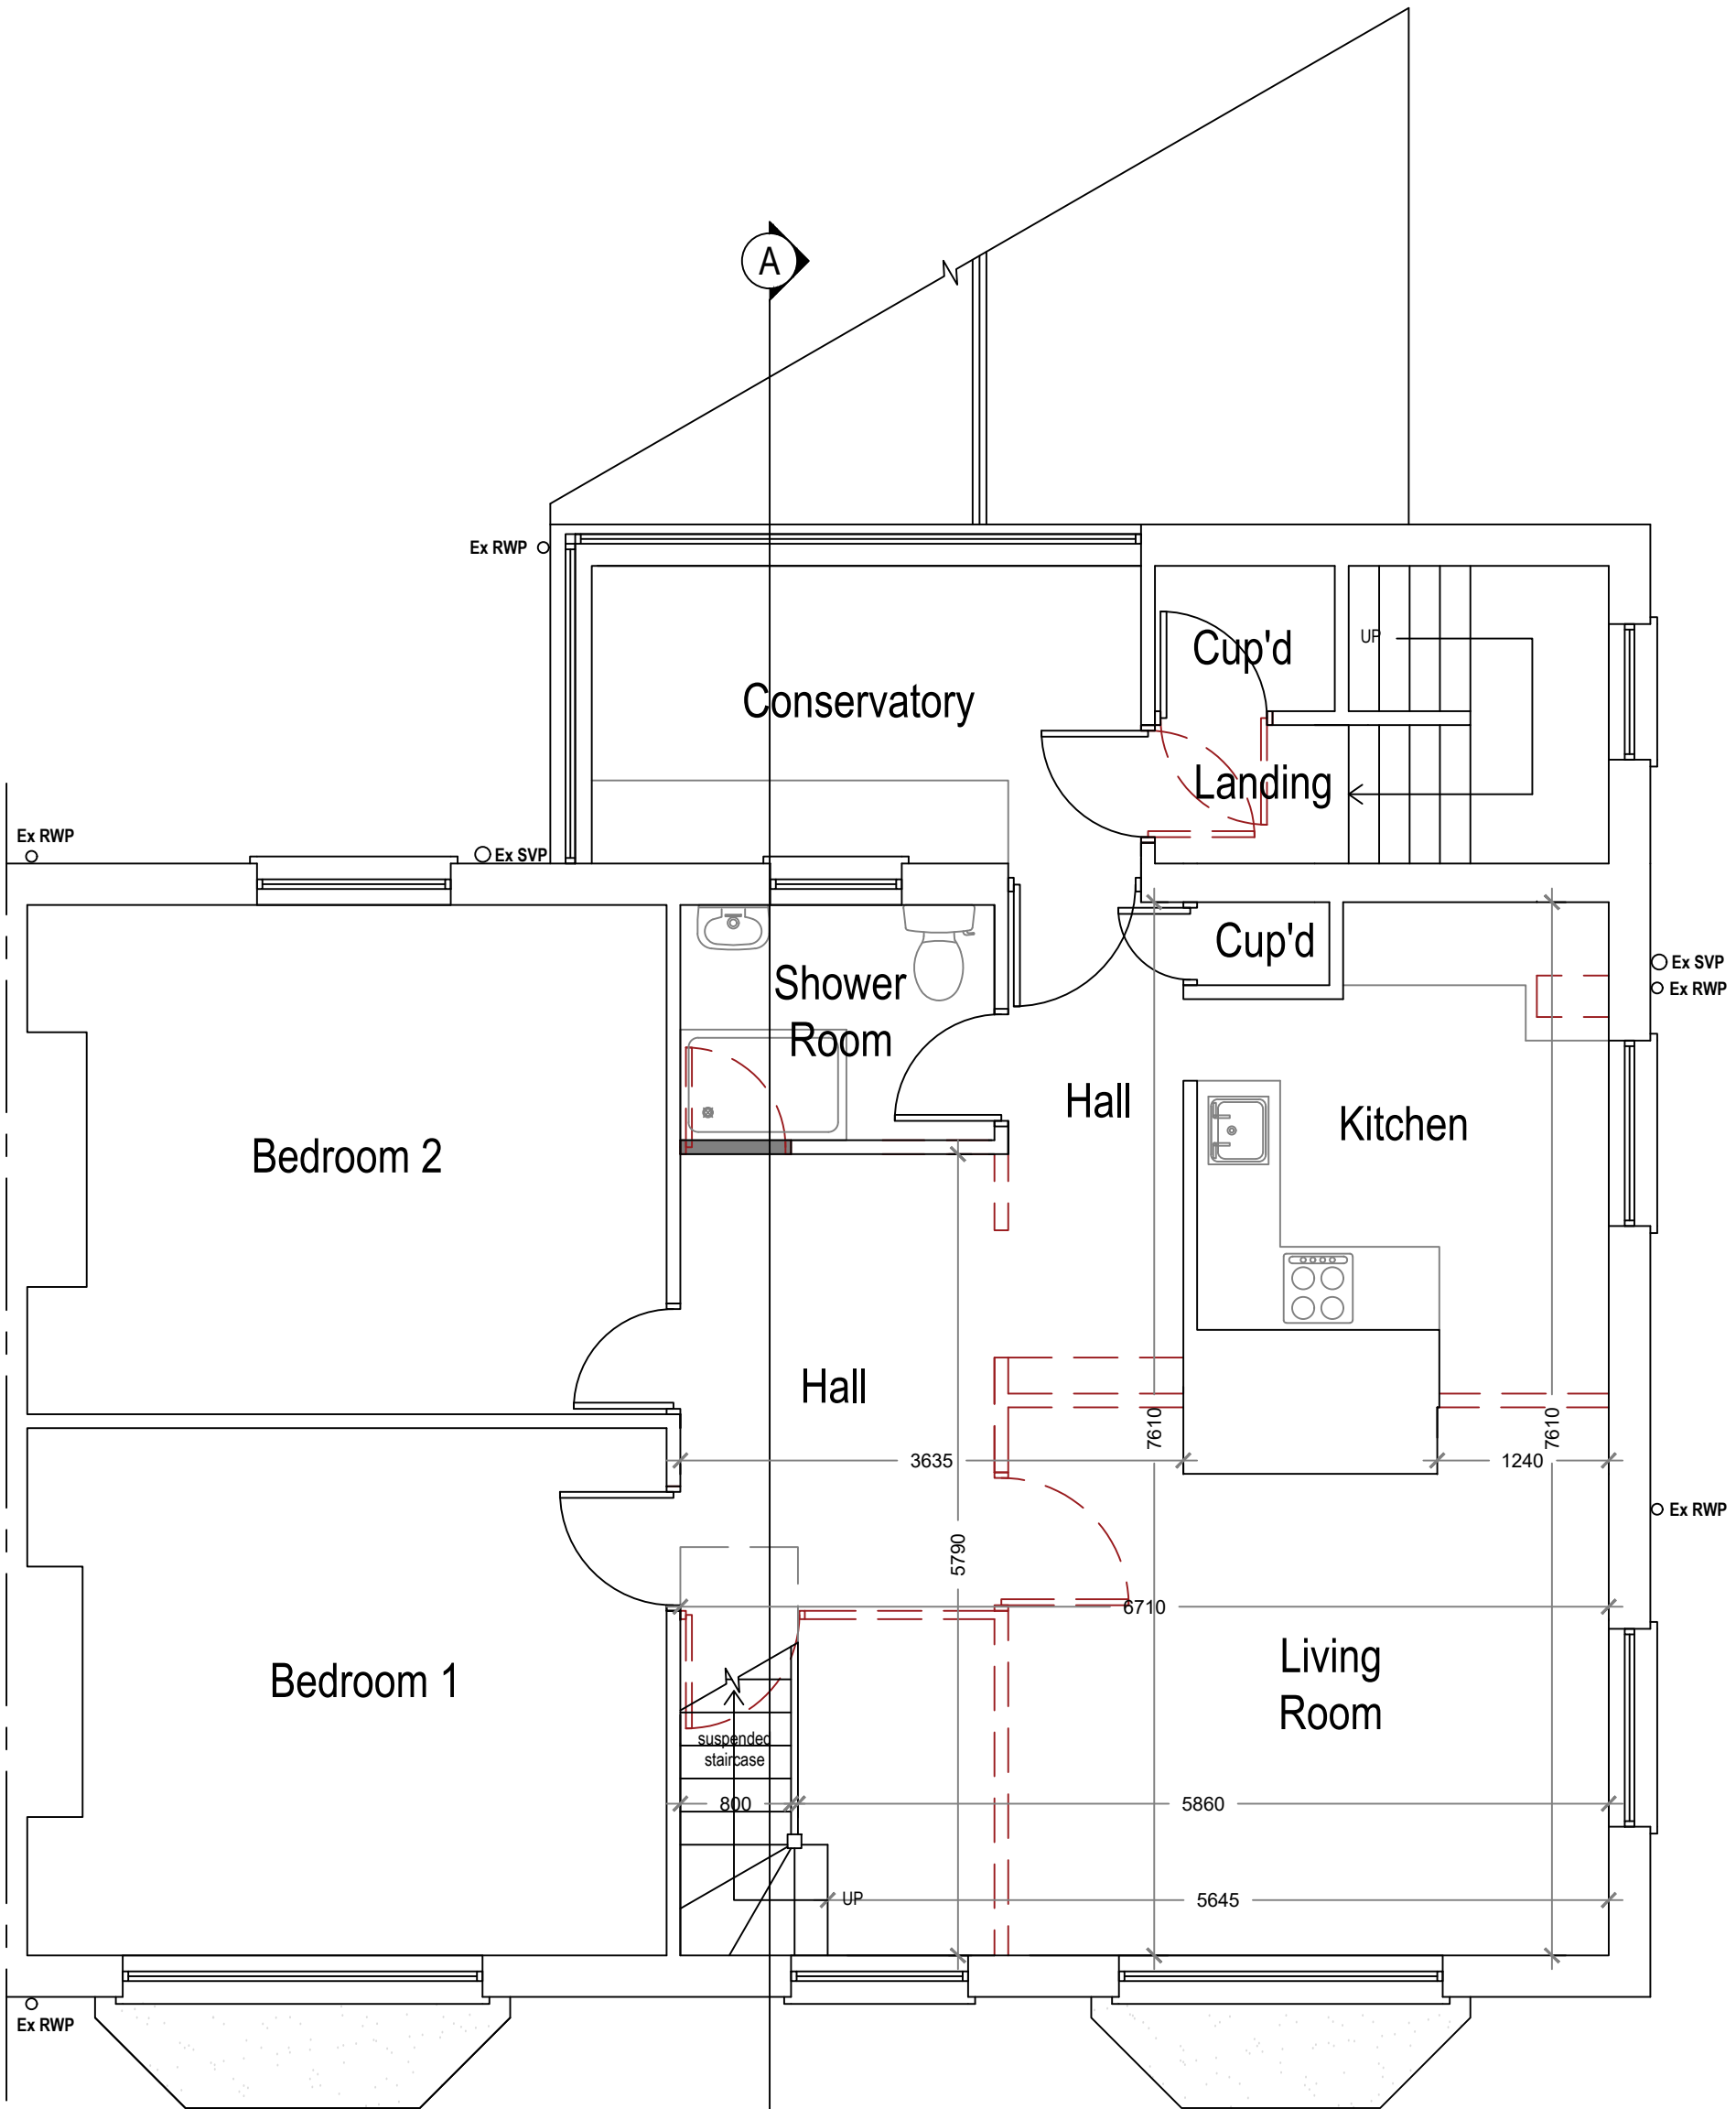



Proposed Second Floor Plan
Scale 1:50

Area ca. 104.76 m²

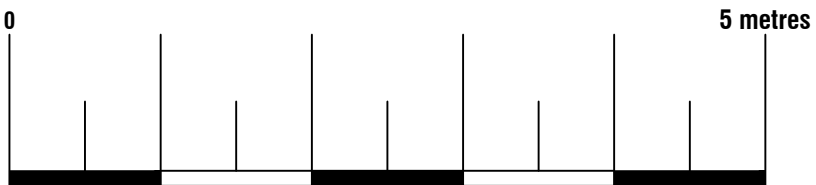


74 Cardiff Road, CF15 7QE • Enquiries@ArkiPlan.co.uk


Site	17C Broad Walk, Buxton SK17 6JR	Date	25.04.2024
		Sheet	23-1980 D03 REV 3
		Job	Loft Conversion
		Scale	As Shown@A1
Title Number	DY308855	Title	As Shown

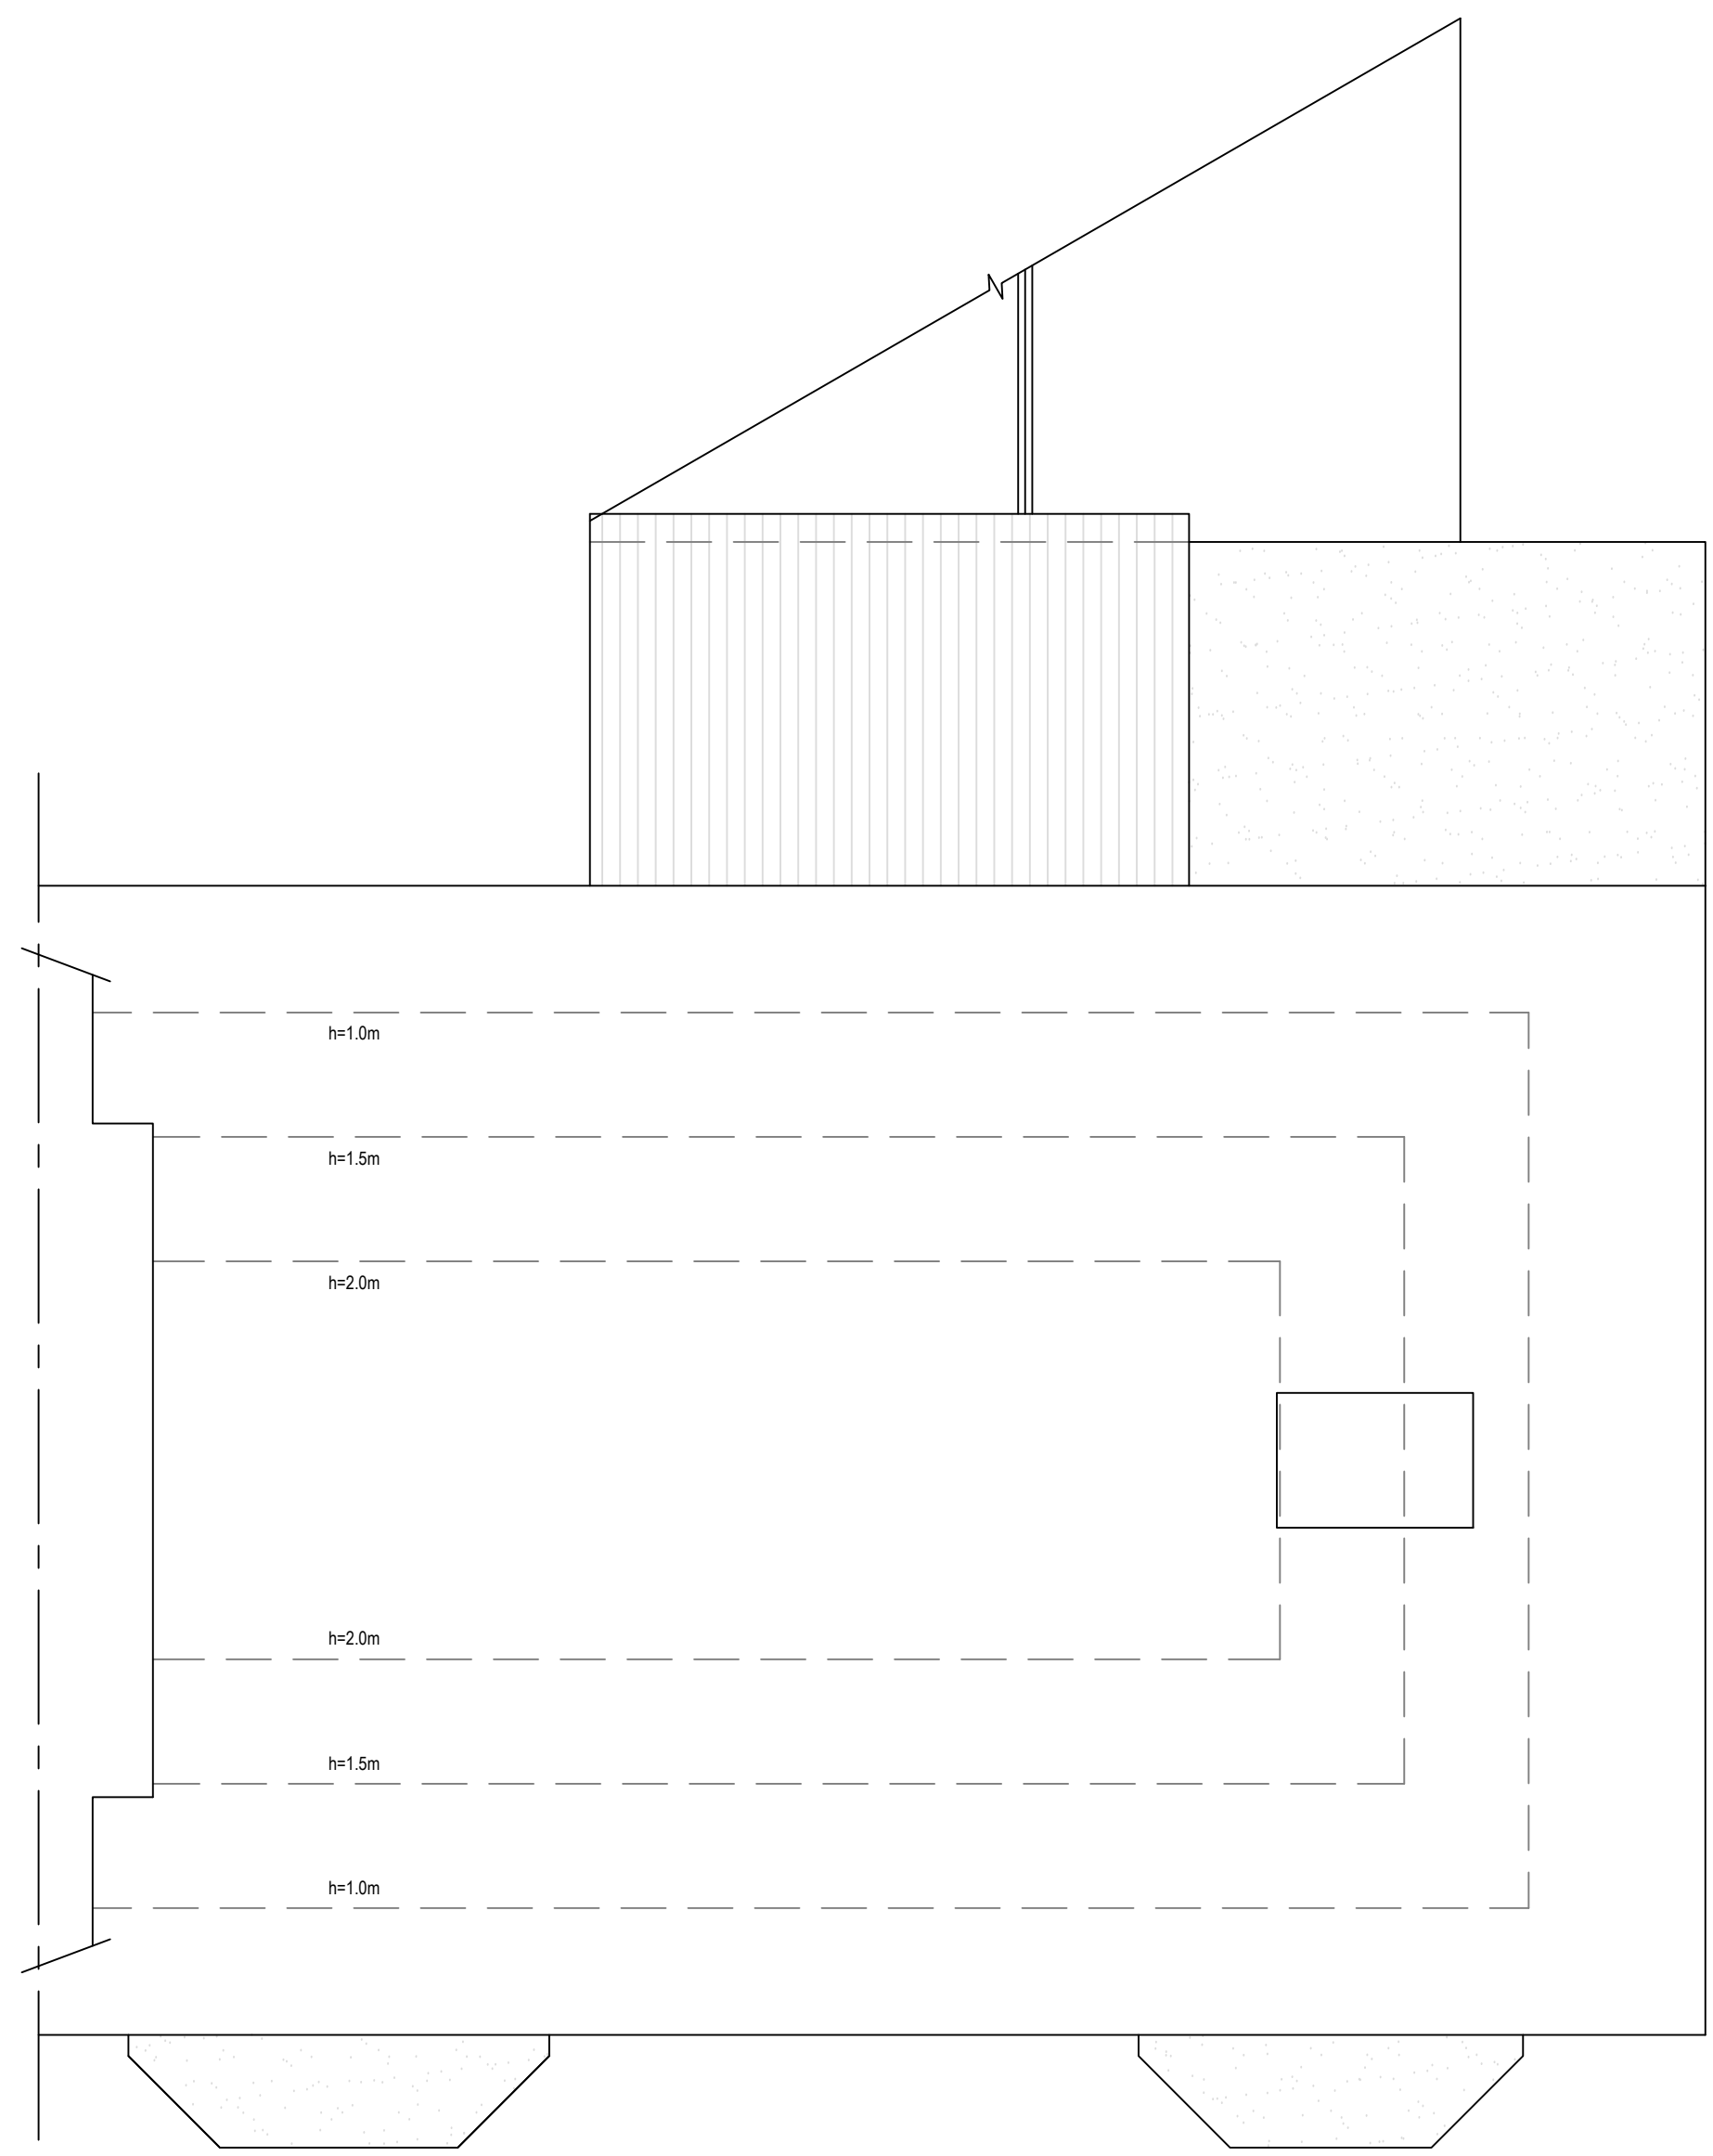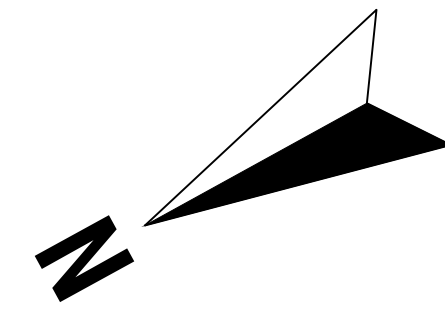

Existing Loft Plan
Scale 1:50
Area ca. 0.00 m²

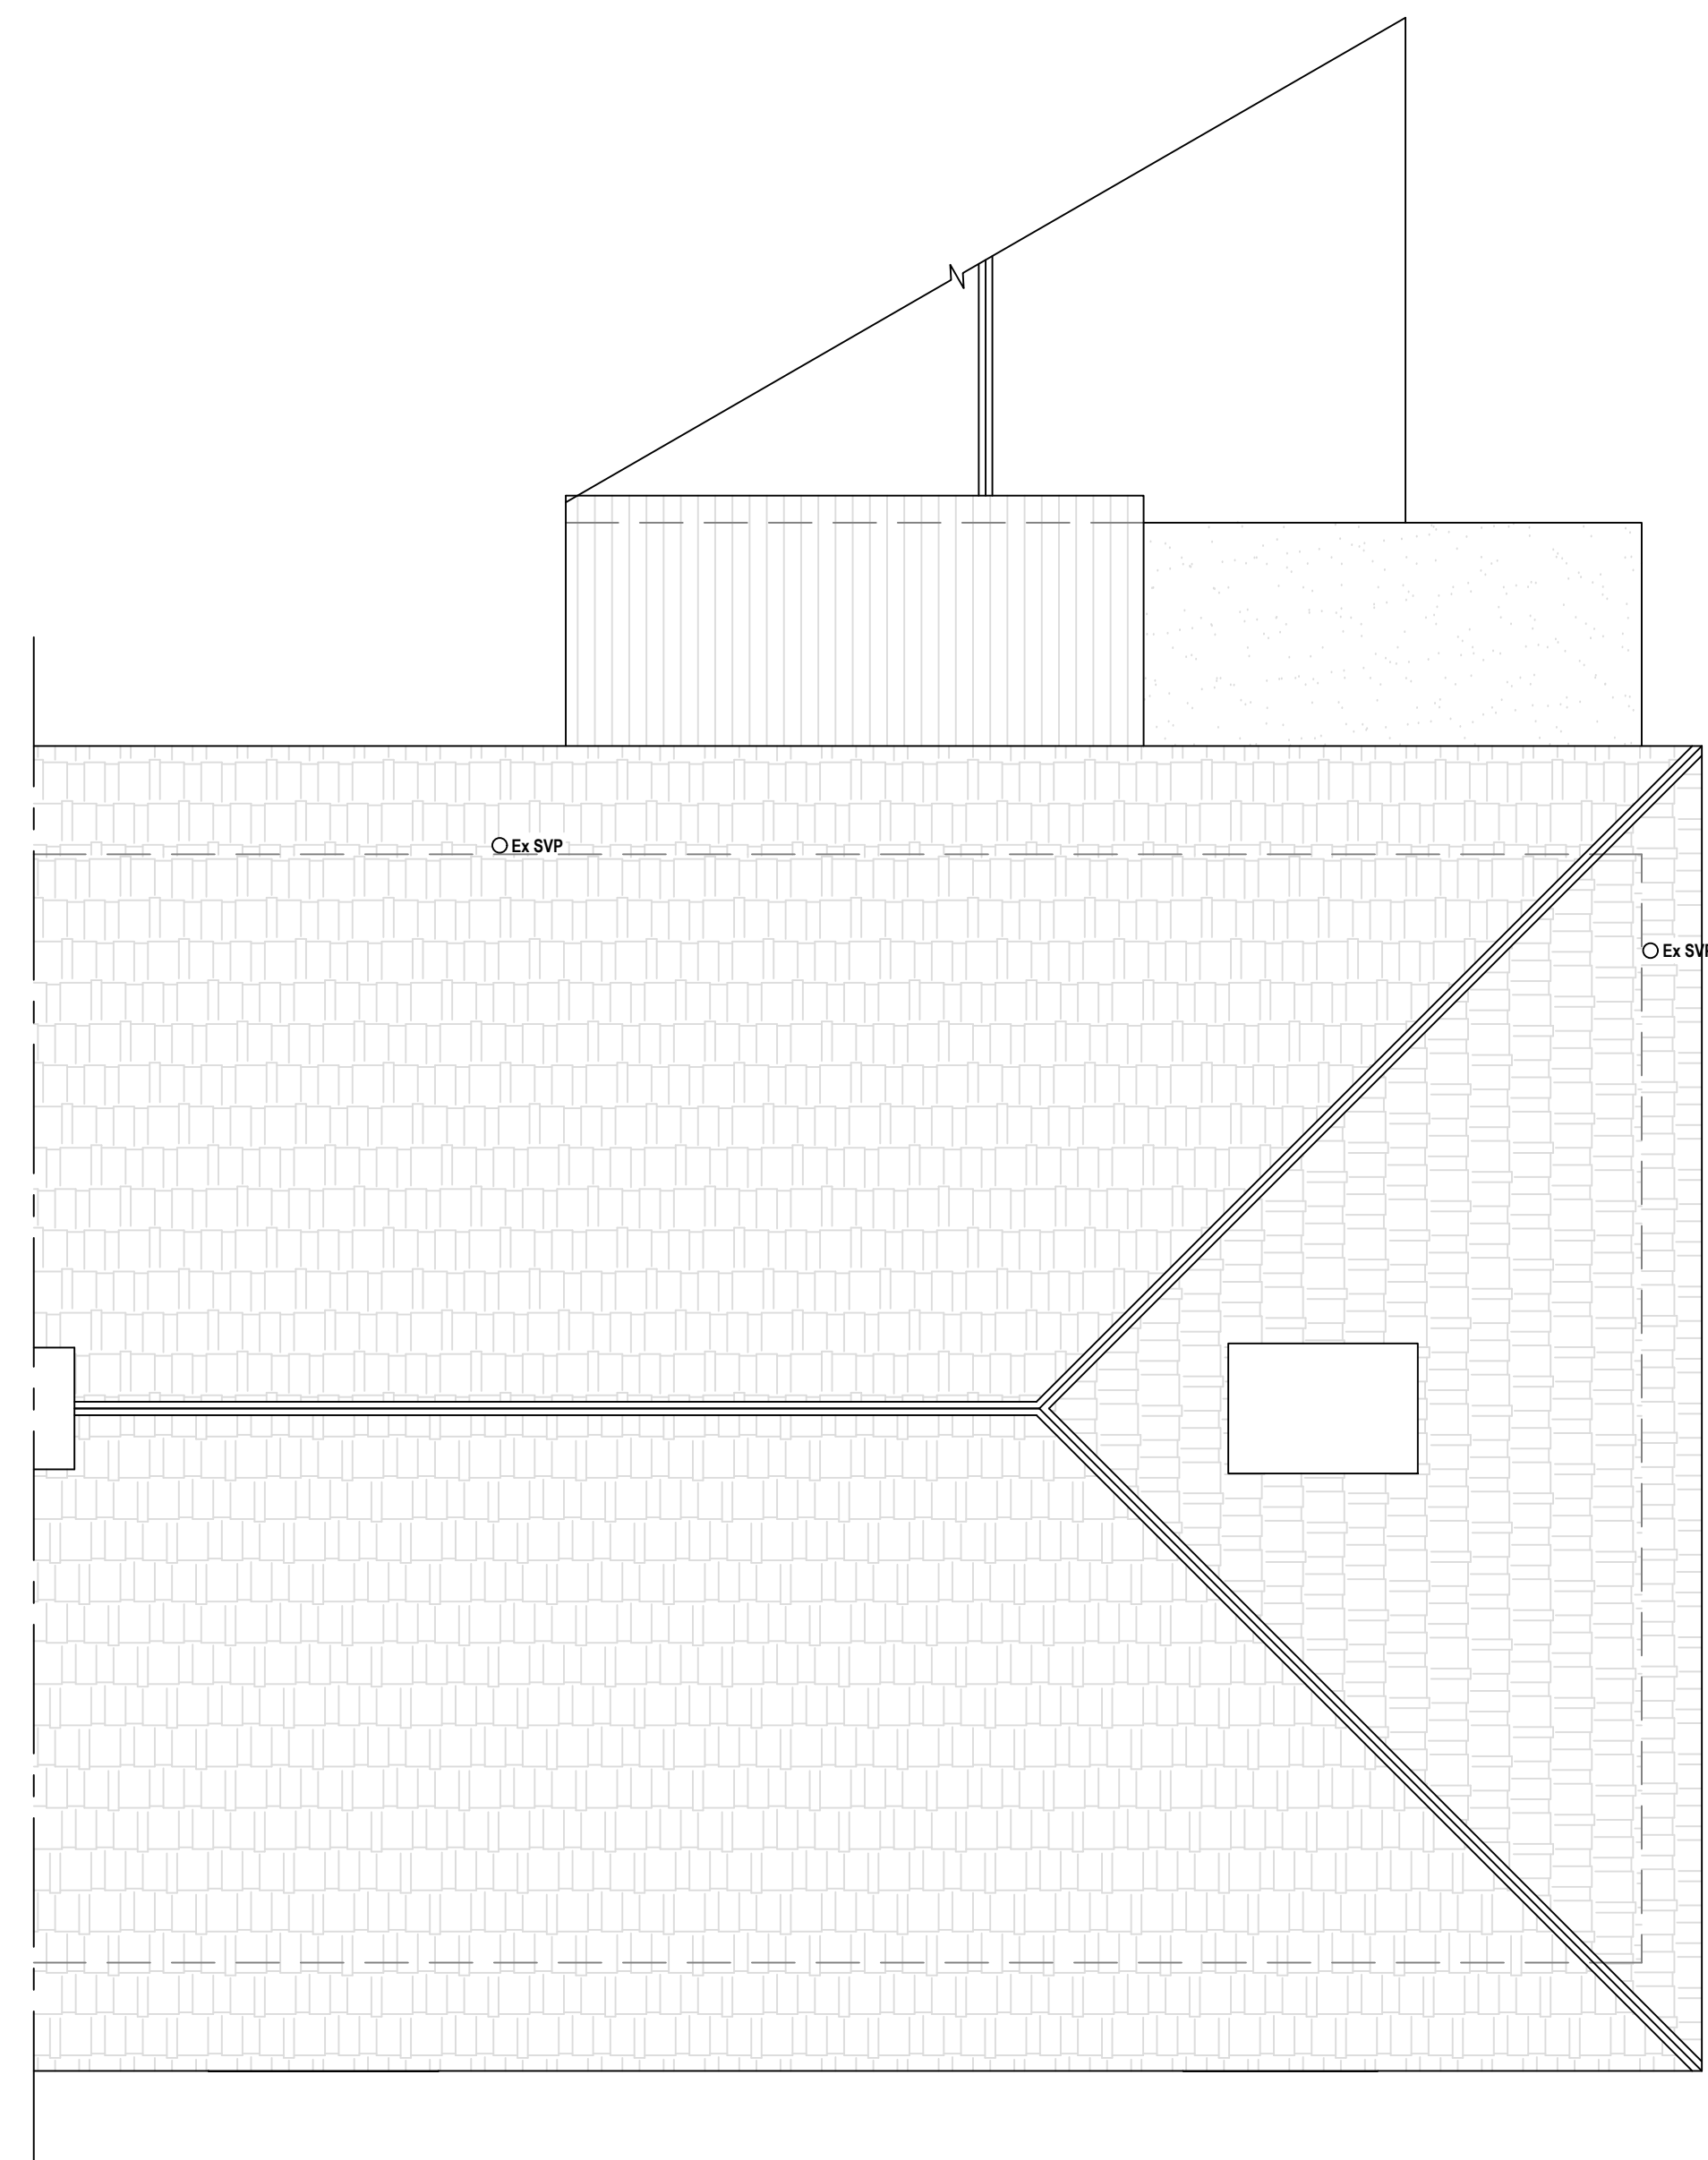

Existing Roof Plan
Scale 1:50

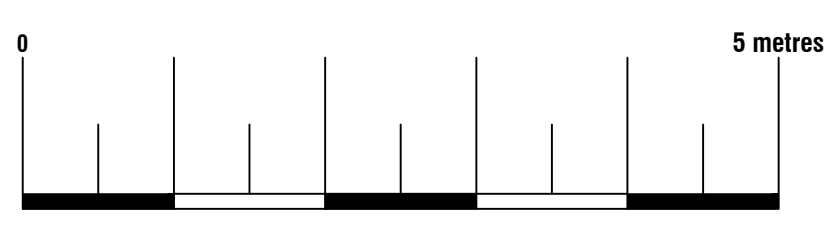



74 Cardiff Road, CF15 7QE • Enquiries@ArkiPlan.co.uk

Site	17C Broad Walk, Buxton SK17 6JR	Date	25.04.2024
		Sheet	23-1980 D04 REV 3
		Job	Loft Conversion
		Scale	As Shown@A1
Title Number	DY308855	Title	As Shown

Symbol Key:

— — — — —



Boundary line

- - - - -


Demolished

- - - - -


Details above

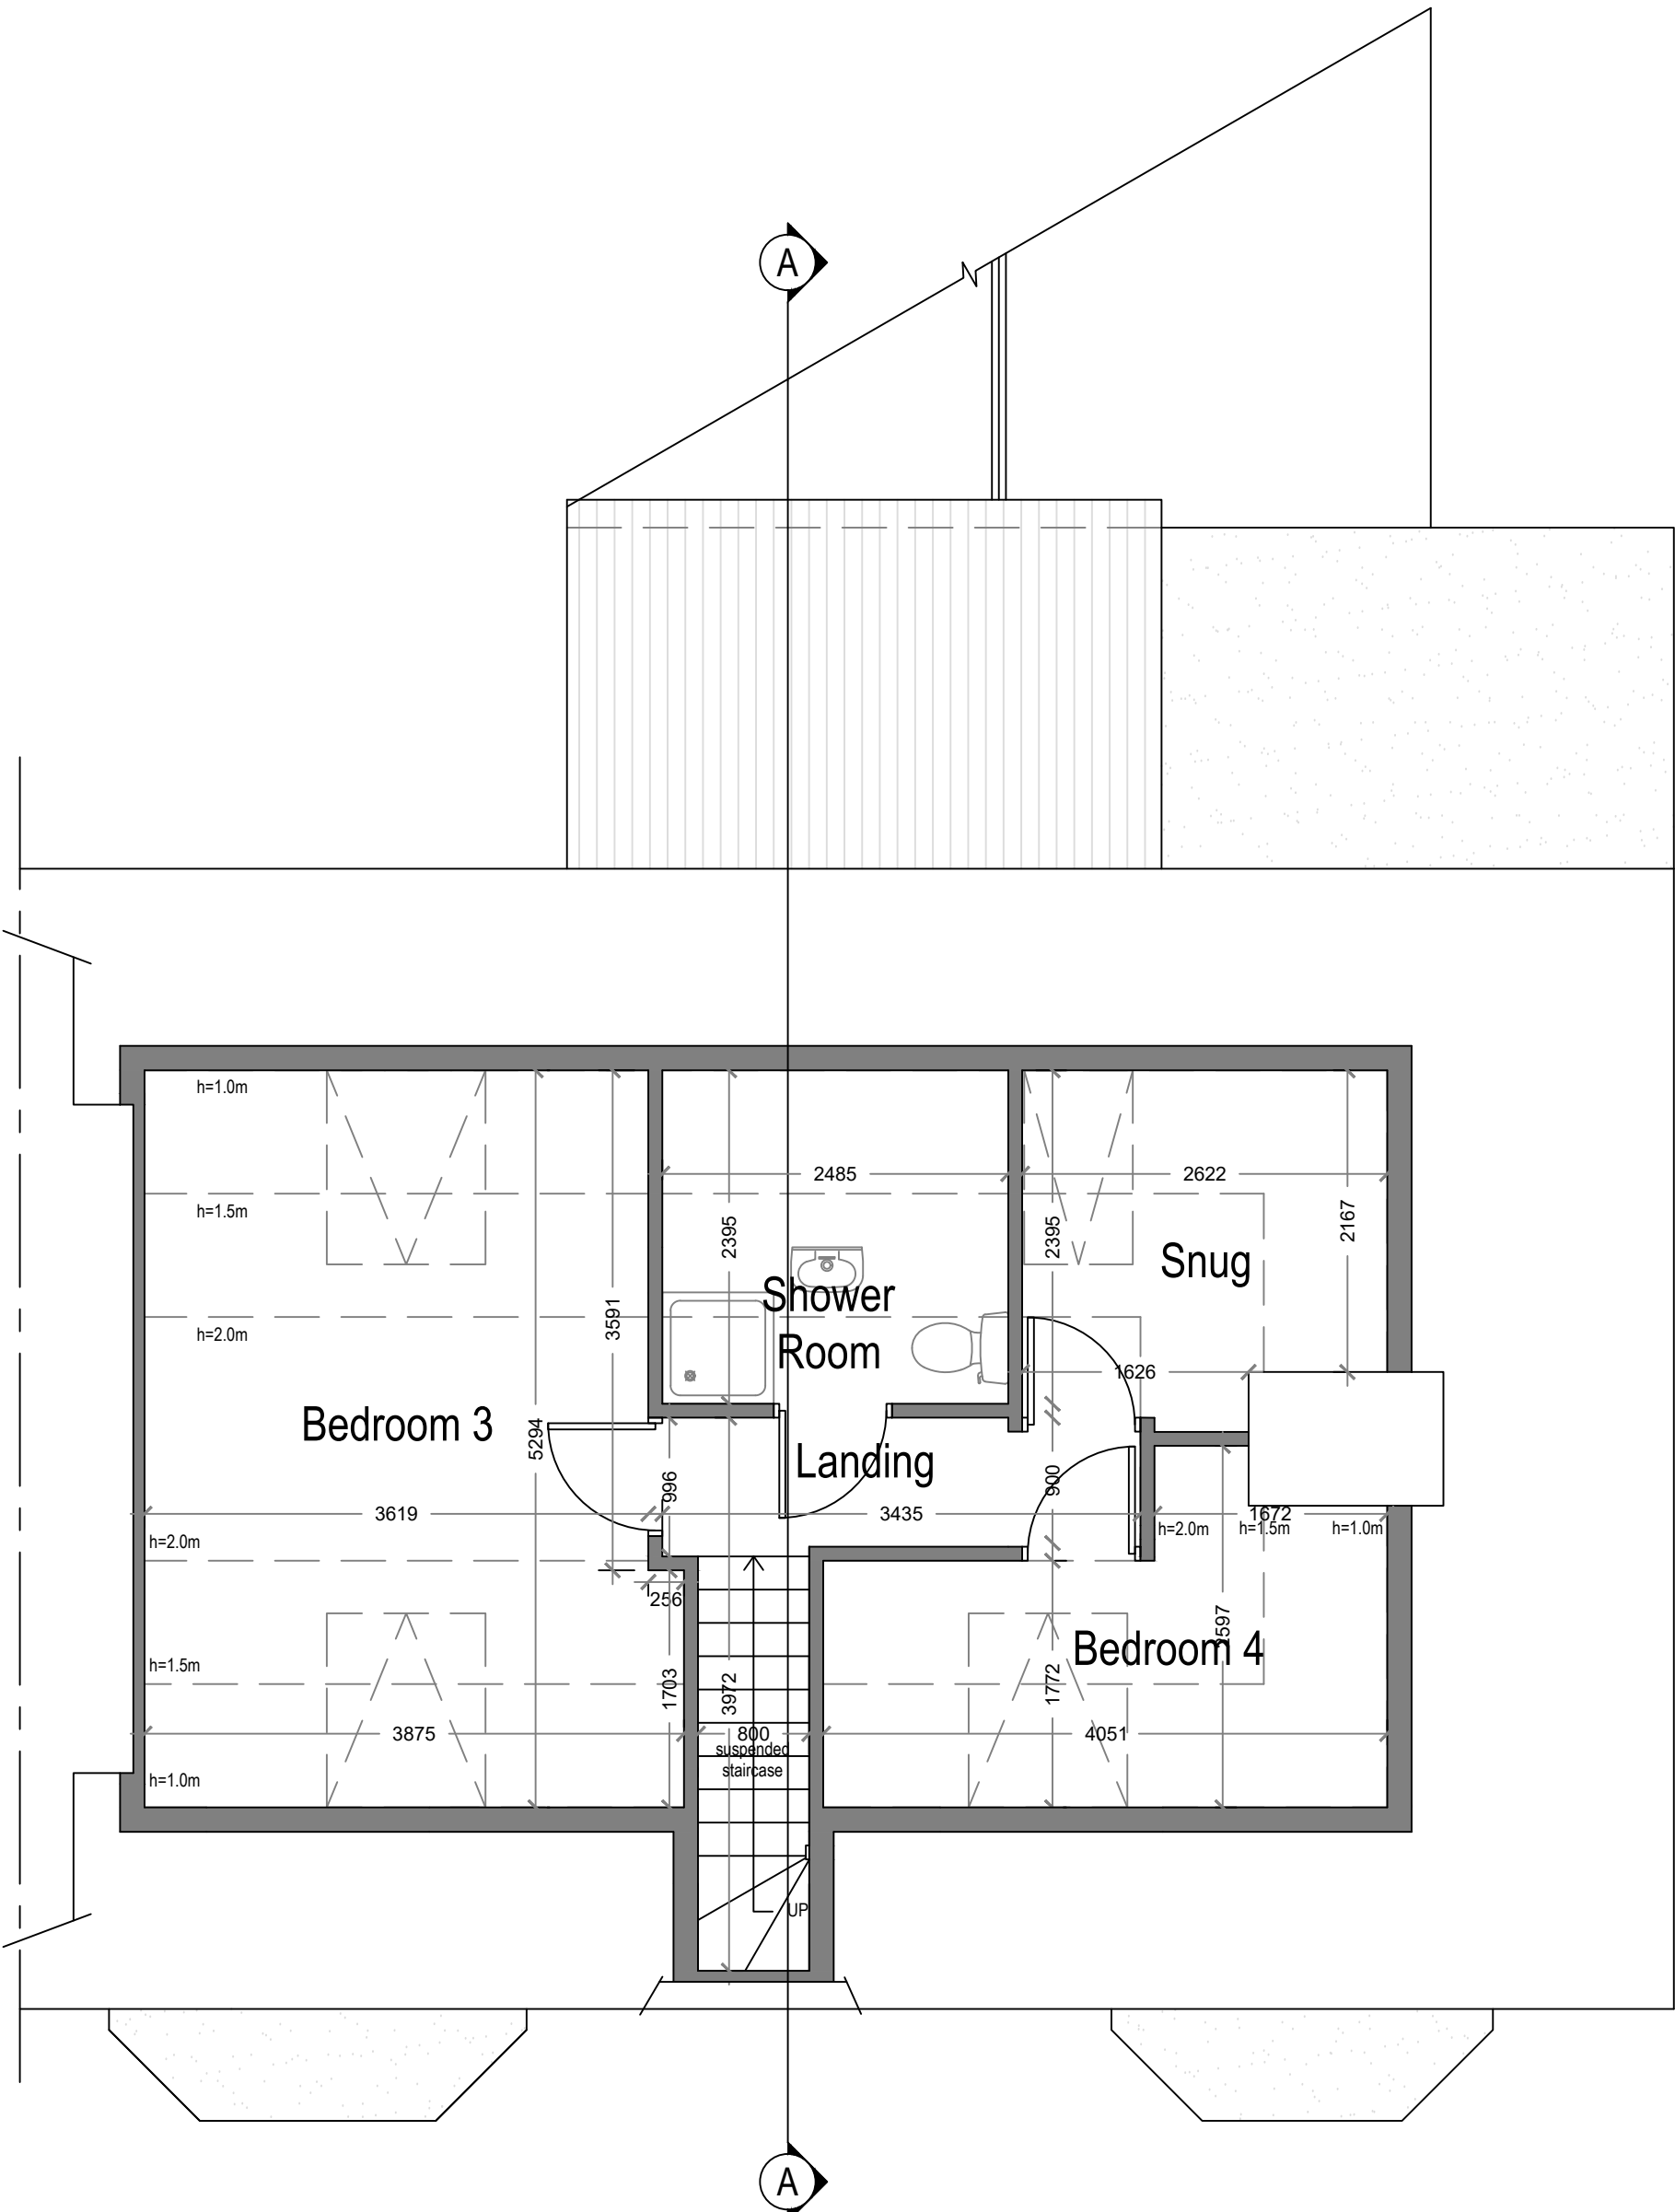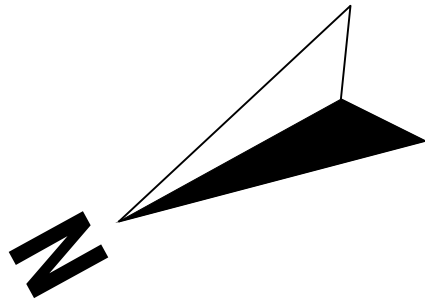

Proposed Loft Plan
Scale 1:50
Area ca. 28.32 m²
Additional Area: 28.32m²

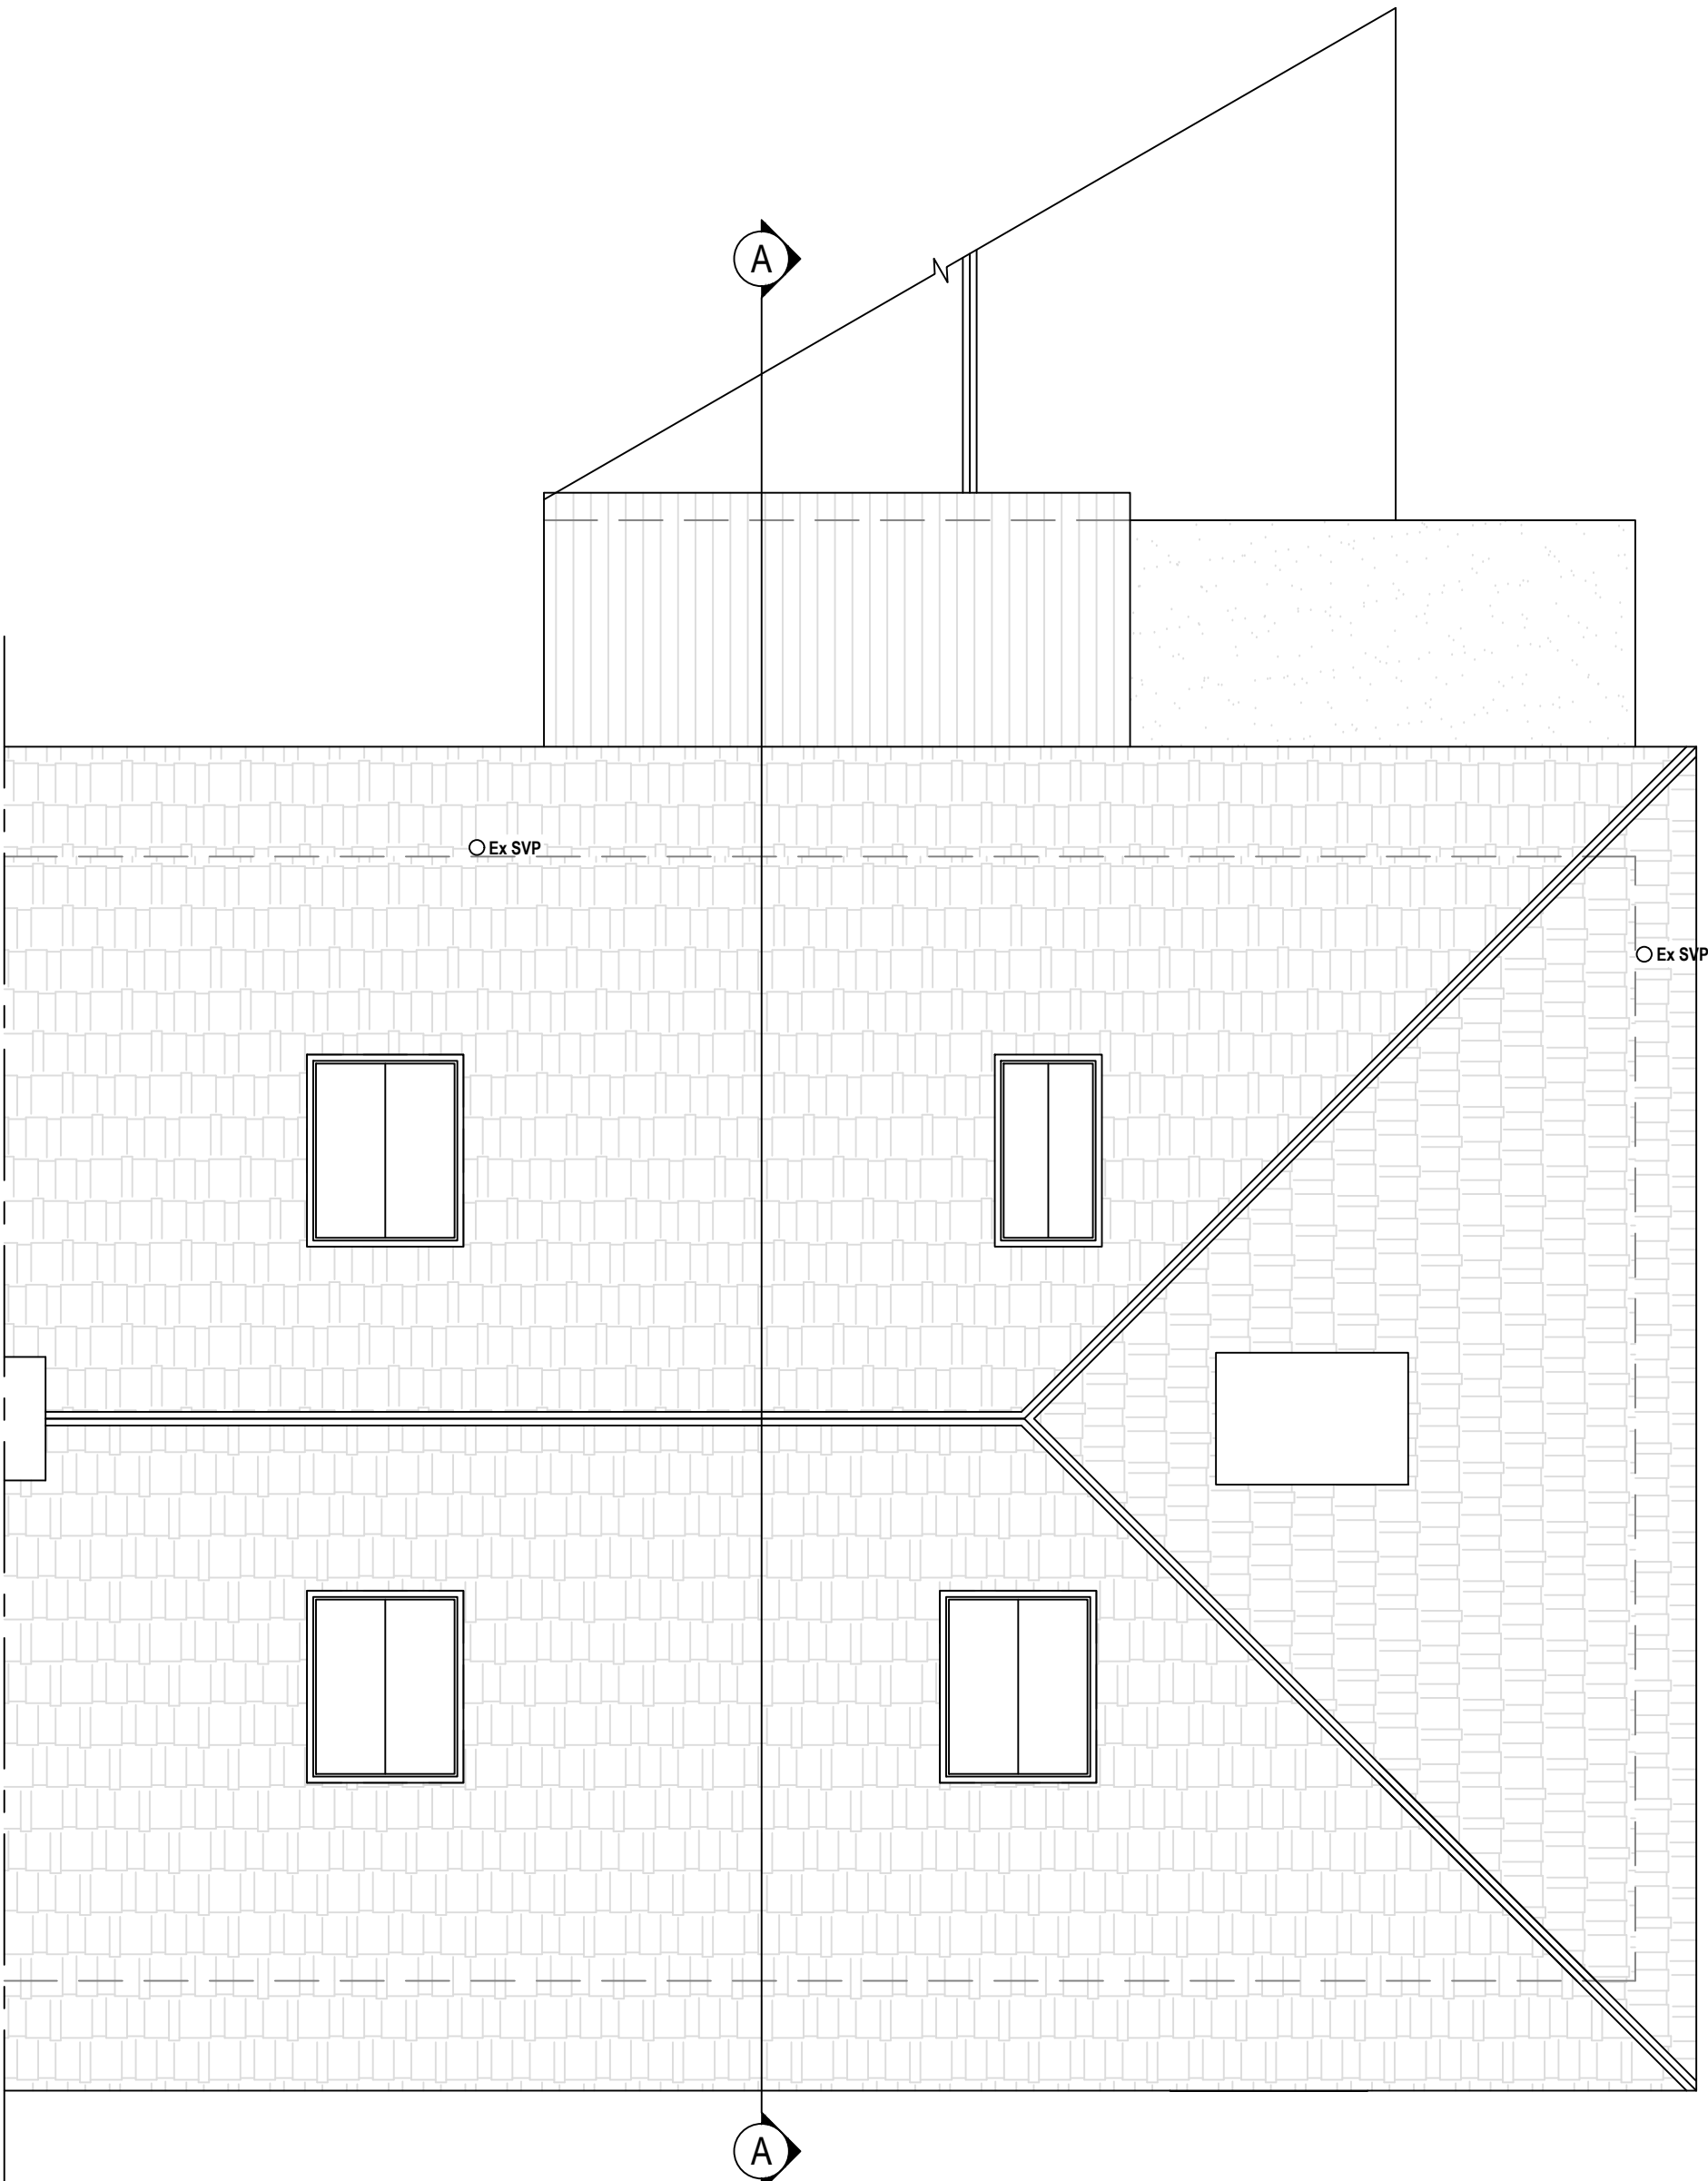


Proposed Roof Plan
Scale 1:50

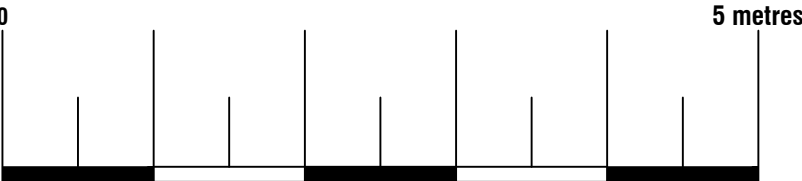

74 Cardiff Road, CF15 7QE • Enquiries@ArkiPlan.co.uk

Site	17C Broad Walk, Buxton SK17 6JR	Date	25.04.2024
		Sheet	23-1980 D05 REV 3
		Job	Loft Conversion
		Scale	As Shown@A1
Title Number	DY308855	Title	As Shown

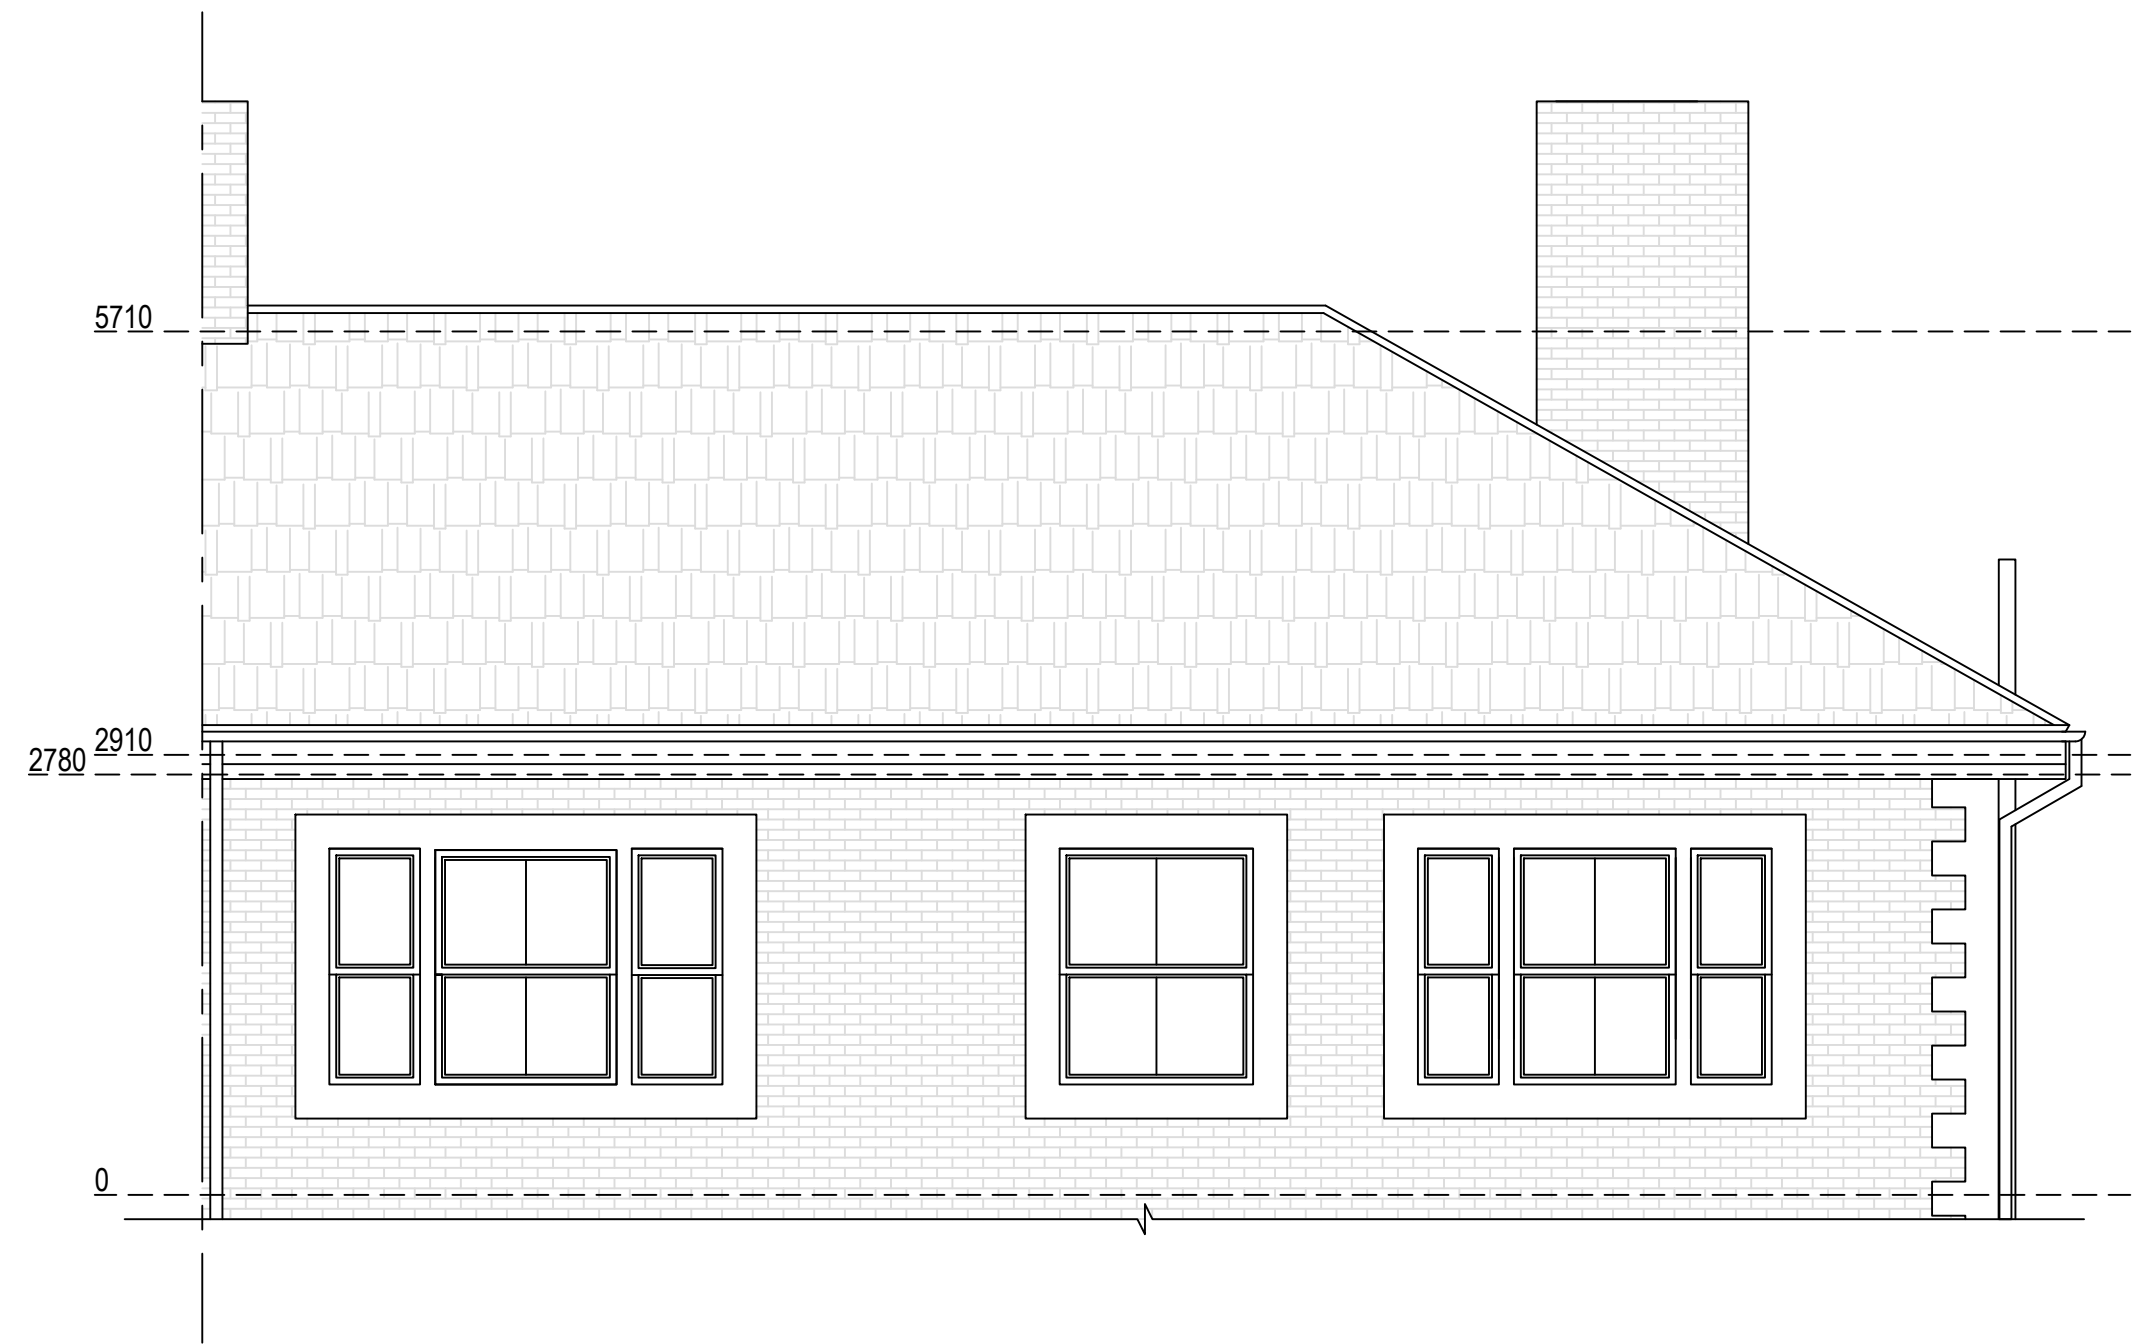


Existing West Elevation
Scale 1:50




Existing South Elevation
Scale 1:50



Existing East Elevation
Scale 1:50

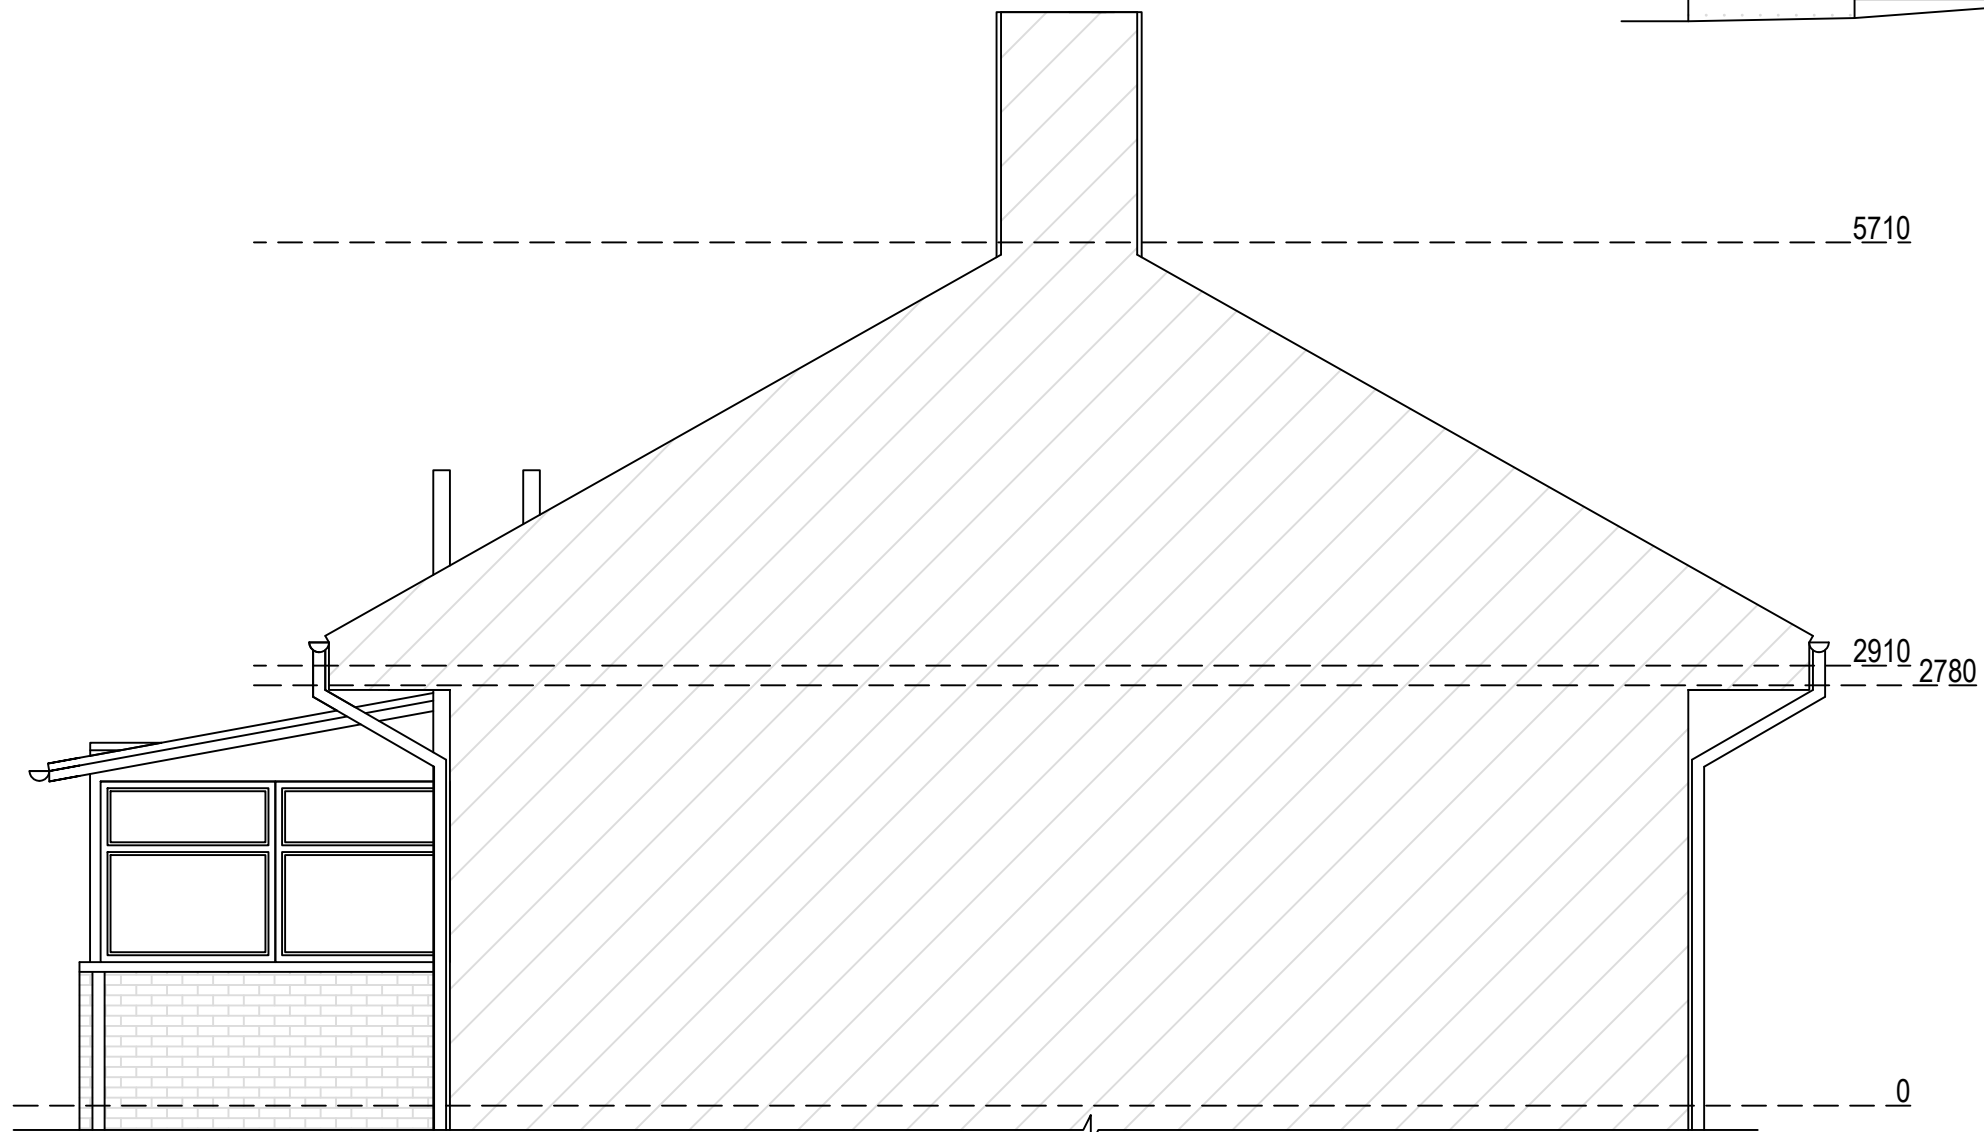


Existing North Elevation
Scale 1:50

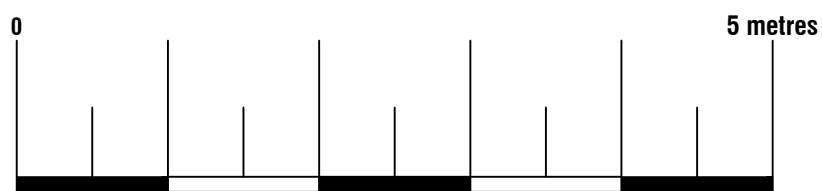


Arkiplan 74 Cardiff Road, CF15 7QE • Enquiries@ArkiPlan.co.uk			
Site	17C Broad Walk, Buxton SK17 6JR	Date	25.04.2024
		Sheet	23-1980 D06 REV 3
		Job	Loft Conversion
Title Number	DY308855	Scale	As Shown@A1
		Title	As Shown

Proposed Materials:
Skylights: Size as indicated (not protruding more than 150mm above the existing roof plane)

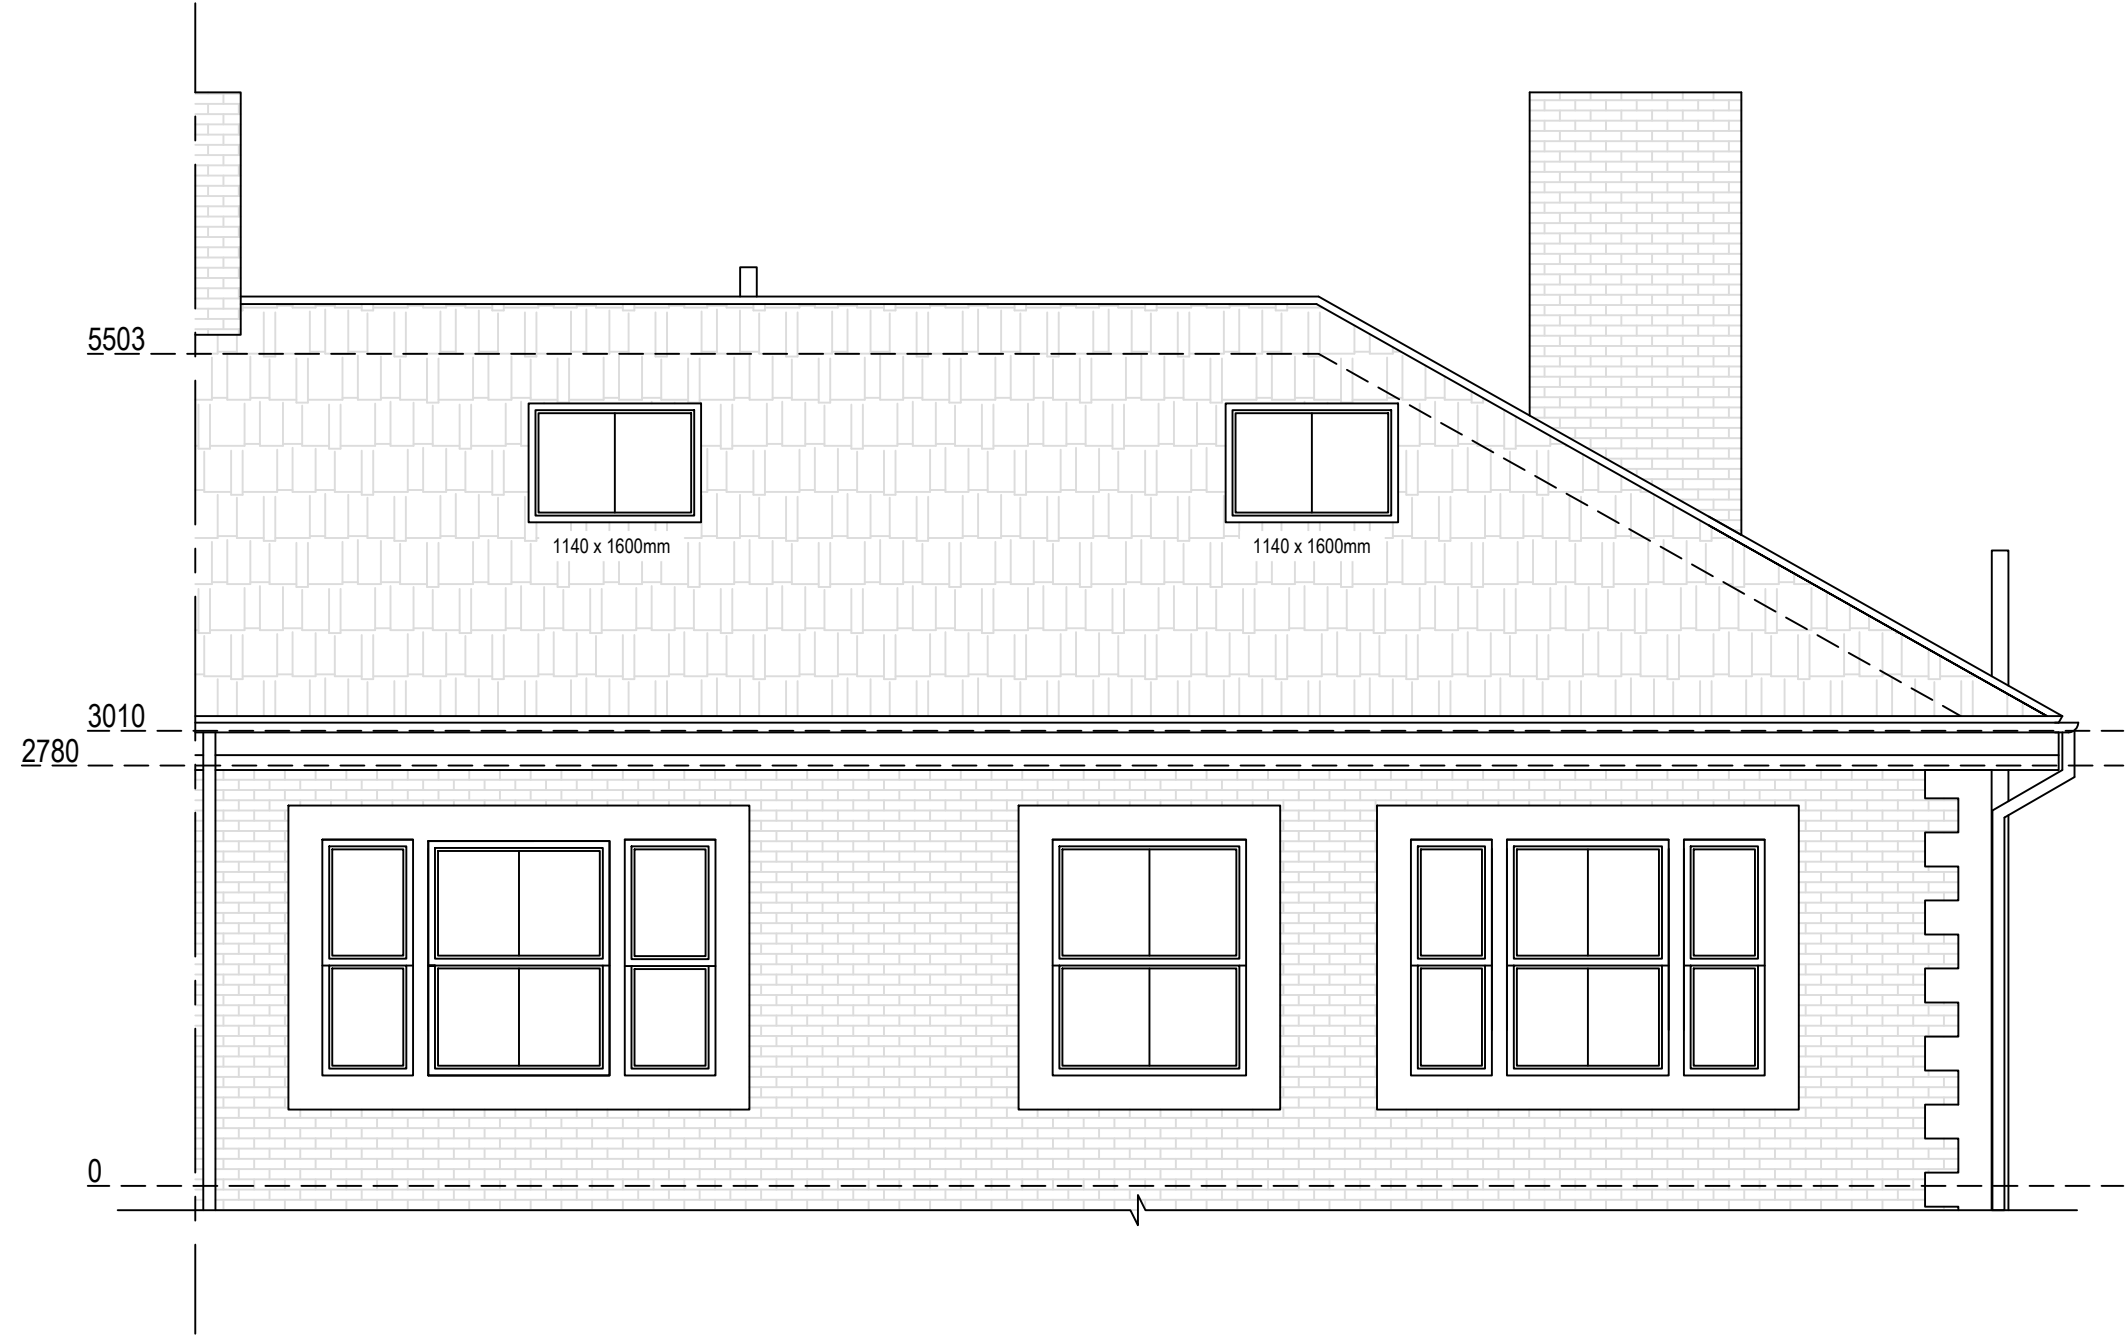


Proposed West Elevation
Scale 1:50

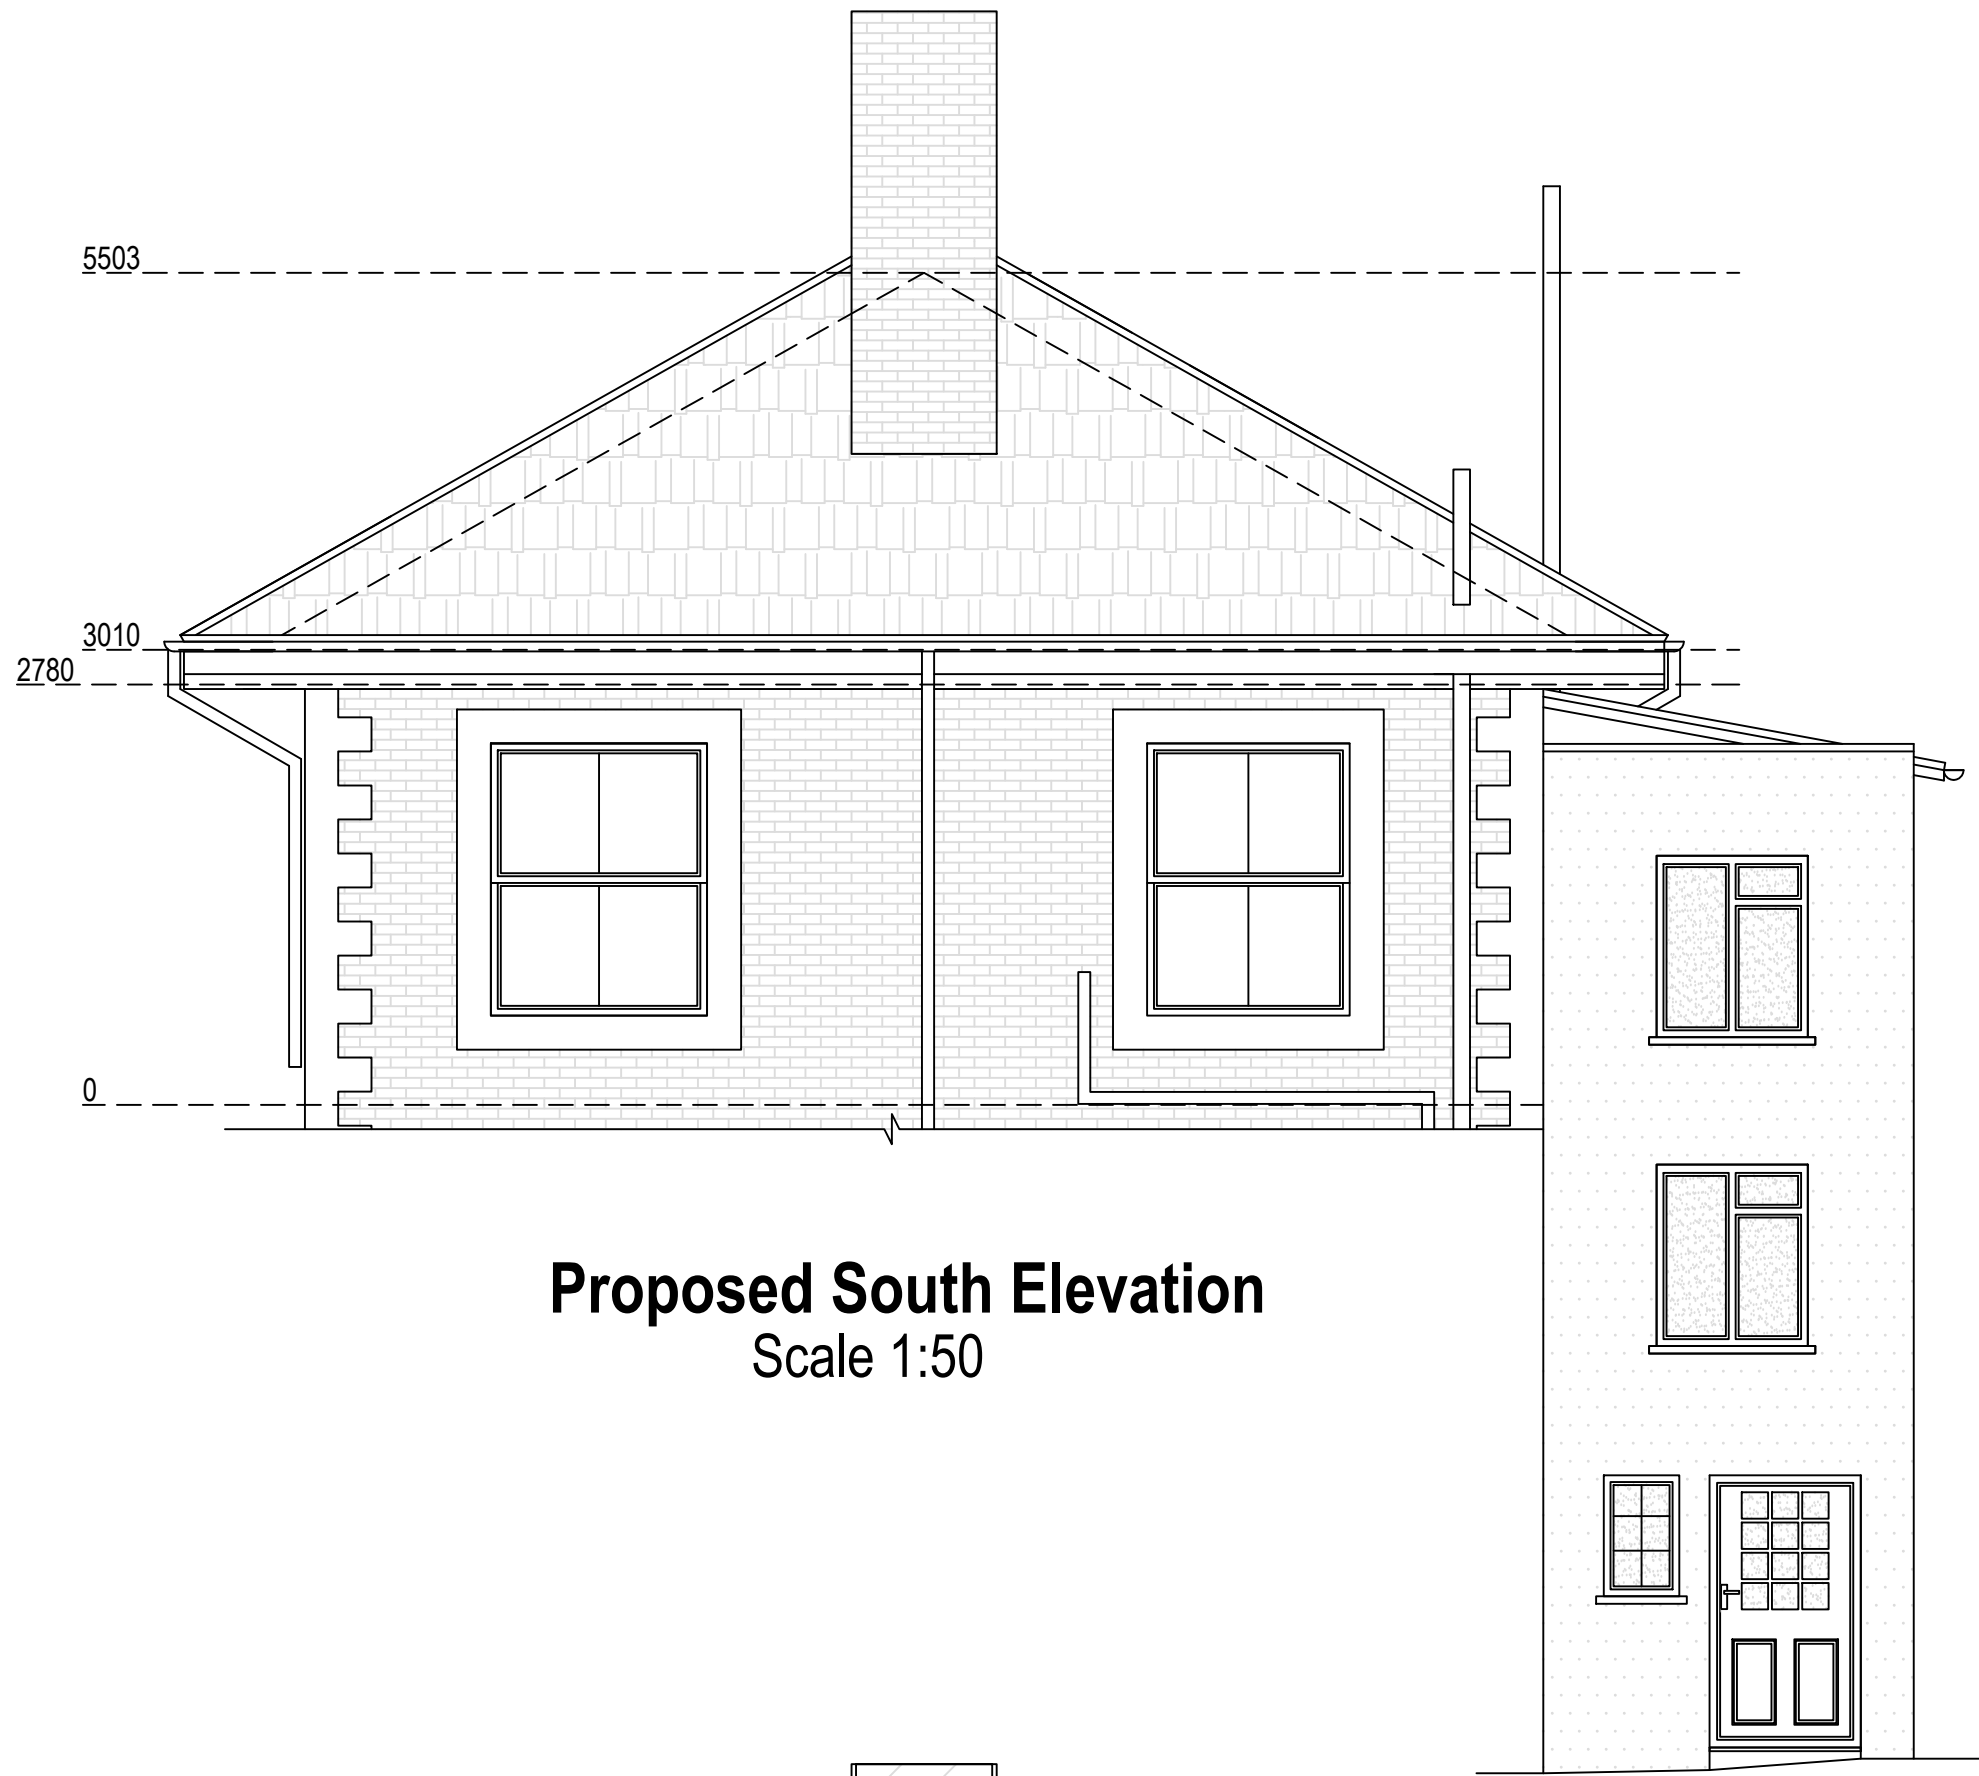


Proposed South Elevation
Scale 1:50



Proposed East Elevation
Scale 1:50

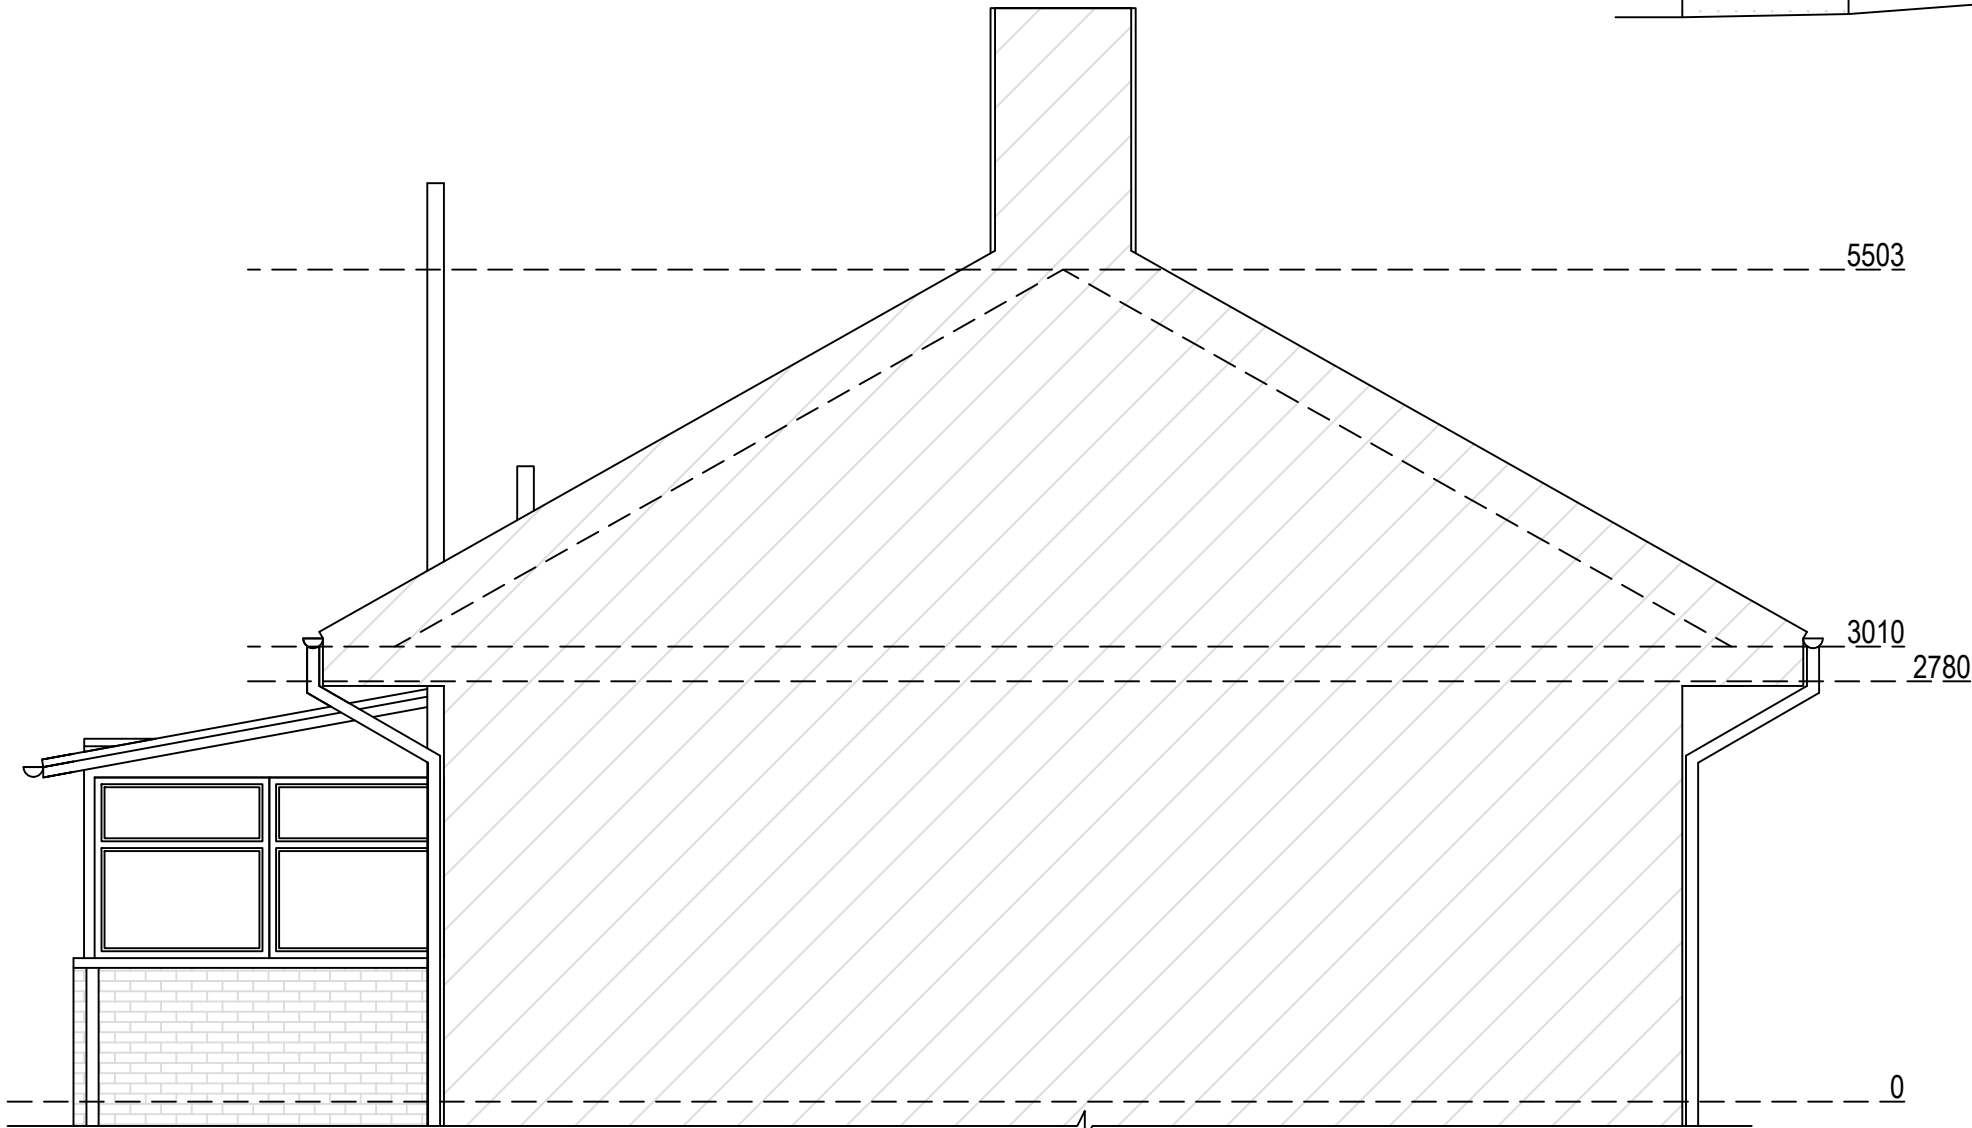


Proposed North Elevation
Scale 1:50

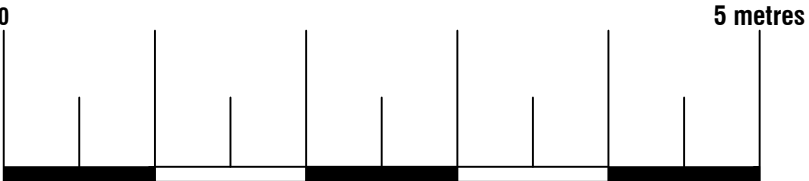




74 Cardiff Road, CF15 7QE • Enquiries@ArkiPlan.co.uk

Site	17C Broad Walk, Buxton SK17 6JR	Date	25.04.2024
		Sheet	23-1980 D07 REV 3
		Job	Loft Conversion
		Scale	As Shown@A1
Title Number	DY308855	Title	As Shown

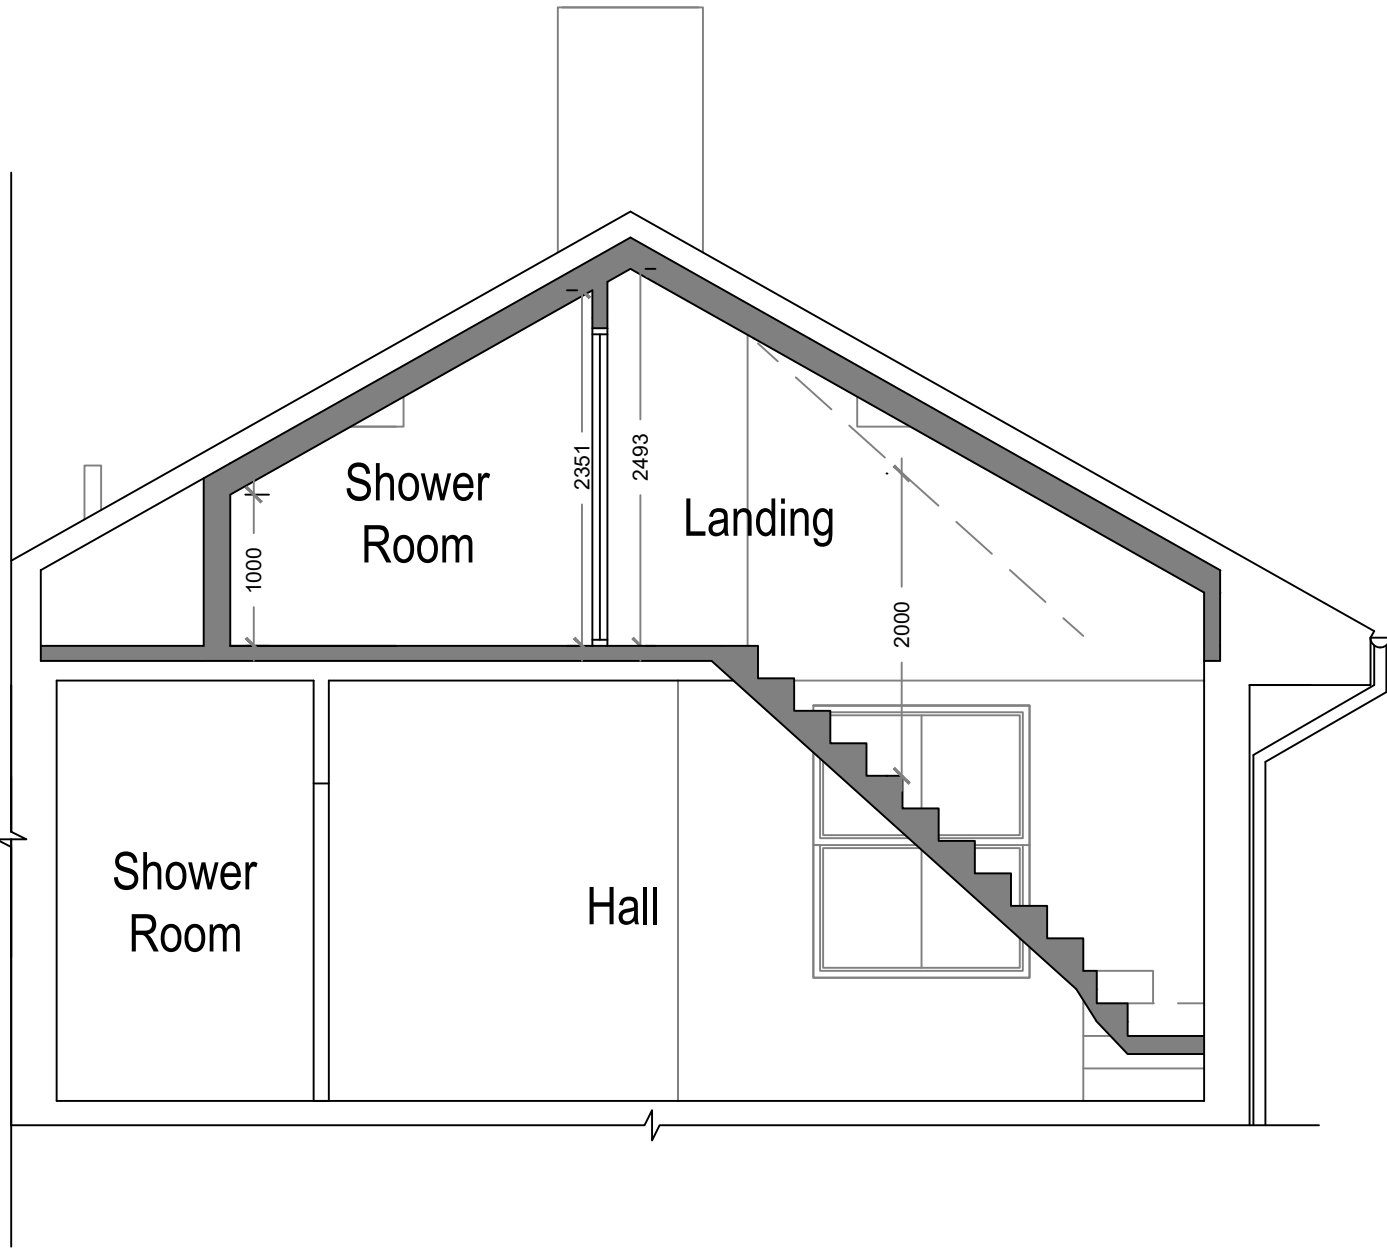

Proposed Section A-A
Scale 1:50

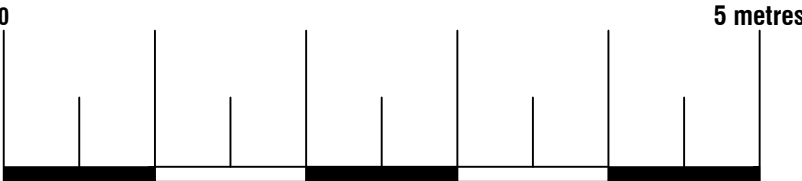



74 Cardiff Road, CF15 7QE • Enquiries@ArkiPlan.co.uk

Site	17C Broad Walk, Buxton SK17 6JR	Date	25.04.2024
		Sheet	23-1980 D08 REV 3
		Job	Loft Conversion
		Scale	As Shown@A1
Title Number	DY308855	Title	As Shown