


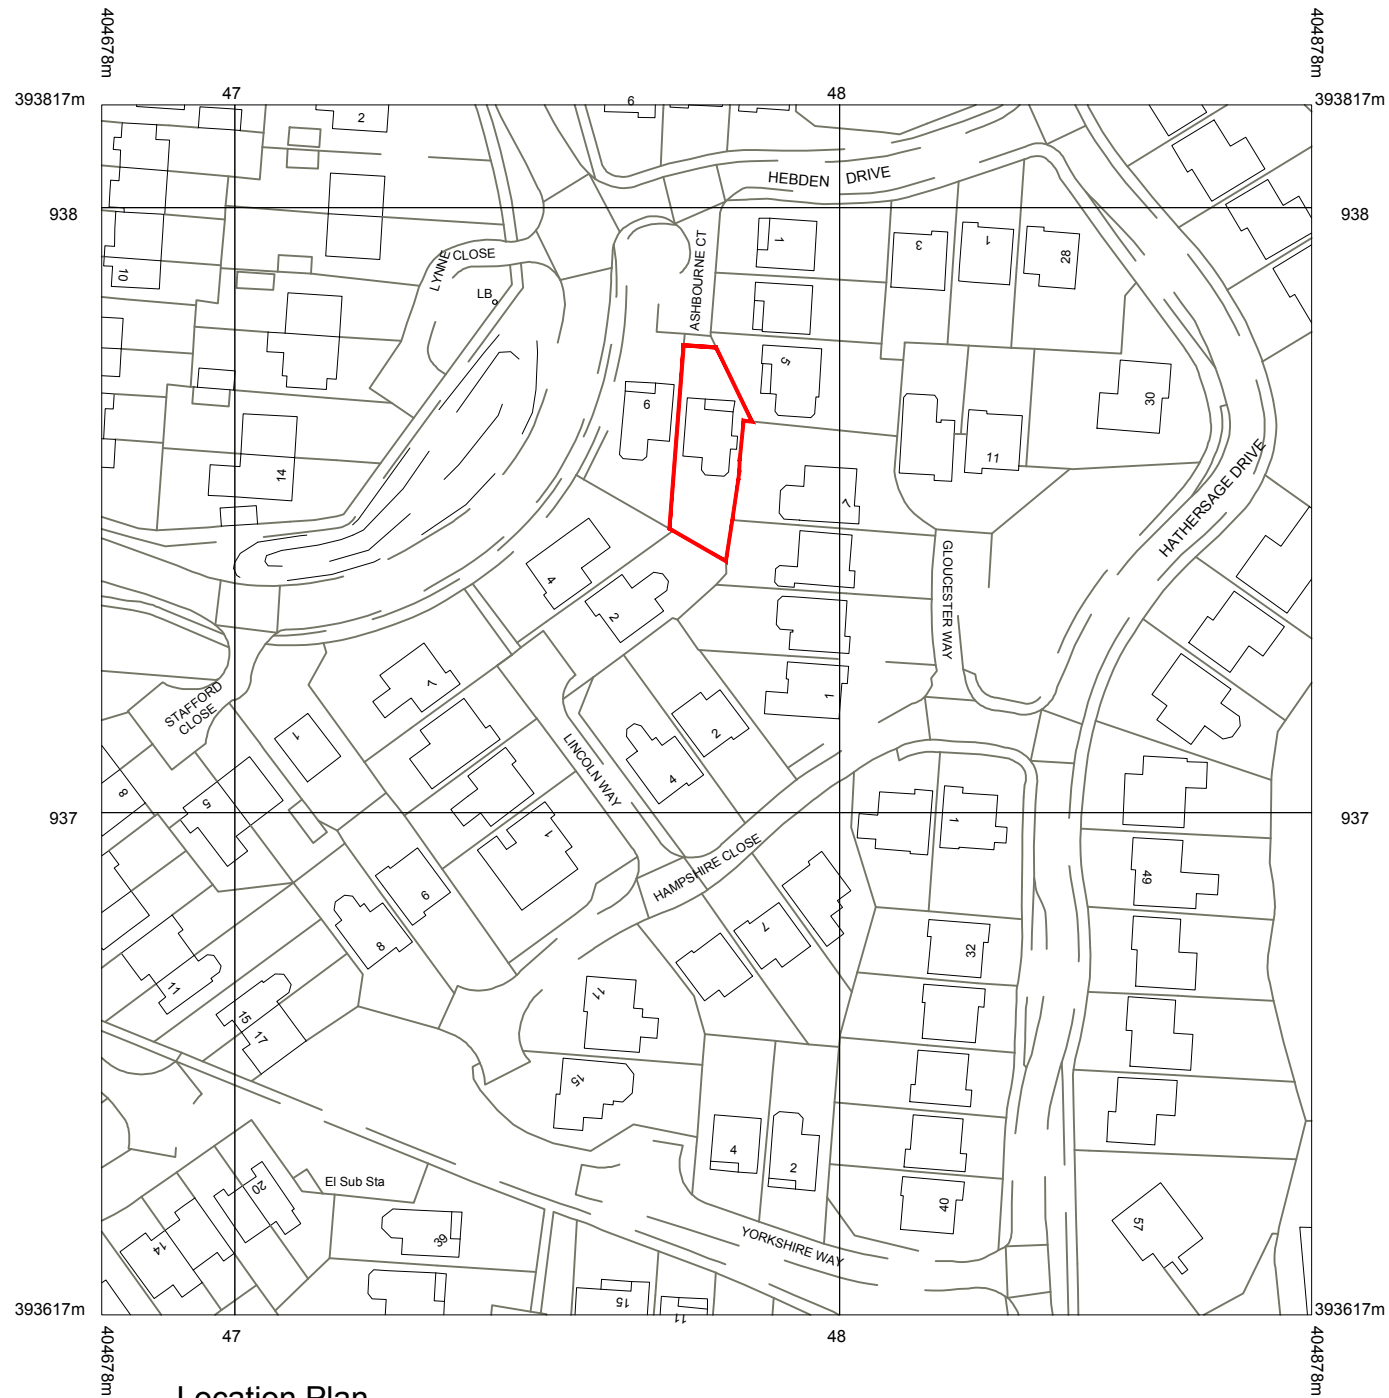


 

Location Plan
Scale 1:1250

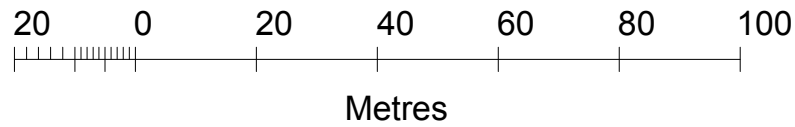

Site Plan
Scale 1:500

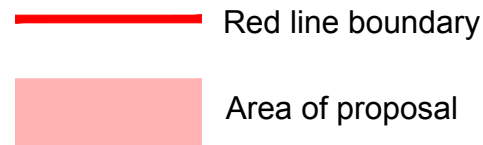

Address:

Mr & Mrs Crawshaw
7 Ashbourne Court, Glossop, Derbyshire, SK13 8RT

Project:

Proposed partial garage conversion and
bedroom remodelling

Title:

Location Plan

Scale: 1:1250 & 1:500 @ A3

Drawn:

C.K.

Date:

April 2024

Project no.:

3245

Drawing no.:

3245-005

PLANMART LIMITED
9, GEORGE STREET, GLOSSOP,
DERBYSHIRE SK13 8AY.
TEL: 01457 863153