



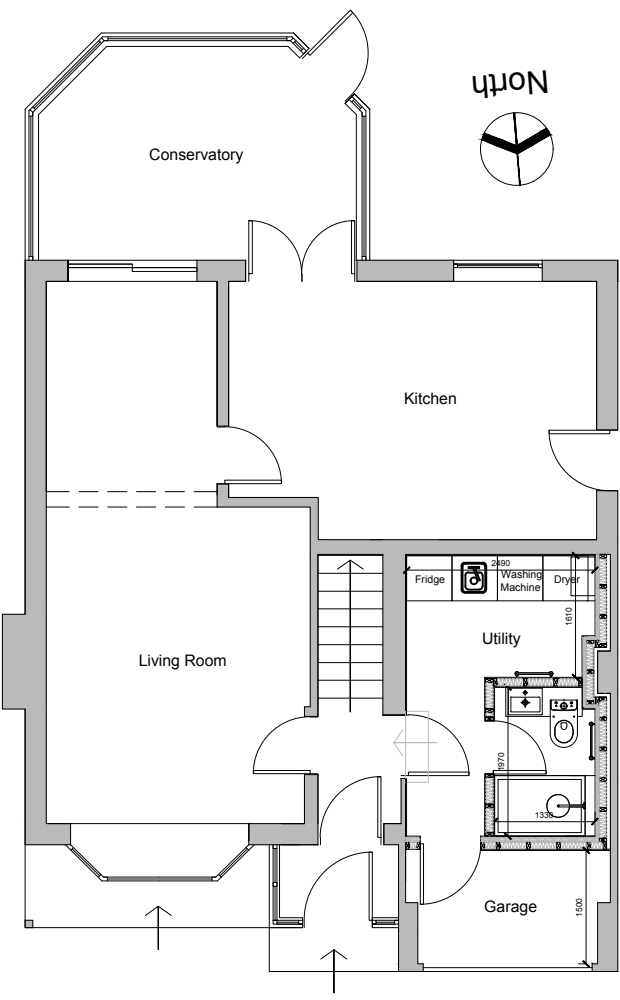

Proposed Ground Floor Plan

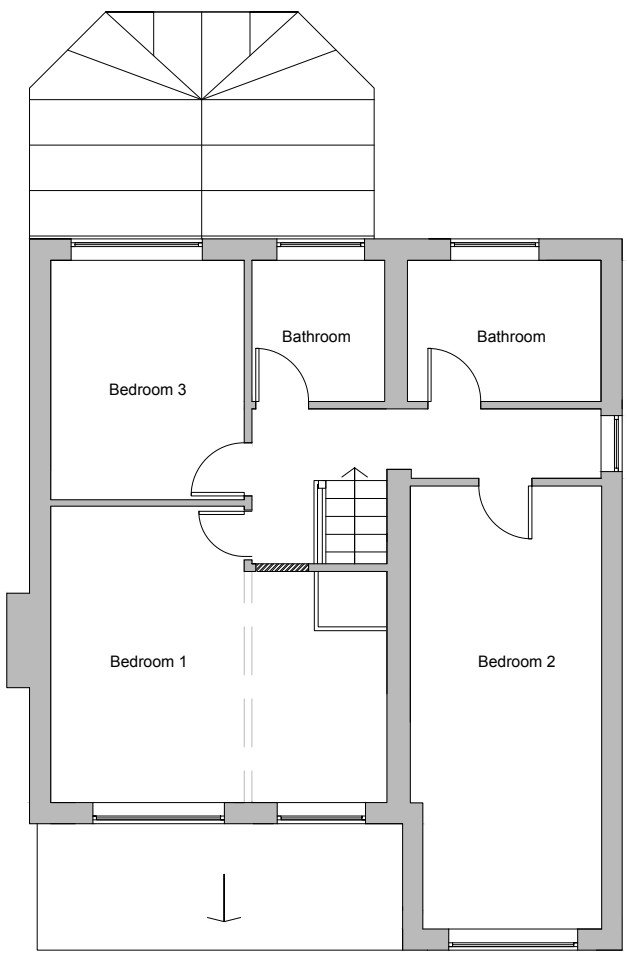

Proposed First Floor Plan



Address:

Mr & Mrs Crawshaw
7 Ashbourne Court, Glossop, Derbyshire, SK13 8RT

Project:
Proposed partial garage conversion and
bedroom remodelling

Title:
Proposed Plans

Scale: 1:100 @ A3

Drawn: C.K.	Date: April 2024
----------------	---------------------

Project no.: 3245	Drawing no.: 3245-003
----------------------	--------------------------



Metric Scale