




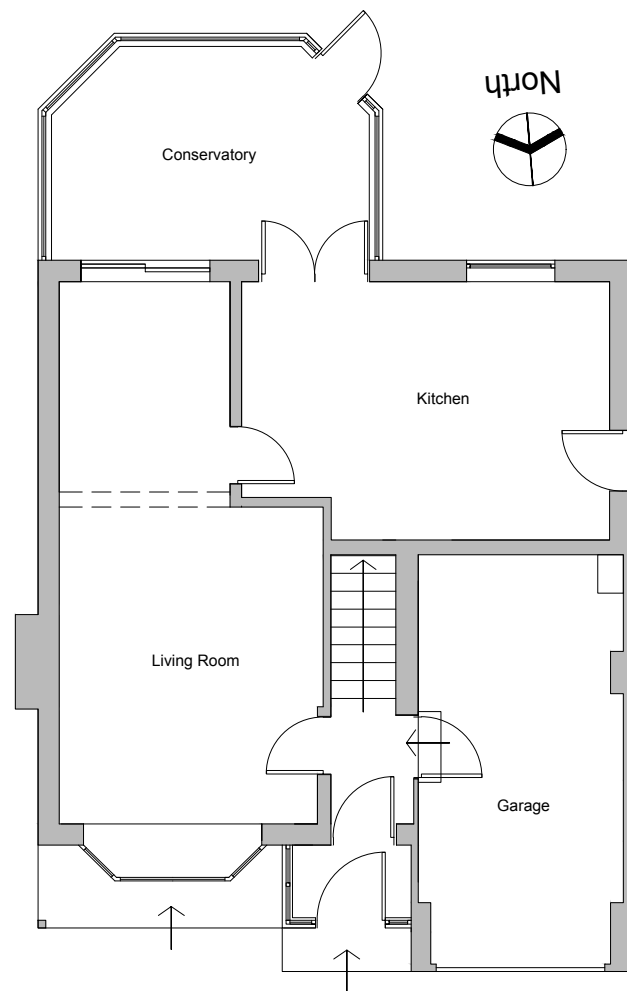

Existing Ground Floor Plan

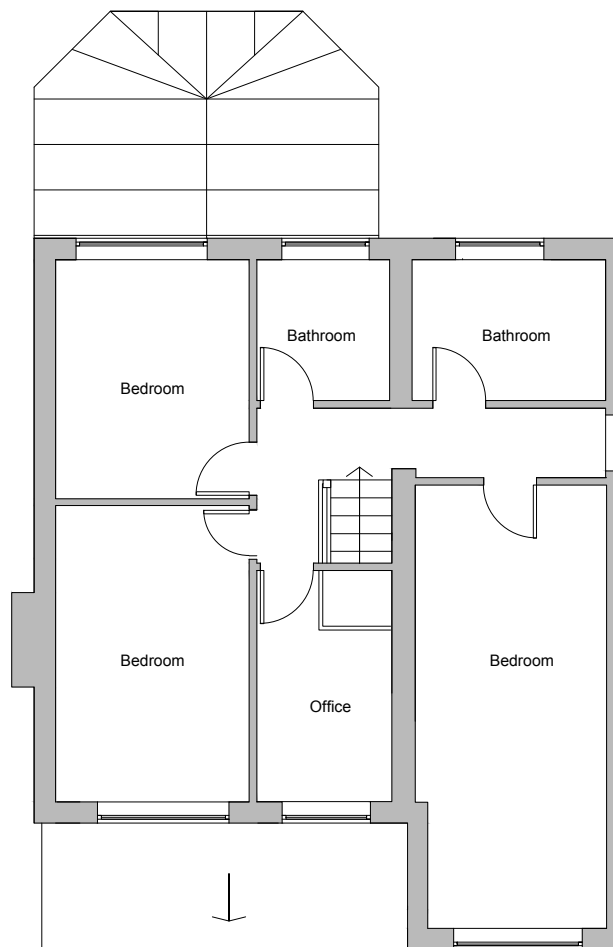

Existing First Floor Plan

 

Metric Scale



Address:

Mr & Mrs Crawshaw
7 Ashbourne Court, Glossop, Derbyshire, SK13 8RT

Project:

Proposed partial garage conversion and
bedroom remodelling

Title:

Existing Plans

Scale: 1:100 @ A3

Drawn: C.K.	Date: April 2024
----------------	---------------------

Project no.: 3245	Drawing no.: 3245-001
----------------------	--------------------------

PLANMART LIMITED
9, GEORGE STREET, GLOSSOP,
DERBYSHIRE SK13 8AY.
TEL: 01457 863153