




Existing Front Elevation

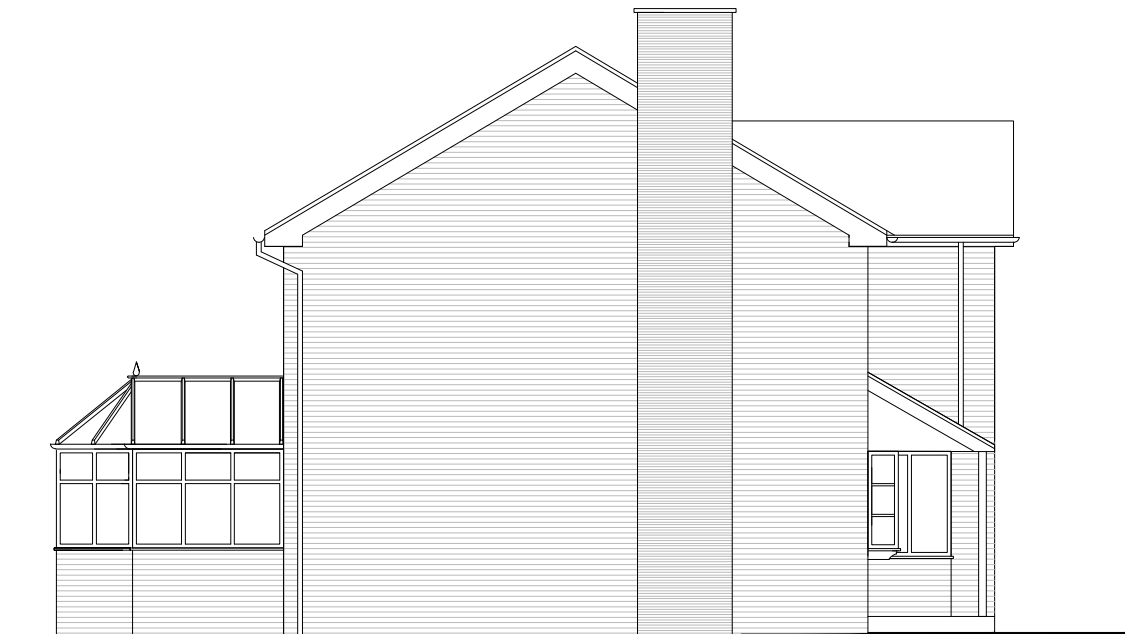

Existing Side Elevation



Existing Side Elevation



Existing Rear Elevation



Address:

Mr & Mrs Crawshaw
7 Ashbourne Court, Glossop, Derbyshire, SK13 8RT

Project:
Proposed partial garage conversion and
bedroom remodelling

Title:
Existing Elevations

Scale: 1:100 @ A3	
Drawn: C.K.	Date: April 2024
Project no.: 3245	Drawing no.: 3245-002

