
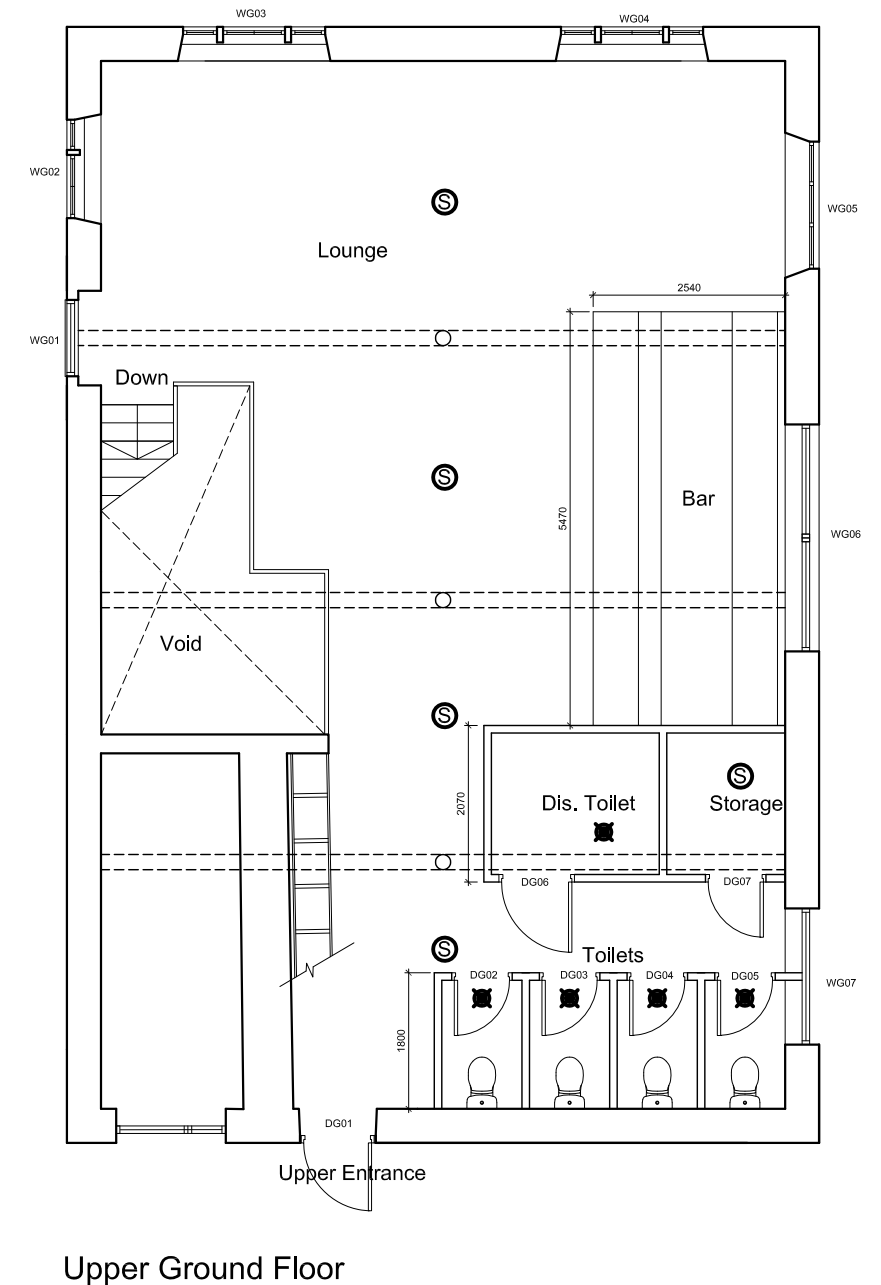


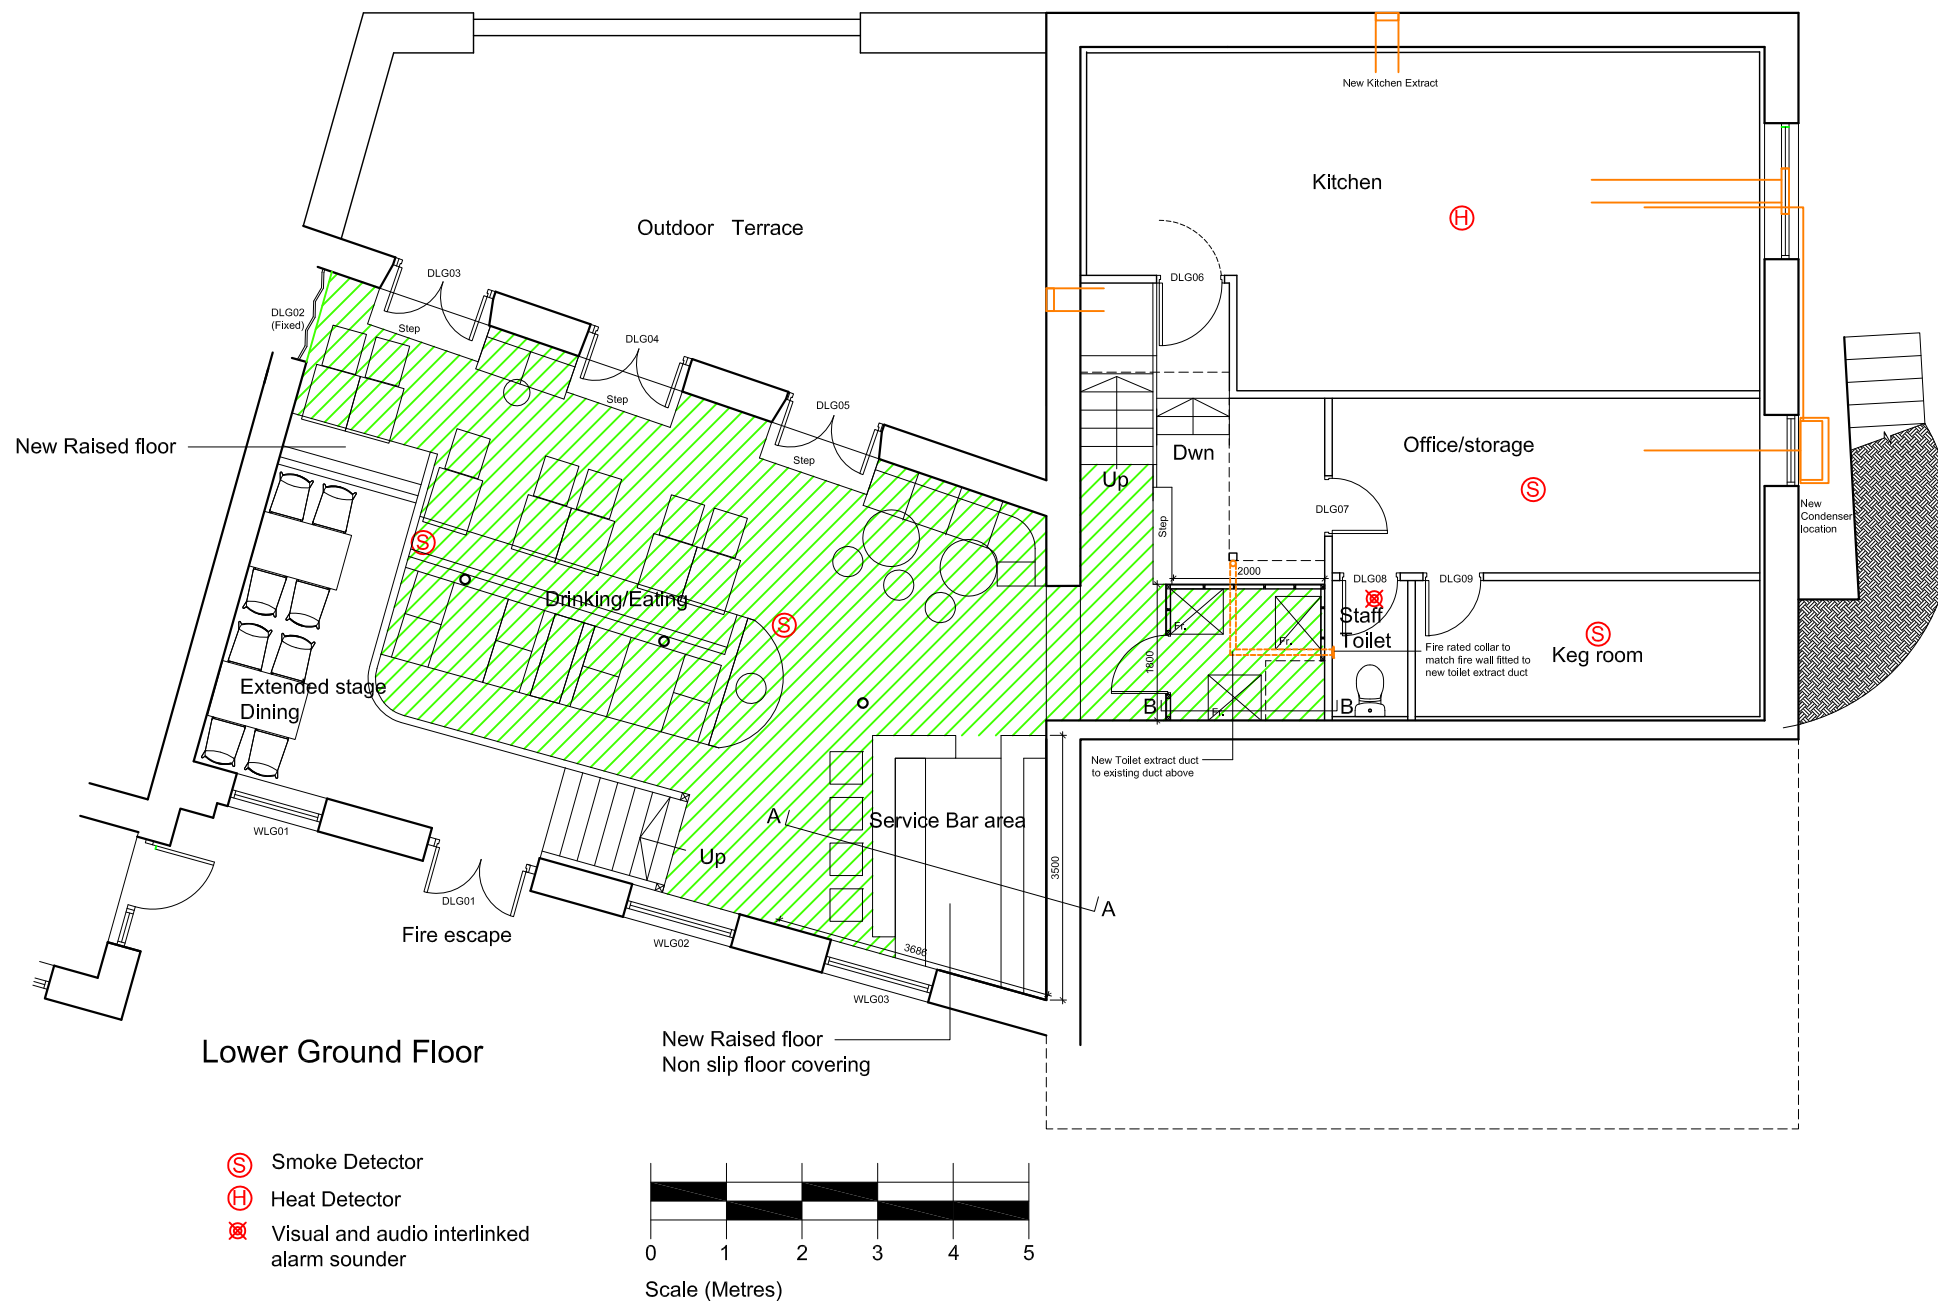

All dimensions are to be checked on site, any discrepancies are to be reported to the Architect before work commences.

This drawing is to be read in conjunction with all relevant consultants and specialists drawings / documents, any discrepancies are to be reported to the Architect before the affected work commences.

All structural components shown are indicative only. Details / calculations of structural members are to be provided by the Structural Engineer.

THIS DRAWING NOT FOR CONSTRUCTION

Revisions


A 10/02/21 Awning and ventilation added

B 05/03/21 General dimension & 2nd Bar revisions, Freezer store added

C 23/03/21 Do not scale note removed/scale bar added to Planners request

D 14/04/21 Condenser locations amended

E 20/07/21 Awning and front door removed, Lower floor plan amended

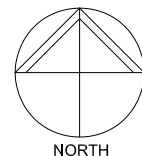

Project, location
Torr Vale Mill, New Mills

RIBA Workstage
3 Developed Design

Drawing purpose
-

This drawing copyright 2021 by Up North Architects Ltd. and is licensed to the client for the purposes related to the RIBA work stage above only

Up North Architects

Up North Architects Ltd. Plane Tree House, Oldham Street, Manchester UK M1 1JG
Company No. 10437056 TEL: 0161 237 1871 E-MAIL: mail@upnortharchitects.com

Client
The Shrub Club

Drawing Title
Proposed Plans

Job No.	Drawing no.	Revision	Scale	Date
M849	010	E	1:100 @ A3	Jan 2021