


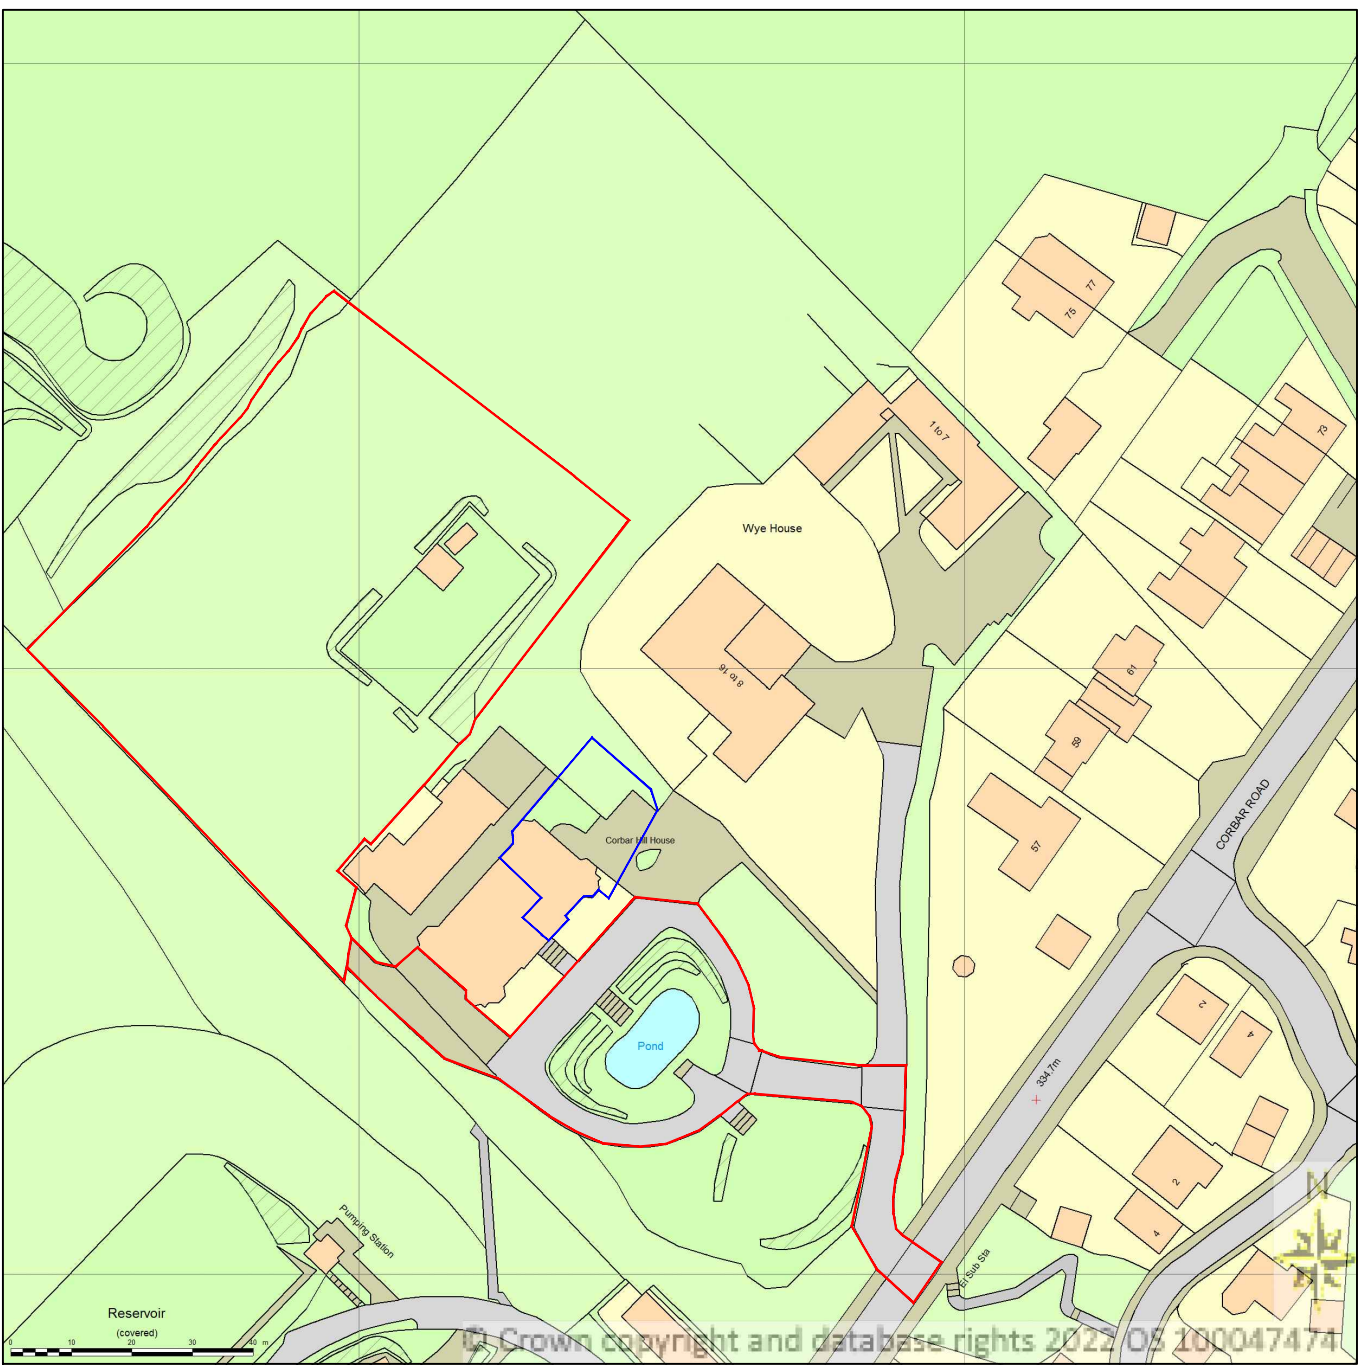

1:1250



0M 25 M 50 M

1:500

SITE LOCATION, CORBAR HILL HOUSE

SITE LOCATION

REVISIONS:
EXISTING SITE PLAN
BUXTON
CORBAR HILL HOUSE
SCALE: 1:1250/500
DATE: APRIL 2022 DRAWN: AJS
CHECKED: AJS

© THIS DRAWING AND THE BUILDING WORKS DEPICTED ARE THE COPYRIGHT OF AJS ARCHITECTURE AND MAY NOT BE REPRODUCED OR AMENDED EXCEPT BY WRITTEN PERMISSION. NO LIABILITY WILL BE ACCEPTED FOR AMENDMENTS MADE BY OTHER PERSONS.

A.J.S ARCHITECTURE



32 carr road,
buxton,
derbyshire,
sk17 6wf.
h: 01298 26062
m: 07794 400237

DRAWING No: SITE LOCATION

B REGS COMPLIANT