


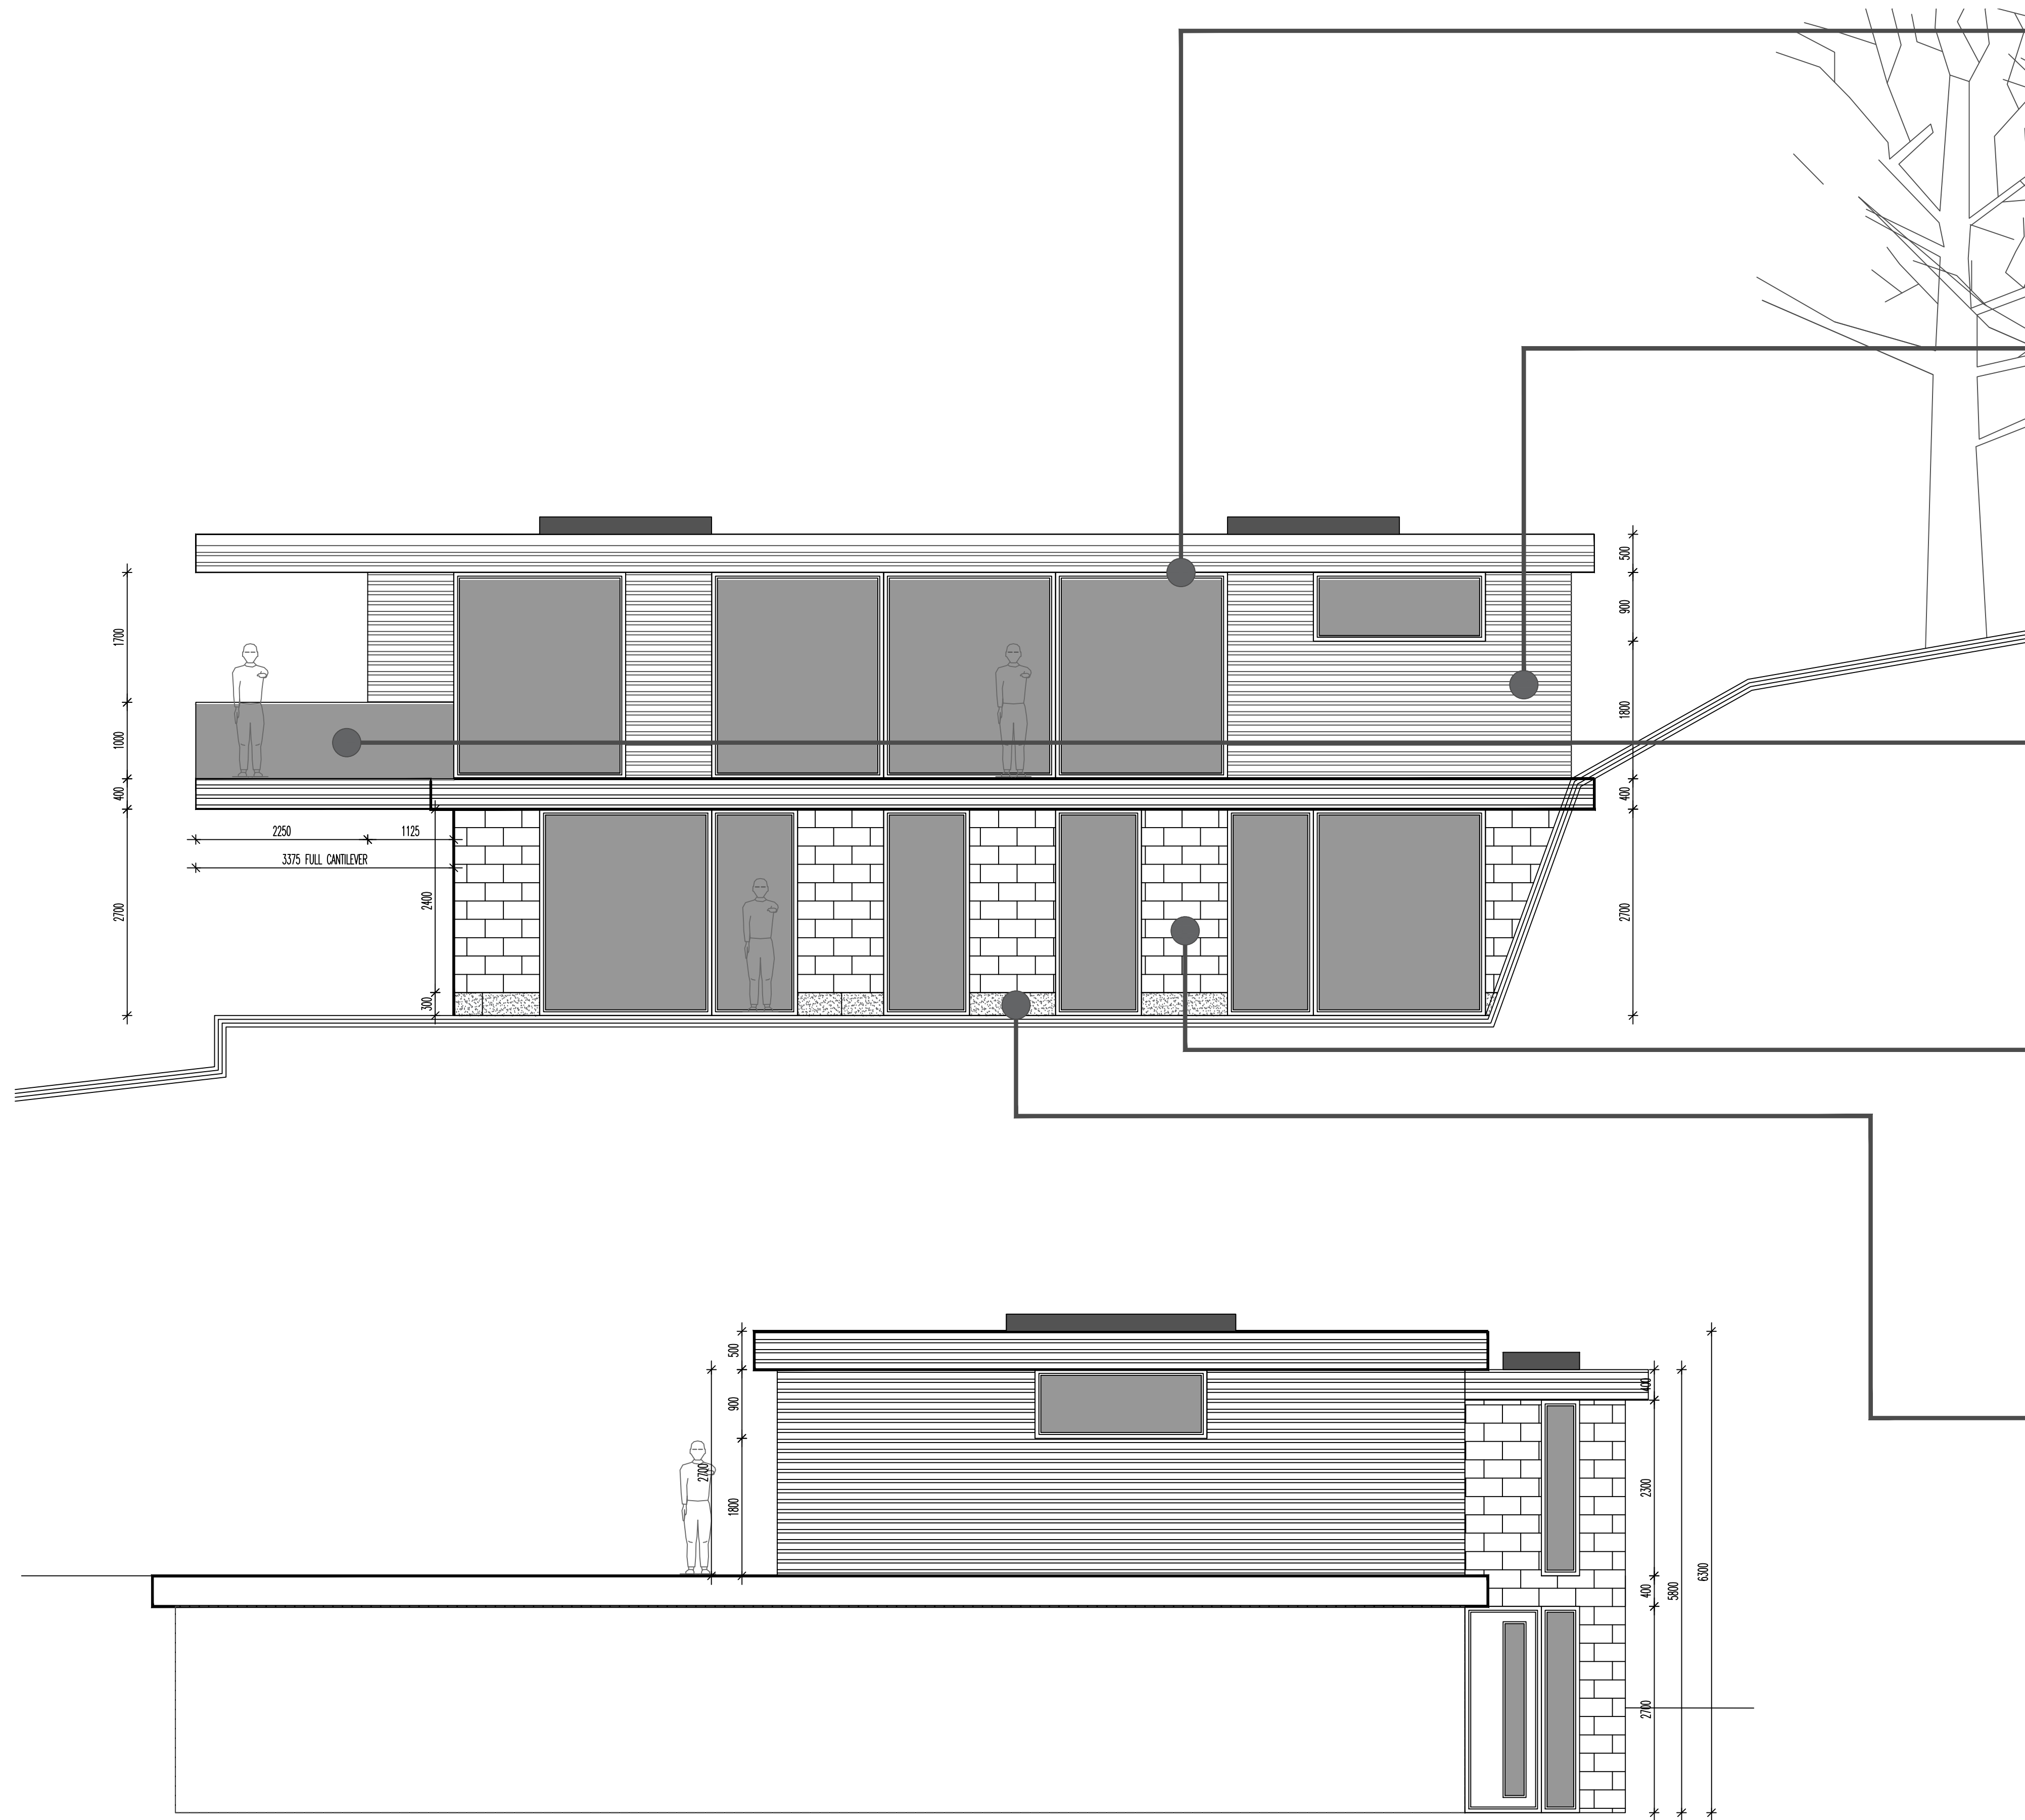

TORCHED LARCH BOARDING AND PROJECTING SOFFITS



REYNAERS HI-FINITY SLIDING WINDOWS



SEDUM ROOF COVERINGS WITH FLAT GLAZED ROOFLIGHTS



FRAMELESS GLASS BALUSTRADING



RECLAIMED COURSED GRITSTONE - 300mm DEEP



GRANITE SETT PAVING



PROPOSED SIDE AND REAR ELEVATION NEW DWELLING, CORBAR ROAD 1:50

0M 1M 2M 3M

REVISIONS:
PROPOSED ELEVATIONS
BUXTON
CORBAR ROAD

SCALE: 1:50
DATE: APRIL'22 DRAWN: AJS

CHECKED: AJS

©THIS DRAWING AND THE BUILDING WORKS DEPICTED ARE THE COPYRIGHT OF AJS ARCHITECTURE AND MAY NOT BE REPRODUCED OR AMENDED EXCEPT BY WRITTEN PERMISSION. NO LIABILITY WILL BE ACCEPTED FOR AMENDMENTS MADE BY OTHER PERSONS.

A.J.S ARCHITECTURE
32 carr road,
buxton,
derbyshire,
sk17 6wf.
h: 01298 26062
m: 07794 400237

DRAWING No: PROPOSED 08

B REGS COMPLIANT