




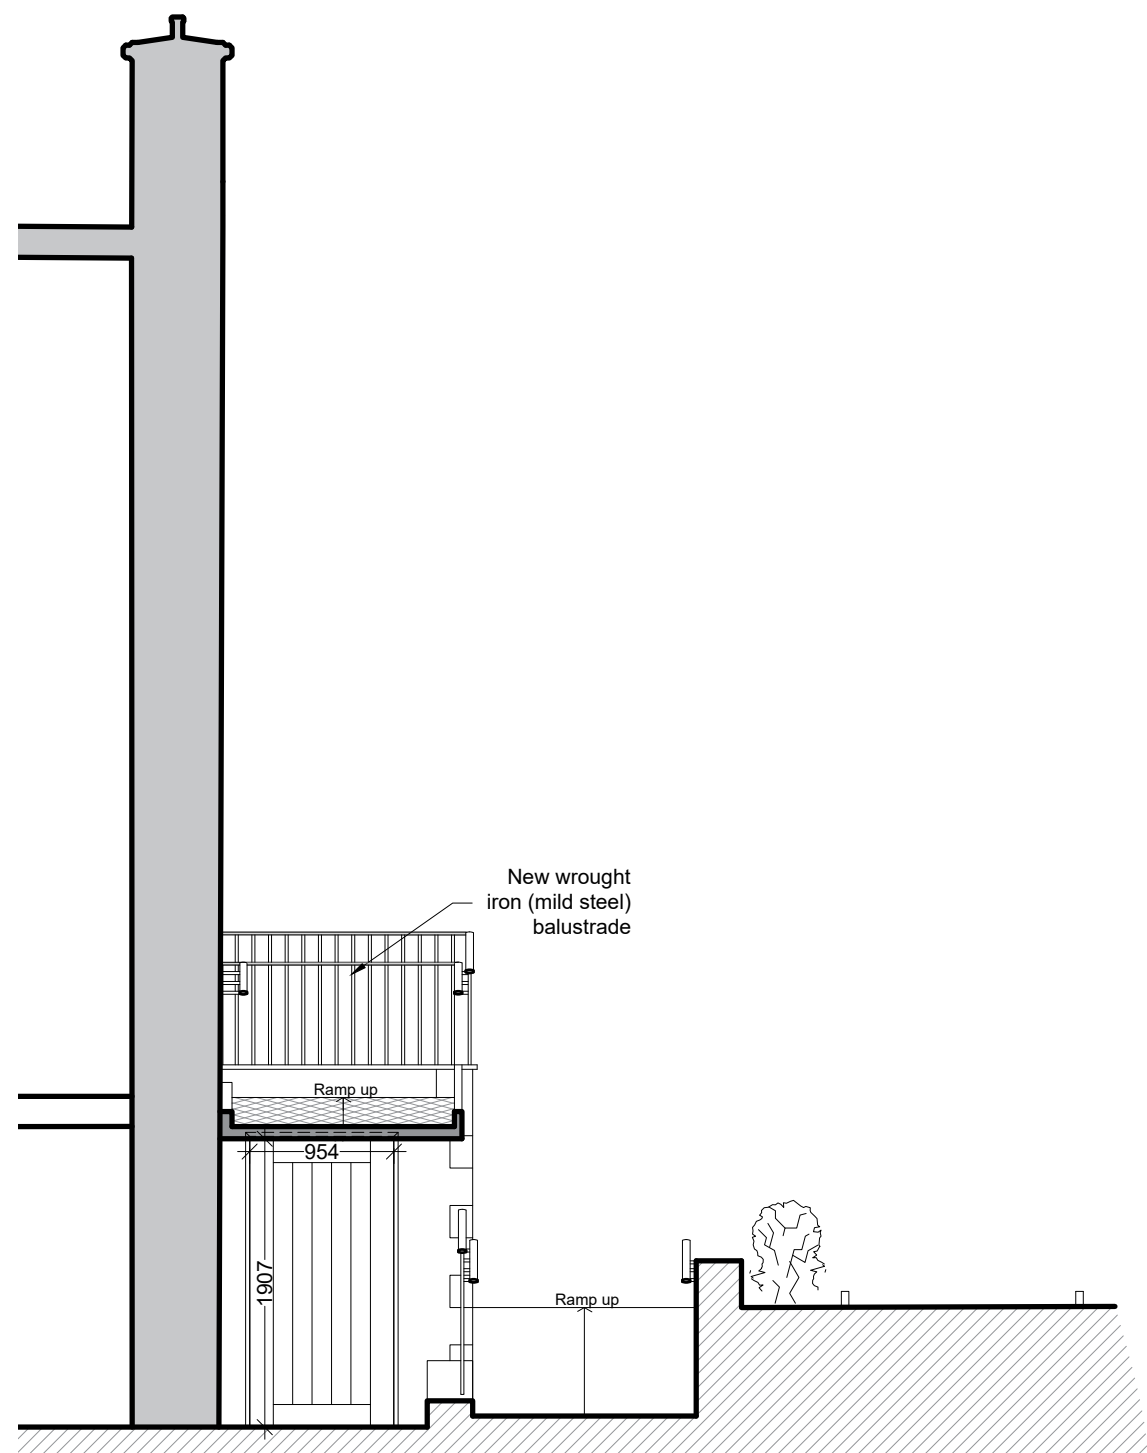

South Section as Proposed
(Scale 1:50)

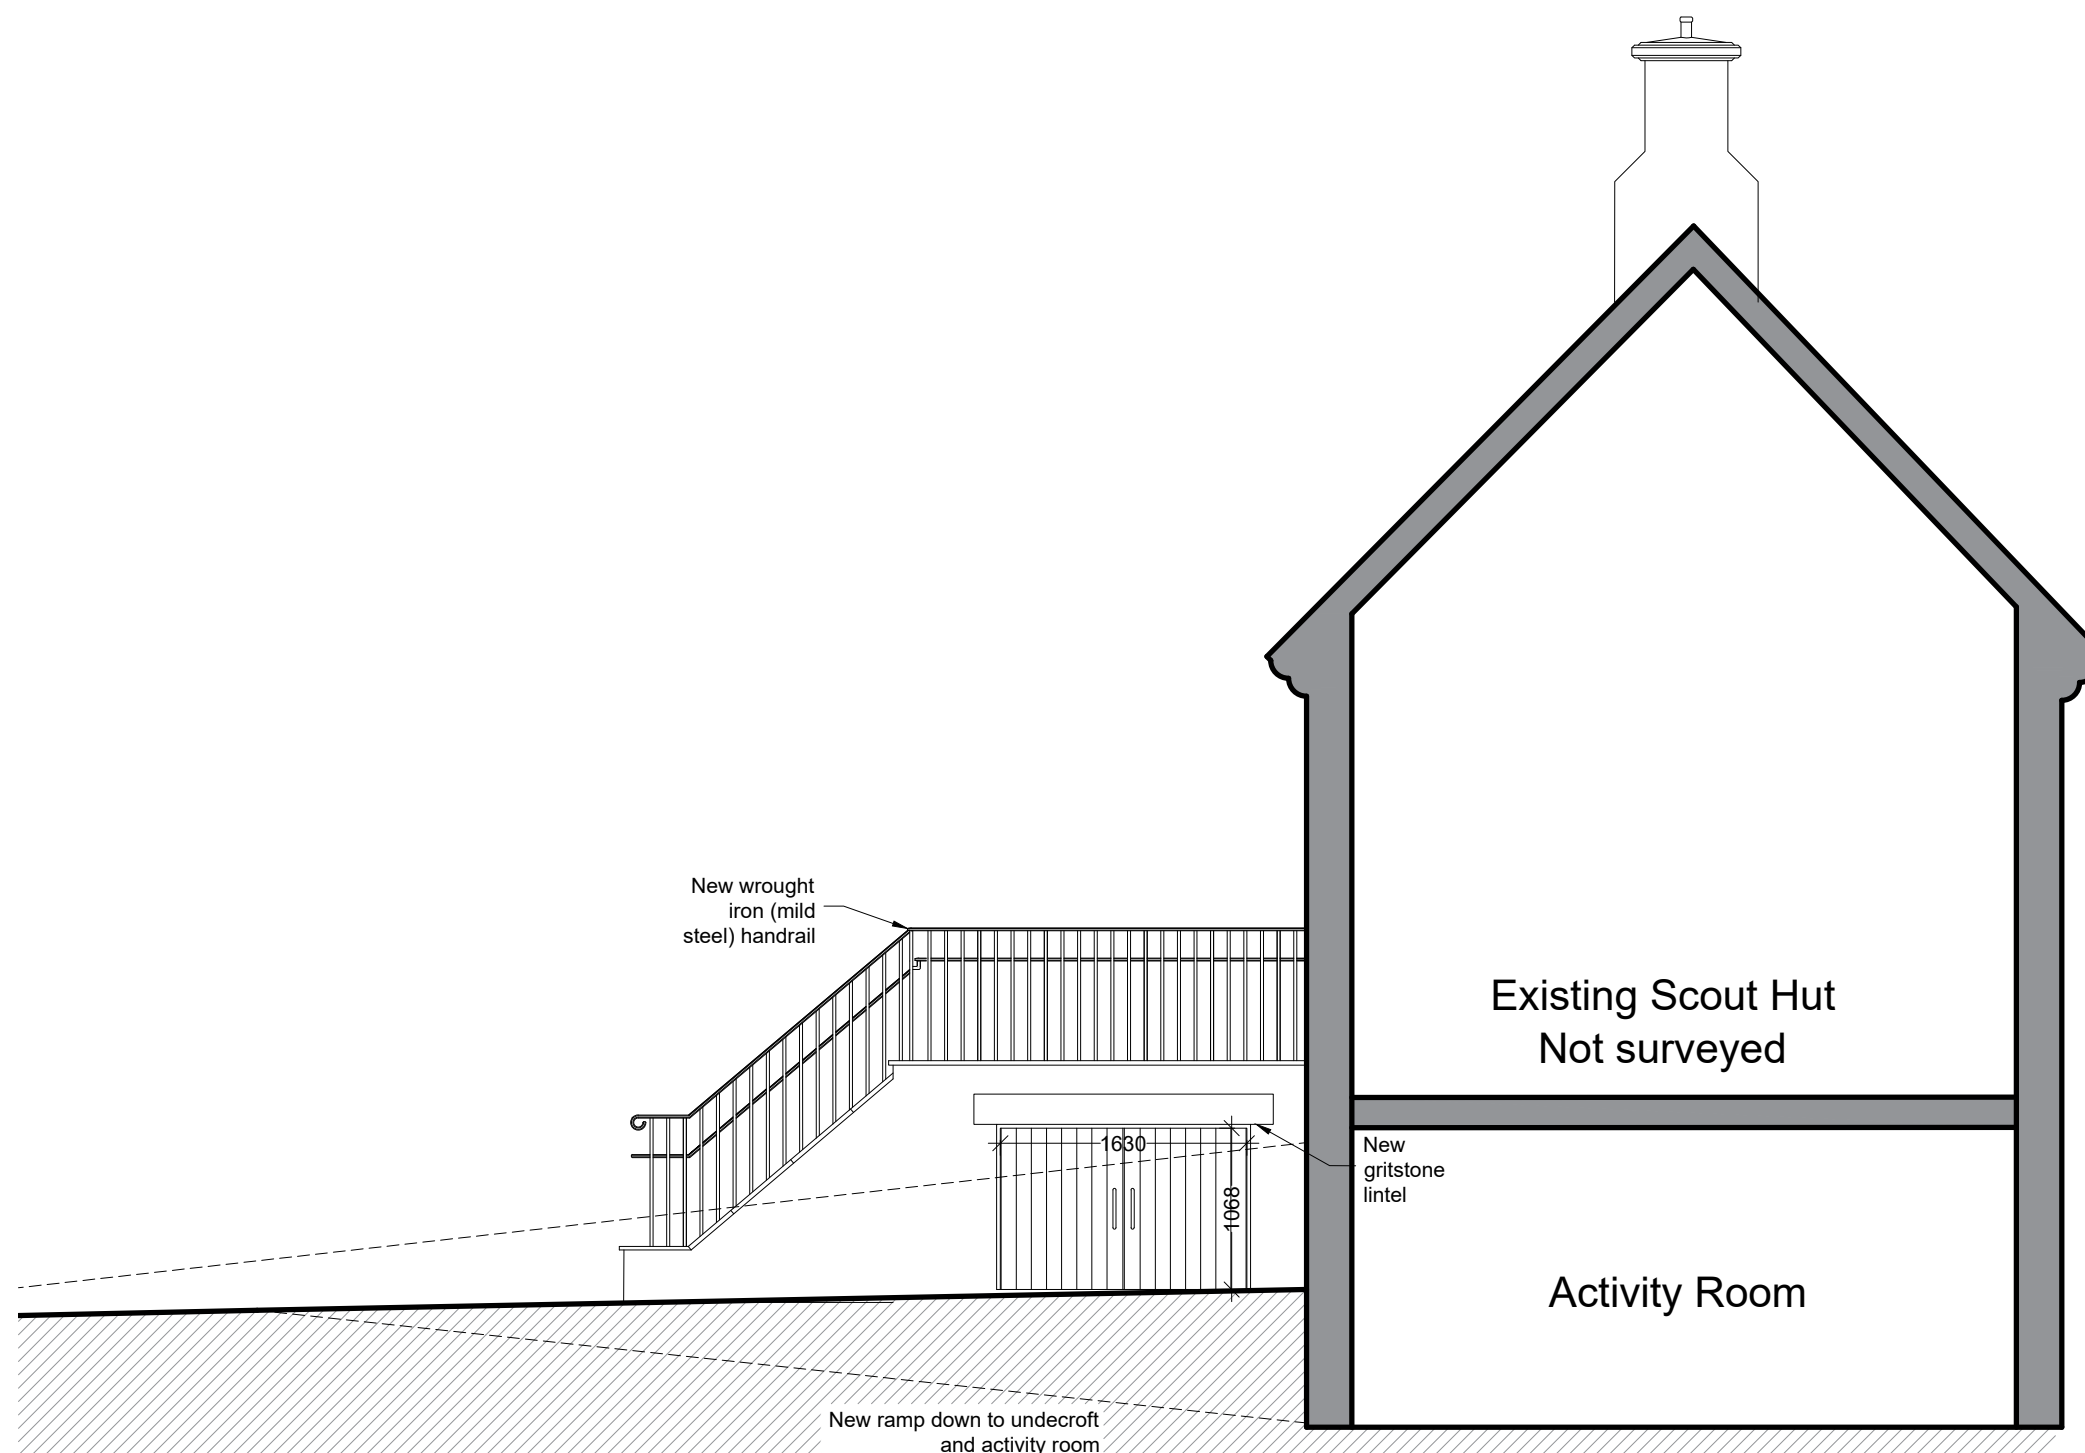

West Elevation as Proposed
(Scale 1:50)

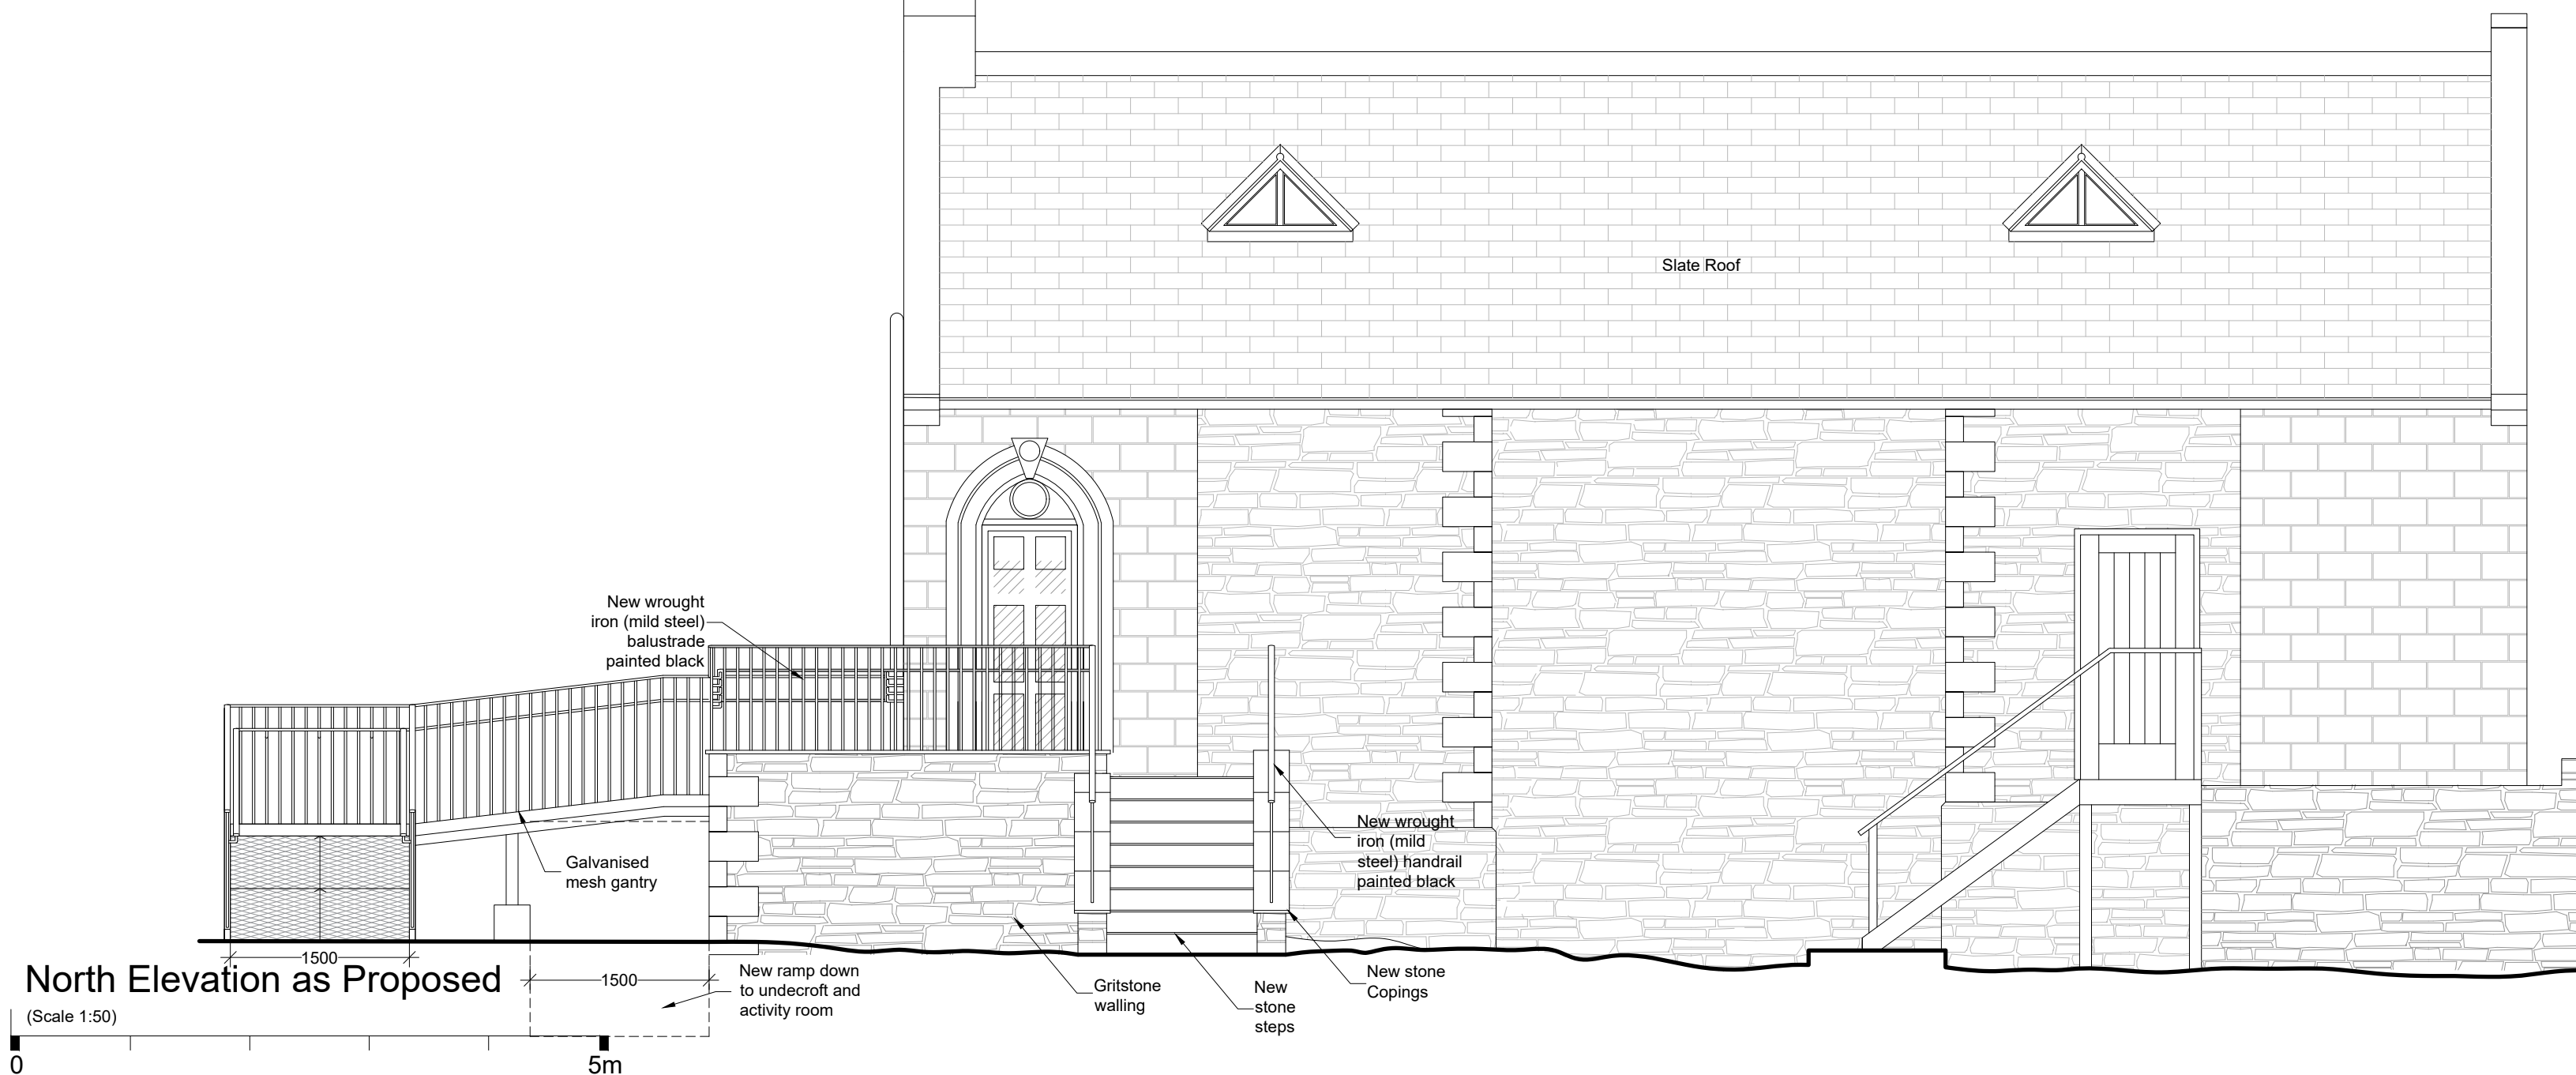


North Elevation as Proposed
(Scale 1:50)

Building contractors are advised to clarify dimensions with the architect when setting out on site.

No structural information is to be taken from these drawings - refer to Structural Engineer's drawings.

Rev: Description: Date:

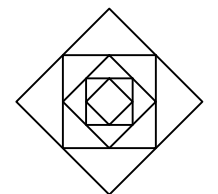

Crooks Architecture

Specialist Conservation Architects

Hathersage | Horsforth

T: 01433 440 466 / 0113 281 8080 | E: info@crooksarchitecture.co.uk

Client:

1st Chinley Scout Group

Job Title:

Accessibility improvements at 1st Chinley Scout Group, Victory Hall, Chinley, High Peak SK23 6EJ

Drawing Title:

Elevations as Proposed

Scale:
1:50 @ A2

Drawn By:
TID

Date:
Sept 2023

Job No:

Drawing No:

Revision No:

SP-CSH01

P/03