



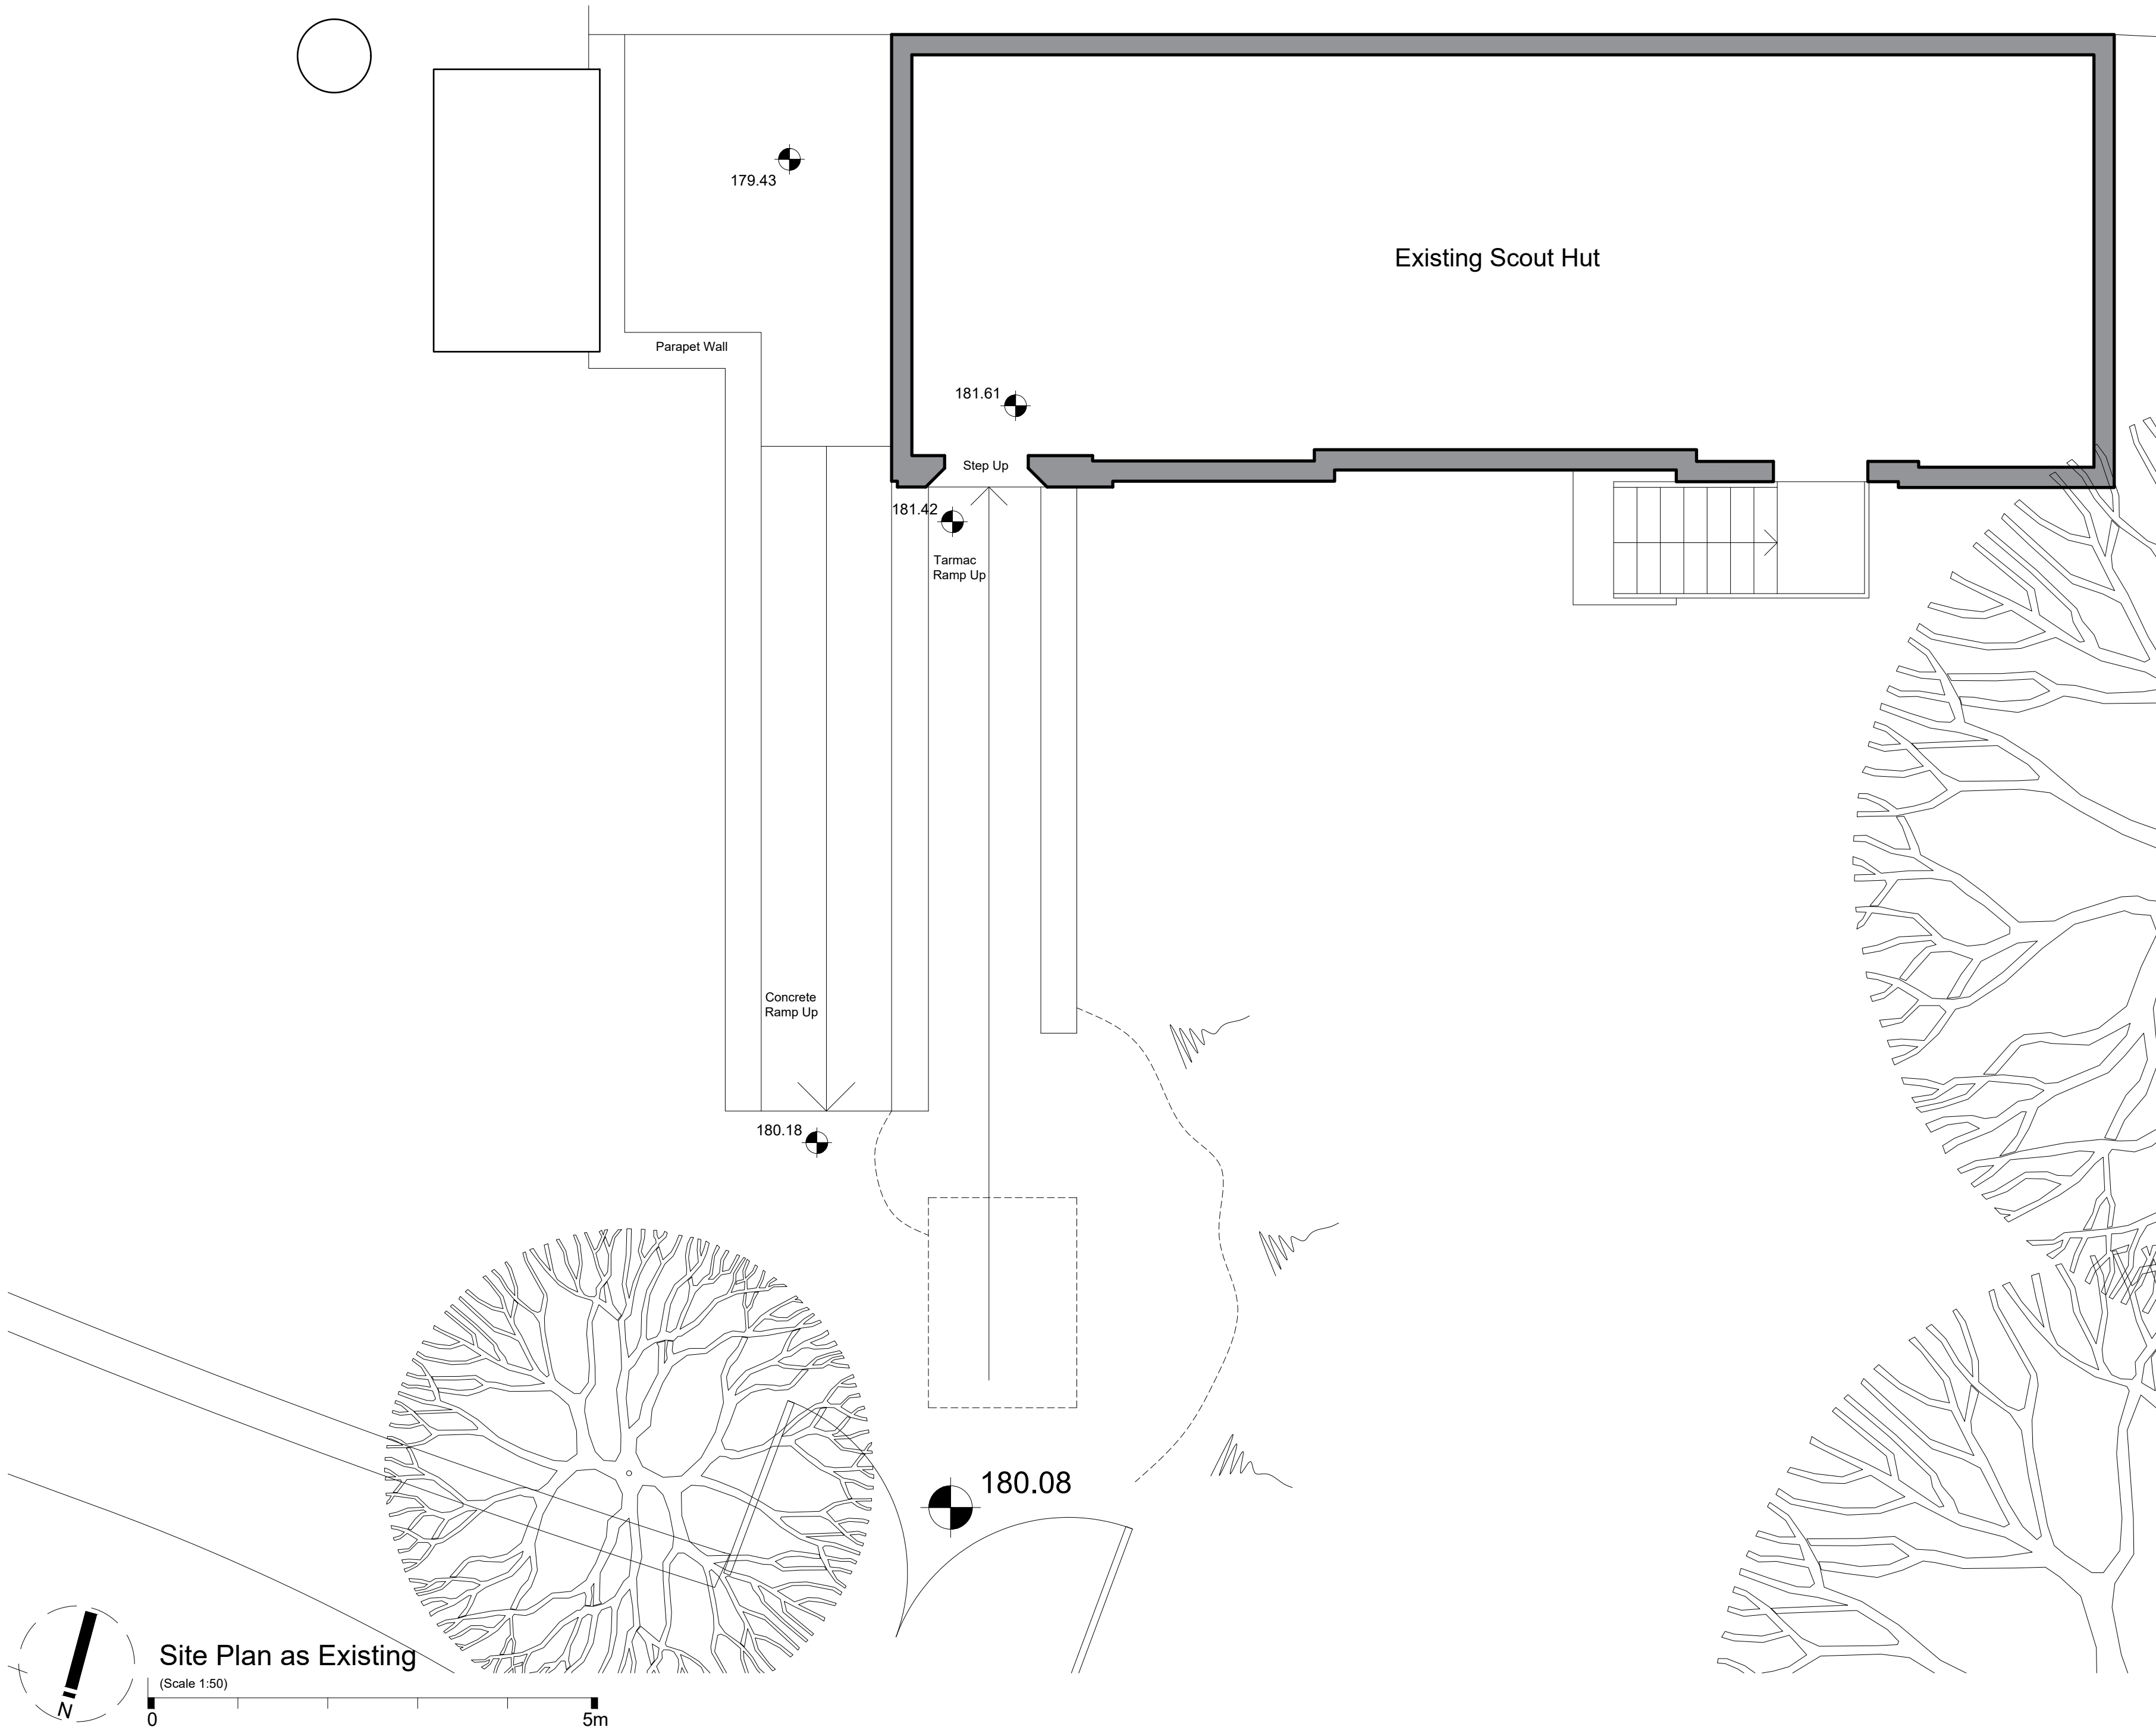

Building contractors are advised to clarify dimensions with the architect when setting out on site.

No structural information is to be taken from these drawings - refer to Structural Engineer's drawings.

Rev: Description: Date:

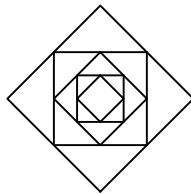

Crooks Architecture
Specialist Conservation Architects

Hathersage | Horsforth

T: 01433 440 466 / 0113 281 8080 | E: info@crooksarchitecture.co.uk

Client:
Chinley Scout Group

Job Title:
Accessibility improvements at Chinley scout hut, Chinley, Chapel-en-le-Frith, High Peak SK23 6EJ

Drawing Title:
Upper Ground Floor Plan as Existing

Scale: 1:50 @ A2 Drawn By: TID Date: Sept 2023

Job No: Drawing No: Revision No:

SP-CSH01 E/01