



boundary

 

SIMON COLEY
ARCHITECT

2, Water's Edge Lane,
Chapel-en-le-Frith,
High Peak,
Derbyshire
SK23 0LP
Tel No. 01298 815835
Fax No. 01298 815219
e Mail: Ccsaia@aol.com

SITE 2, Water's Edge Lane, Chapel-en-le-Frith			
TITLE PROPOSED GROUND FLOOR PLAN			
SCALE 1:50	DATE FEB 2024	BY: SNC	
DRAWING NO.		233 - TP11	
REV	NOTES	DATE	

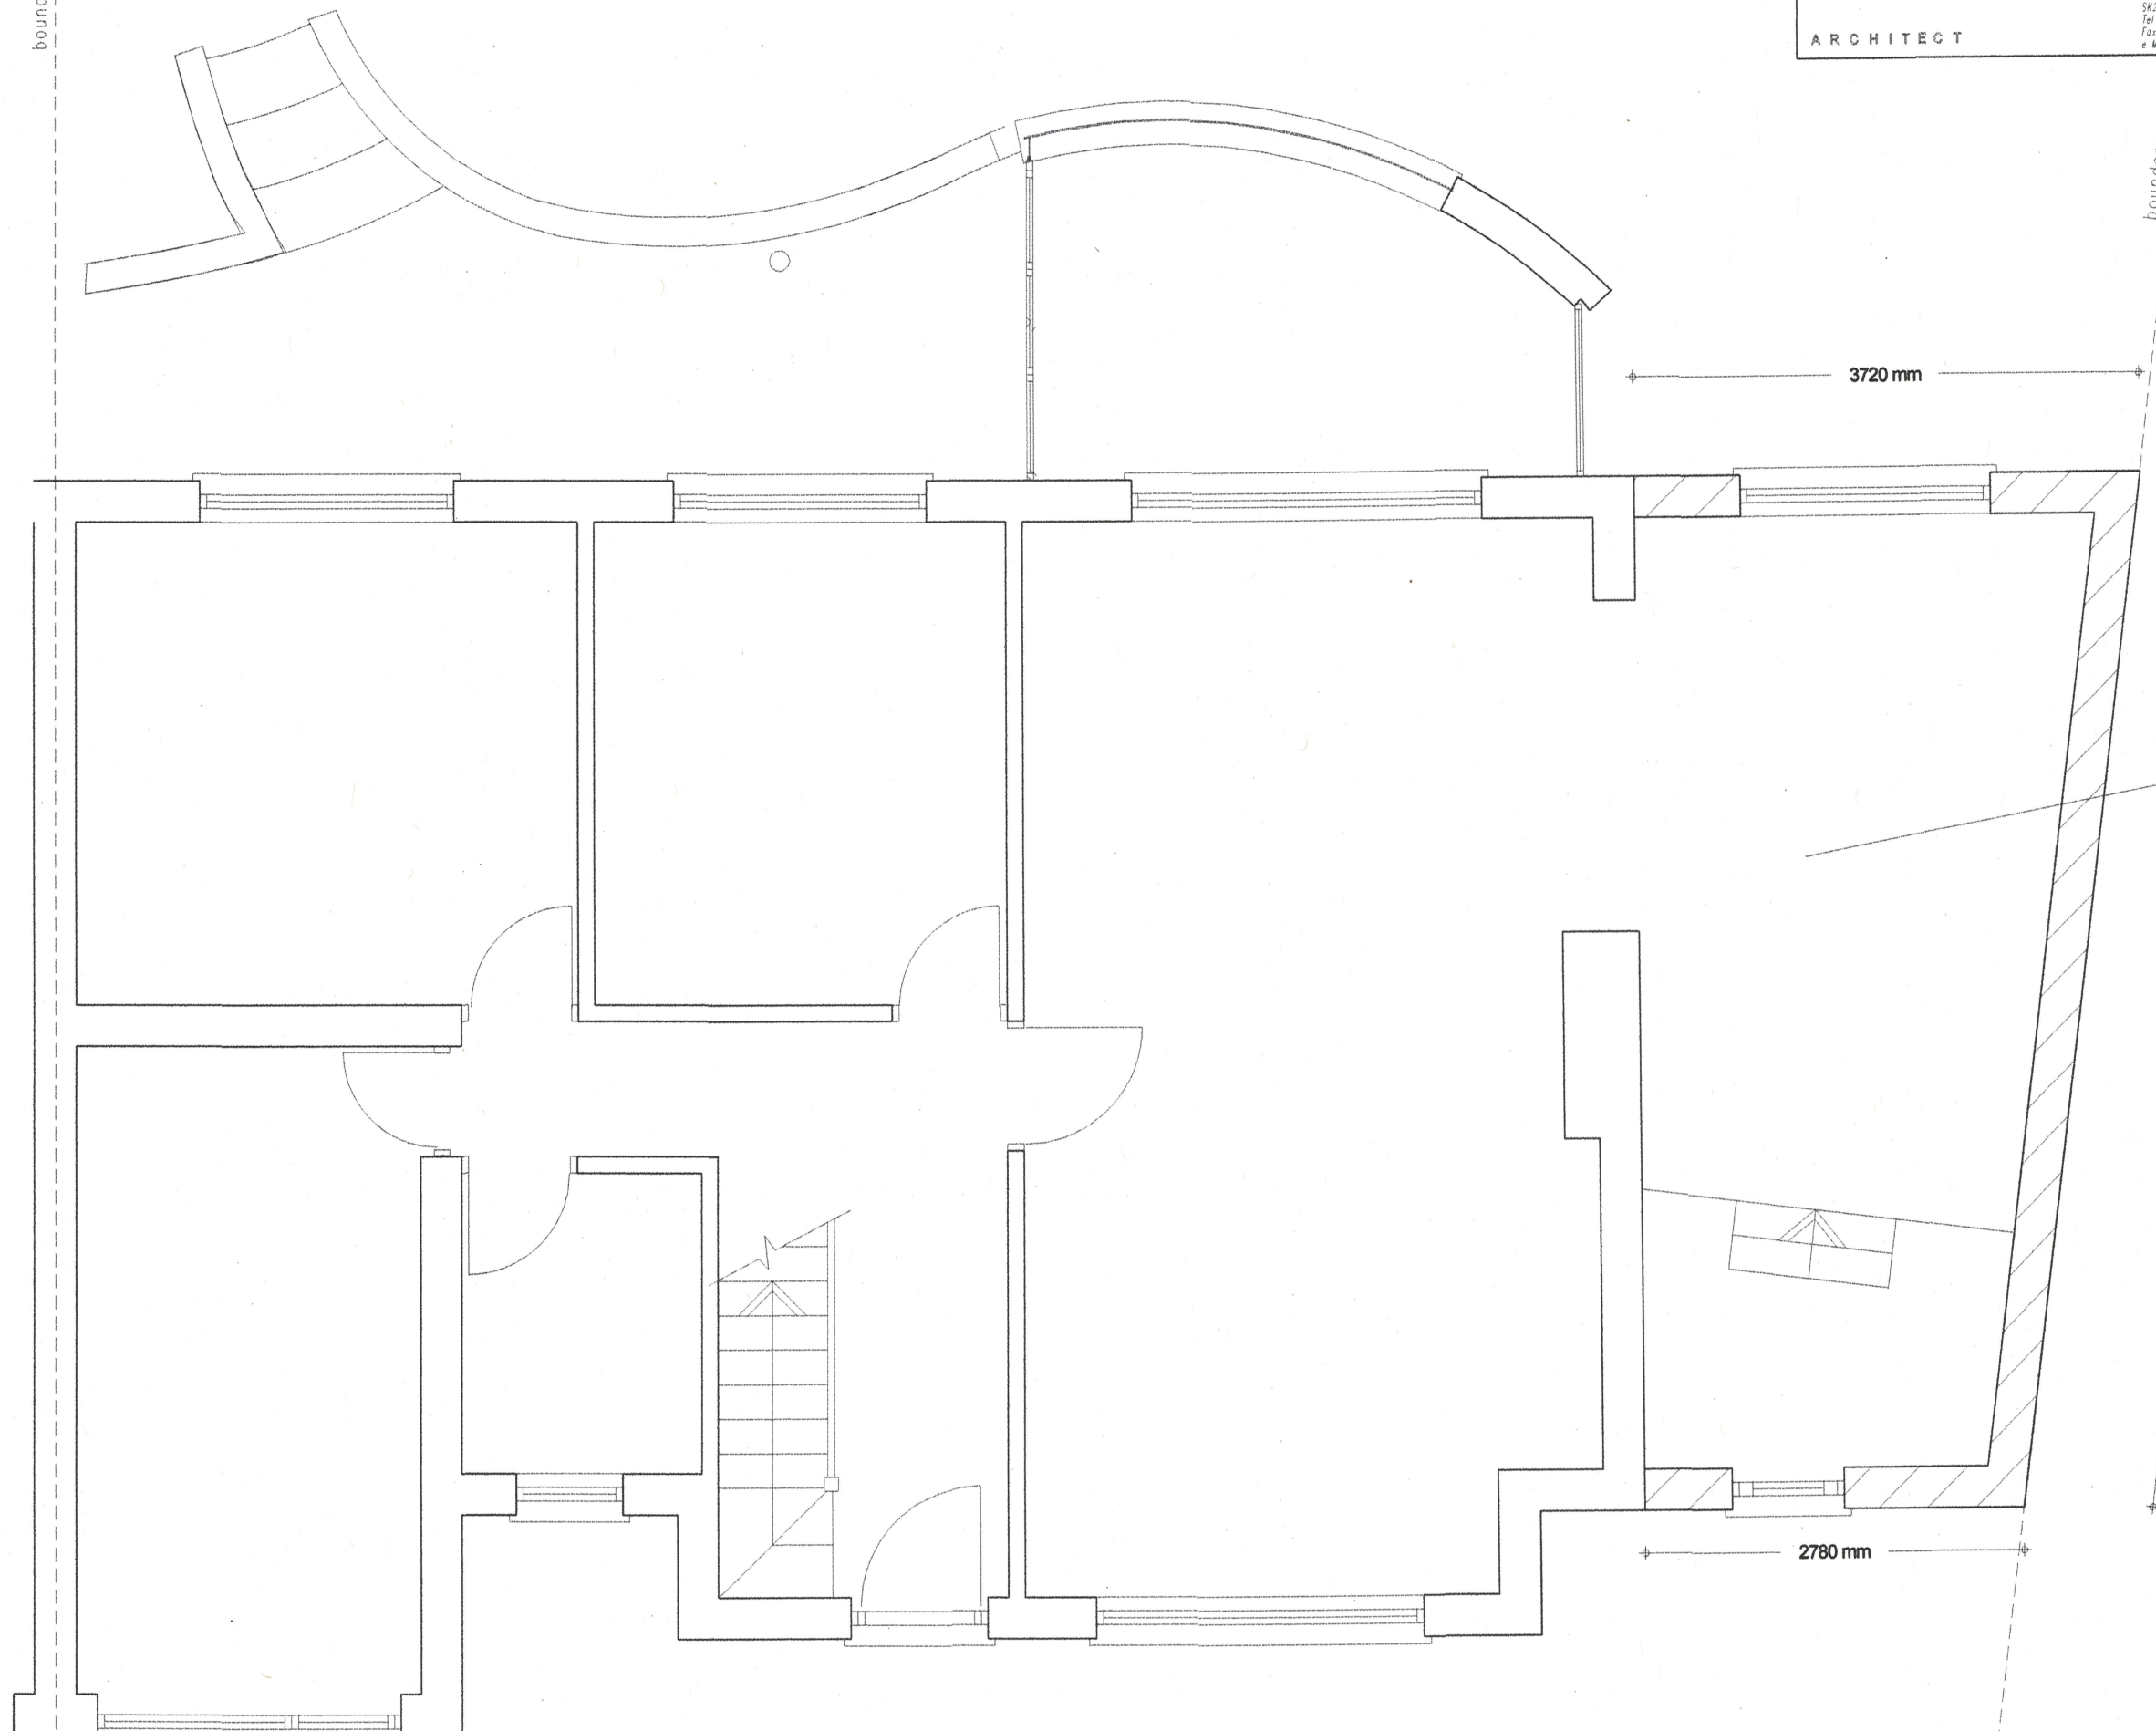

New extension added to the
side of the existing house
to form new kitchen and utility
area

7561 mm

2780 mm