


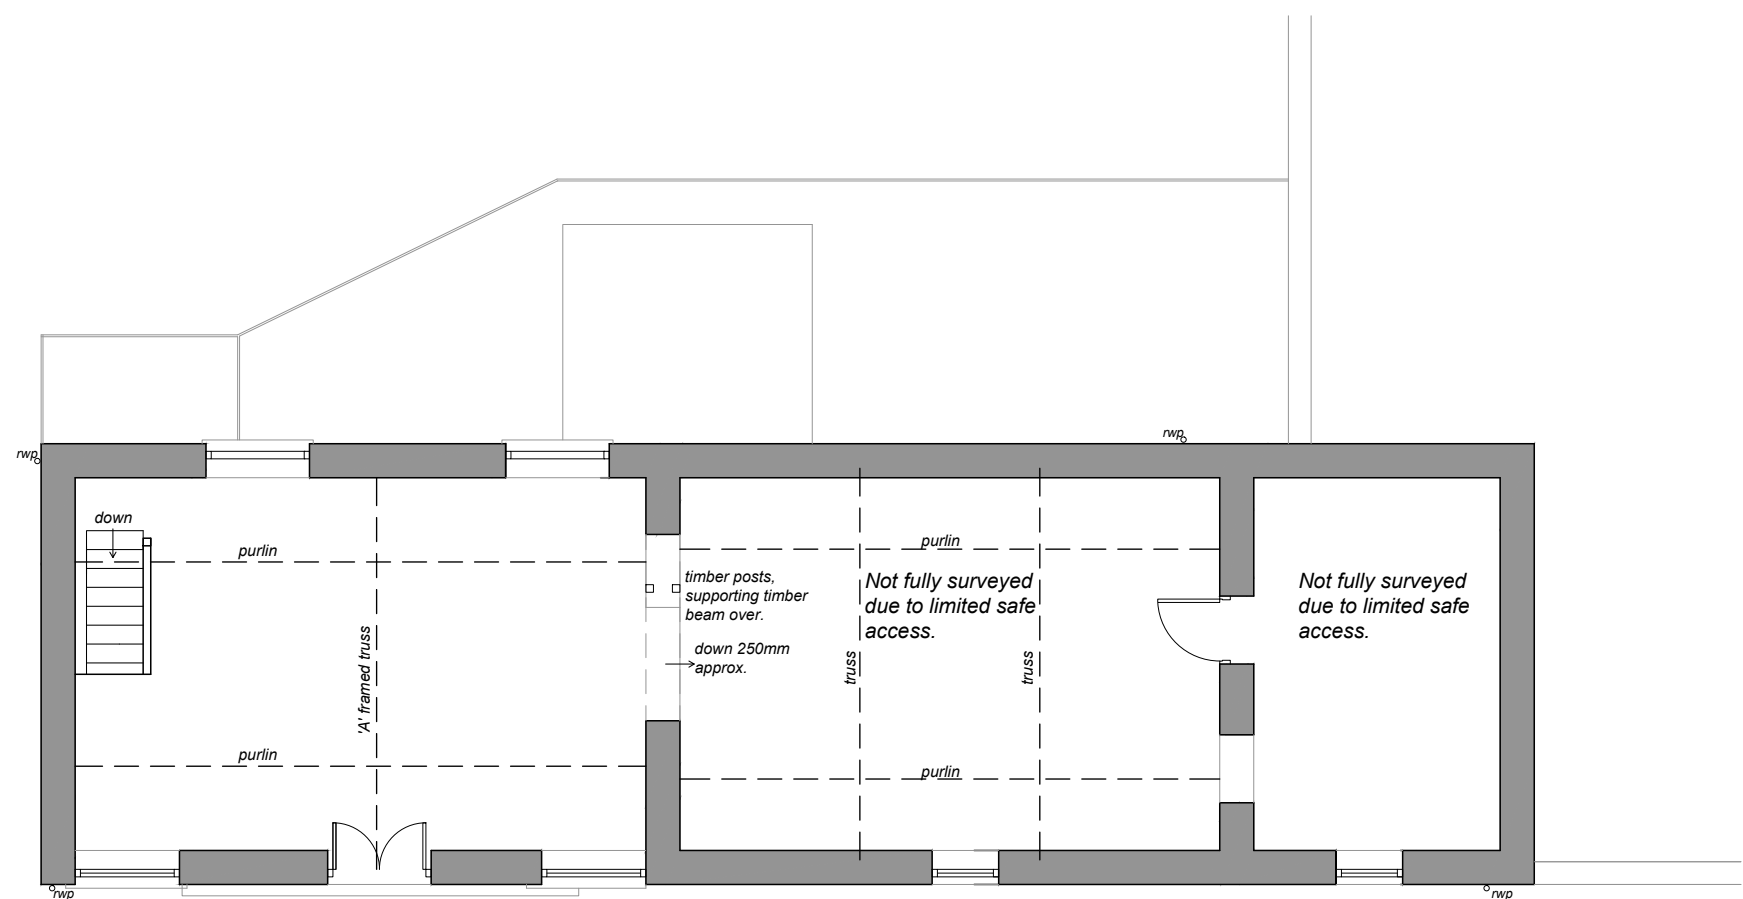


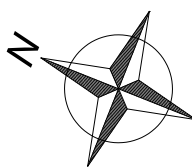


First Floor Plan
Scale 1:100

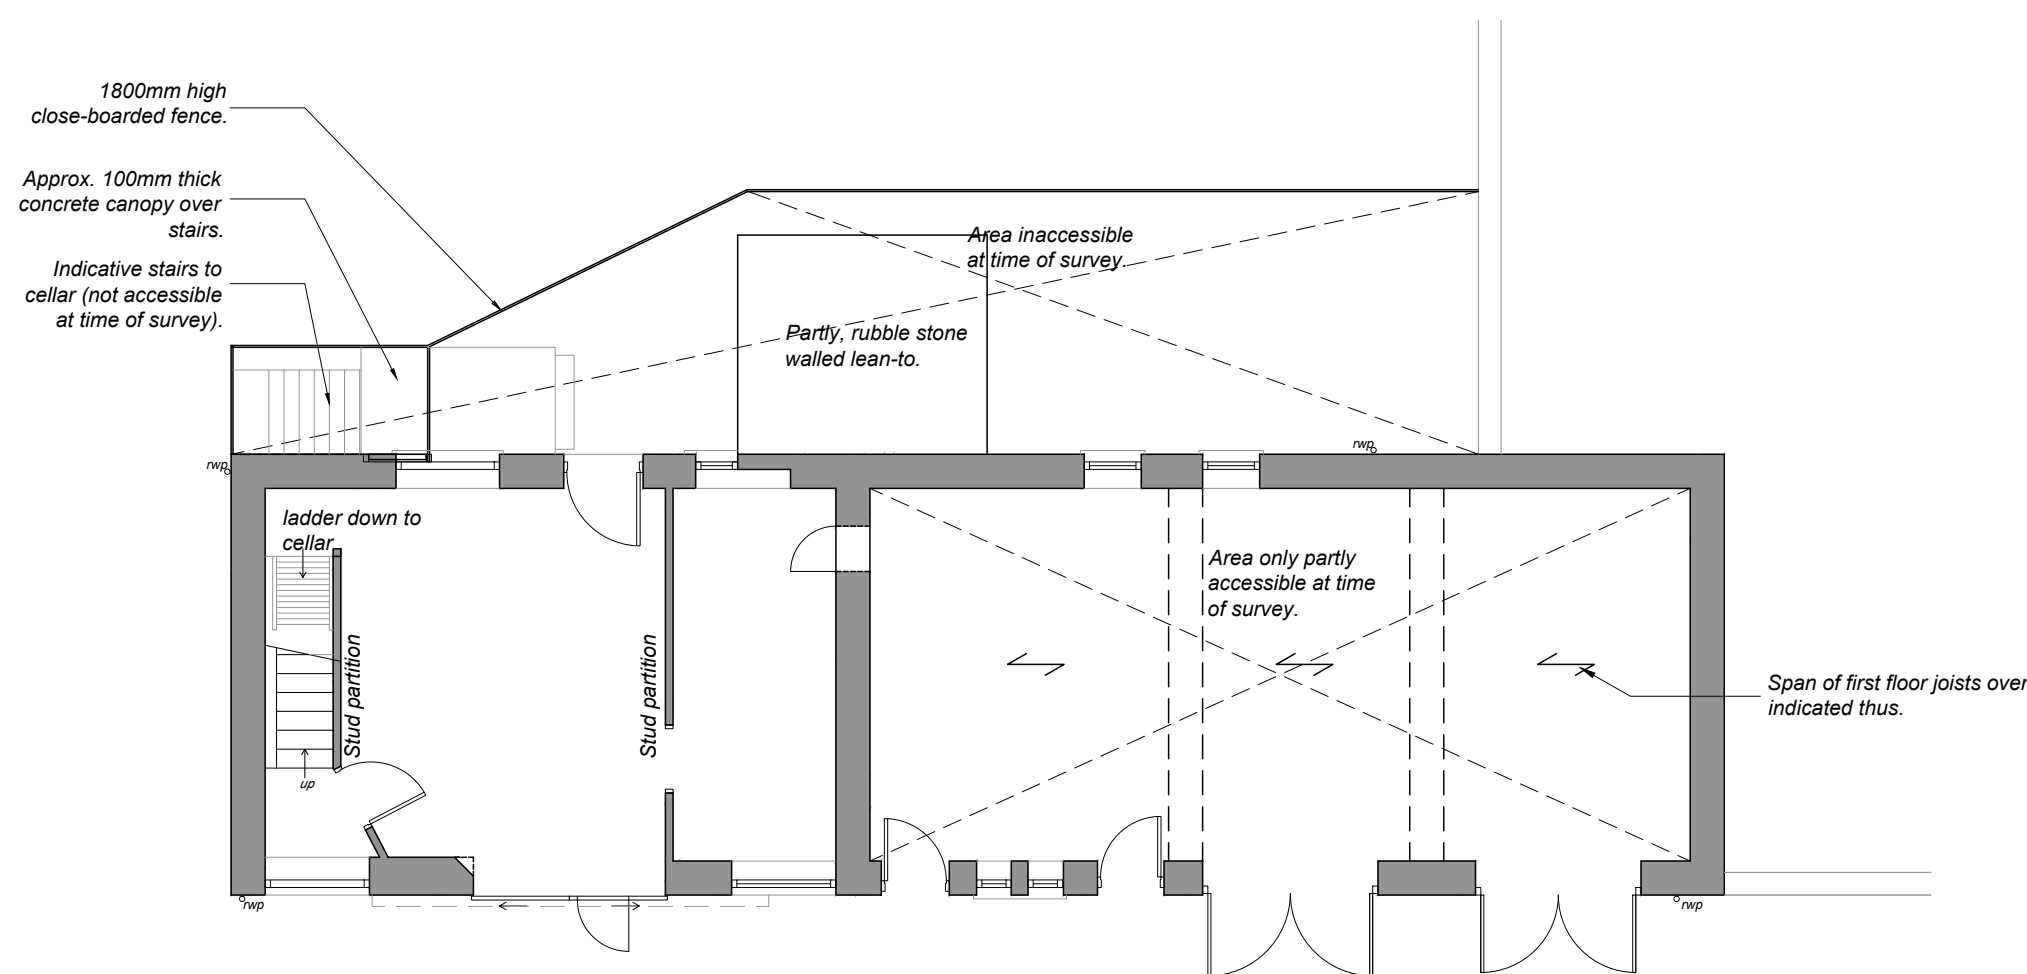


Ground Floor Plan
Scale 1:100

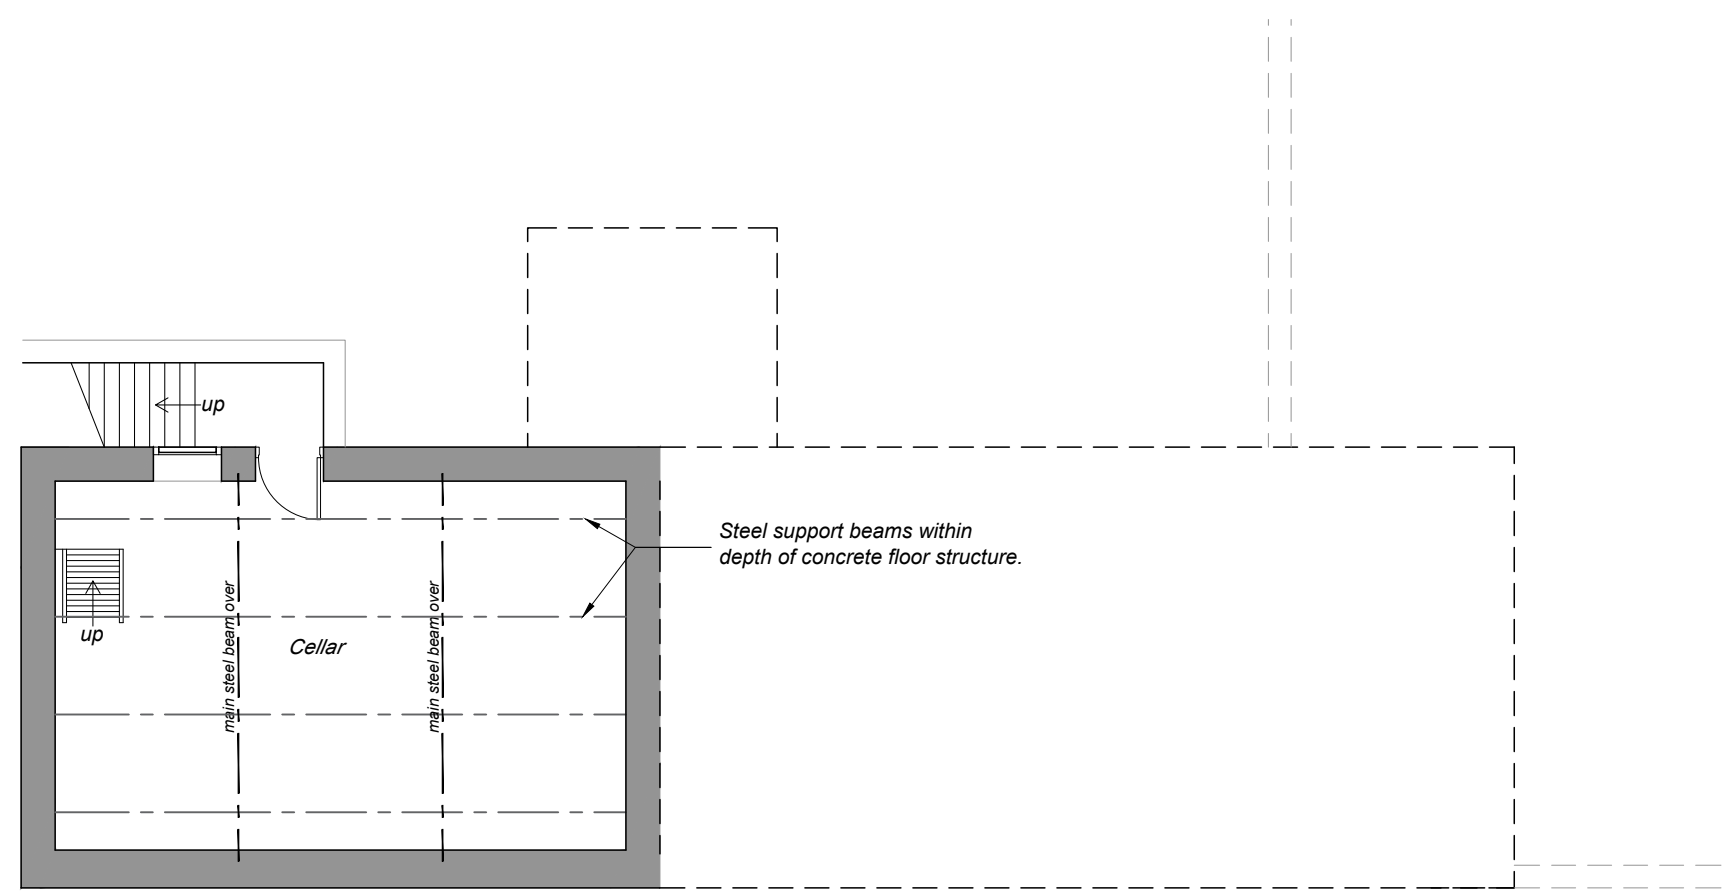


Cellar Floor Plan
Scale 1:100

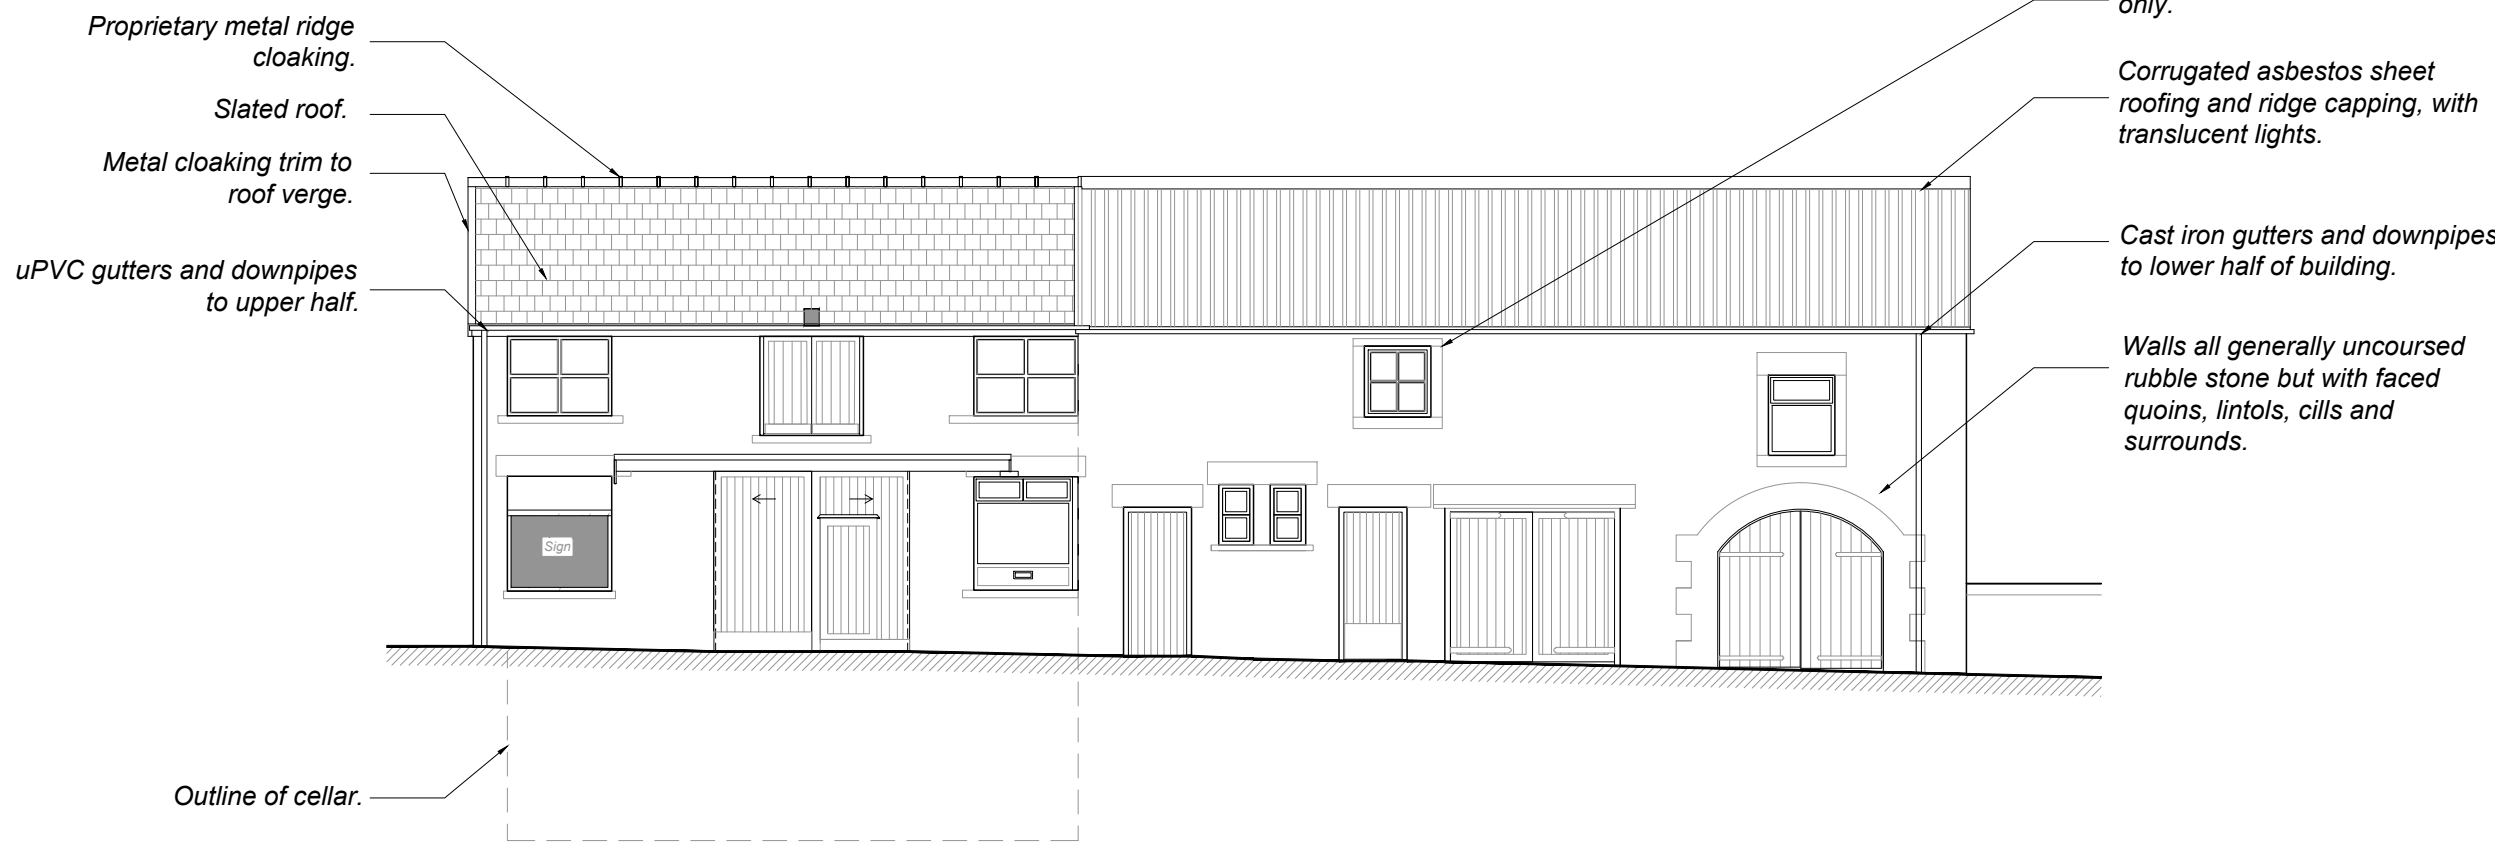


Front Elevation (SW facing)
Scale 1:100

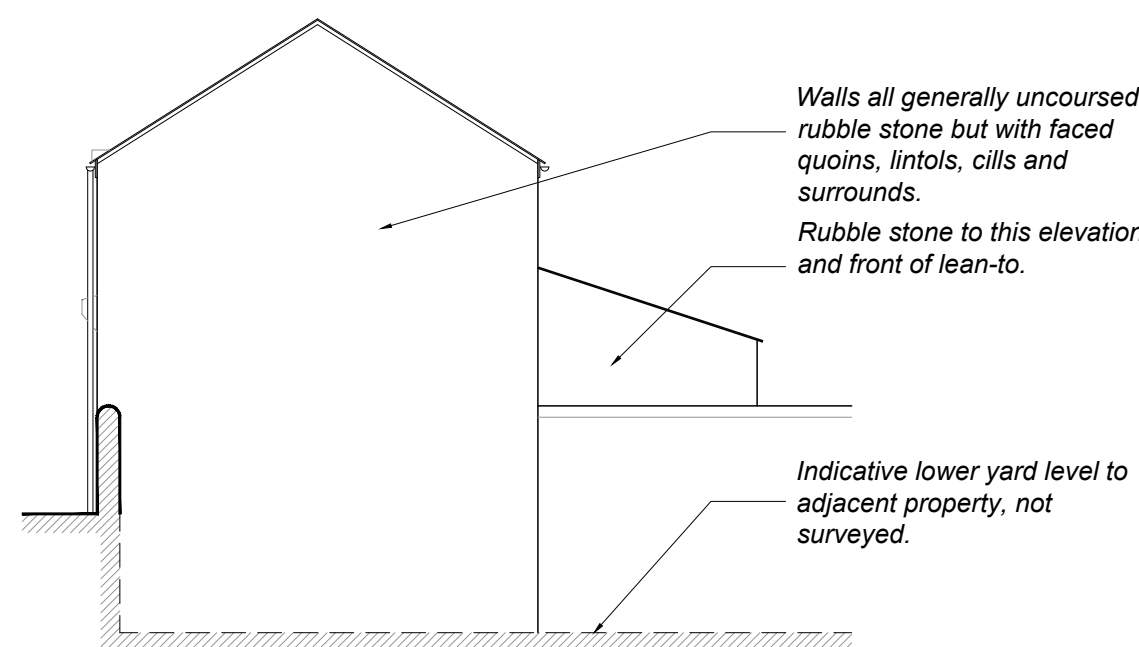


End Elevation (SE facing)
Scale 1:100

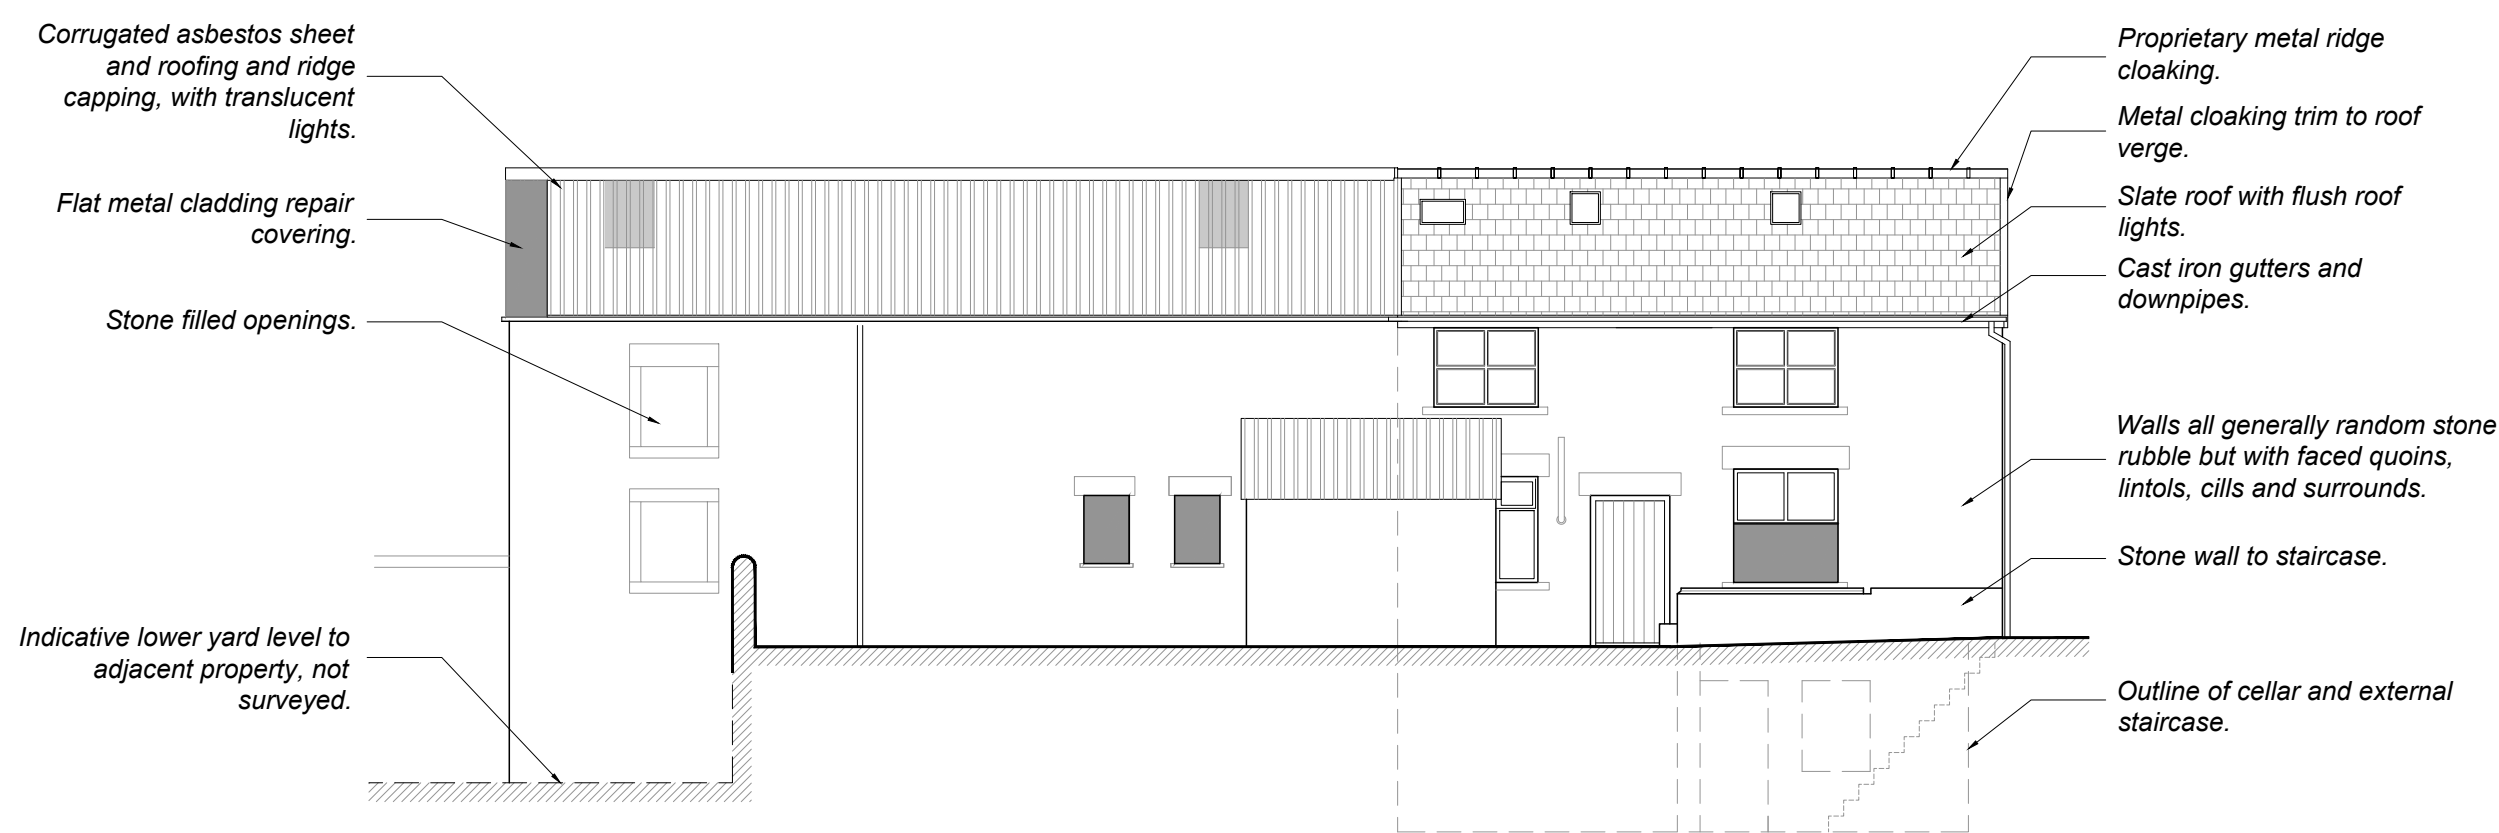

Rear Elevation (NE facing)
Scale 1:100

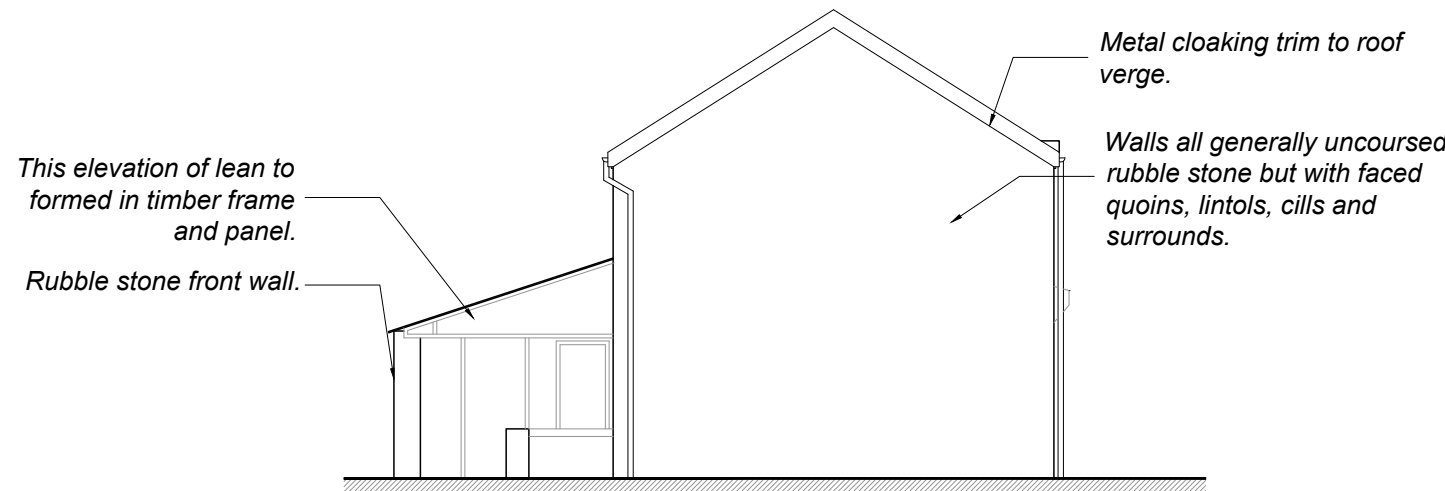

End Elevation (NW facing)
Scale 1:100

 

All dimensions to be checked on site. Any discrepancies with this drawing to be reported and clarified prior to commencing work on site. ADM Surveyors Ltd accept no responsibility for works not undertaken fully in accordance with this drawing and relevant specifications.
Copyright © ADM Surveyors Limited

North Point:

Notes:

Revision Log:

A	DNS removed.	DP	30.04.24
---	--------------	----	----------

Rev:	Description:	By:	Date:
------	--------------	-----	-------

Project:	Client:
The Cheshire Cheese 37-39 High Street Buxton SK17 6HA	Everards of Leicestershire

Scale:	Drawing Issue:
1:100	Planning

Date:	Drawn by:	Checked by:	Paper Size:
21.03.2024	DP	SM	A1

Drawing Title:
Outbuilding - Existing Plans and Elevations

Drawing Number:	Revision Number:
3838.PL03	A