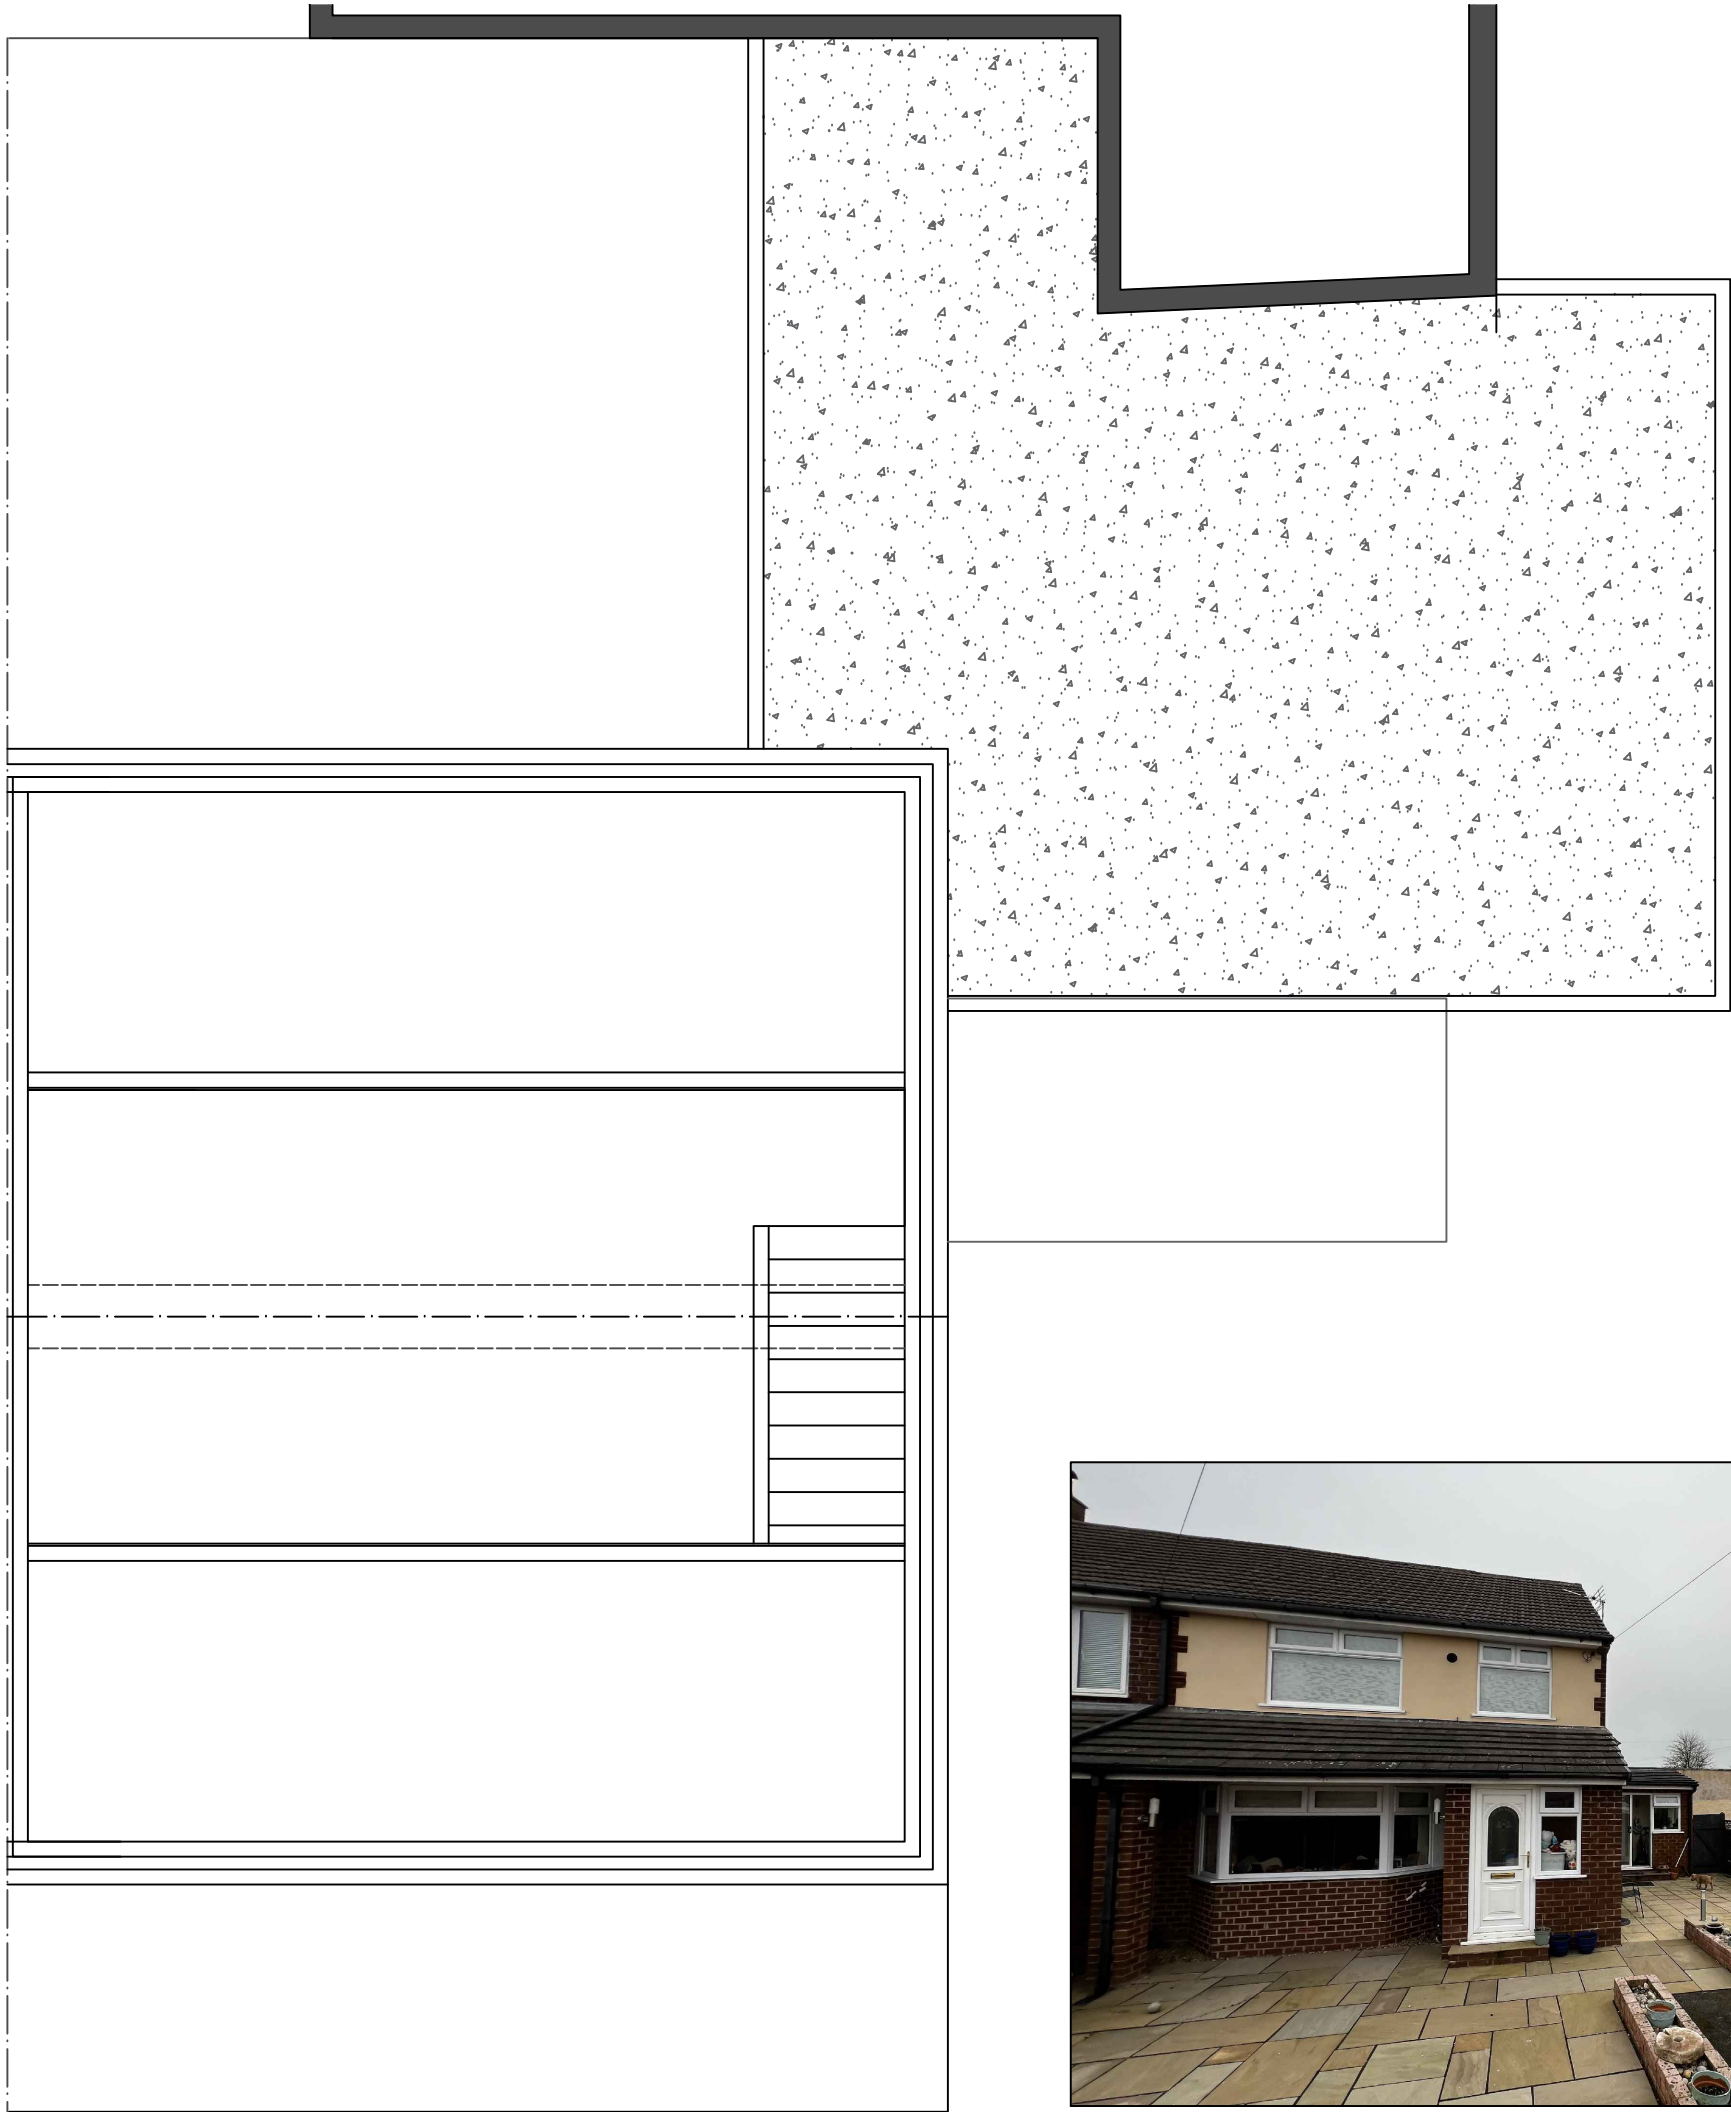


ATTIC FLOOR PLAN AS EXISTING 1:50

DWG: SURVEY DRAWINGS
83 EDENSOR AVENUE
BUXTON

REVISIONS:

1:50	CHECKED:
DATE: FEB'24	DRAWN:

©THIS DRAWING AND THE BUILDING WORKS DEPICTED ARE THE COPYRIGHT OF AJS ARCHITECTURE AND MAY NOT BE REPRODUCED OR AMENDED EXCEPT BY WRITTEN PERMISSION. NO LIABILITY WILL BE ACCEPTED FOR AMENDMENTS MADE BY OTHER PERSONS.

A.J.S ARCHITECTURE

32 carr road.
buxton.
derbyshire.
sk17 6wf.

h: 01298 26062
m: 07794 400237

EXISTING 03

83 EDENSOR AVE