
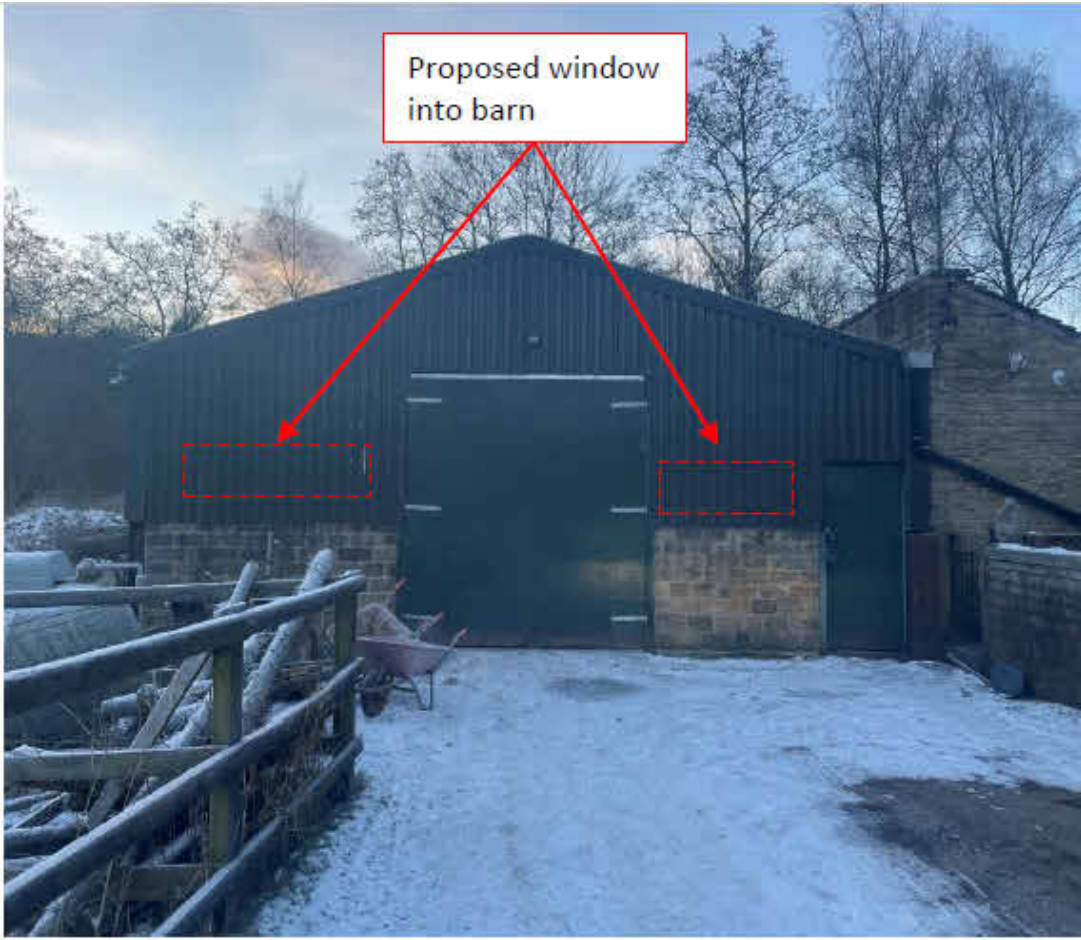


The M&E information on this drawing is indicative only and is subject to a full survey by qualified and registered mechanical and electrical engineers.

Read in conjunction with all other drawings and specification spreadsheet.

REV	DESCRIPTION	DATE
A	Chimney Added	20.02.24

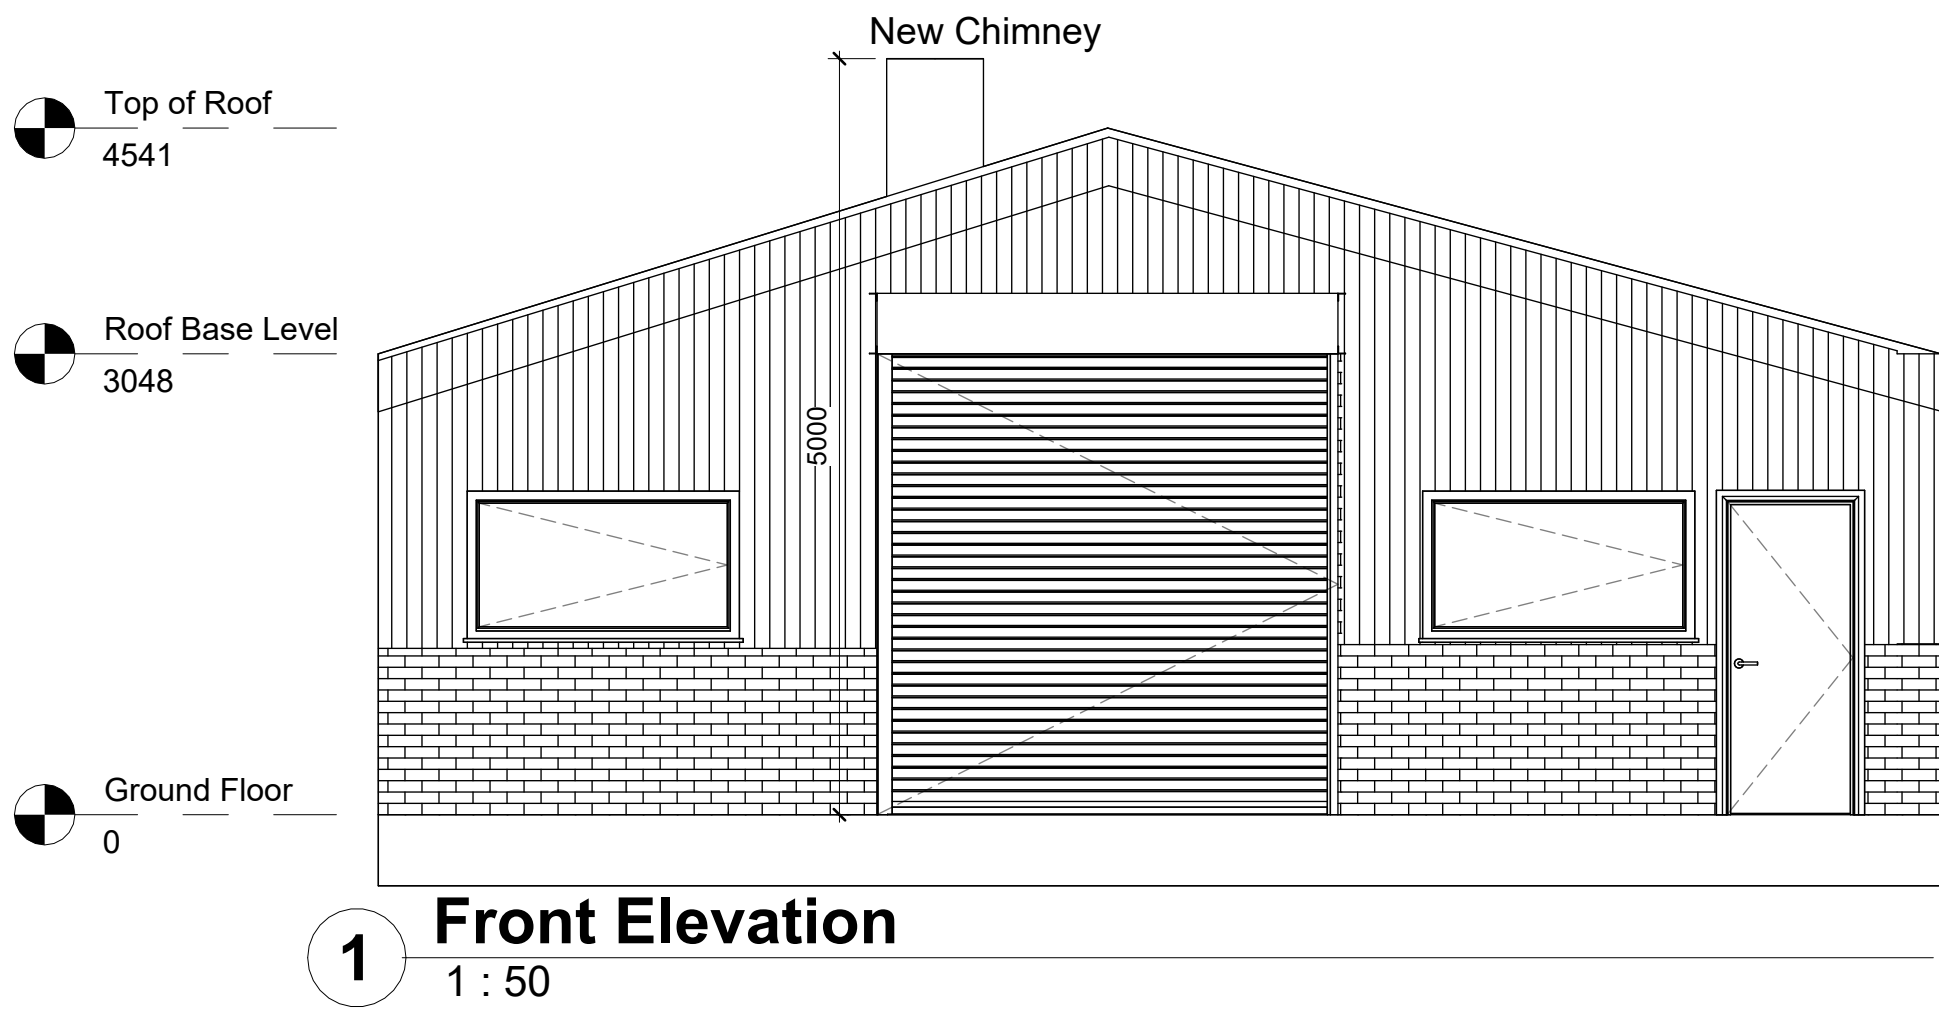

DRAWING STATUS Approval

CLIENT -

PROJECT TITLE
Melandra, Glossop

DRAWING NAME
Proposed Front Elevation

DRAWN BY	NS	CHECKED BY	MLHB
SCALE (@ A1)	1 : 50	DATE	20.02.24

DRAWING NUMBER RBI - 1759 - A102 -

