


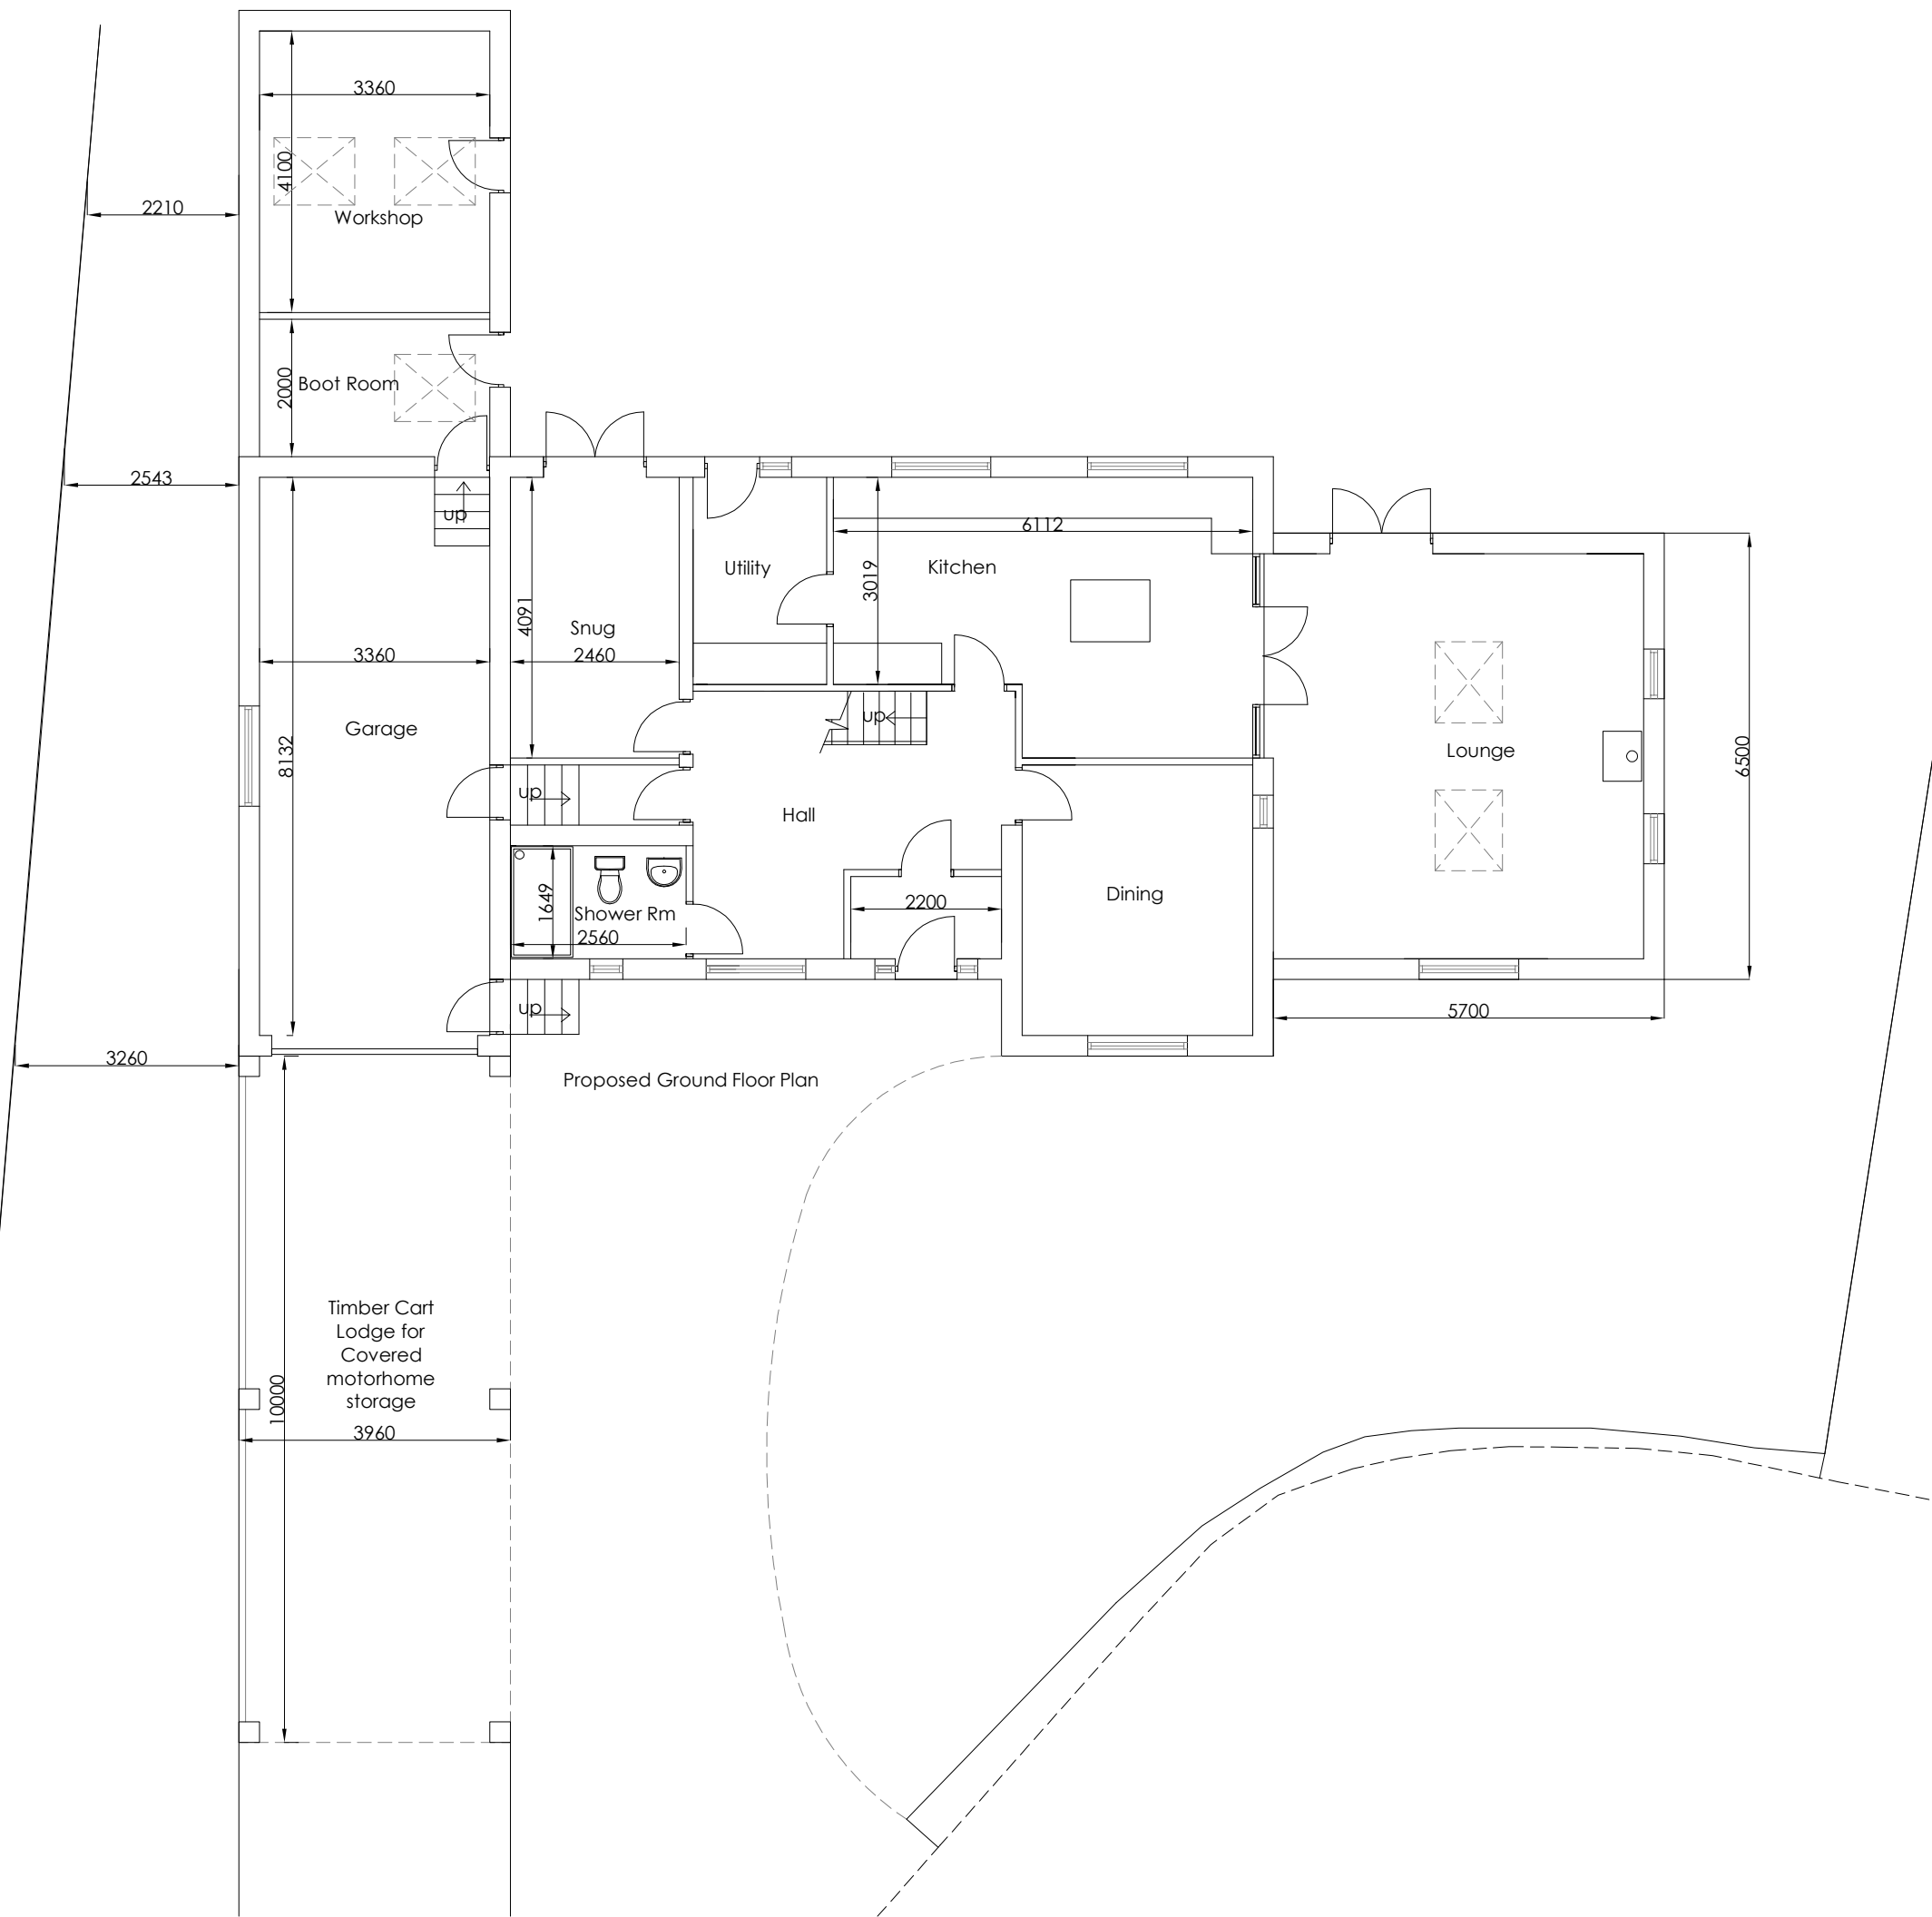

REVISIONS				
DRAWN	FW	SCALE	1:100	AREA
DATE	Apr 24			SQ.M. SQ.FT.
PROJECT	Single storey side extension & two storey side extension at 1 Compton Grove, Buxton			
CLIENT	Ms. M. Chuwen & Mr. M. Higgins			
TITLE	Proposed ground floor plan			
 Residential Architecture Design and Planning 07875551825 www.wyliearchitecture.co.uk				
DRAWING NUMBER				REV
03.02				C