




Note:

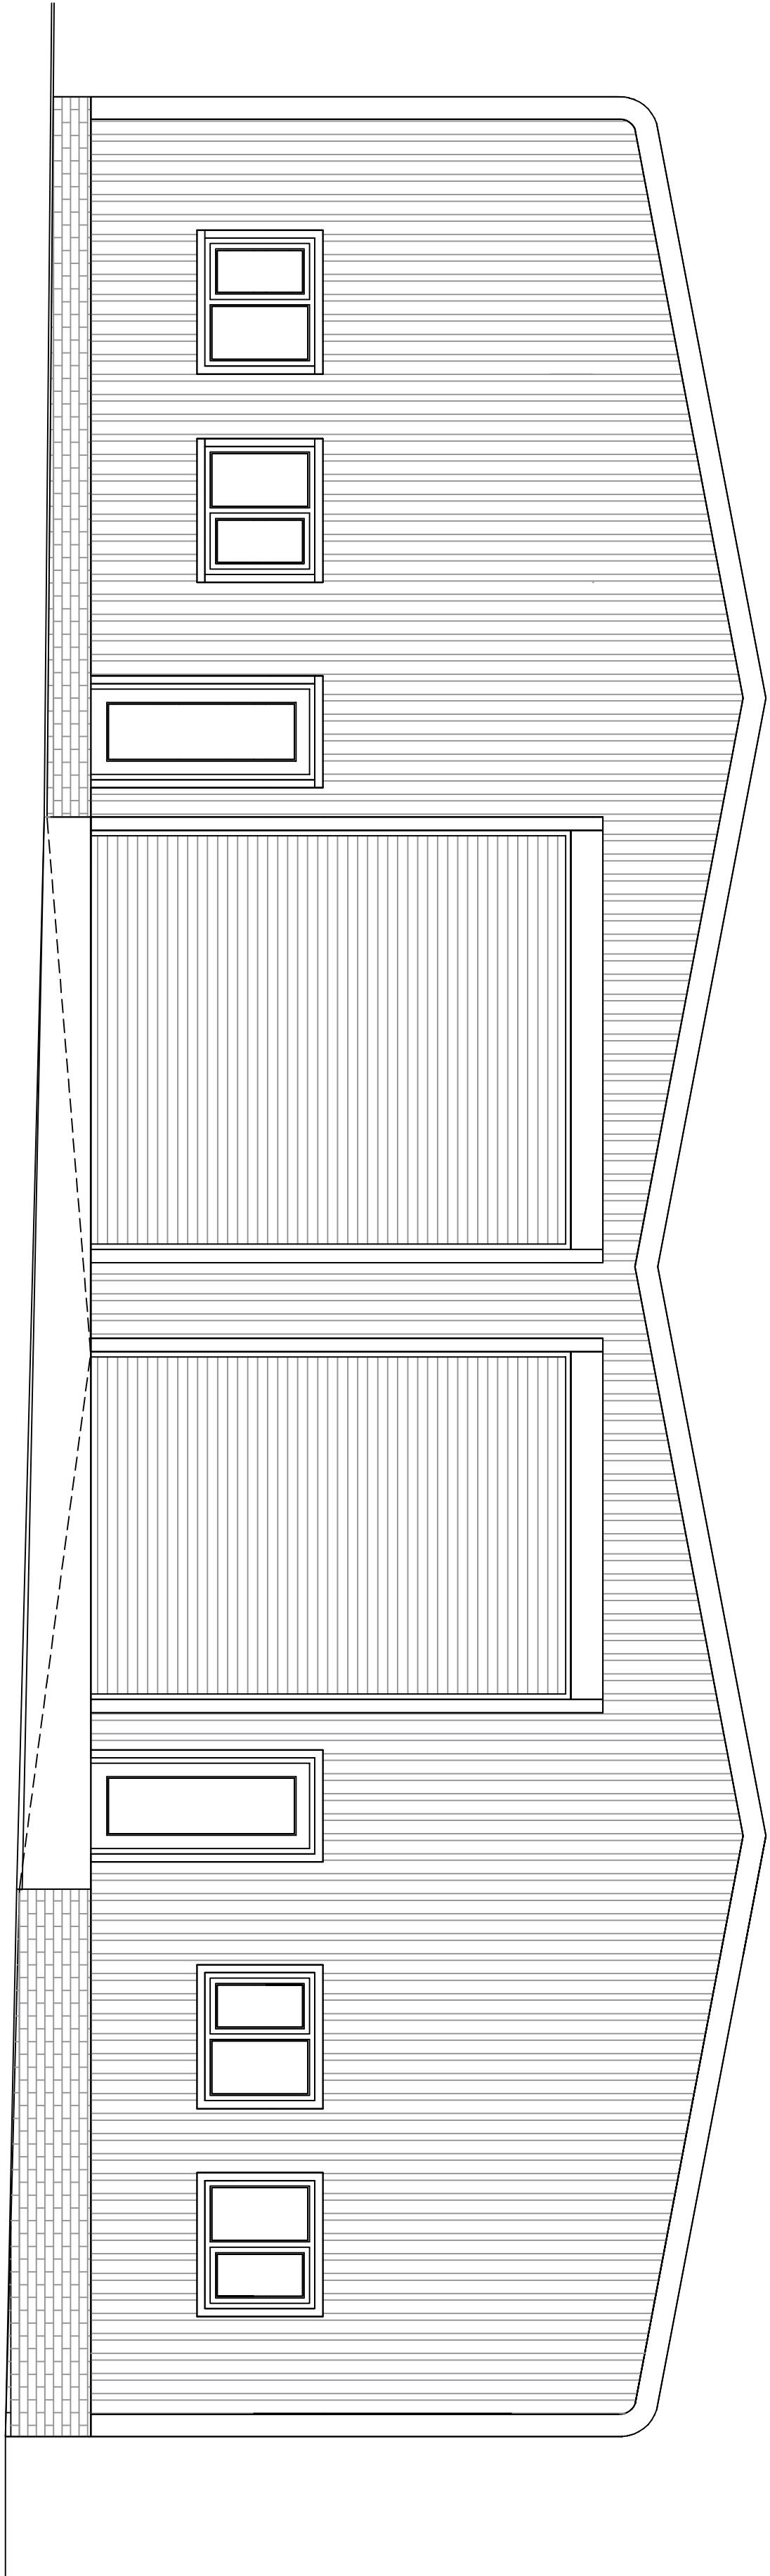

Front Elevation as Existing
Scale @ 1:50

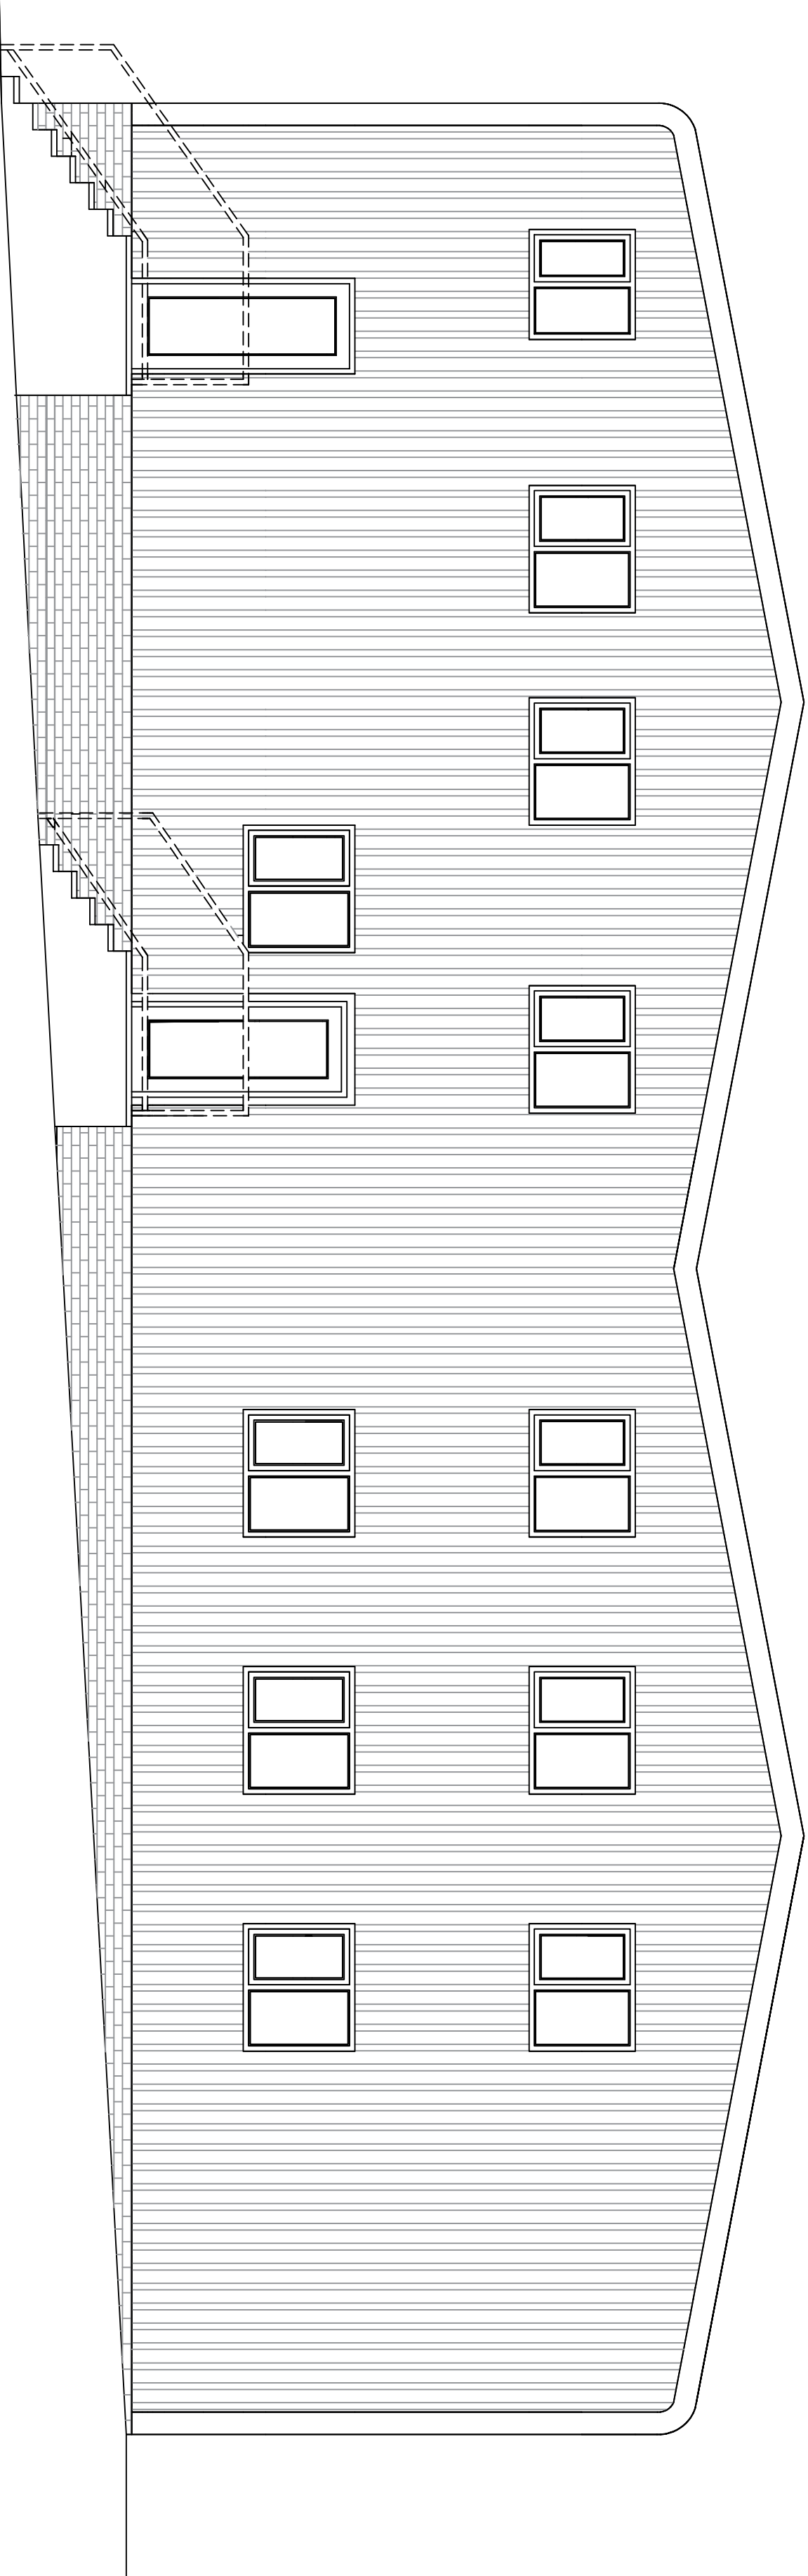

Rear Elevation as Existing
Scale @ 1:50

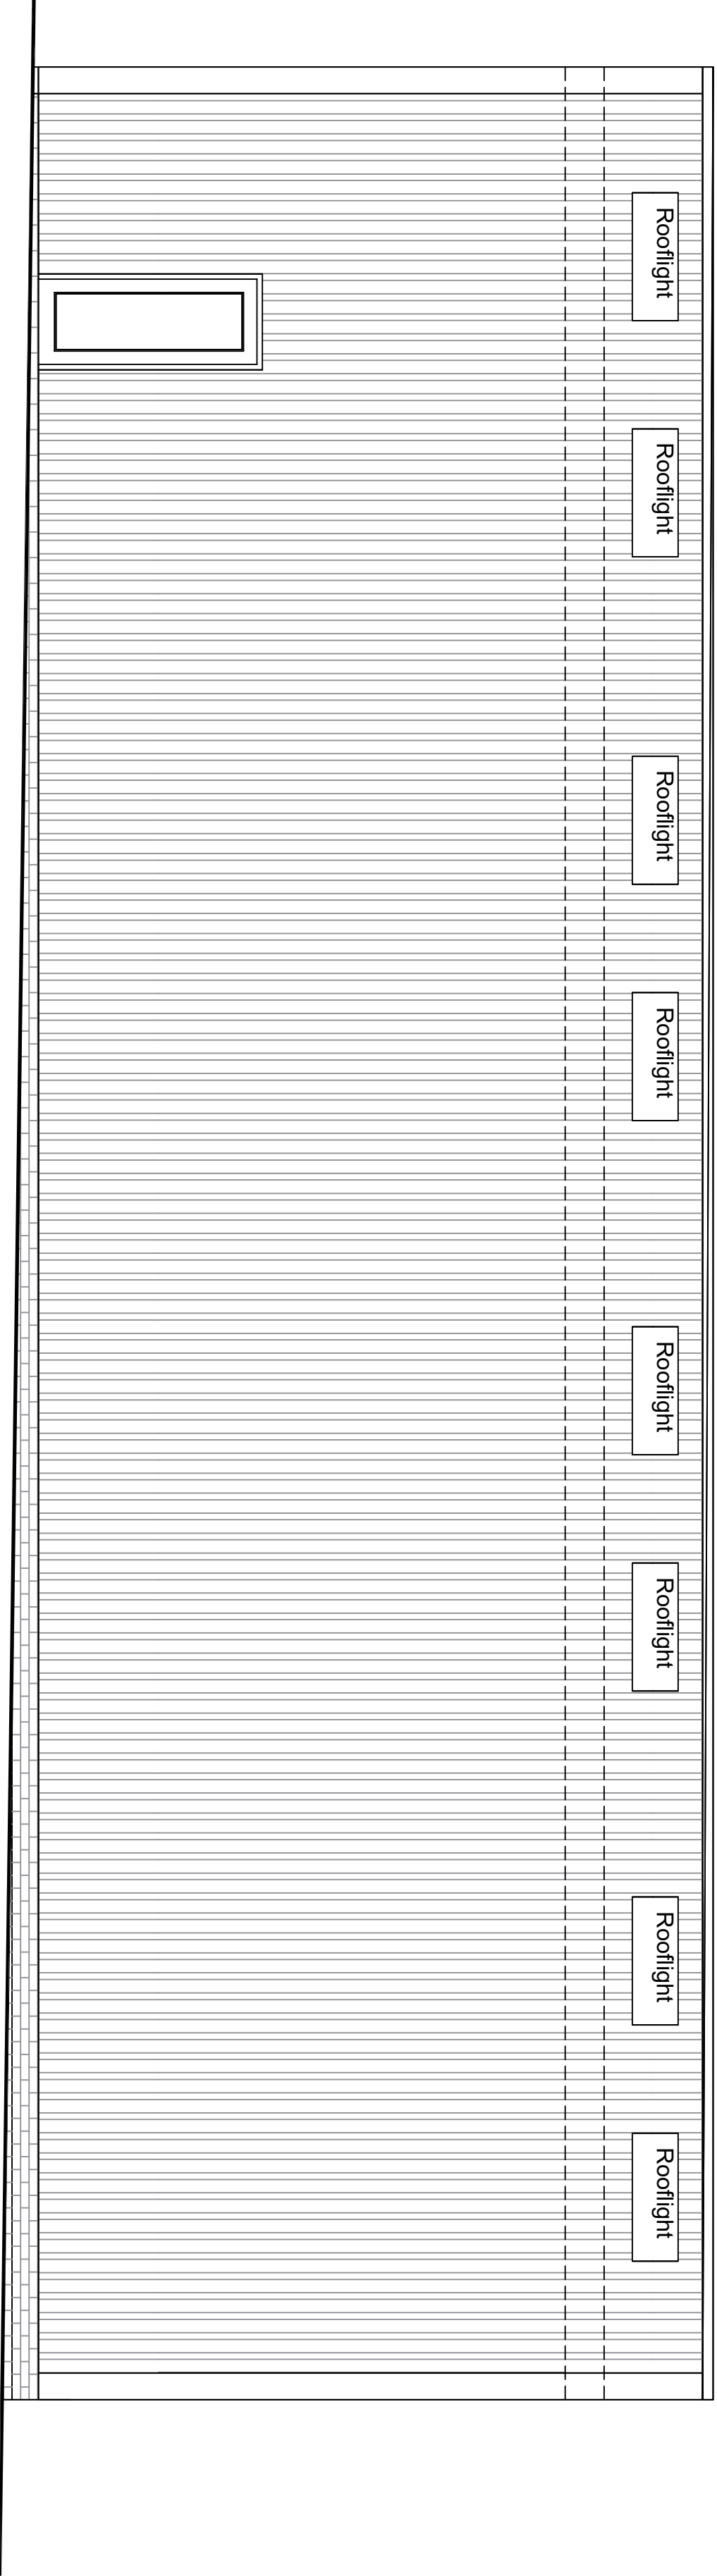

Gable Elevation as Existing
Scale @ 1:50



PLANNING

No.	Date	Description	Issued by
-----	------	-------------	-----------

UK LANDCARE LTD,

PROPOSED EXTENSION AT
GLOSSOP BROOK, GLOSSOP

ELEVATIONS AS EXISTING

Drawing Number	849-02
P-02	Date 28.03.2024
Current Revision	Drawn by DM
-	Checked by OL3
	Scale @ A1 As indicated