


Note

Studio OL3 Ltd shall have no responsibility for any use made of the document other than for that which it was prepared and issued.

All dimensions and levels to be checked on site.
discrepancies should be reported to Sturdivant 311


This drawing should not be reproduced without written permission from Studio Q1.3 Ltd.

Studio OL3 Ltd

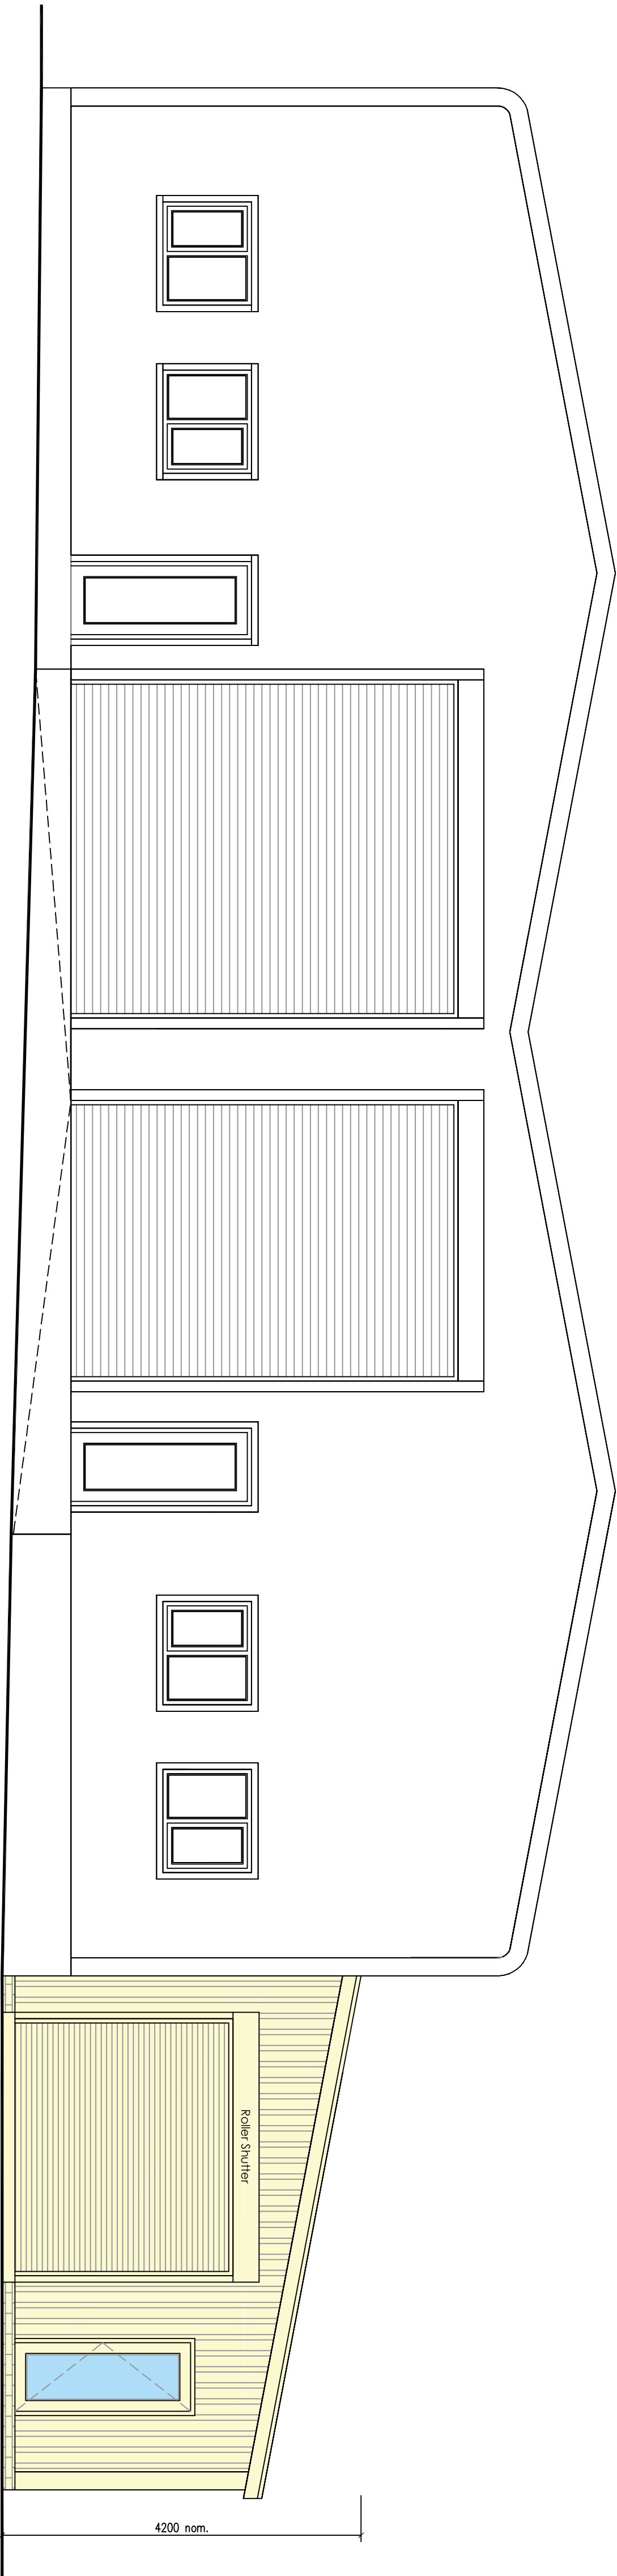


Front Elevation as Proposed

Scale @ 1:50

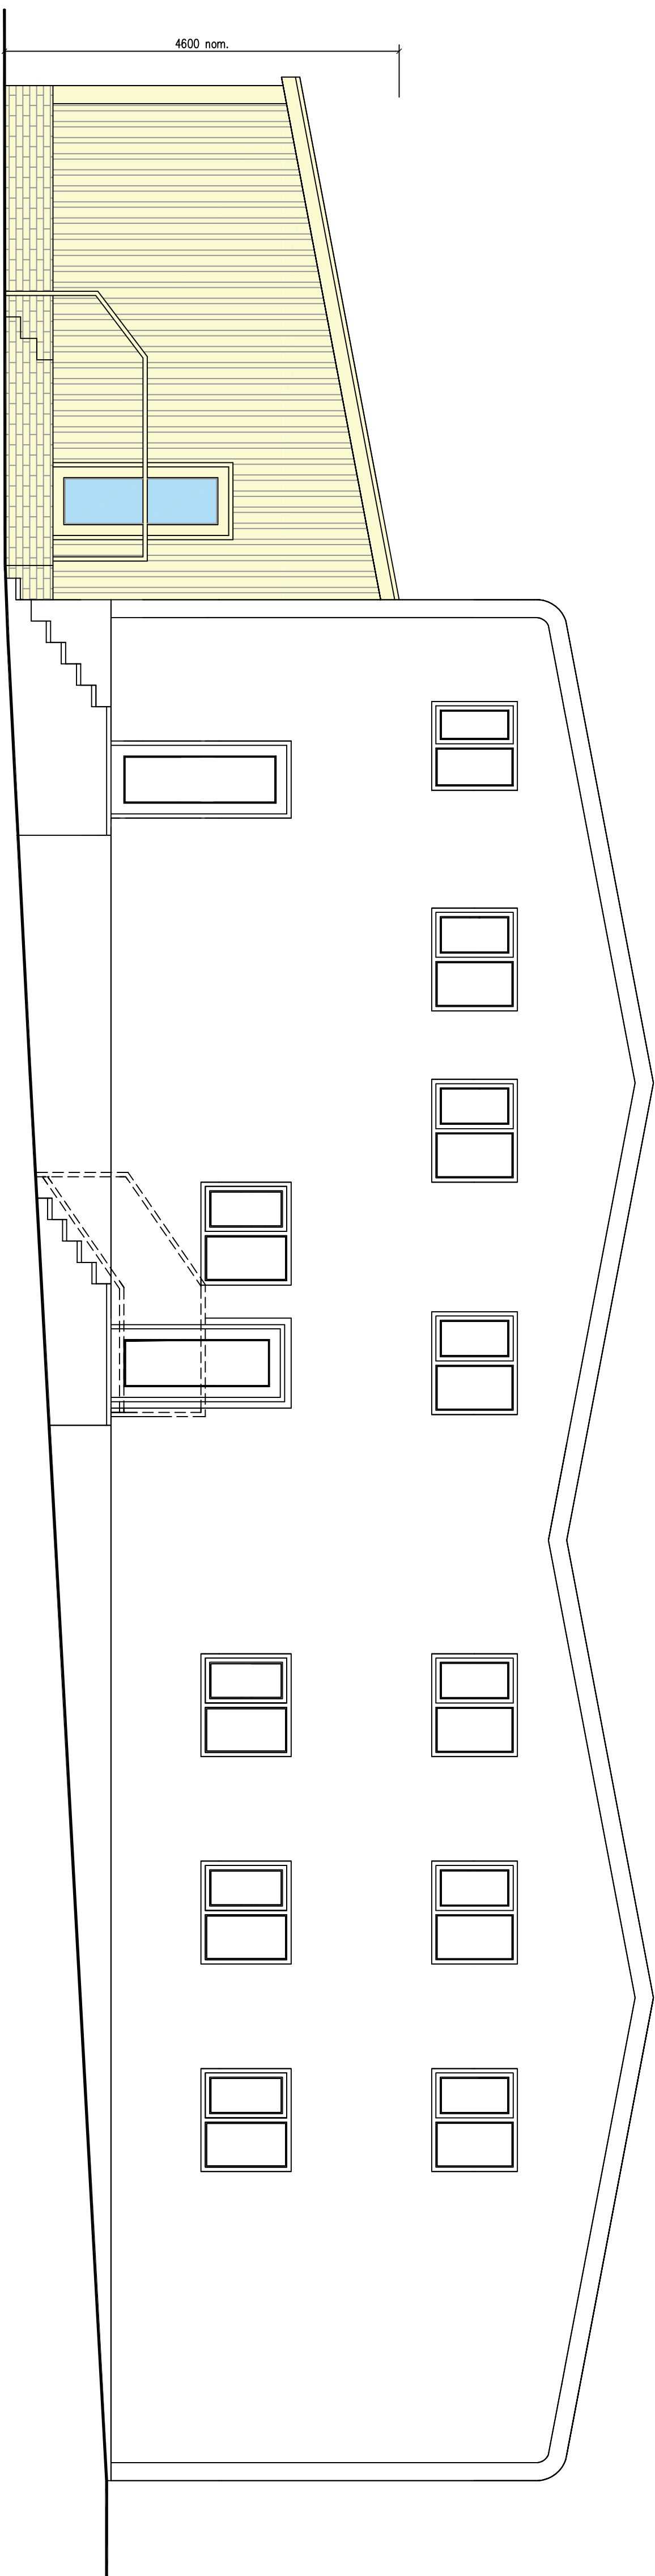

Rear Elevation as Proposed

Scale @ 1:50

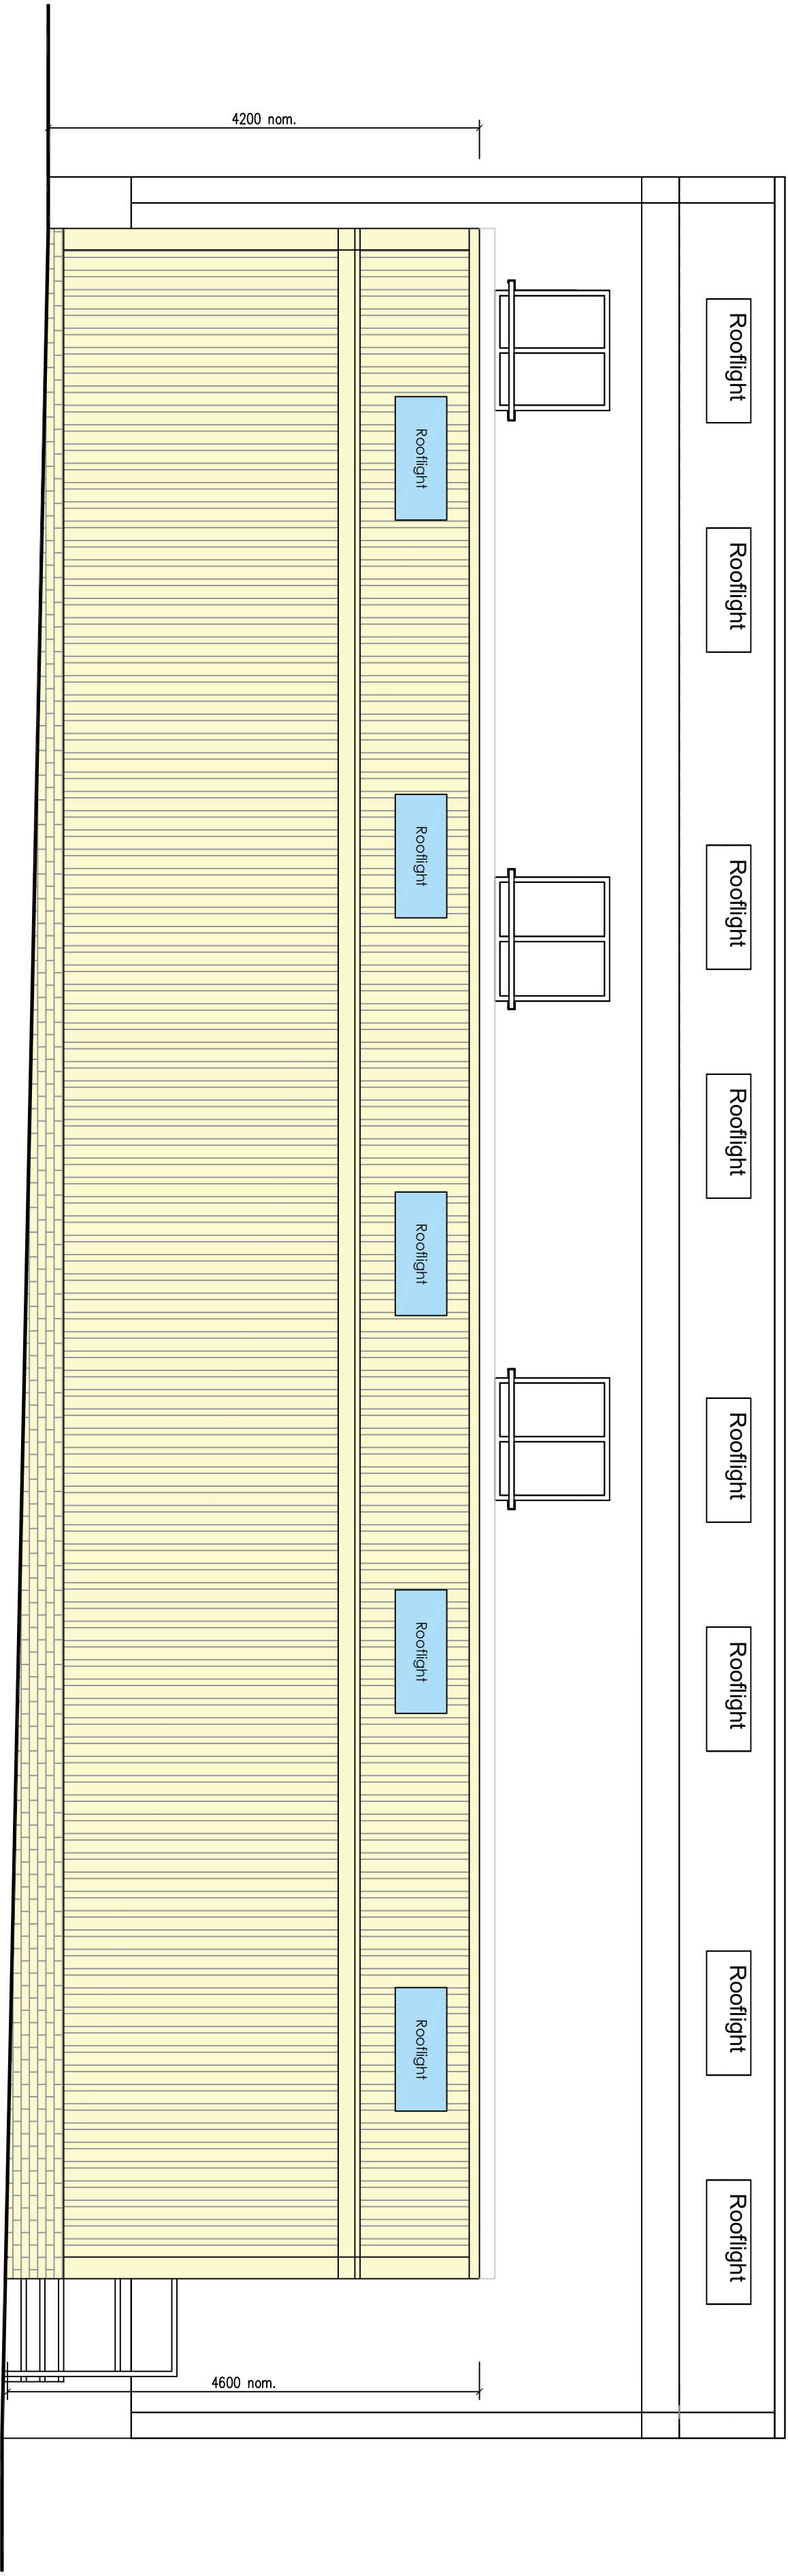

Materials:

- Roof:** 1/2" thick 24" x 48" insulation and fire blocking, Cedar, Gypsum Grey.
- Walls:** Blackwood Planks
- Windows:** 1/2" thick 24" x 48" insulation, 1/2" to 1/4" thick 1/2" x 10" vinyl held in stainless band with buckled handle painting.
- Walls - Vertical Cladding:** 1/2" thick 24" x 48" vertical sheets fixed to cold nail steel. Cedar, Gypsum Grey to upper half of building facade and Blackal Grey to lower half of building.
- Floors and Vapors:**
- Colour:** Blackal Grey to match wall cladding (lower section).
- Loading and the Ball Doors:**
- Colour:** 1/2" thick 24" x 48" cladding (Blackal Grey).



PLANNING

[illegible]

UK LANDCARE LTD,

PROPOSED EXTENSION AT GLOSSOP BROOK, GLOSSOP

ELEVATIONS AS PROPOSED

Drawing Number	849-02
P-04	Date 28.03.2024
Current Revision	Drawn by DM
-	Checked by OLS
	Scale @ A1
	As indicated

STUDIO OLB
ARCHITECTURAL DESIGN
Unit 7 Whitgate Business Centre, Jardine Way, Oldham, OL9 9JF
Email - design@studio-olb.co.uk - Web - www.studio-olb.co.uk