



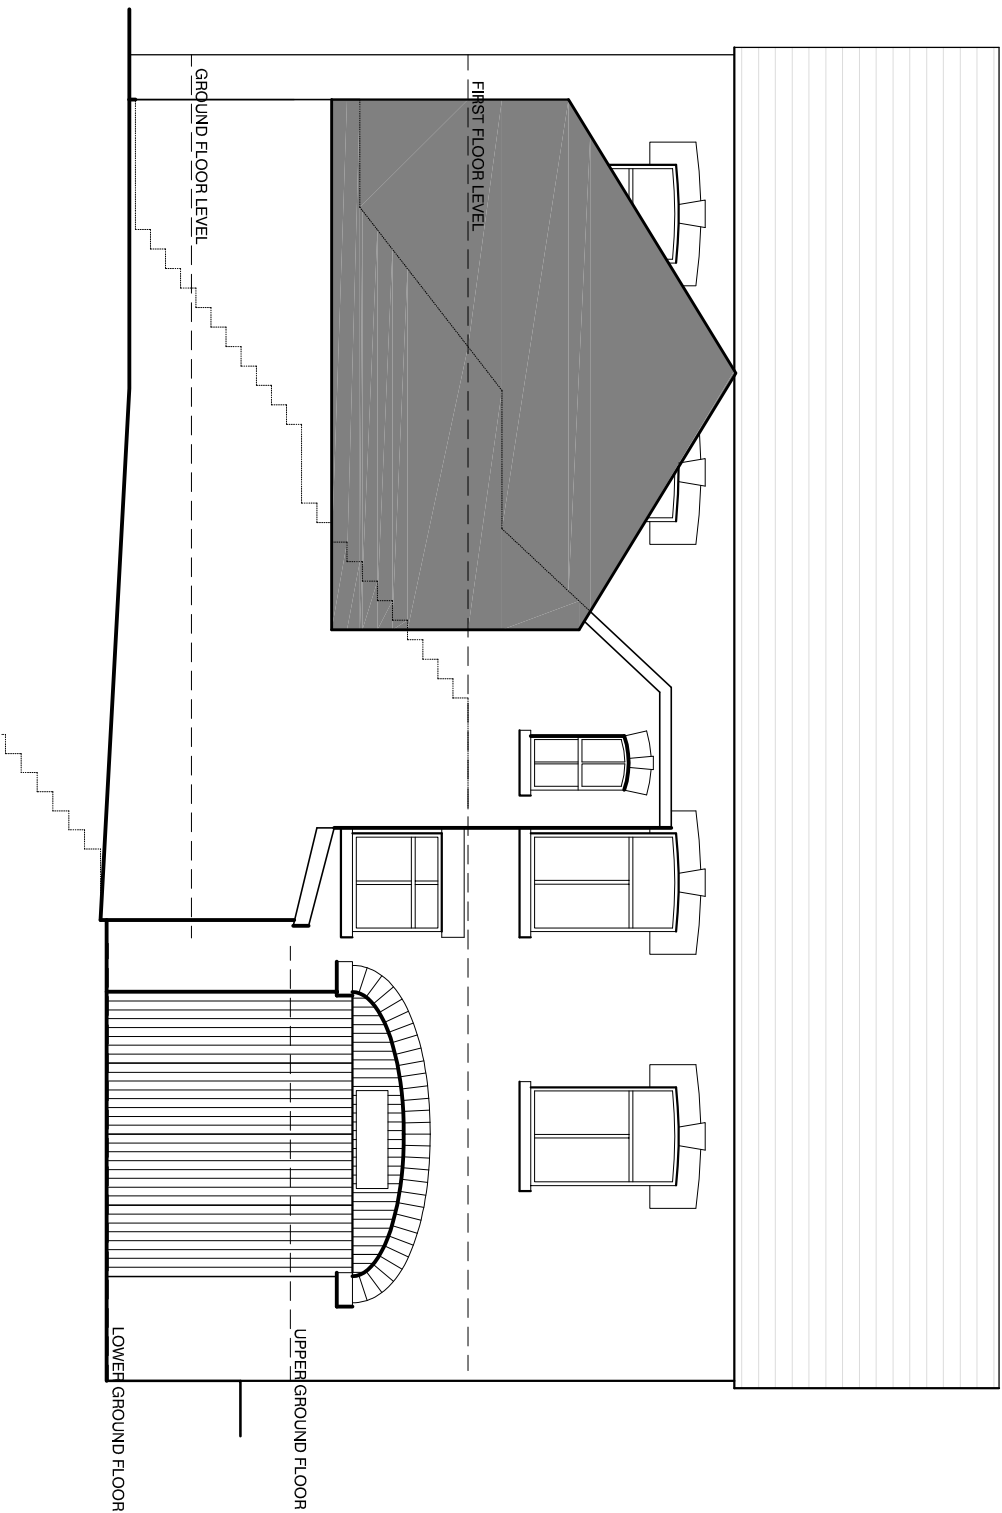

North Elevation

NOTE: A FULL EXTERNAL SURVEY OF THE WHOLE BUILDING HAS NOT BEEN CARRIED OUT FOR THE ELEVATION. CHIMNEY AND ROOF TO FRONT OF BUILDING NOT SHOWN.

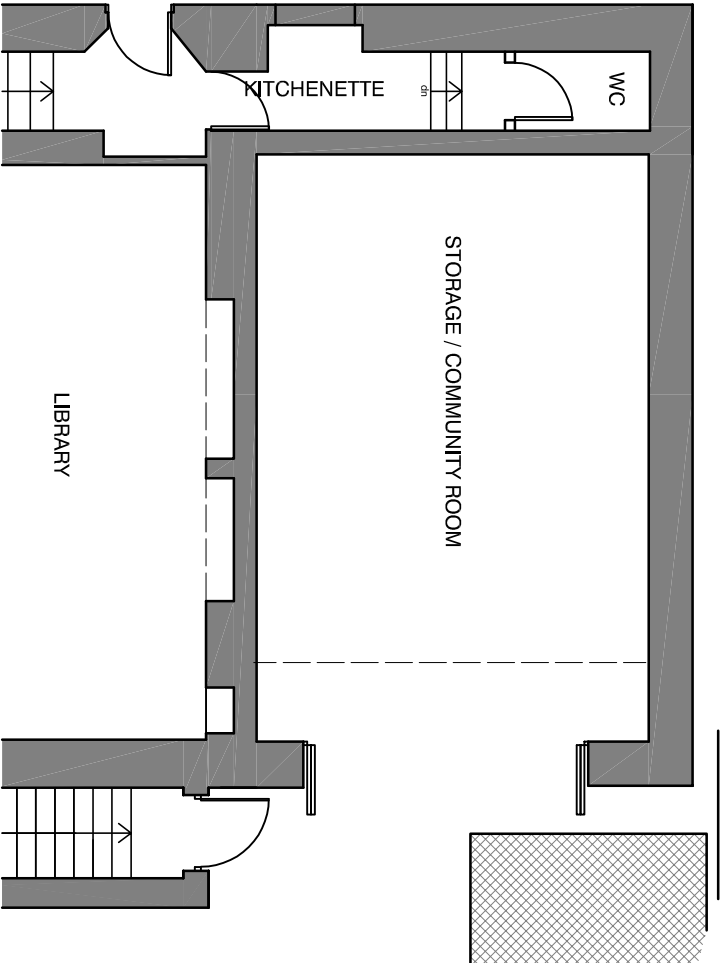

Partial Lower Ground Floor / Basement Plan

SCALE 1:100



CLIENTS/CONTRACTORS ARE ADVISED TO CLARIFY DIMENSIONS PRIOR TO SETTING OUT AND NOT TO SCALE OFF THE DRAWING



HIGH PEAK ARCHITECTS LTD
2nd Floor, Wharf House, Wharf Road, Whaley Bridge, High Peak, Derby's SK23 7AD
Tel: 01663 719717 Web: www.highpeakarch.com Email: hpa@highpeakarch.com



Rev A 10 May 2024 Issued for planning

Lift and accessibility

Mechanics Institute, Whaley Bridge

1866.PL02

Scale: 1:100 @ A3

Date: April 2024

Rev: