


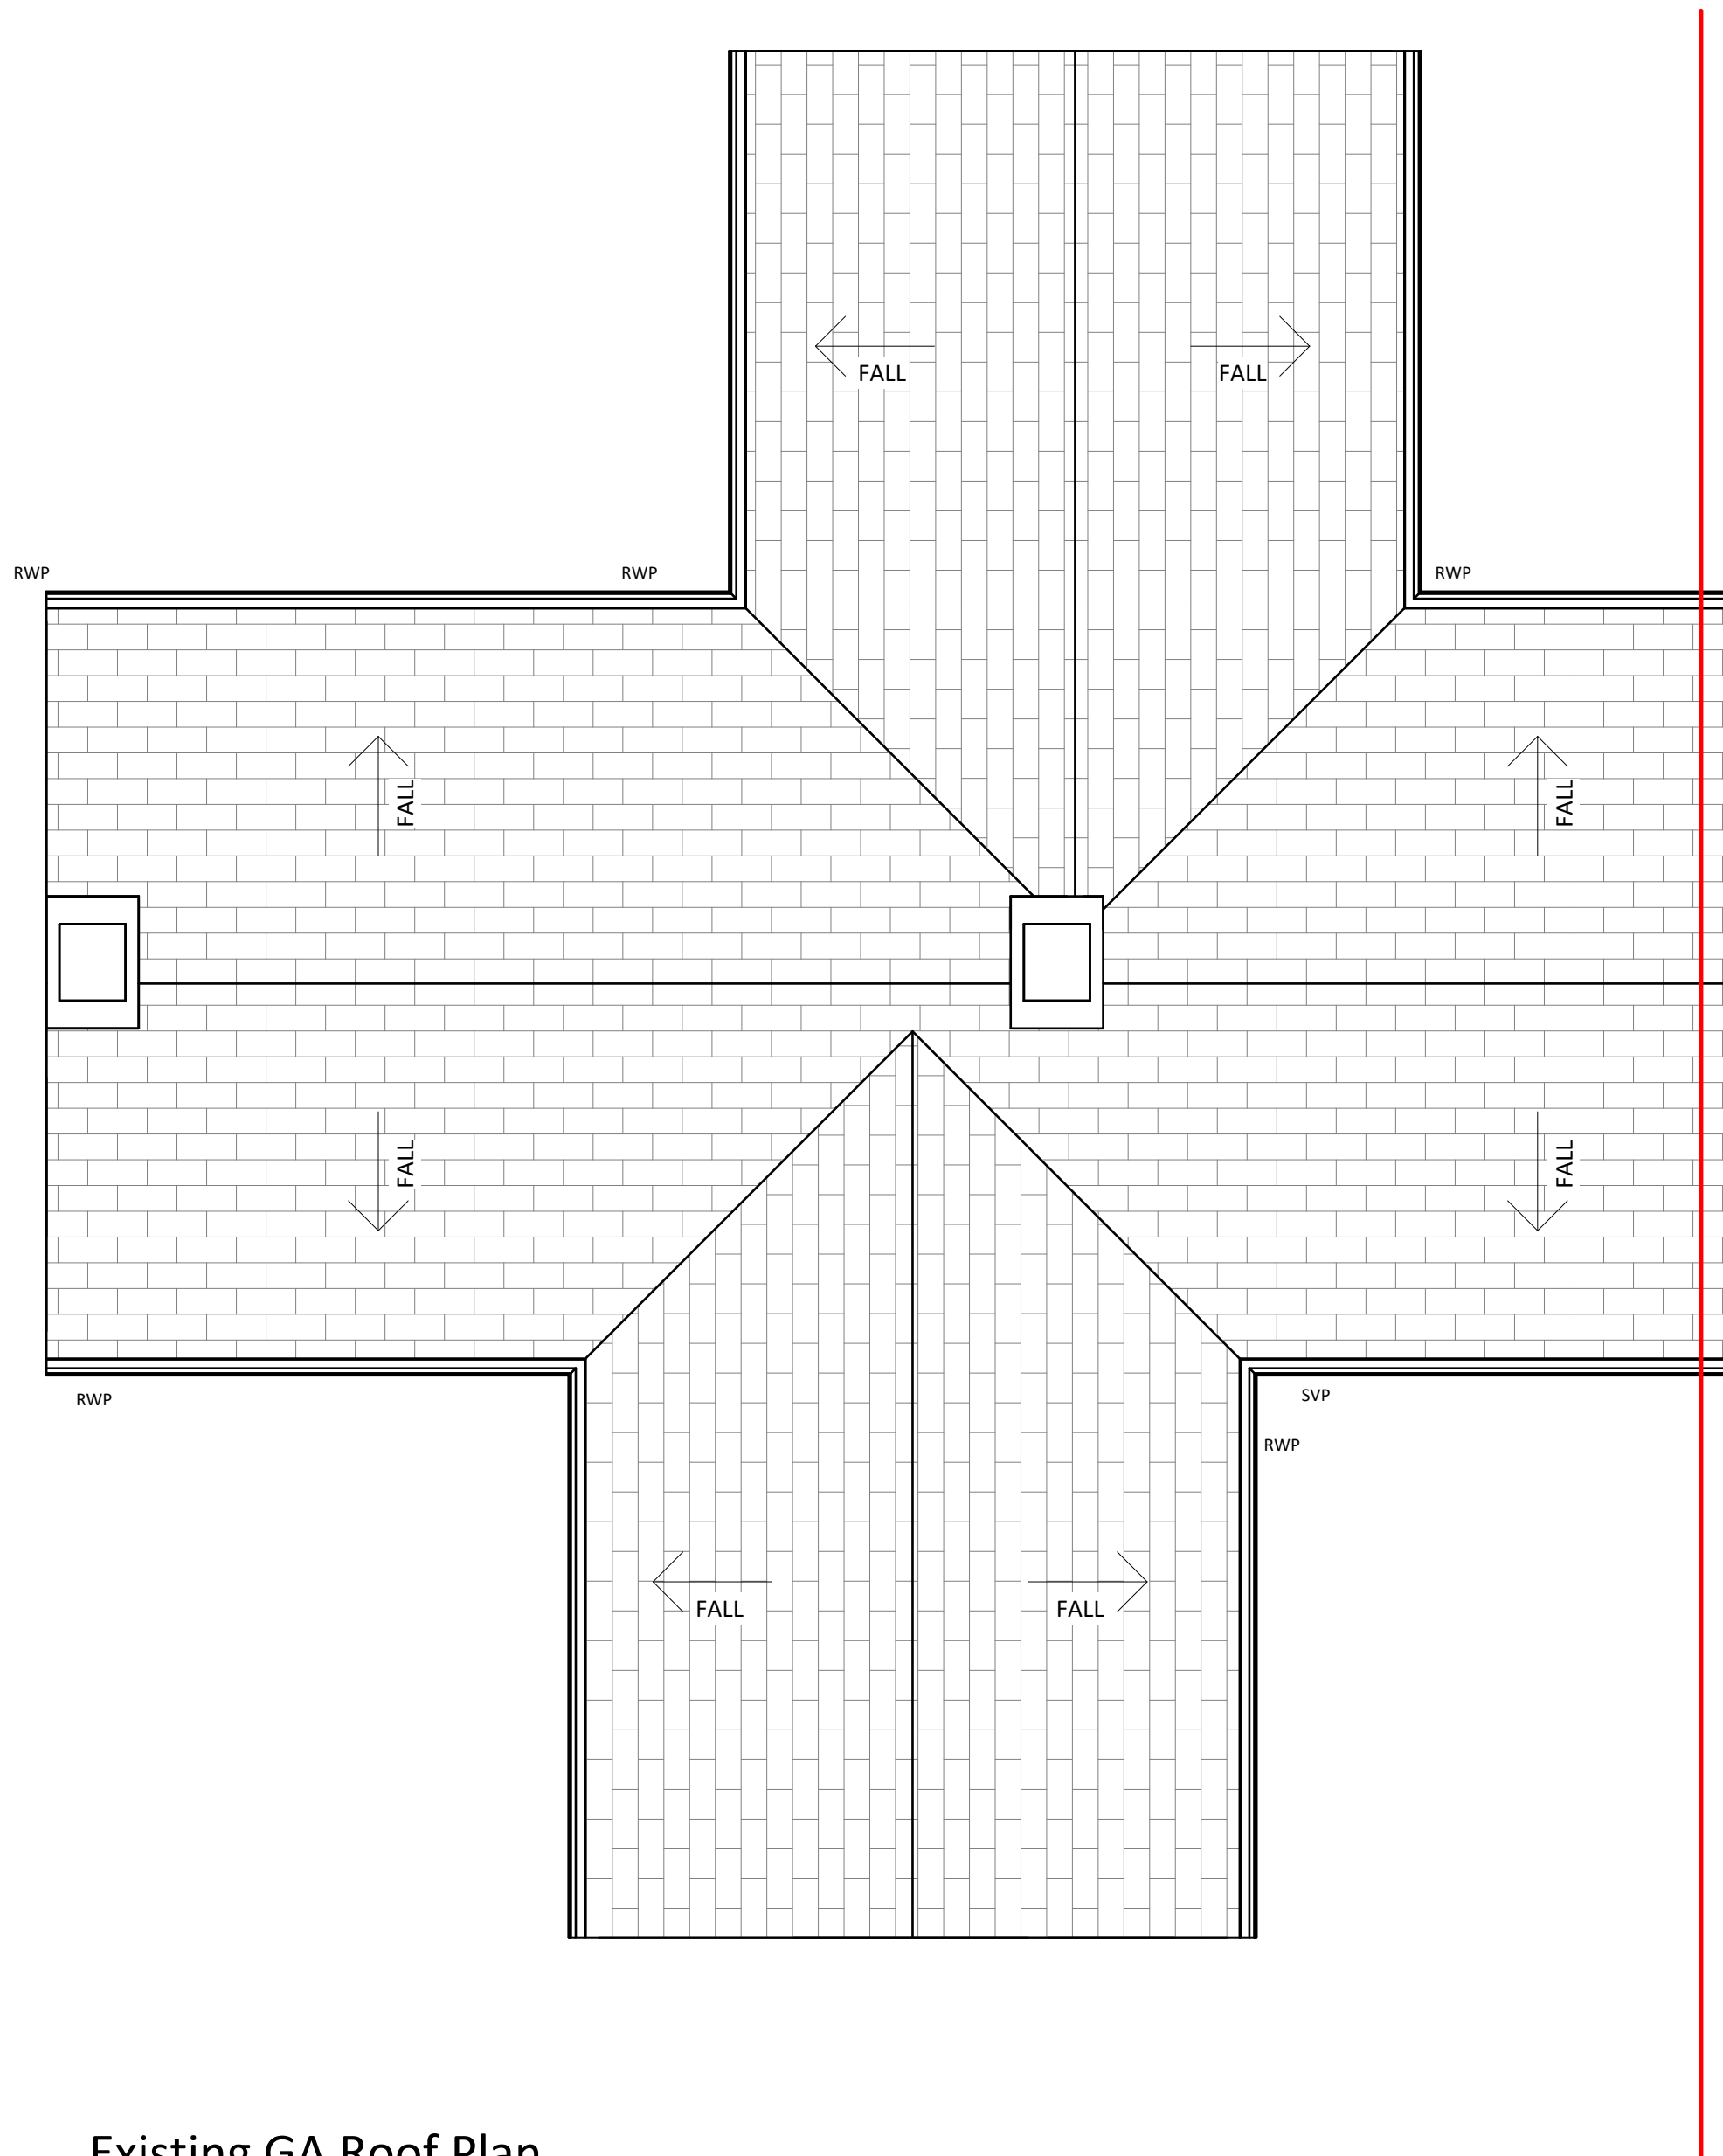

Existing GA Roof Plan
1 : 50


Responsibility is not accepted for errors made by others in scaling from this drawing.
All construction information should be taken from figured dimensions only.

GENERAL NOTES

- All dimensions indicative as surveyed on site.
- Contractor to verify site dimensions, ownership boundary and services before commencing works.

DRAWING KEY

- Site Boundary
- Existing building elements
- Area of demolition
- Line of existing below ground drainage (assumed). Contractor to confirm position.
- RWP Rainwater pipe (existing)
- SVP Soil vent pipe (existing)
- G Gully (existing)
- MH Manhole (existing)

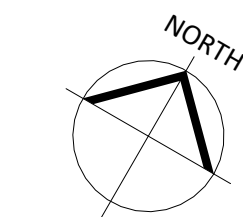

S4	PL01	14/01/24	Stage 3 Drawing Issue
S4	P01	15/09/23	Stage 1 Drawing Issue
STATUS	REV	DATE	DESCRIPTION
CLIENT	REVISED BY		
Alex Joyce & Abigail Davies			PS
			CHECKED BY
			SH
			ORIGINATOR NO
			00021

CONSULTANT
studio pesa
www.studiopesa.co.uk © studio pesa LLP 2021
PROJECT
Spinney Cottage
Spinner Bottom, Birch Vale

DRAWING TITLE
Existing General Arrangement Roof Plan

STATUS CODE	SCALE
S4 : Suitable for stage approval	As indicated@A1
DRAWING USAGE: <i>EXISTING</i>	
PROJECT - ORIGINATOR - VOLUME - LEVEL - TYPE - ROLE - NUMBER	STATUS _ REVISION _ CLASS.
012345-SP-XX-XX-DR-A-10011	S4_PL01_