



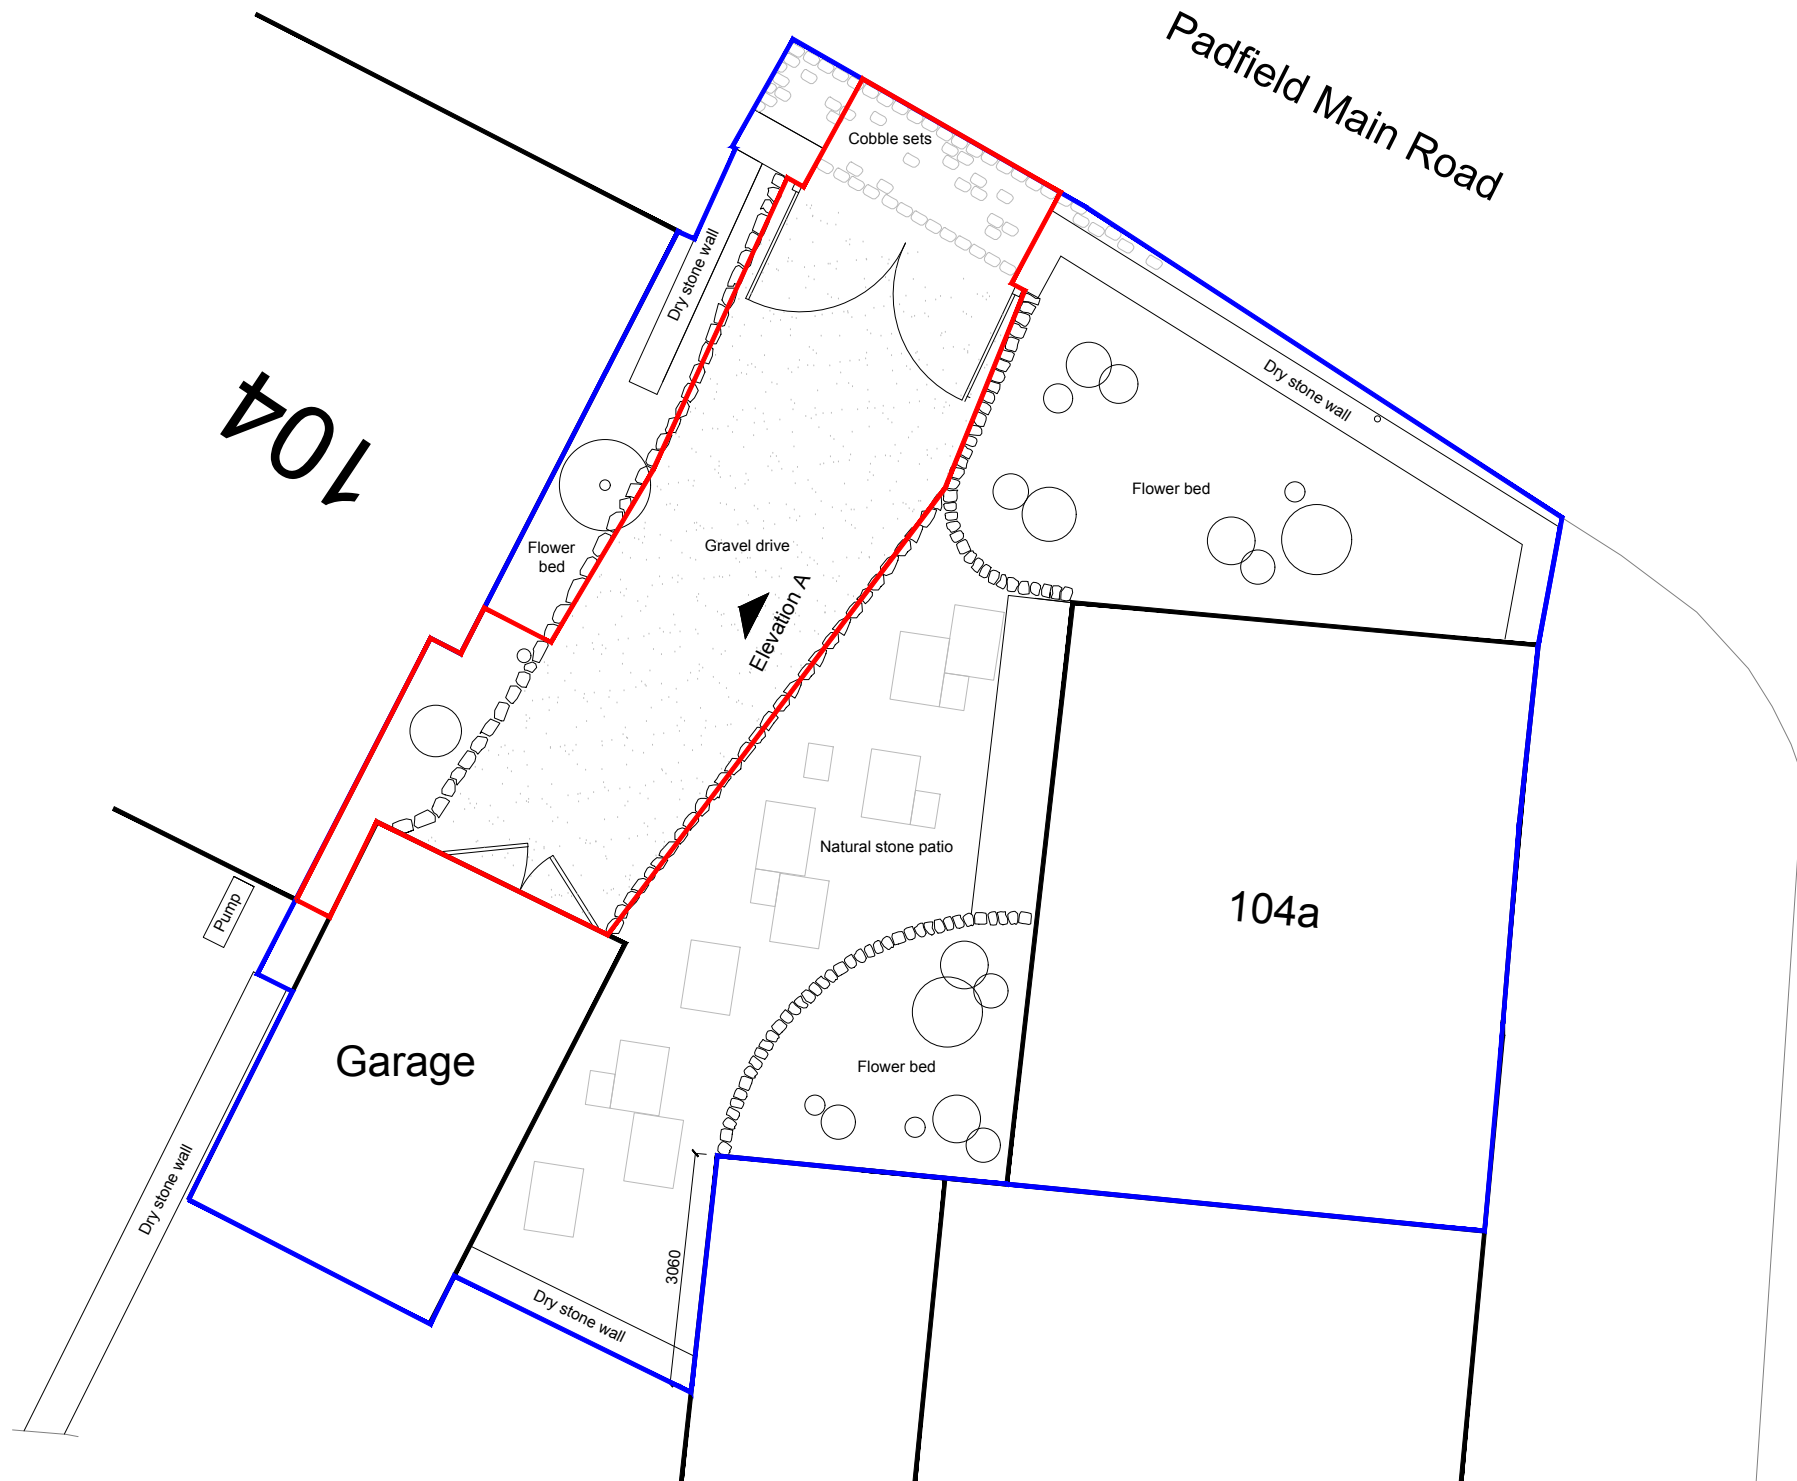


Existing Site Plan
Scale 1:100

- Area of proposed work
- Land owned by applicant

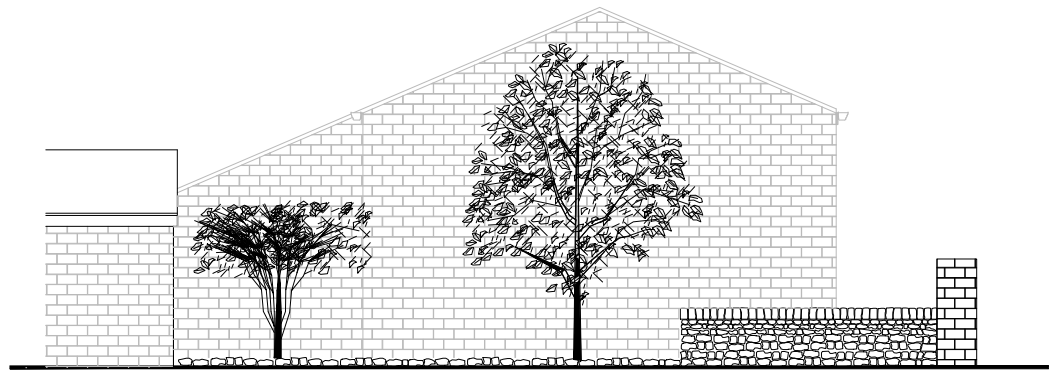

Existing Elevation A

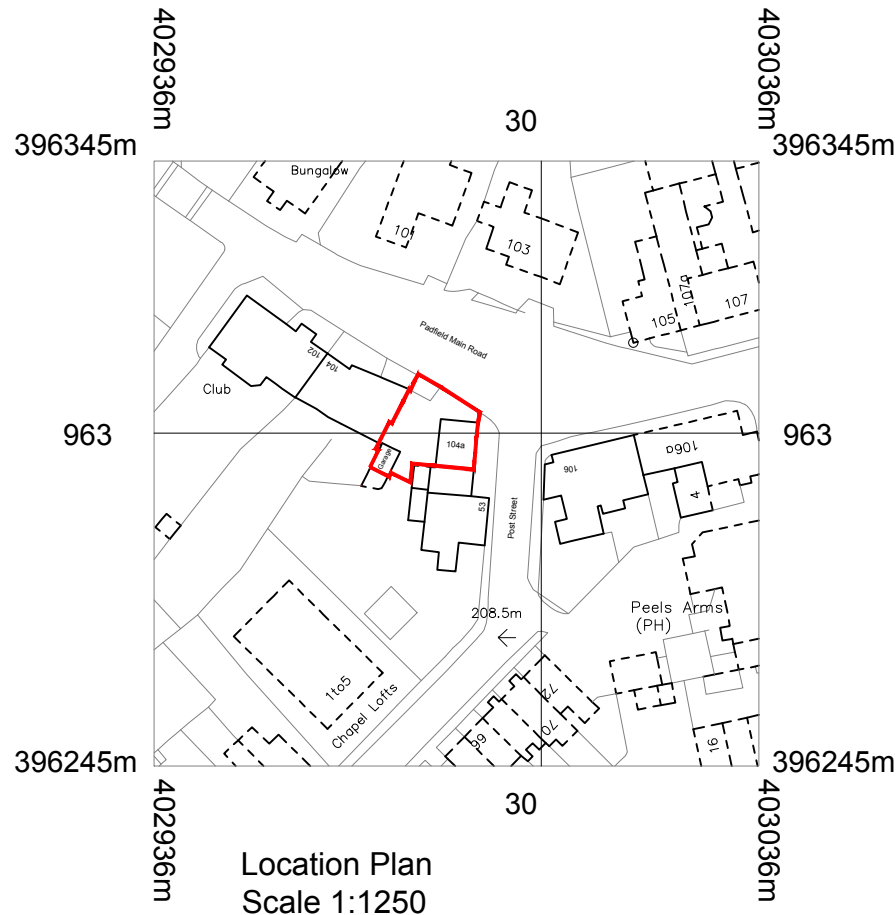

Location Plan
Scale 1:1250



Client:	
Mr & Mrs Lorne 104a Padfield Main Road, Padfield, Derbyshire, SK13 1ET	
Project:	
Proposed raised planter clad with stone	
Title:	
Existing Site Plan & Location Plan	
Scale: 1:100 & 1:1250 @ A3	
Drawn: C.K.	Date: April 2024
Project no.: 3266	Drawing no.: 3266-001

PLANMART LIMITED
9, GEORGE STREET, GLOSSOP,
DERBYSHIRE SK13 8AY.
TEL: 01457 863153