




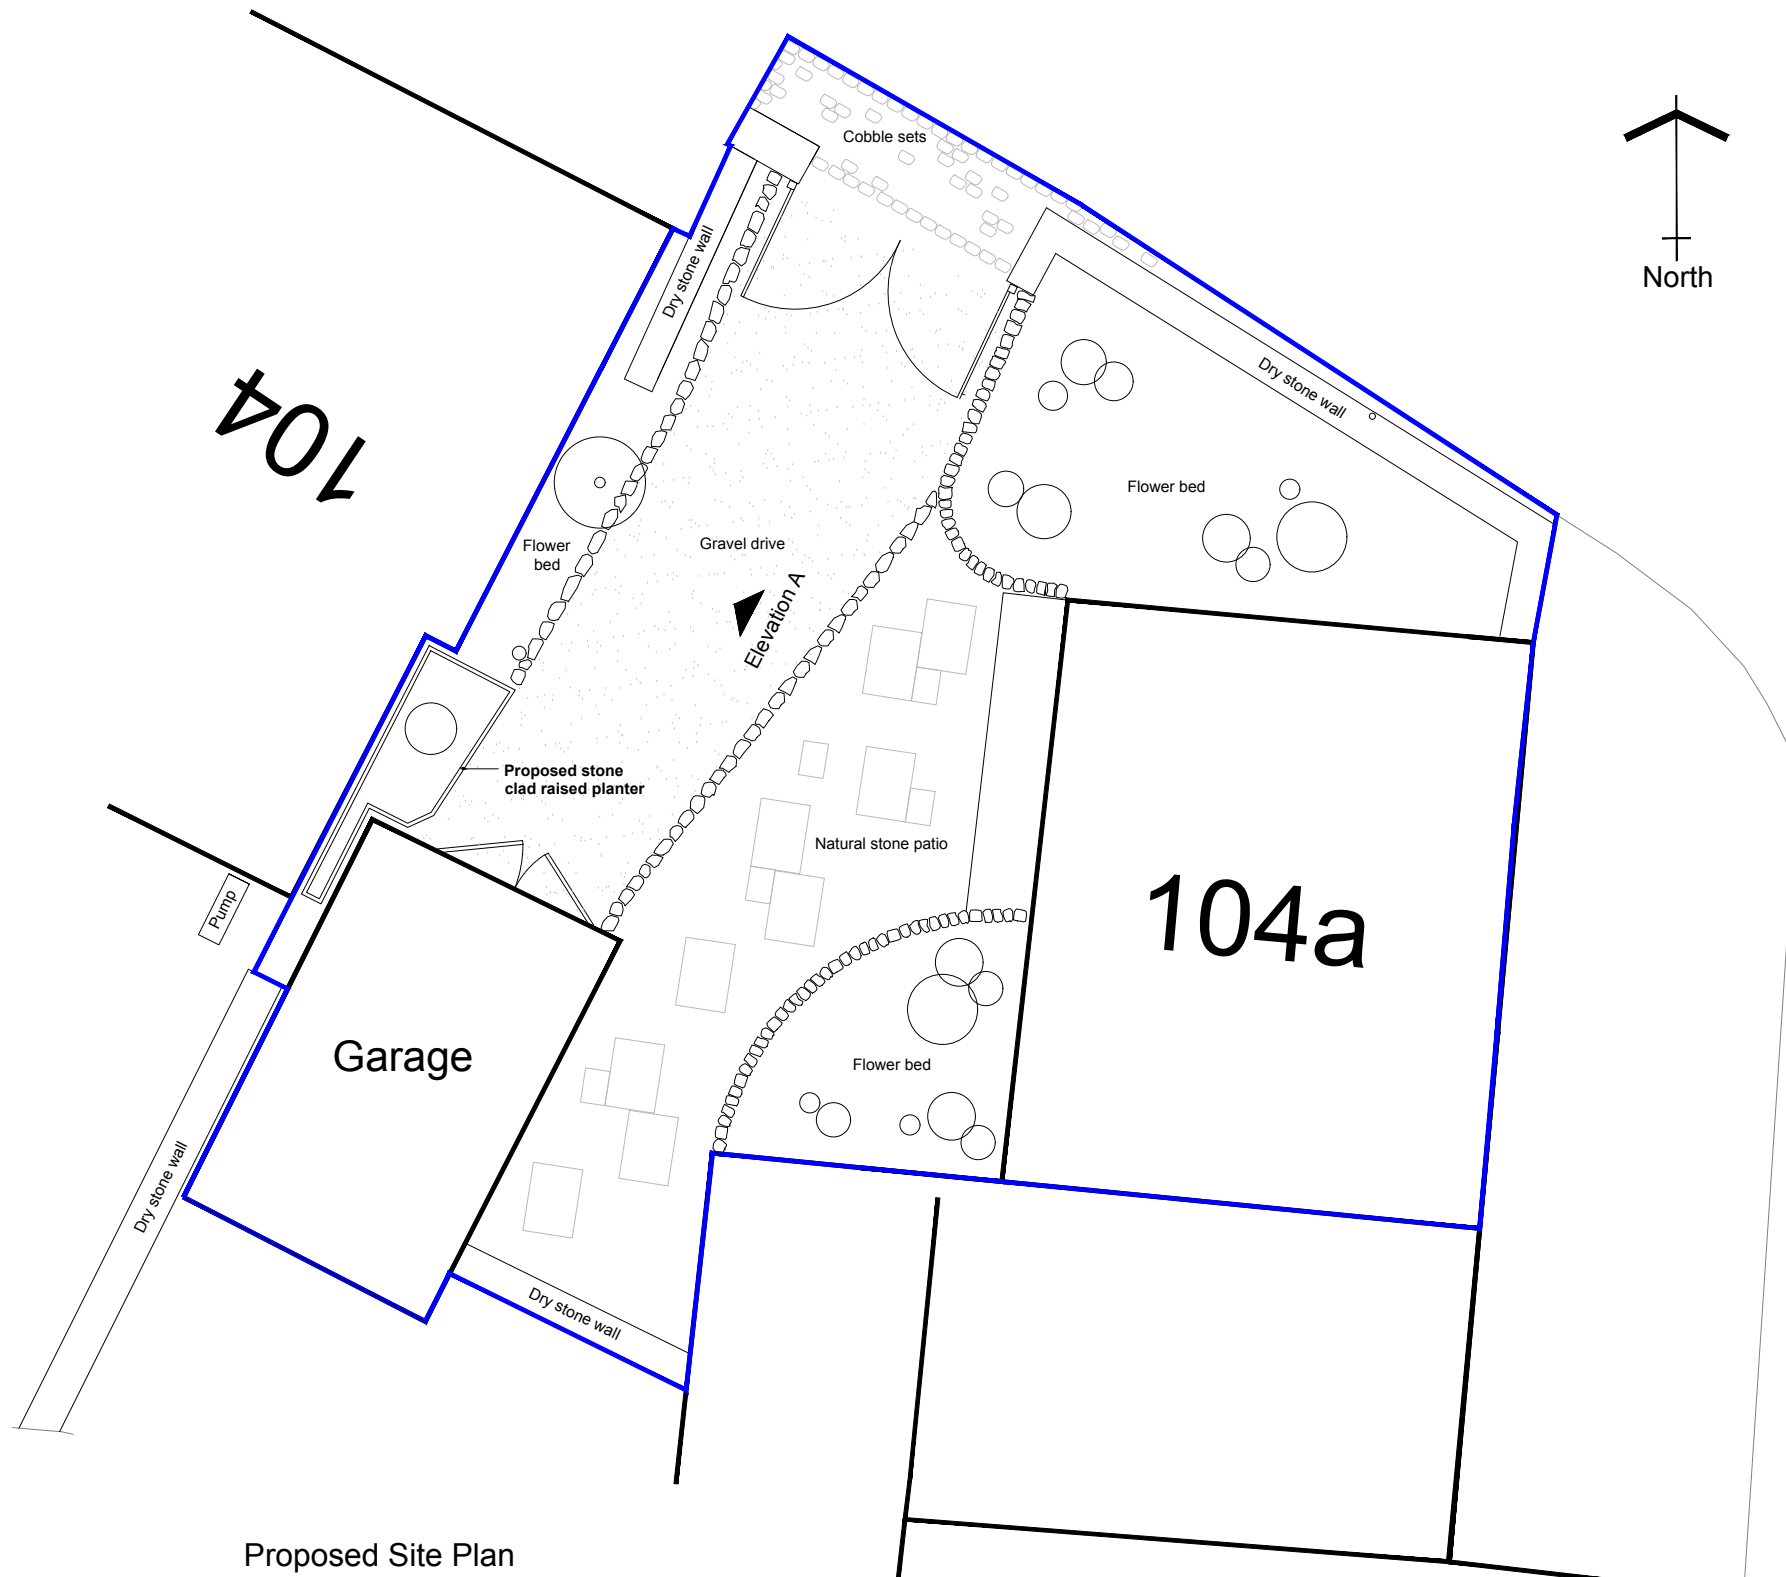

Proposed Site Plan
Scale 1:100

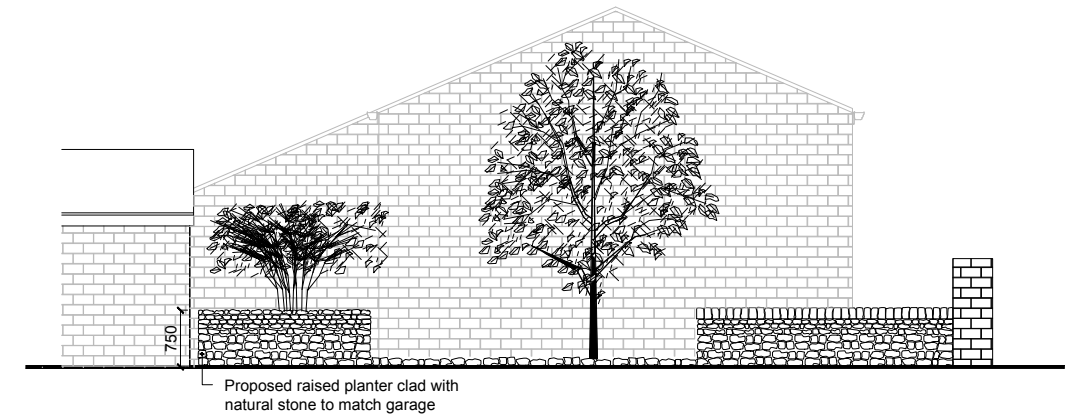

Proposed Elevation A

 

Cladding to raised planter to match stone cladding on garage
(approved DOC/2018/0076 & HPK/2017/0341)



Client:
Mr & Mrs Lorne
104a Padfield Main Road, Padfield,
Derbyshire, SK13 1ET

Project:
Proposed raised planter clad with stone

Title:
Proposed Site Plan

Scale: 1:100 @ A3	
Drawn: C.K.	Date: April 2024
Project no.: 3266	Drawing no.: 3266-002

PLANMART LIMITED
9, GEORGE STREET, GLOSSOP,
DERBYSHIRE SK13 8AY.
TEL: 01457 863153