




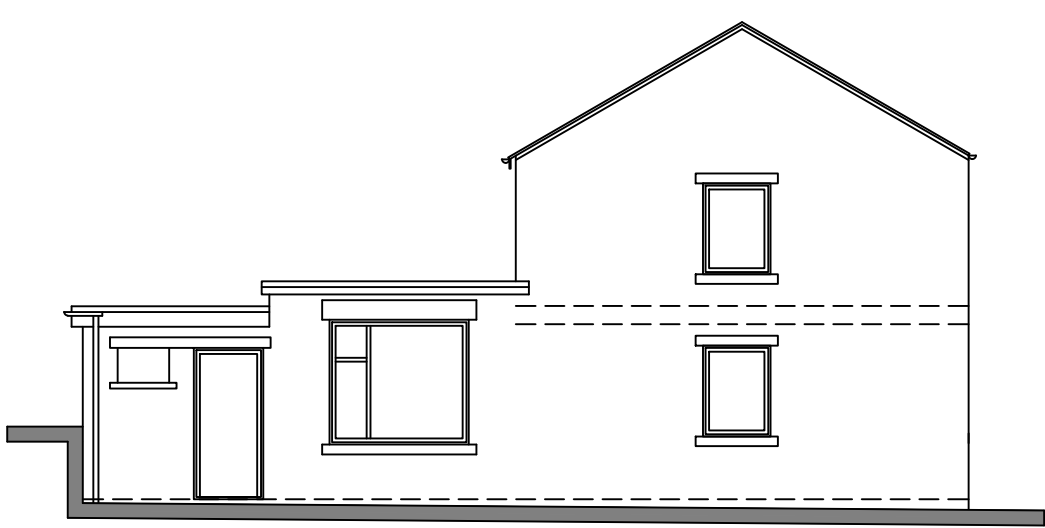


SOUTH ELEVATION
SCALE 1:100

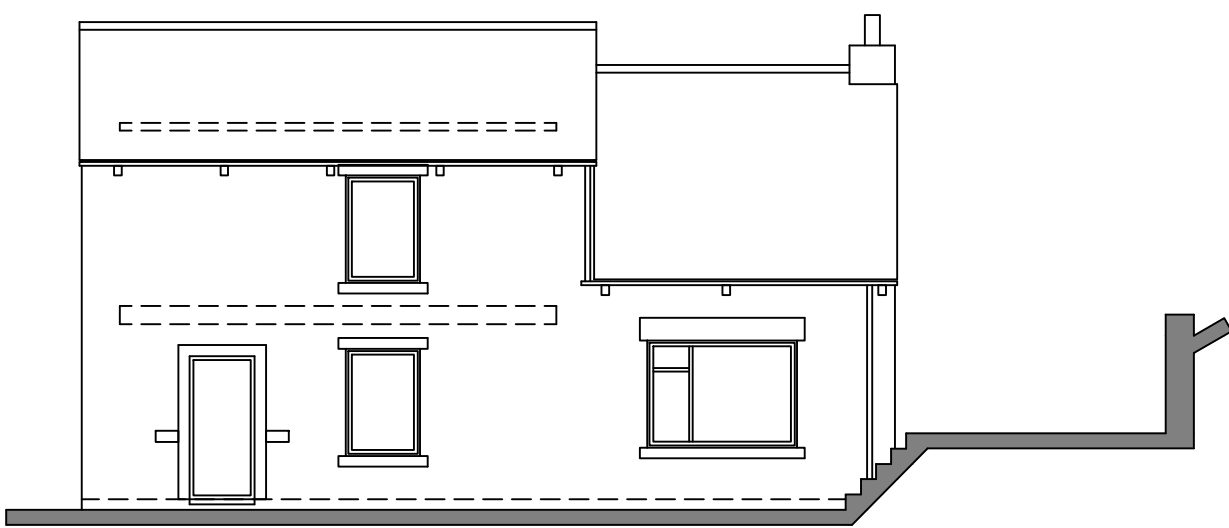

EAST ELEVATION

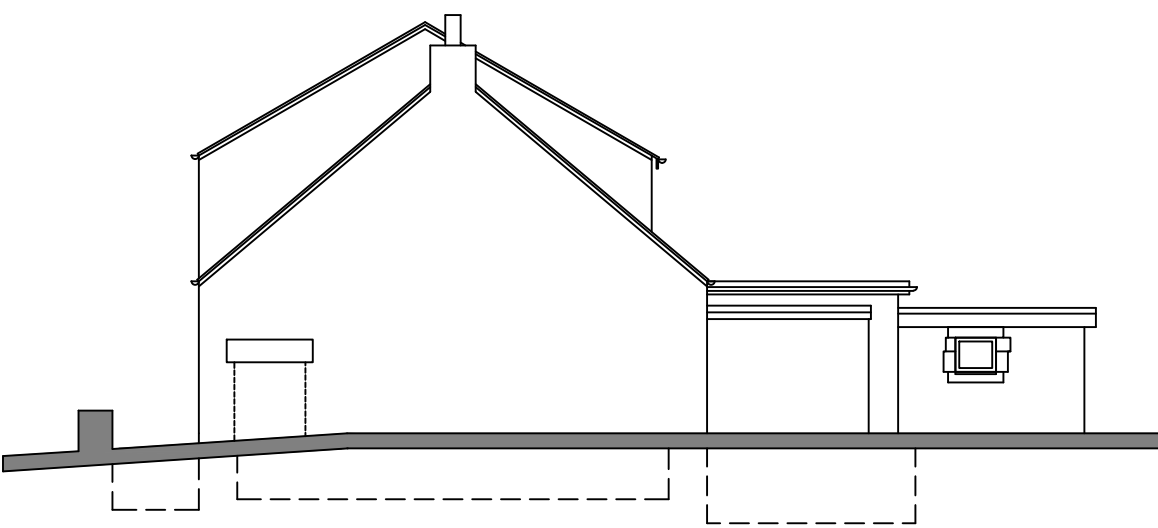

NORTH ELEVATION

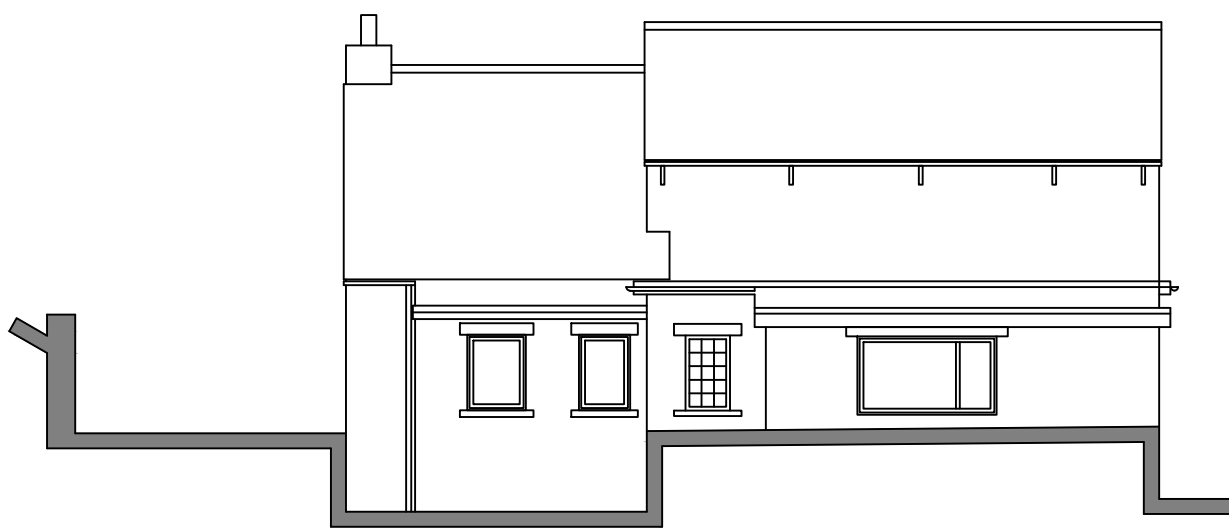


WEST ELEVATION


IMPORTANT
© This drawing is copyright and remains the property of this practice
All dimensions to be checked on site
Positions of existing services to be confirmed prior to proceeding

REVISION STATUS
S Information issued for feasibility or scheme design
T Information issued for tender purposes only
C Information issued for Construction
NB: Only those drawings containing a C revision to be used for construction


NOTES

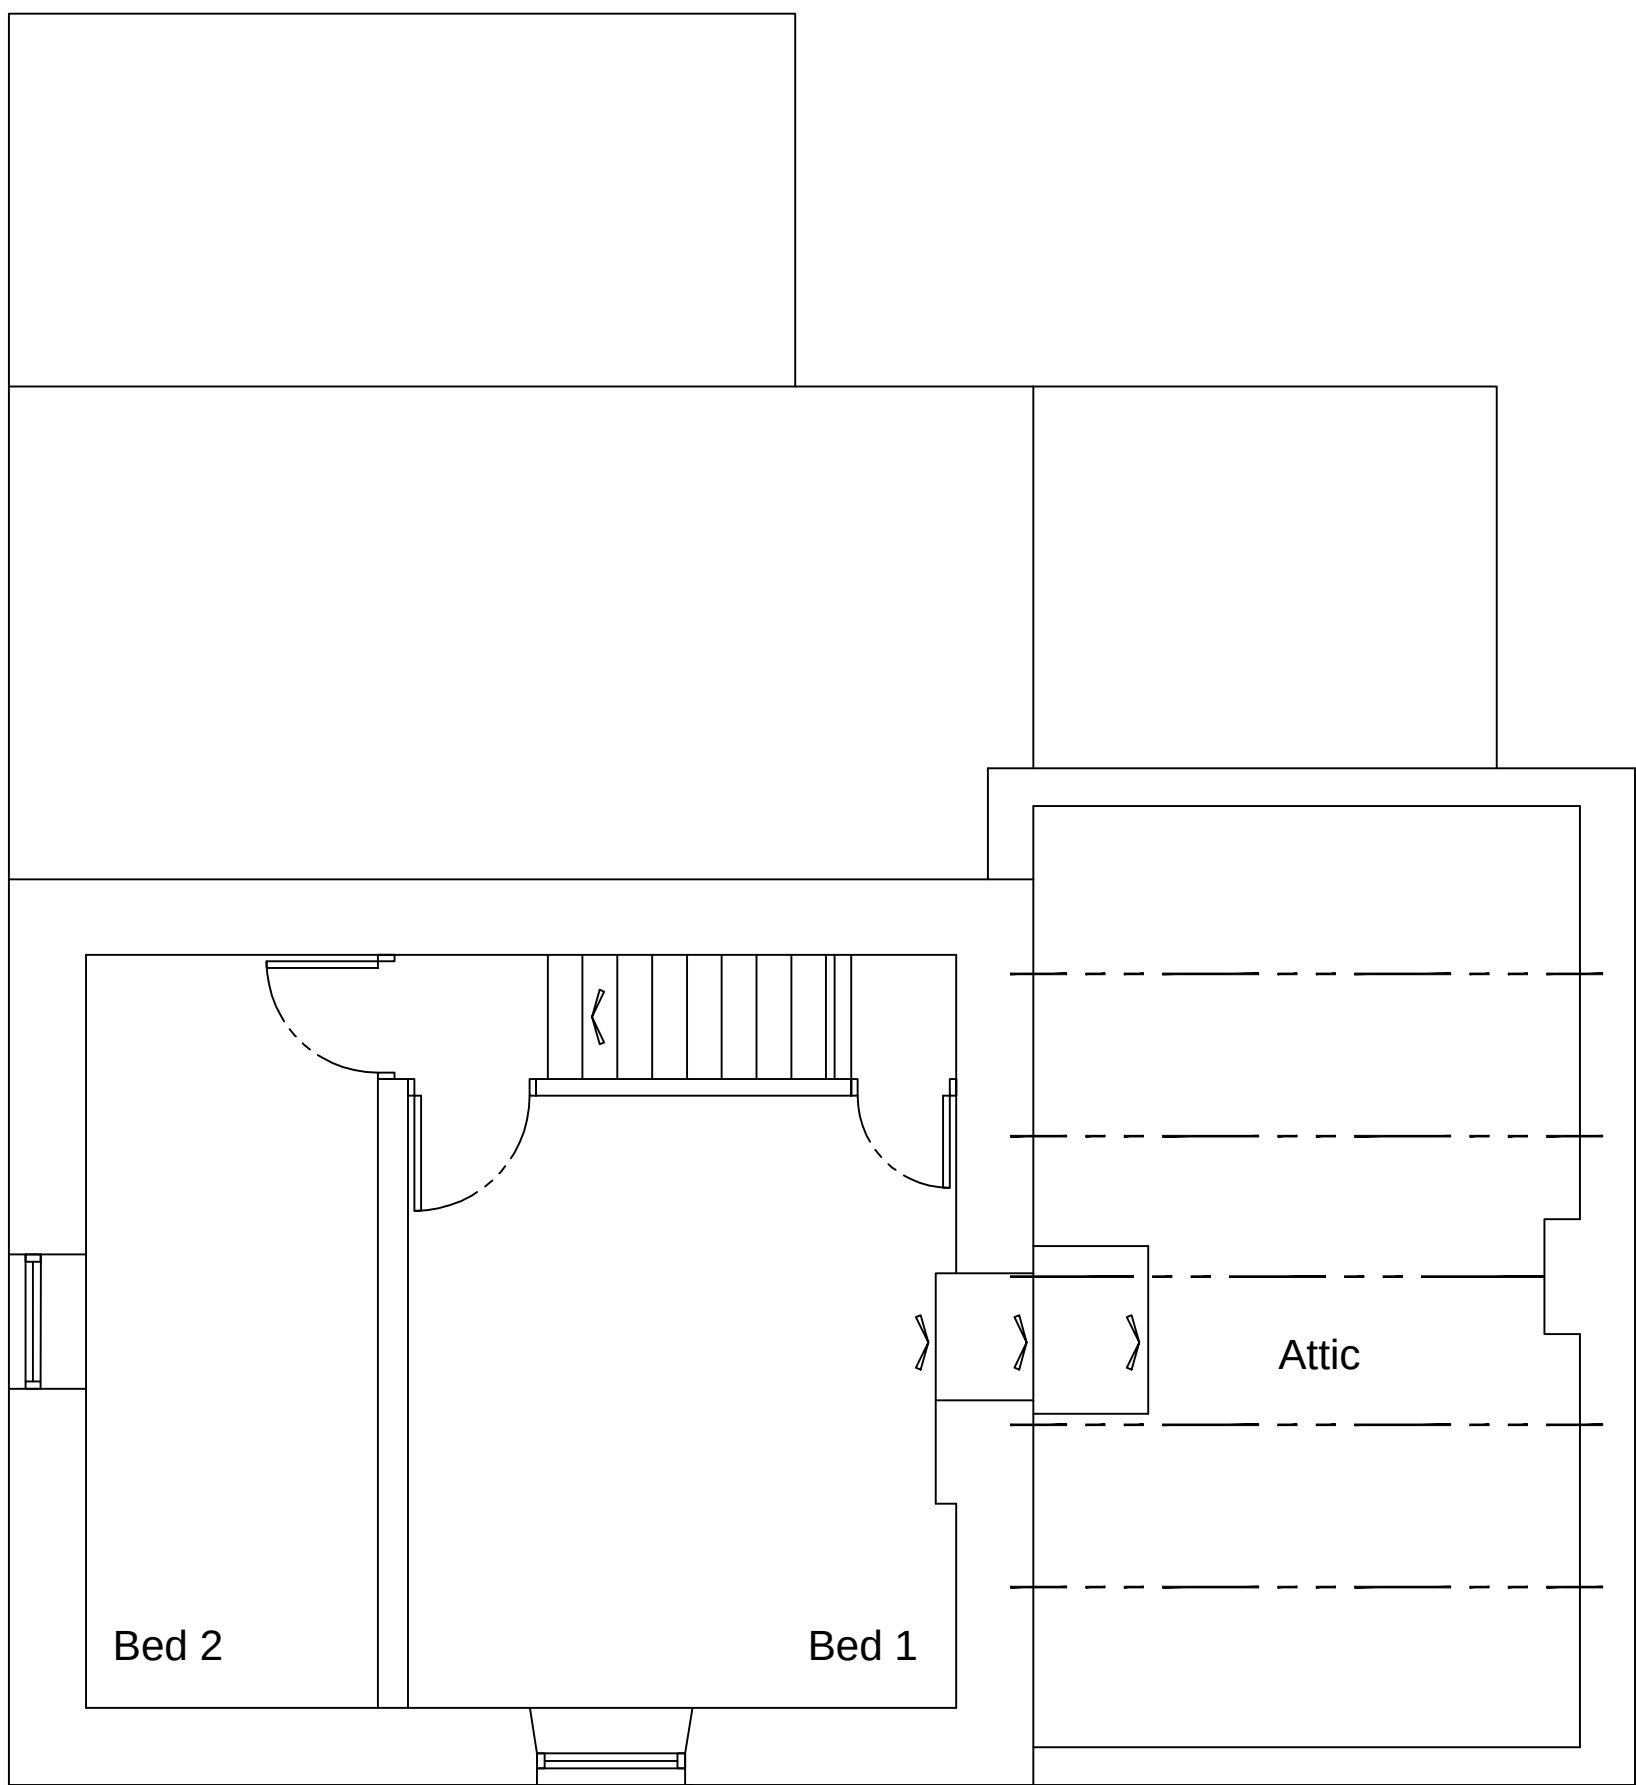


FIRST FLOOR PLAN
SCALE 1:50

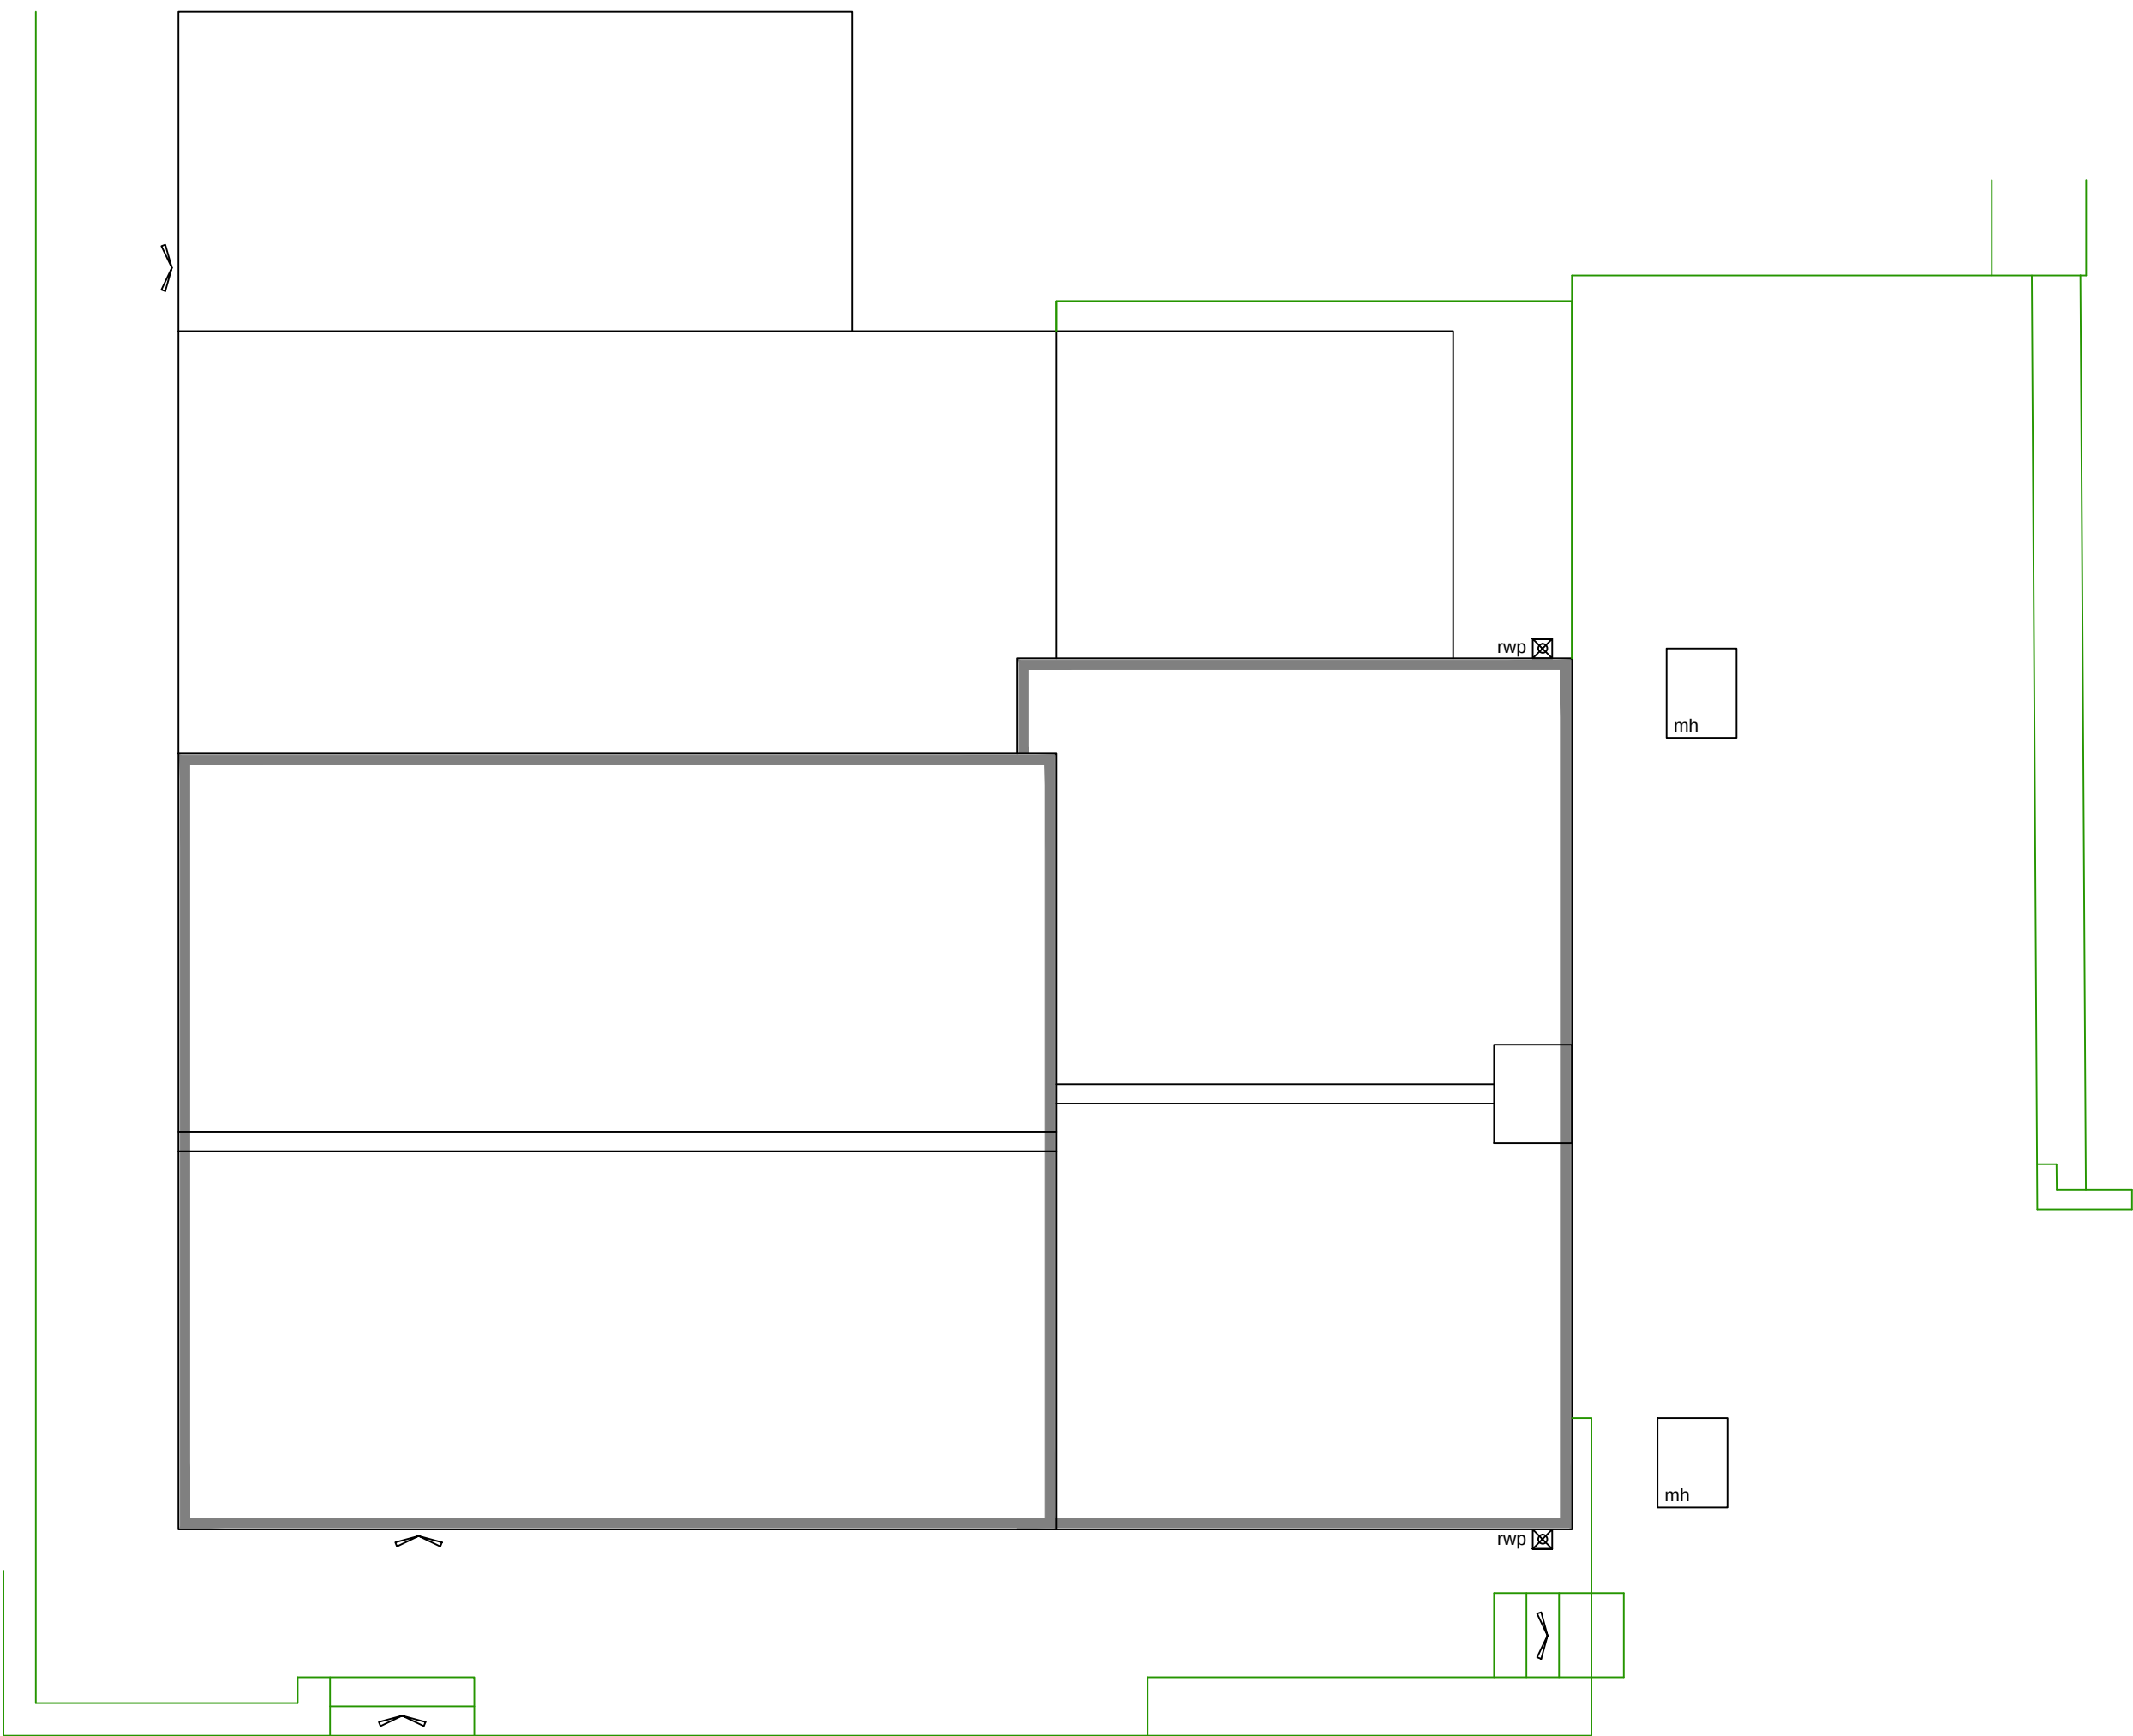

ROOF PLAN

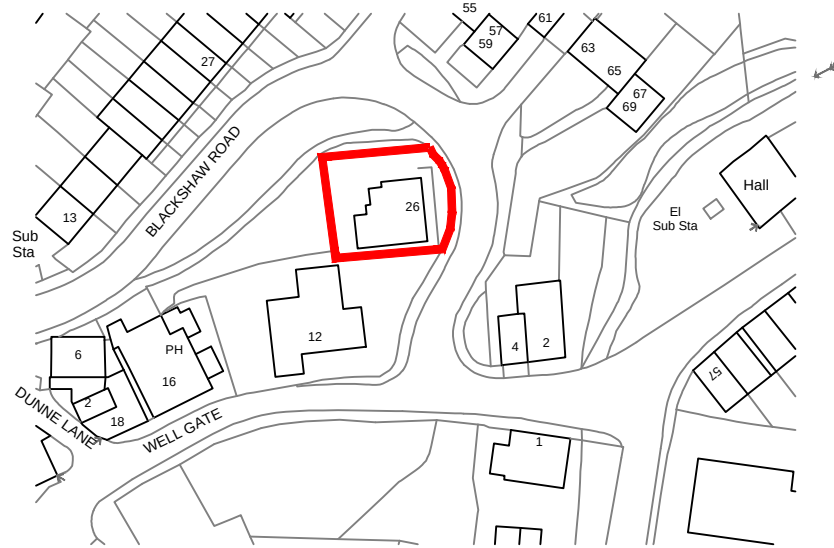

LOCATION PLAN
SCALE 1:1250

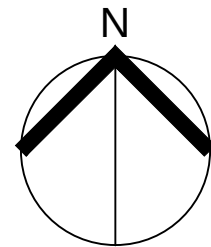

REVISION	DATE	DESCRIPTION

CLIENT
Mr C Darkin

PROJECT
26 Blackshaw Road, Glossop, Derbyshire SK13 7SN

DRAWING TITLE
Floor Plan & Elevations as EXISTING

SCALE	DATE	DRAWN	CHECKED
Shown@A2	Apr'24	DT	

DRG NO.	REVISION
11038-01	