


MATERIAL SCHEDULE

- 1 Pitched Roof: Stone effect roof tiles
- 2 PVCu Rainwater goods;
Colour: Black to match
- 3 Walls: Natural random stone, flush pointed with dressed header
- 4 Door: PVCu Double Glazed;
Colour: White to match

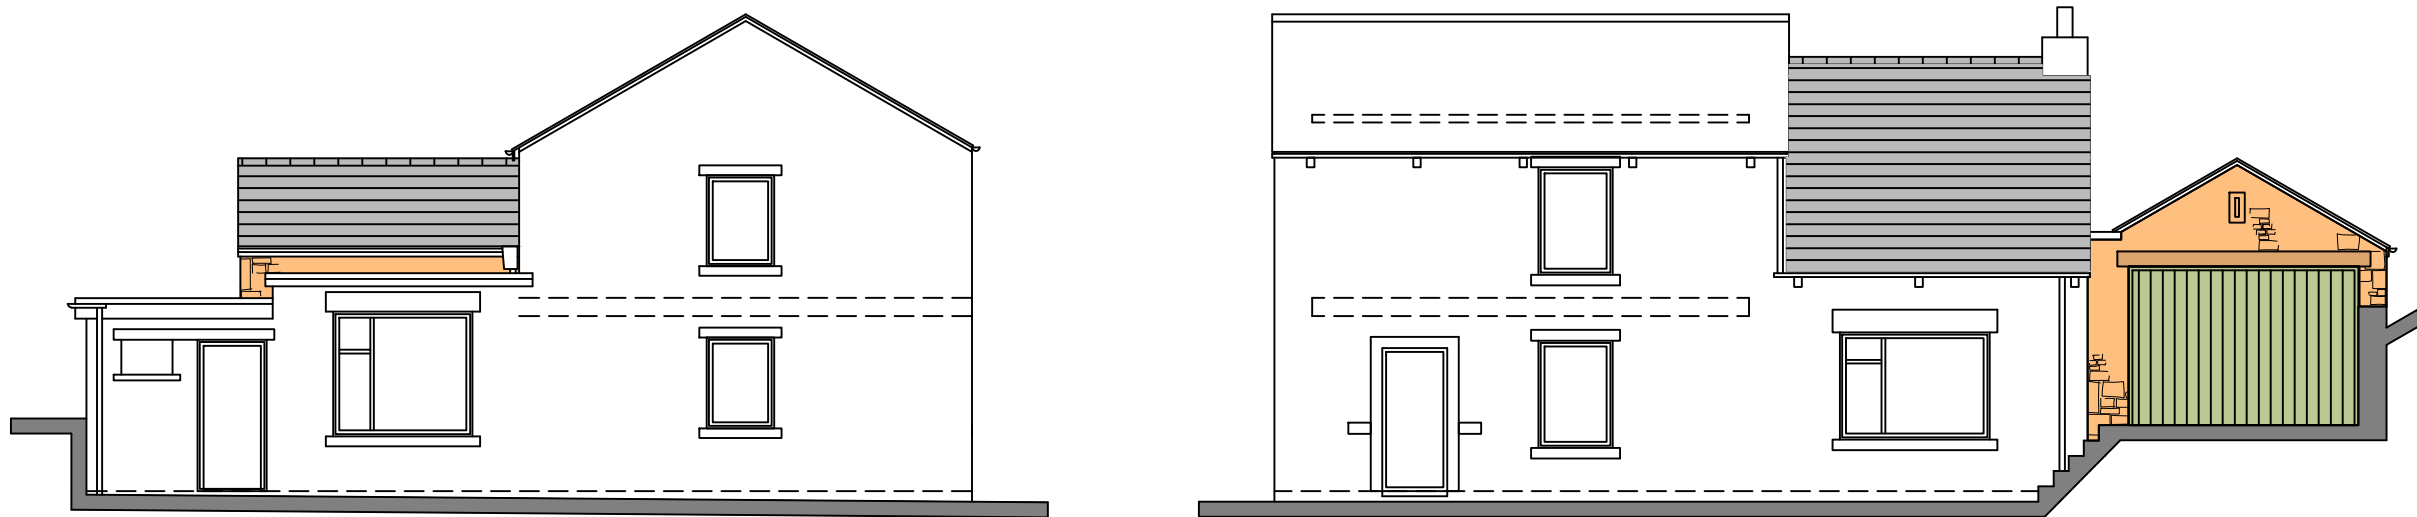


SOUTH ELEVATION


SCALE 1:100




EAST ELEVATION

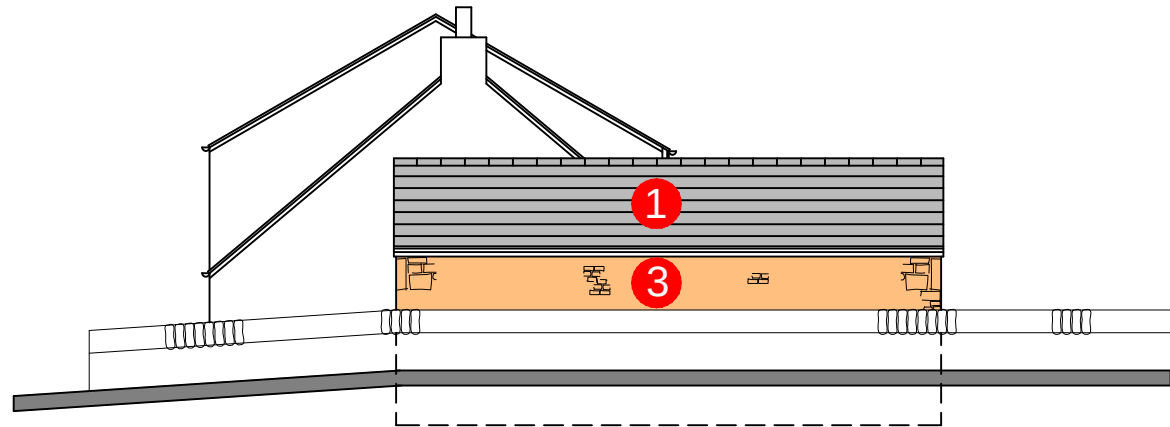

NORTH ELEVATION


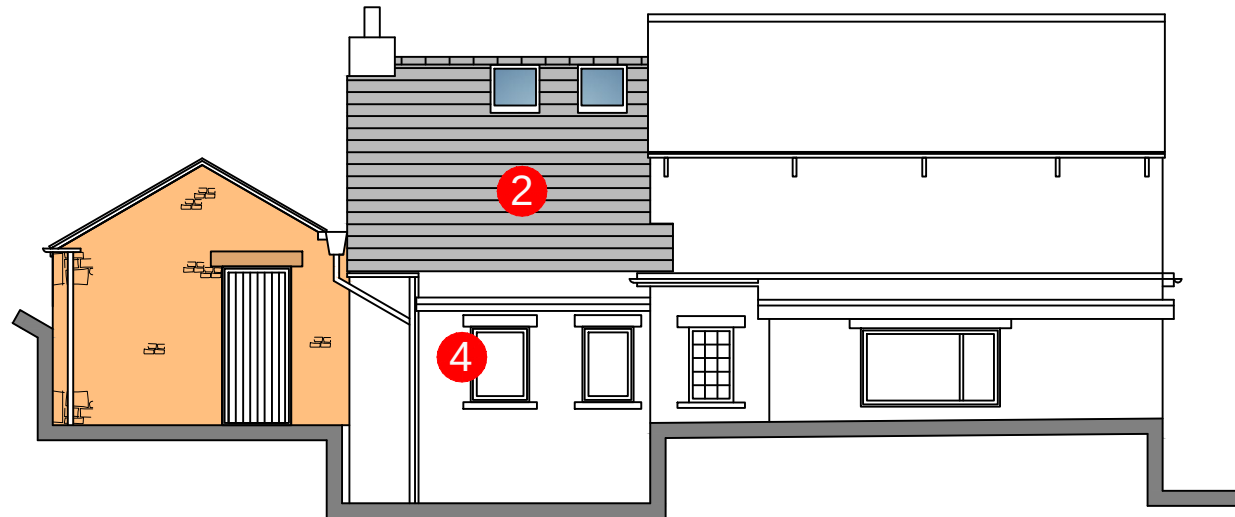


WEST ELEVATION

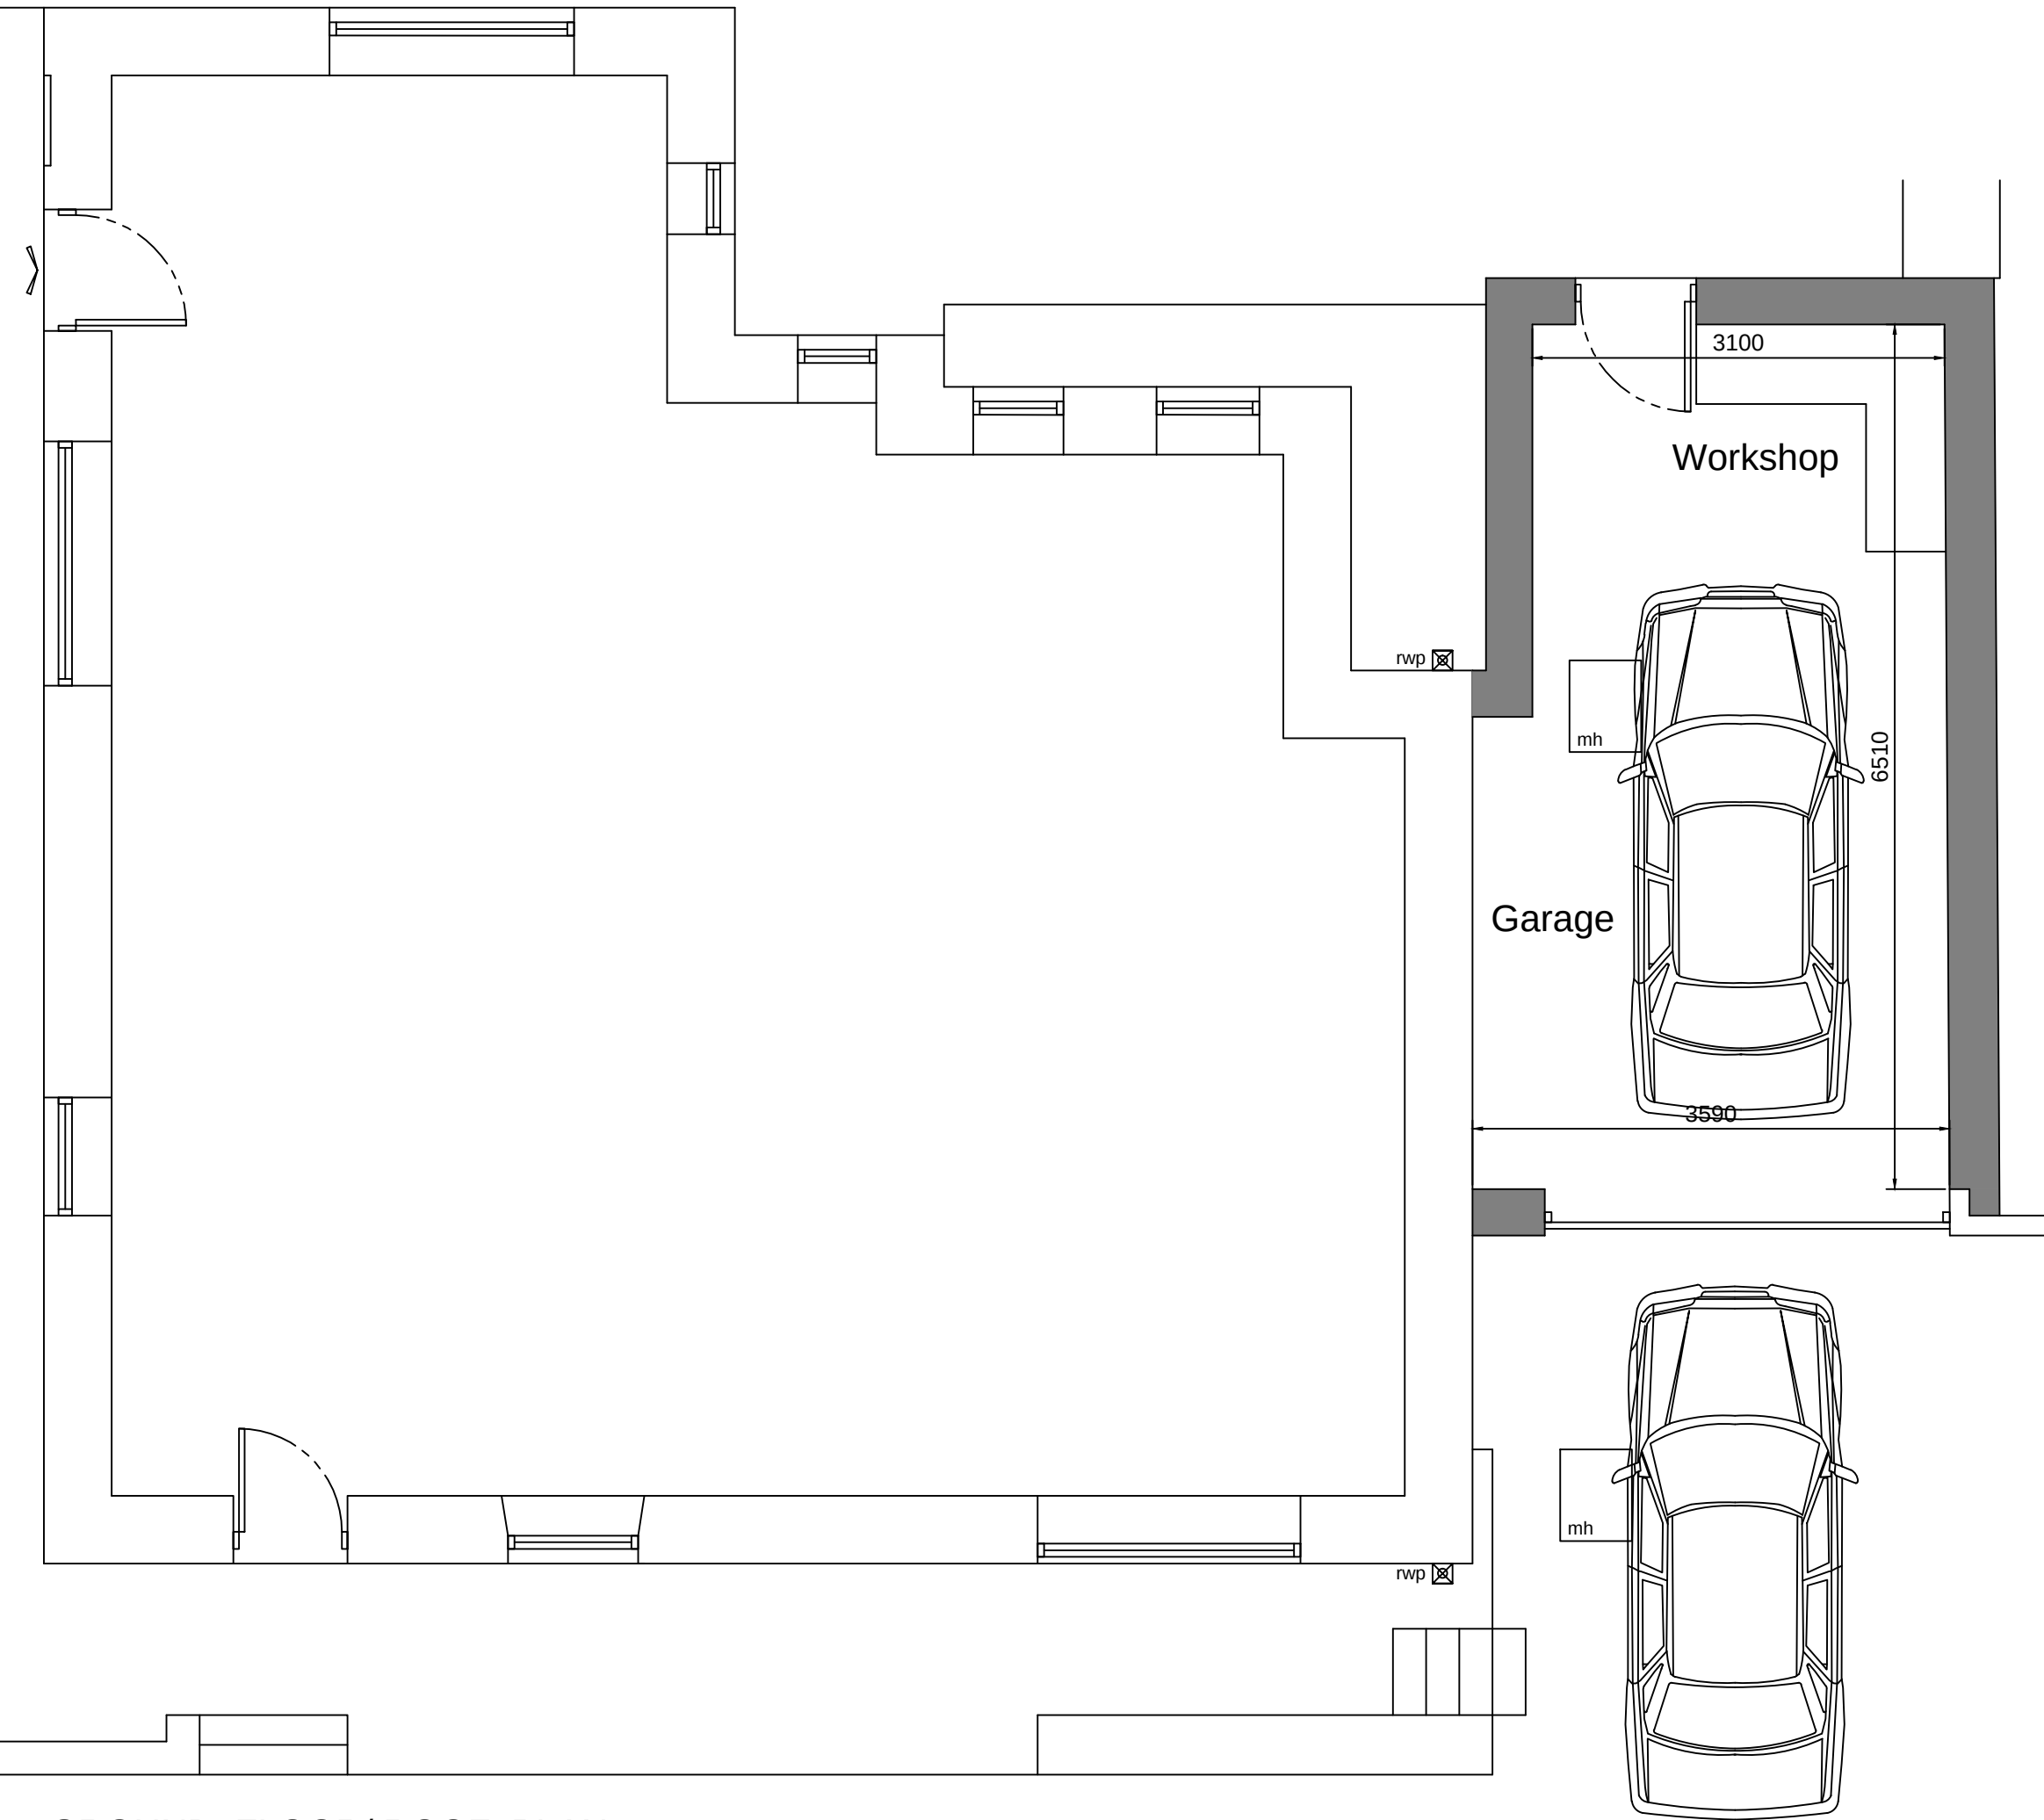

GROUND FLOOR/ ROOF PLAN

SCALE 1:50

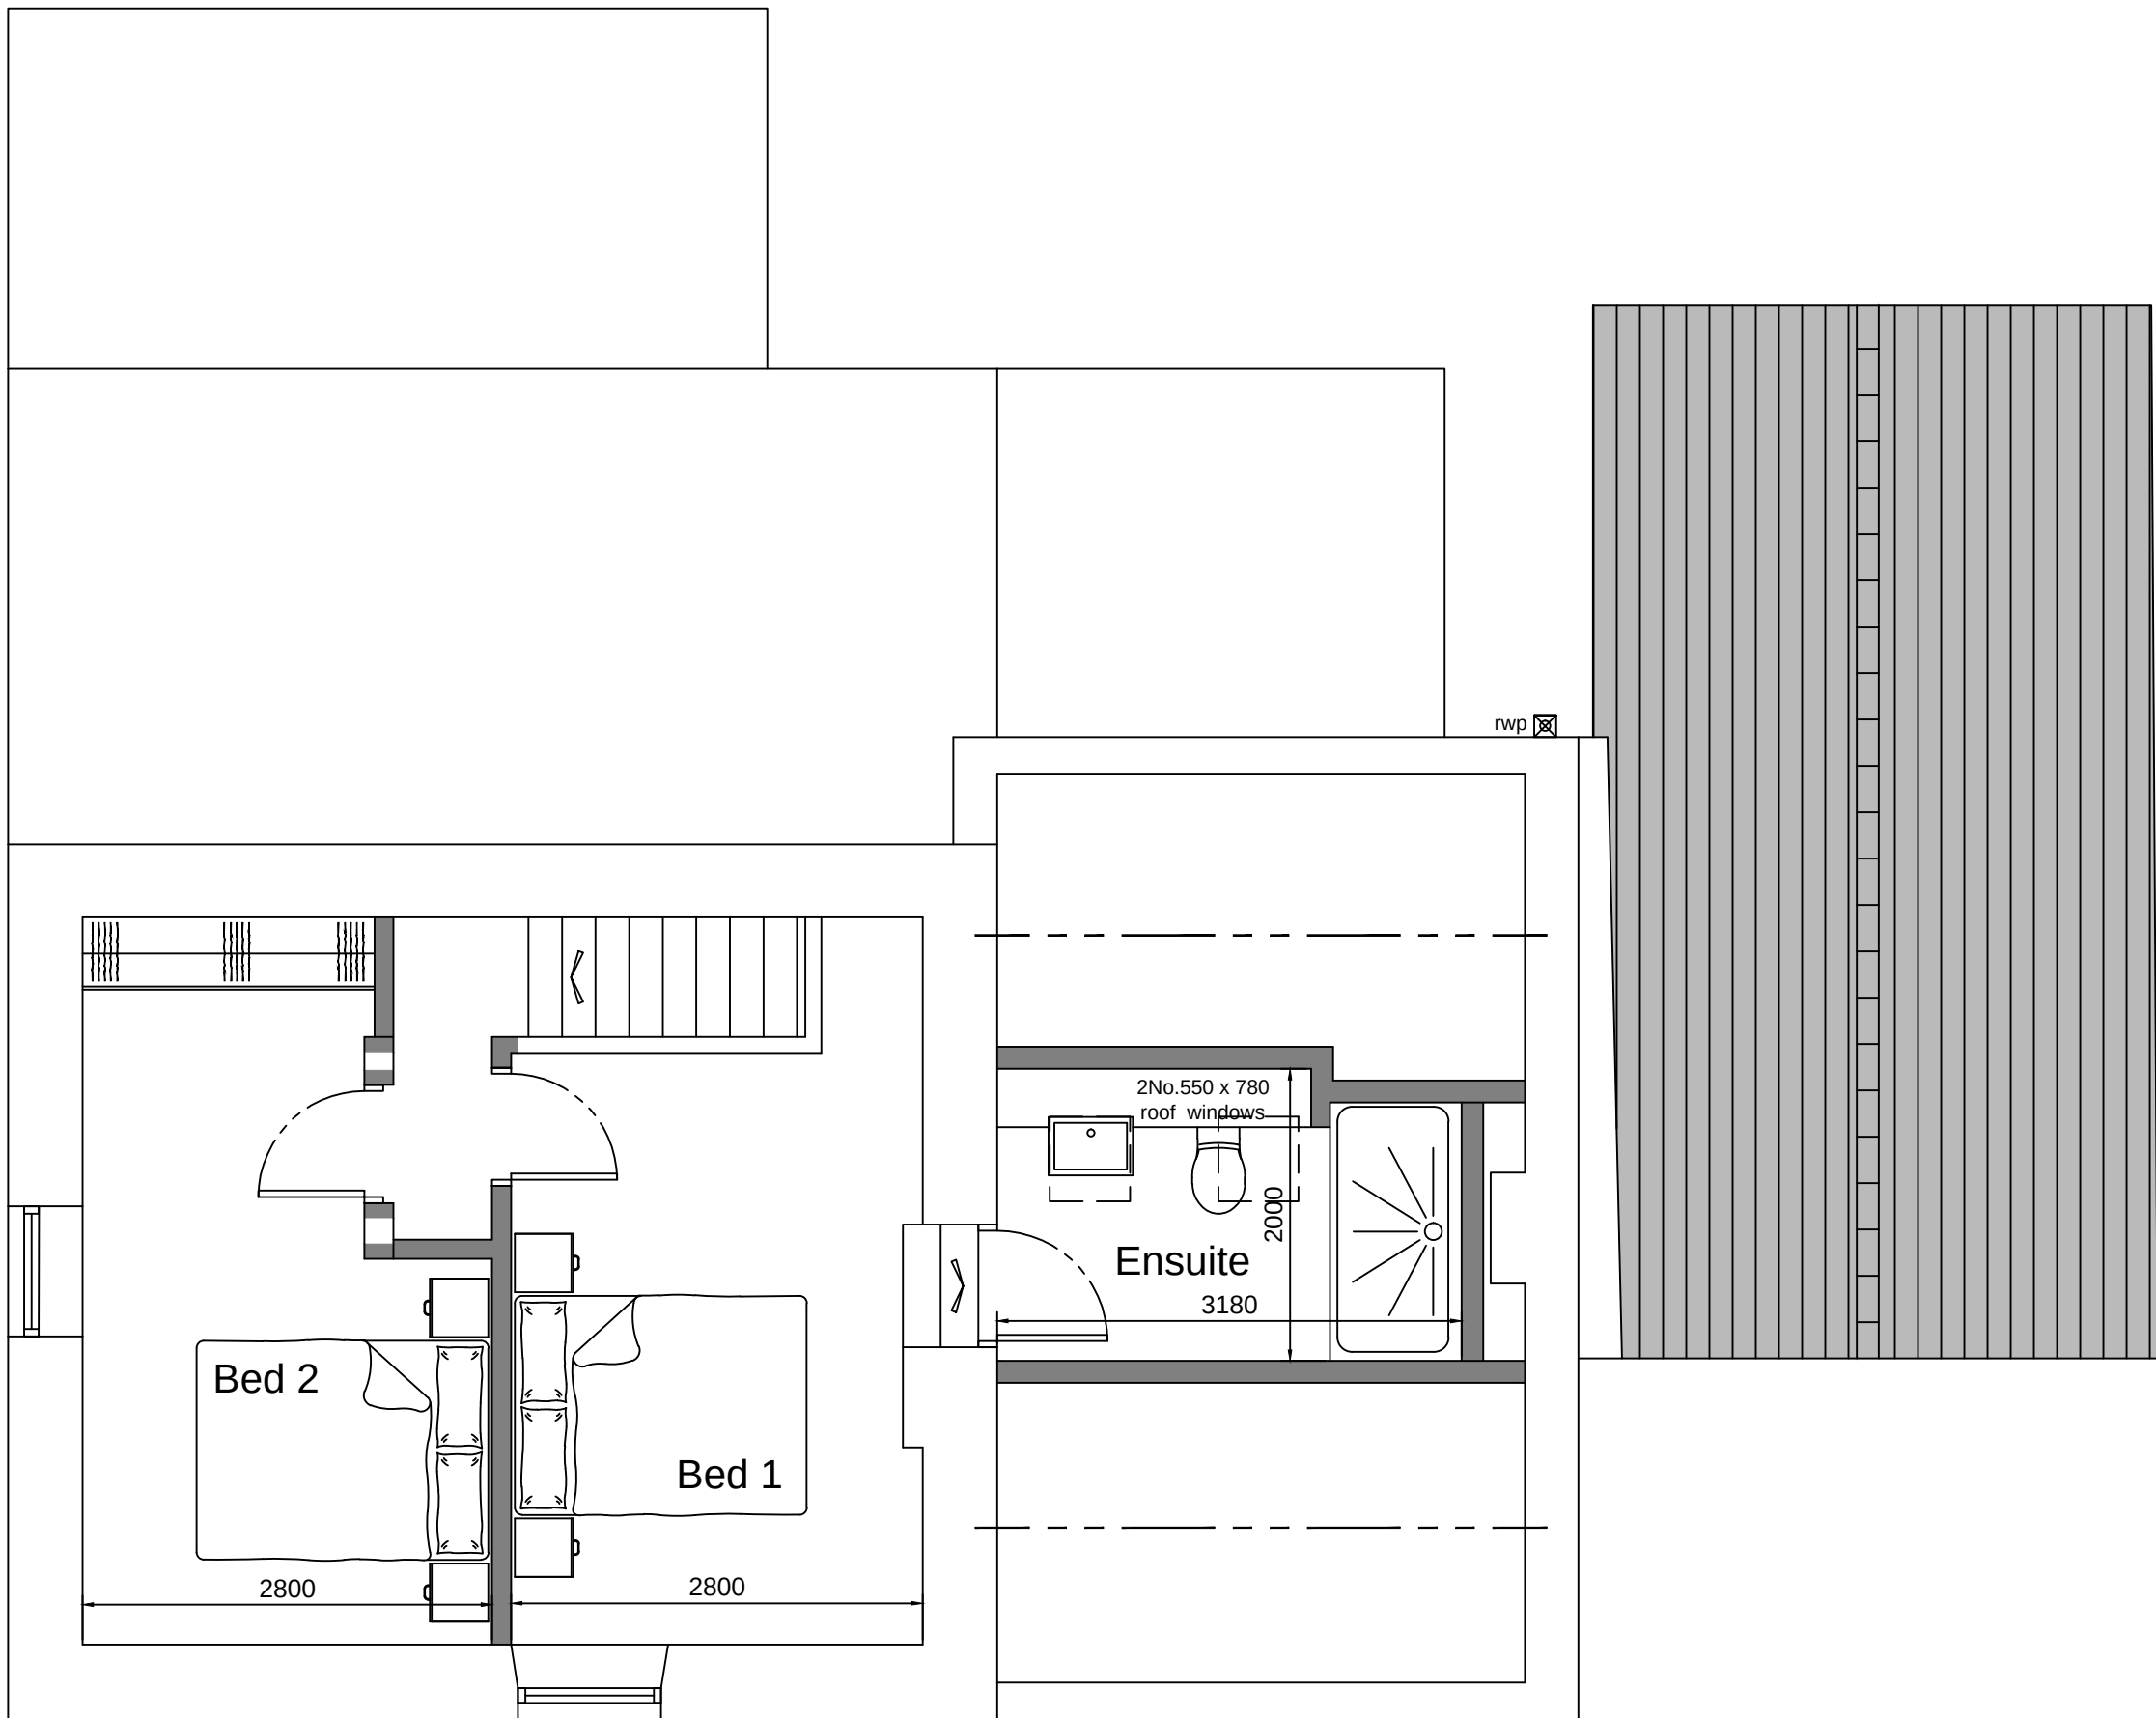
 


FIRST FLOOR PLAN



SITE PLAN

SCALE 1:500

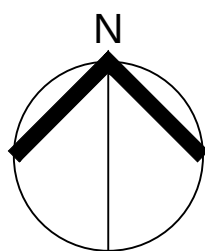 

P1 02.05.24 Planning Status

REVISION	DATE	DESCRIPTION
----------	------	-------------



CLIENT
Mr C Darkin

PROJECT
26 Blackshaw Road,
Glossop, Derbyshire SK13 7SN

DRAWING TITLE
Floor Plan & Elevation
as PROPOSED

SCALE	DATE	DRAWN	CHECKED
Shown@A2	Apr'24	DT	

DRG NO.
11038-02

STATUS
P1