



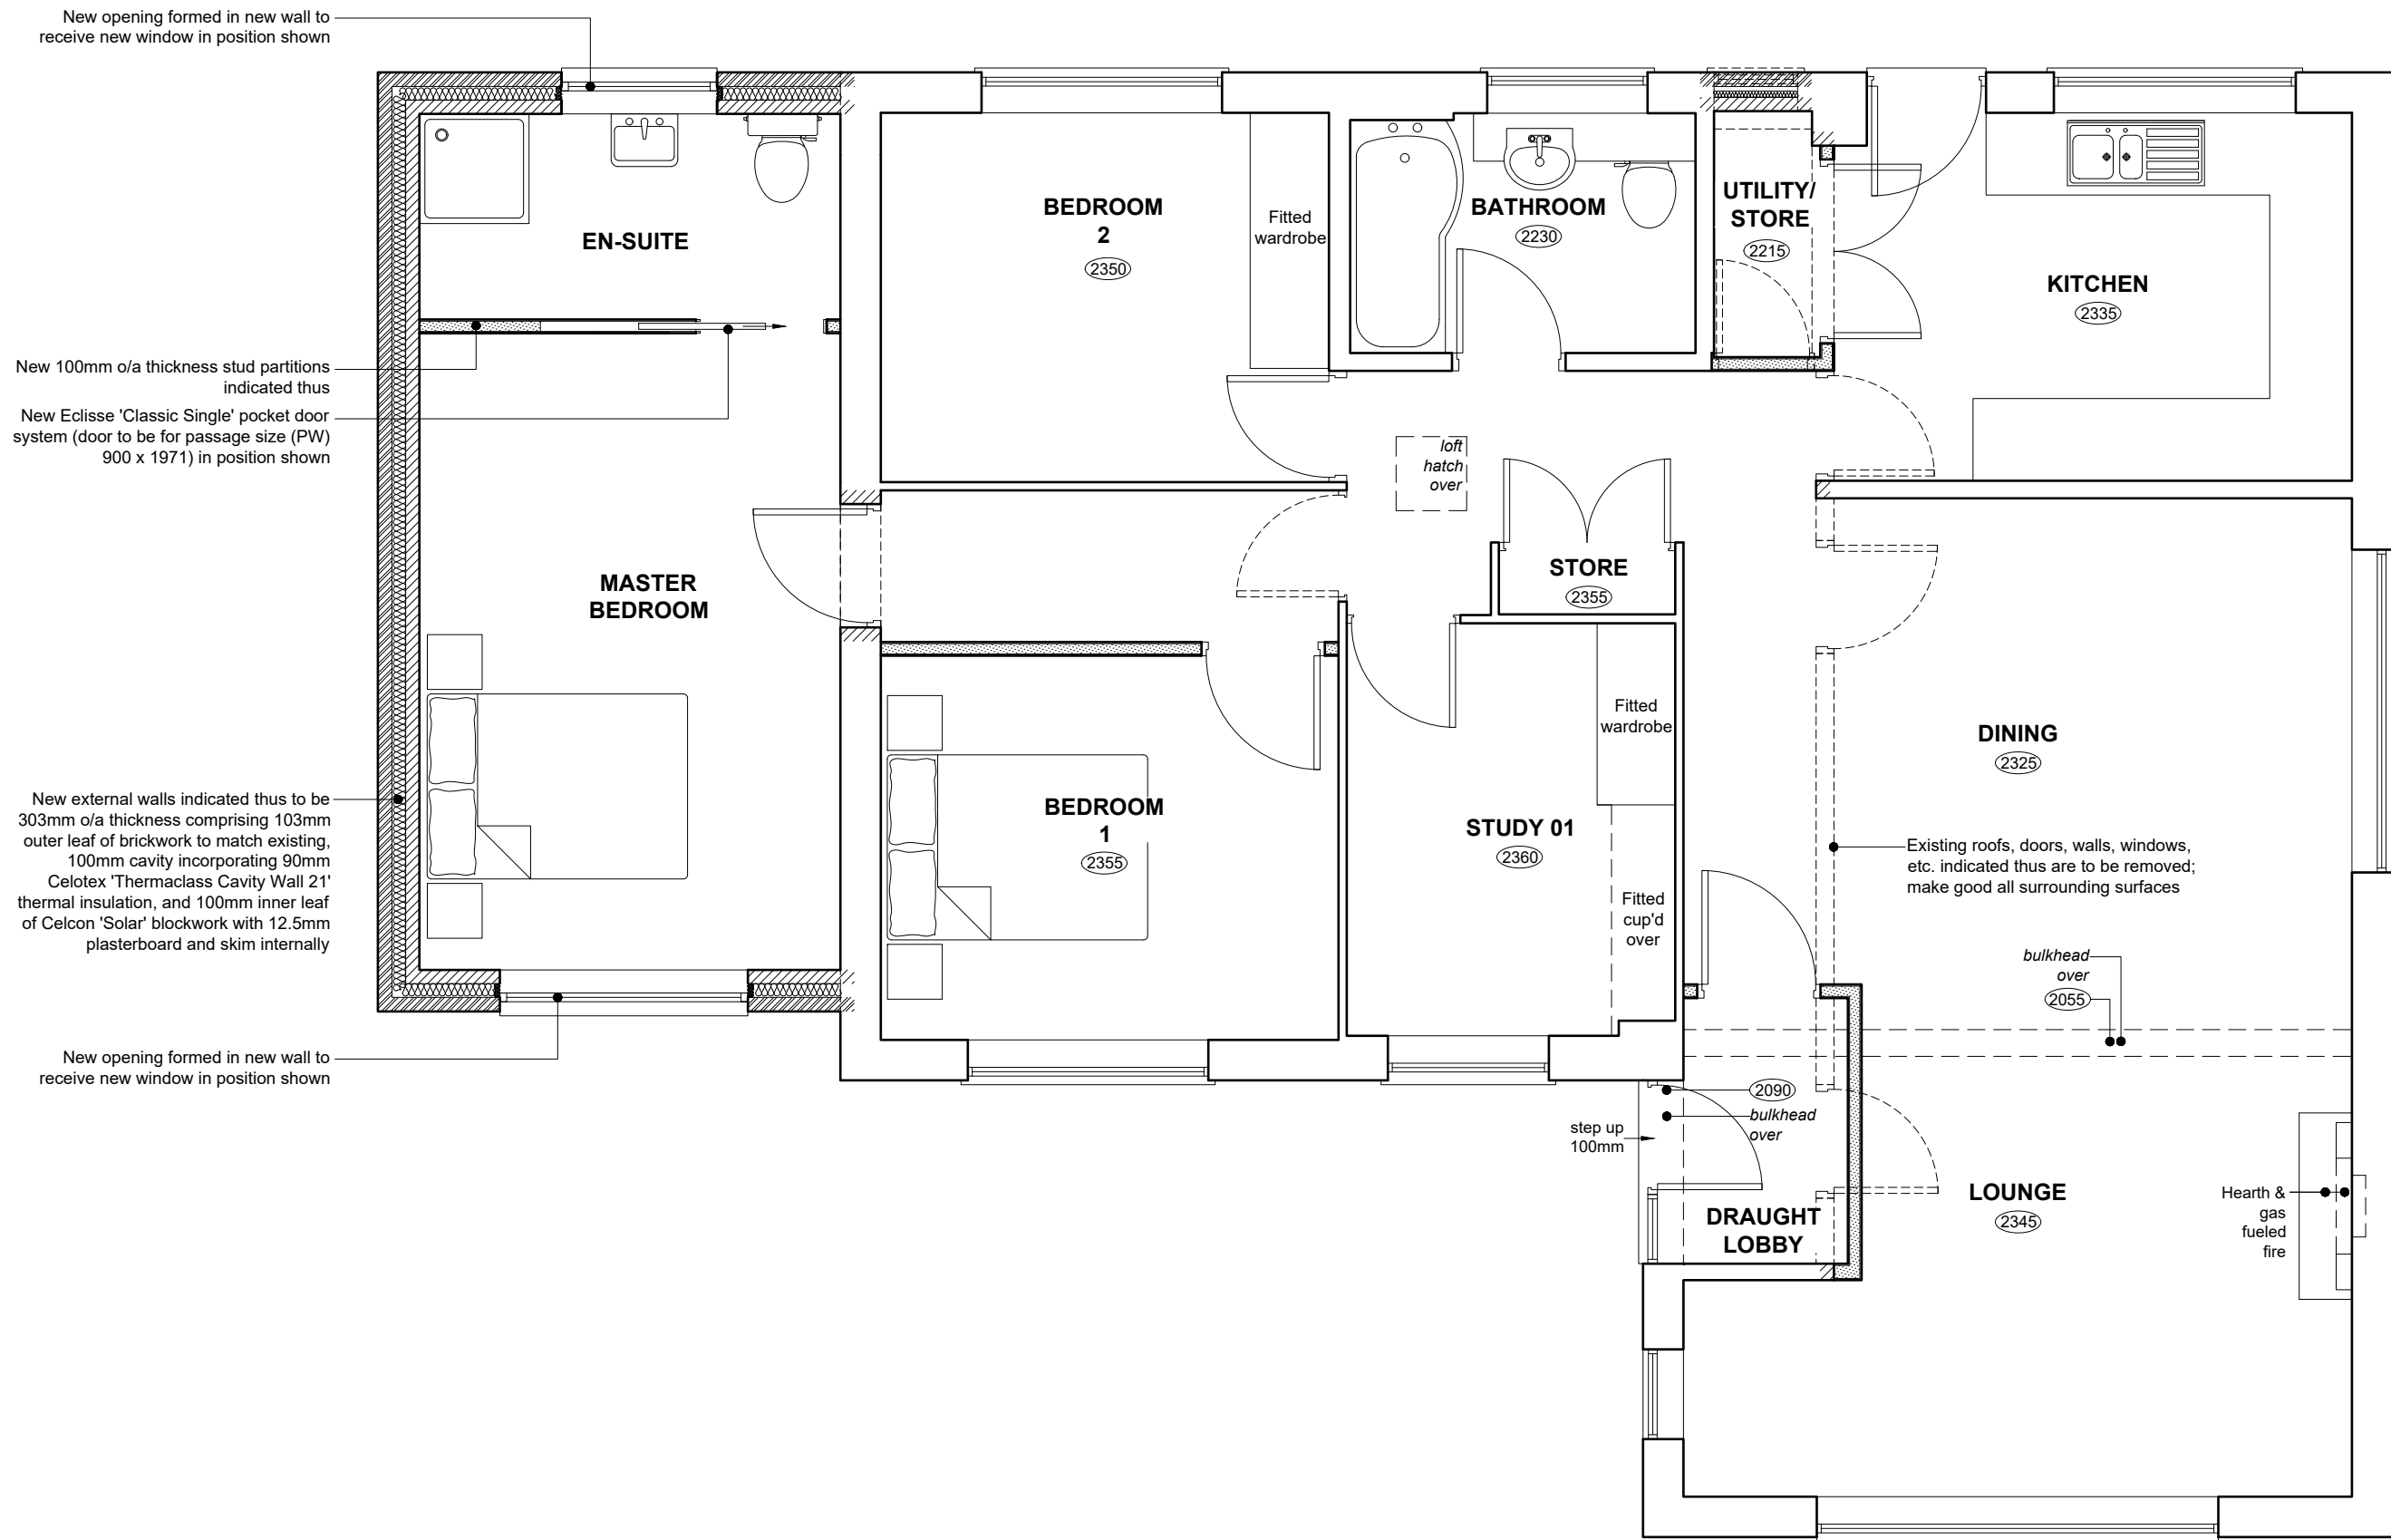

PROPOSED PART GROUND FLOOR PLAN
(Scale 1:50)

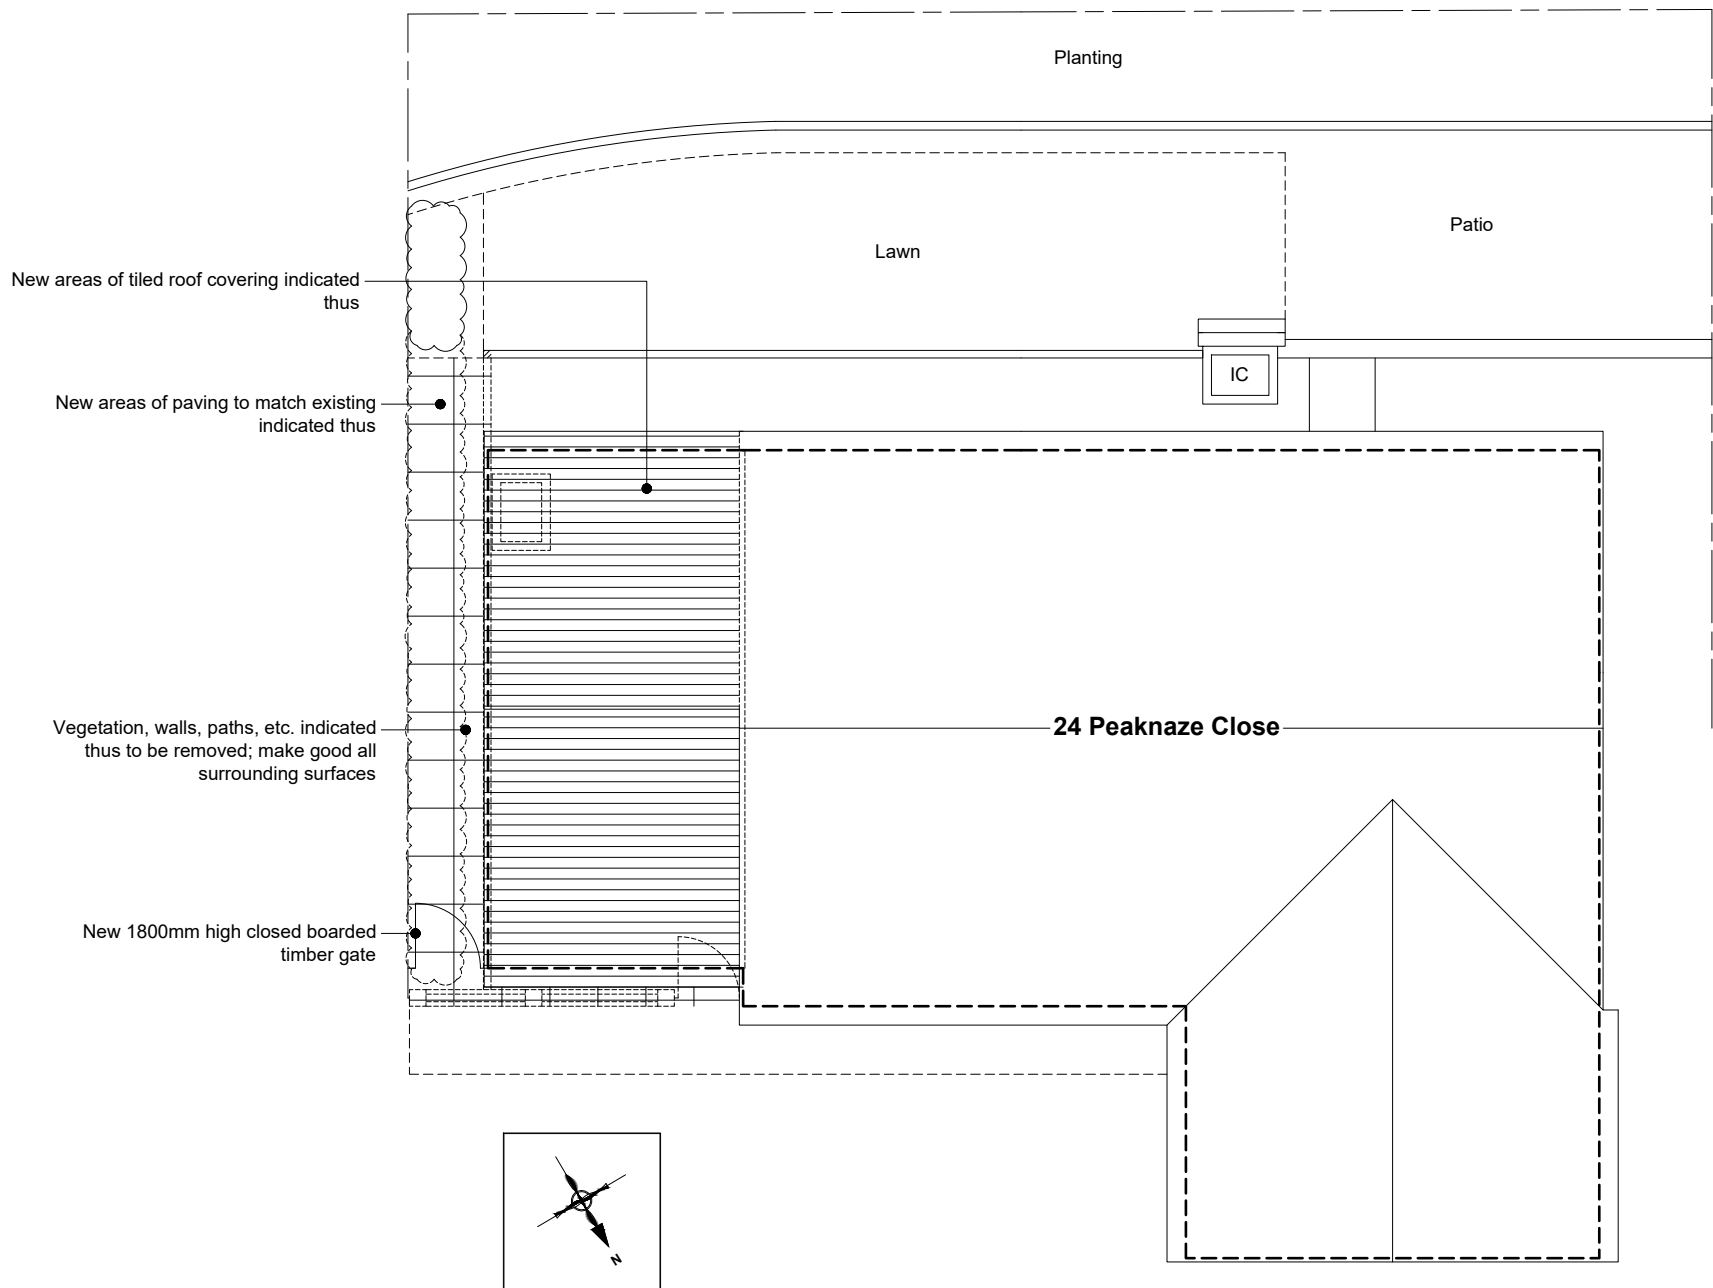

PROPOSED PART SITE PLAN
(Scale 1:100)

NOTES

All dimensions are to be checked on site and any discrepancies referred to the designer prior to proceeding. All levels are to be confirmed on site prior to proceeding with the work. All discrepancies between information shown on the drawing and the information shown on the specification are to be referred to the designer prior to proceeding with the works. All component sizes and references to be checked prior to the ordering of materials. Positions of existing drain runs and associated installations to be confirmed prior to proceeding and drains checked as necessary. All relevant boundary positions to be checked prior to proceeding. Any on site design changes must be reported to the designer and agreed with the relevant authority prior to proceeding. Levels shown are related to an arbitrary datum and therefore not related to ordnance datum.

E	01.05.24	General amendments
D	11.01.24	Draught Lobby added
C	06.09.23	Pantry door amended from single leaf to double leaf
B	04.09.23	North western elevation added; door to En-suite amended; Kitchen extension with Utility, Pantry and Study 02 added
A	21.08.23	Amended following client review
Revision	Date	Details

GRUNDY ARCHITECTURAL SERVICES LIMITED REGISTERED ARCHITECTS R.A.G. GRUNDY ARCHITECTURAL SERVICES LIMITED 30 PARK ROAD, HADFIELD, GLOSOP, DERBYSHIRE, SK12 2AH TEL: 0773 581 862 EMAIL: GRUNDY@GLOSOPARCHITECTS.CO.UK	
Project:	Proposed Extension and Alterations at: 24 Peaknaze Close Simmondley Glossop Derbyshire SK13 6UN
Client:	Mr. M. & Mrs. L. Hartshorne
Drawing Title:	PROPOSED PLANS
Drawn by:	R.G.
Drawing No.:	2336.11
Revision:	E
Date:	5th August 2023
Scale:	As shown @ A1

0 1 2 3 4 5 6 7 8 9 10
metres (for 1:100 original)

0 1 2 3 4 5 6
metres (for 1:50 original)