




This drawing is to scale but scaled dimensions should not be used for on-site construction purposes. Only drawings showing dimensions should be used for construction work.


This drawing is the sole copyright of Oldfield Design Ltd. Any discrepancies between this drawing and other information shall be reported to Oldfield Design Ltd.




EAST ELEVATION

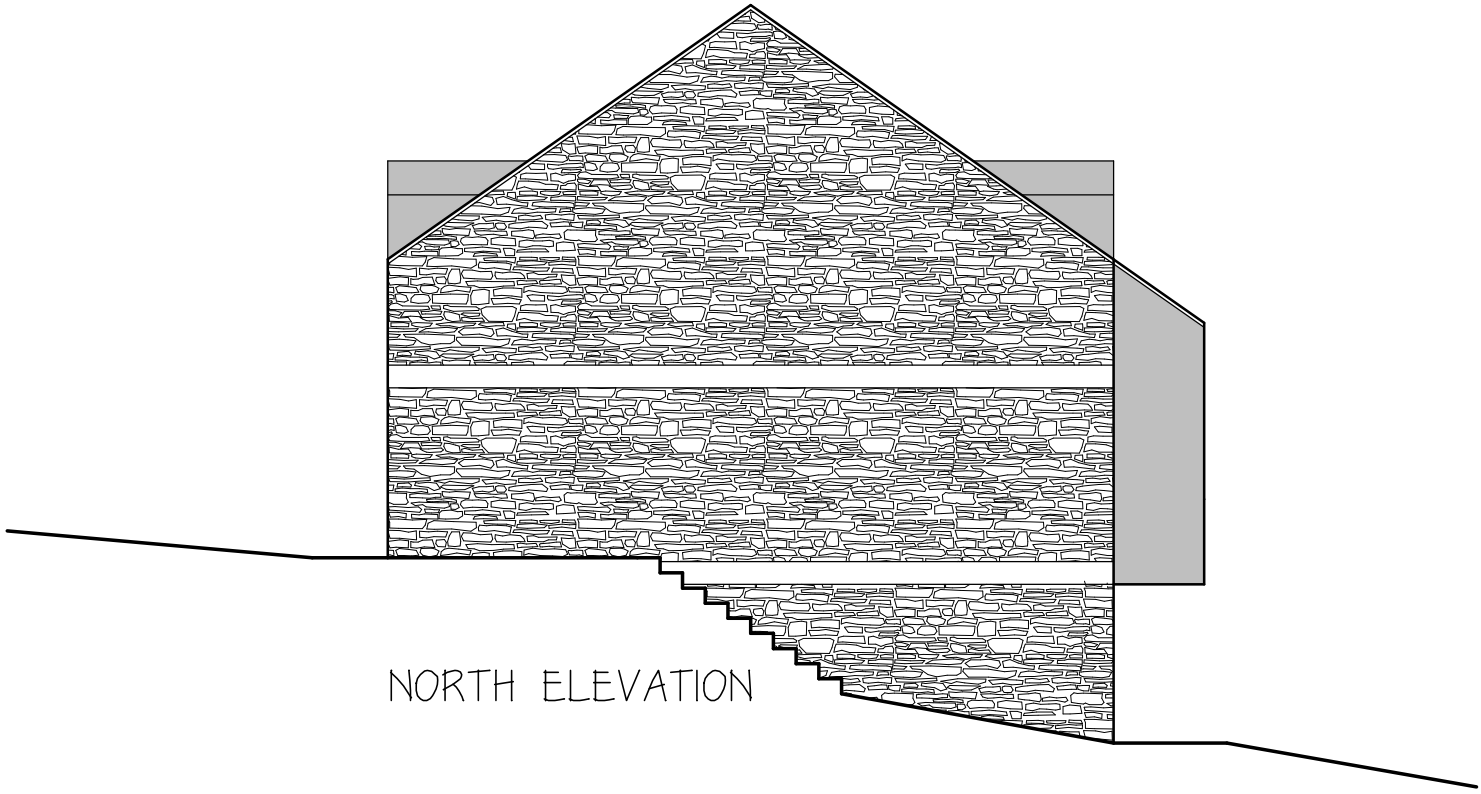


NORTH ELEVATION

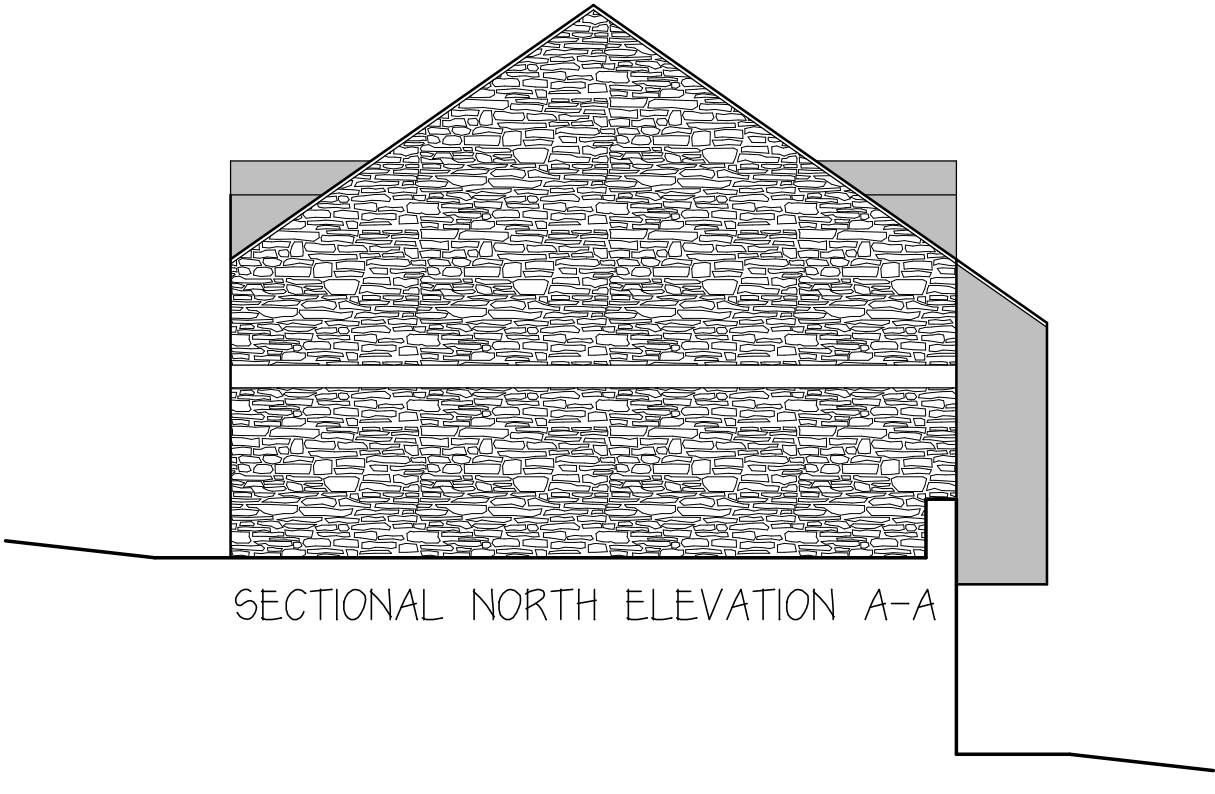


SECTIONAL NORTH ELEVATION A-A

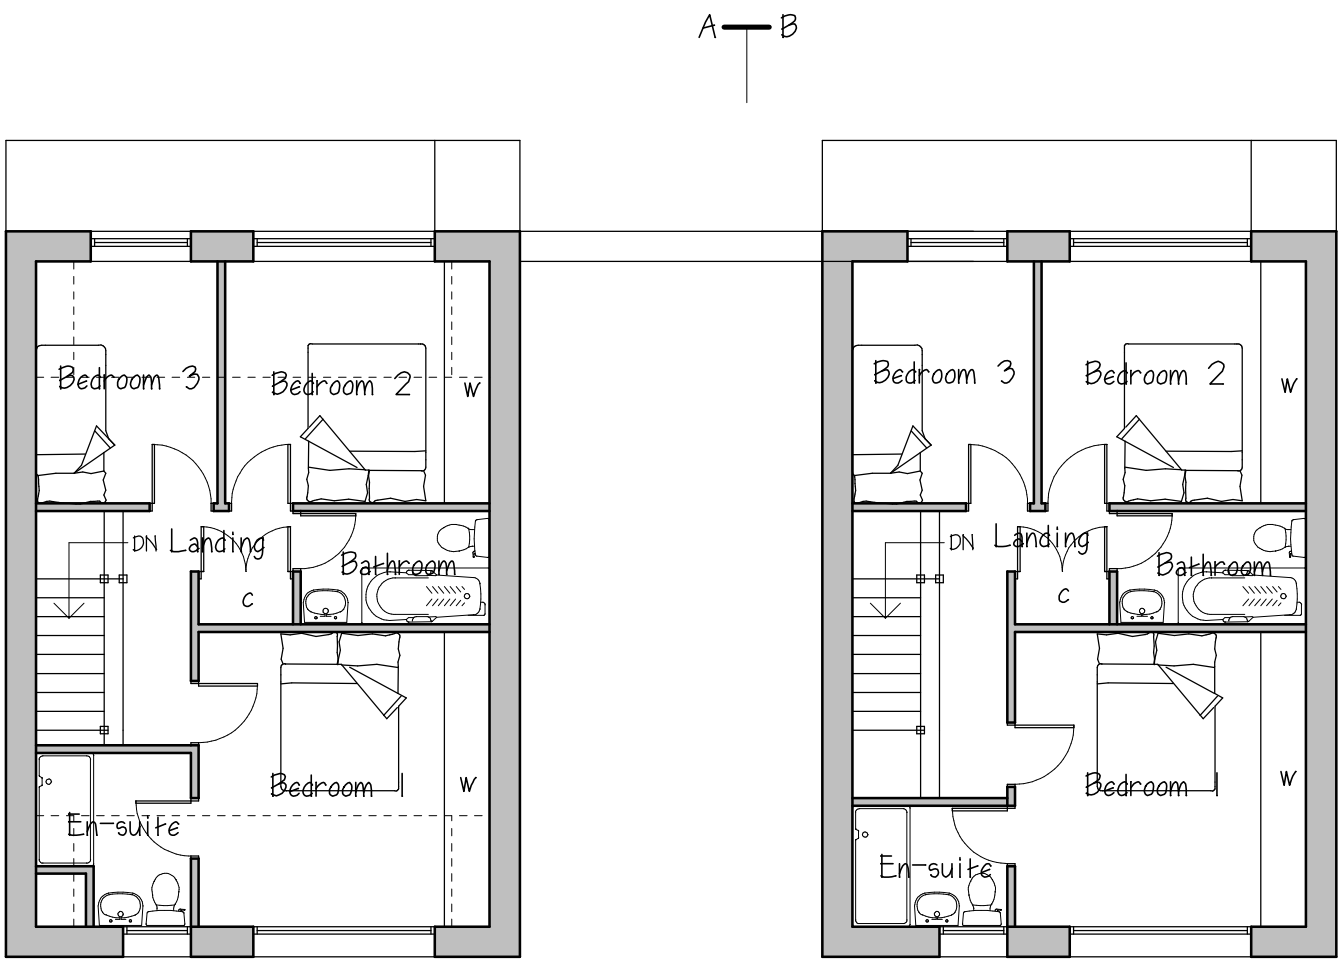


FIRST FLOOR PLAN

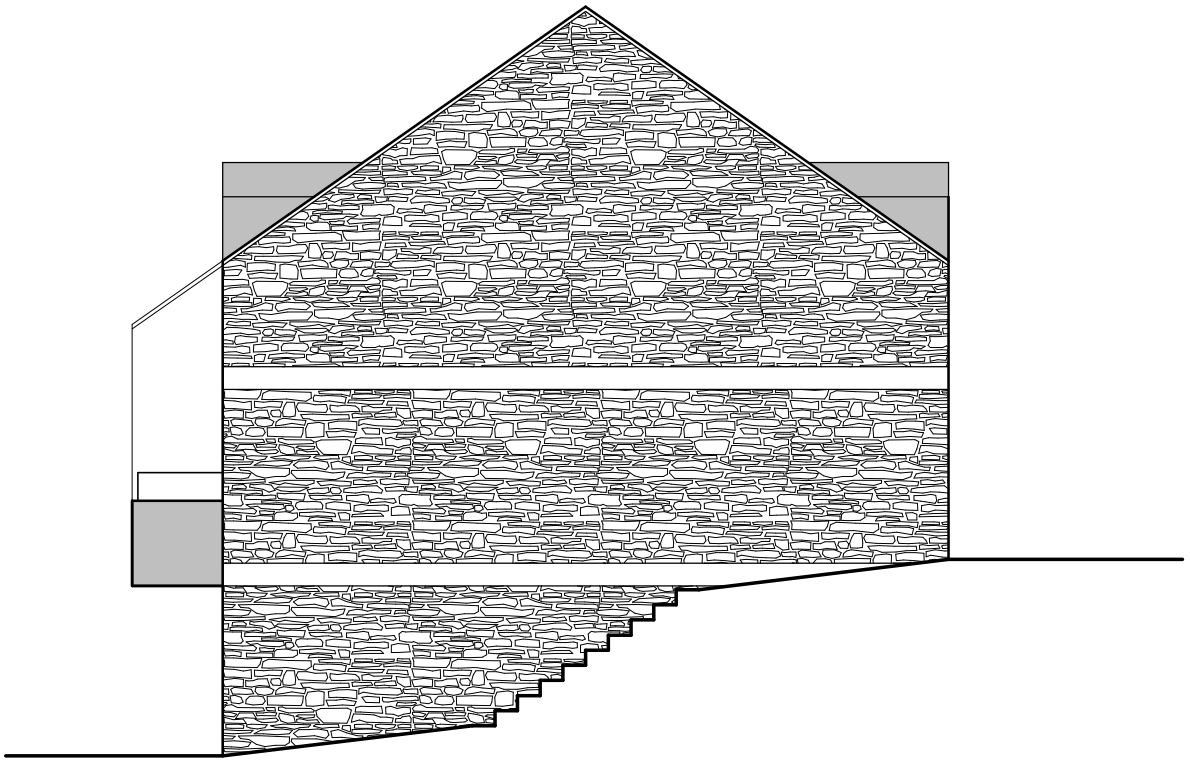

SOUTH ELEVATION

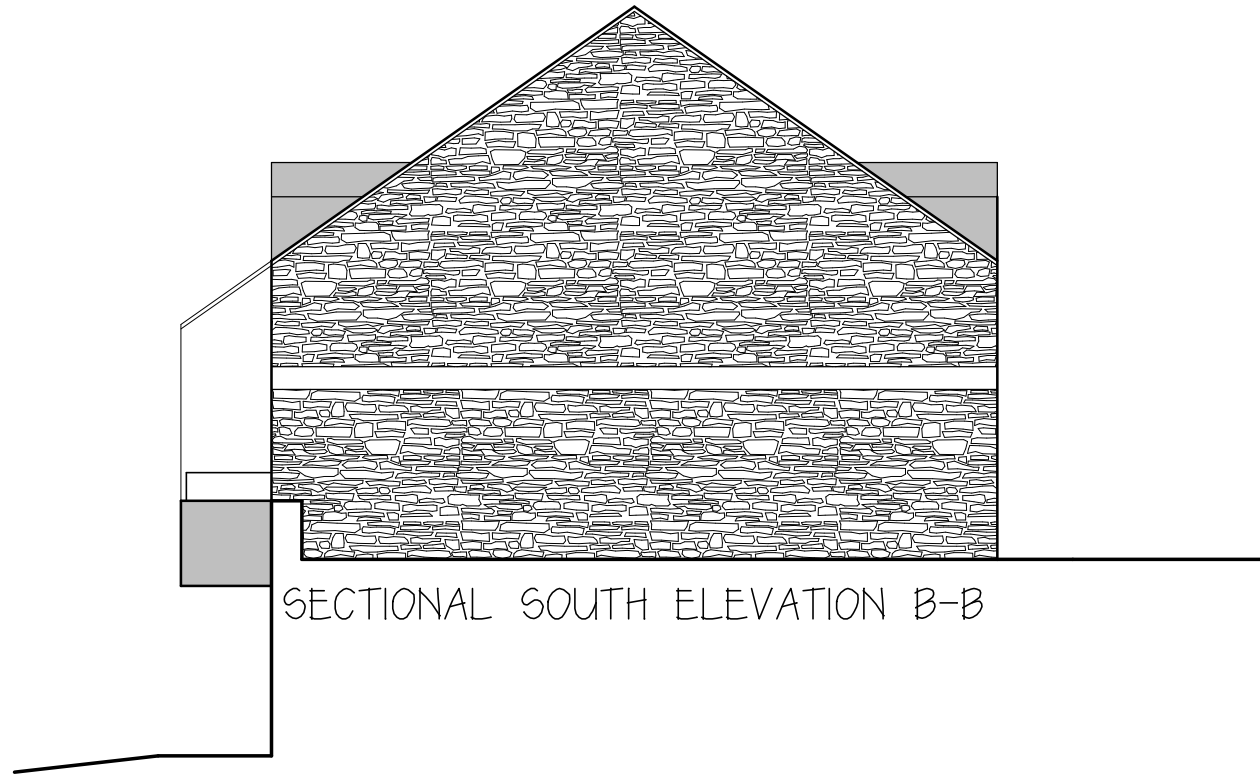


SECTIONAL SOUTH ELEVATION B-B

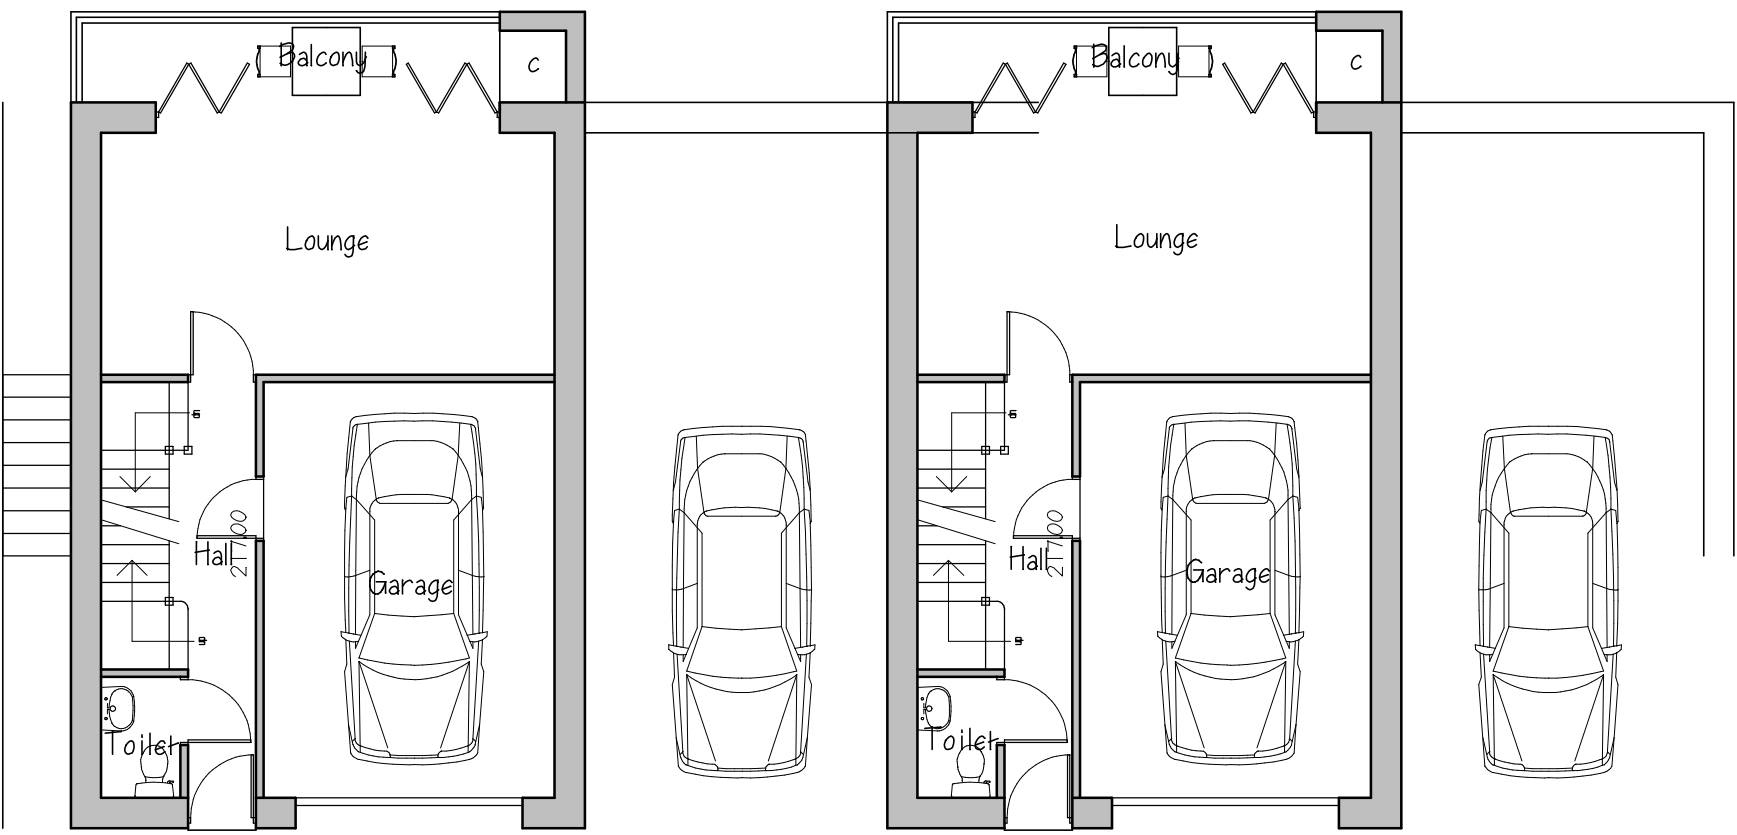

GROUND FLOOR PLAN

29 South Head Drive

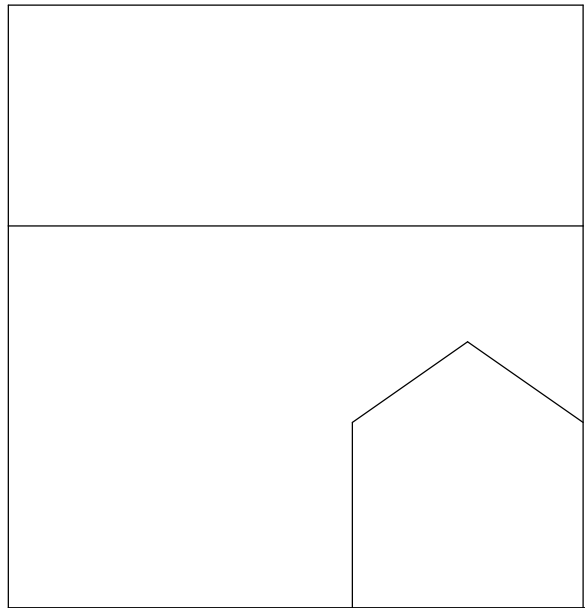

40 South Head Drive



WEST ELEVATION

revisions

B - Oct '23 - Elevations Amended prior to Submission

D - May '24 - Flat roof removed to provide a more traditional appearance.

project

PROPOSED ERECTION OF
2no. DETACHED DWELLINGS

address

LAND TO REAR OF 102
MARKET STREET,
CHAPEL-EN-LE-FRITH
SK23 0HZ

for

MR P BYWATER

title

PROPOSED PLANS
& ELEVATIONS

dwg no.

2262-03D

scale


1:100 on A1 Sheet

date


JUNE 2023



OLDFIELD DESIGN
PLANNING AND ARCHITECTURAL CONSULTANTS

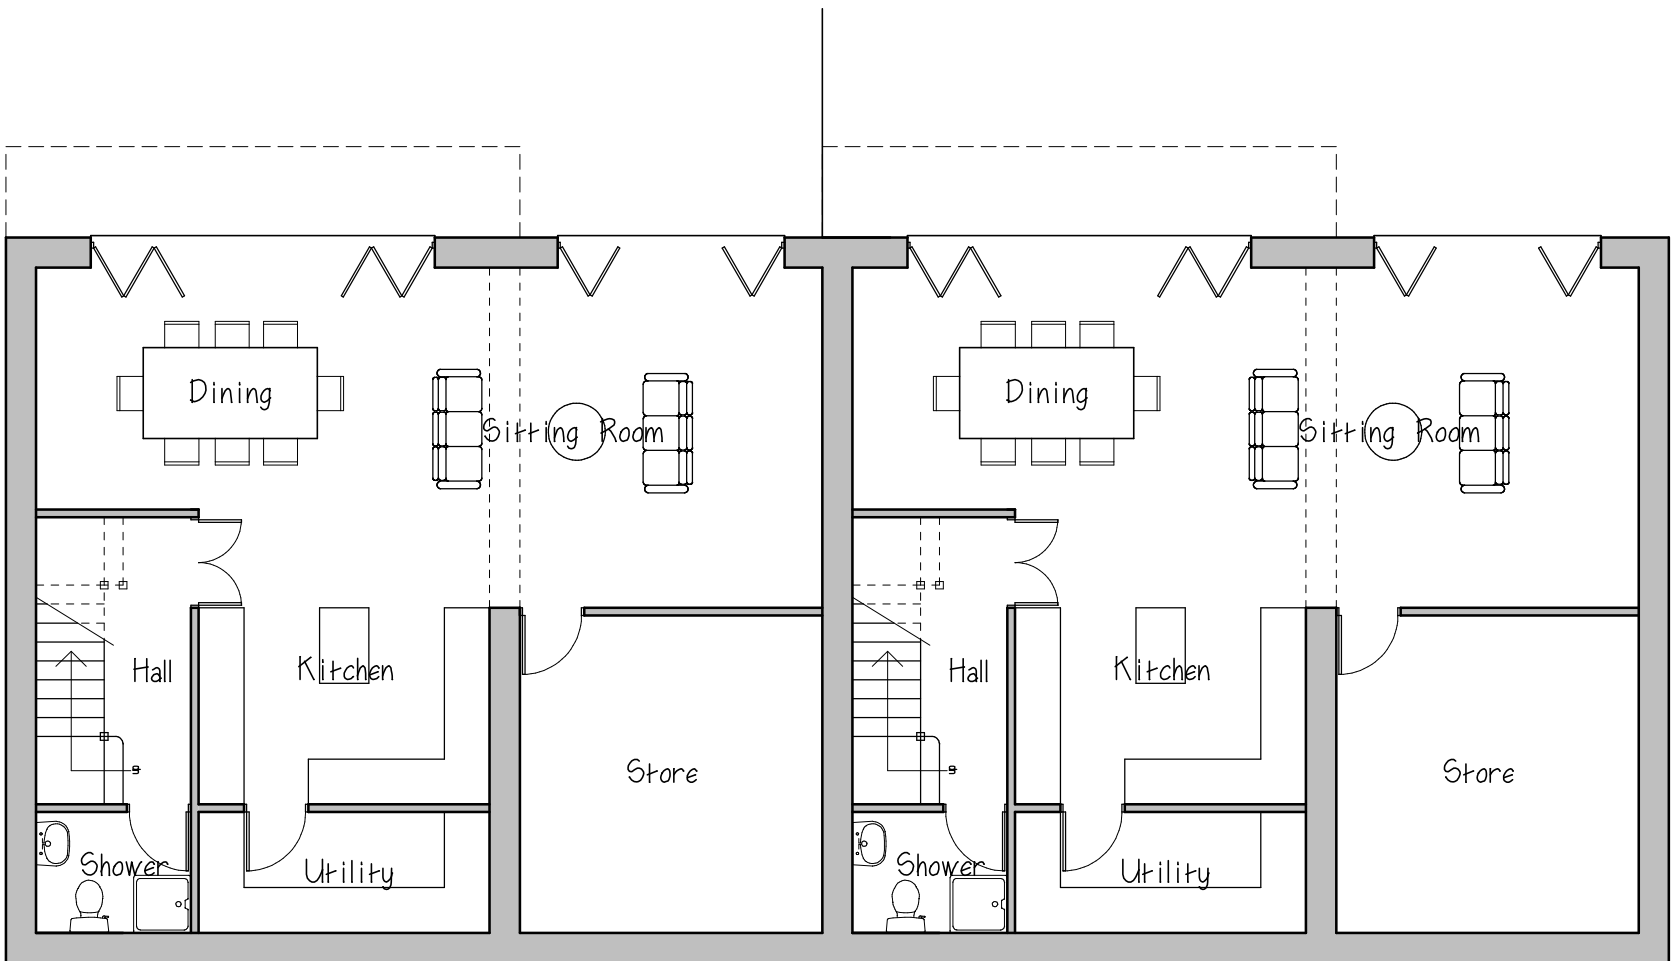

BASEMENT FLOOR PLAN

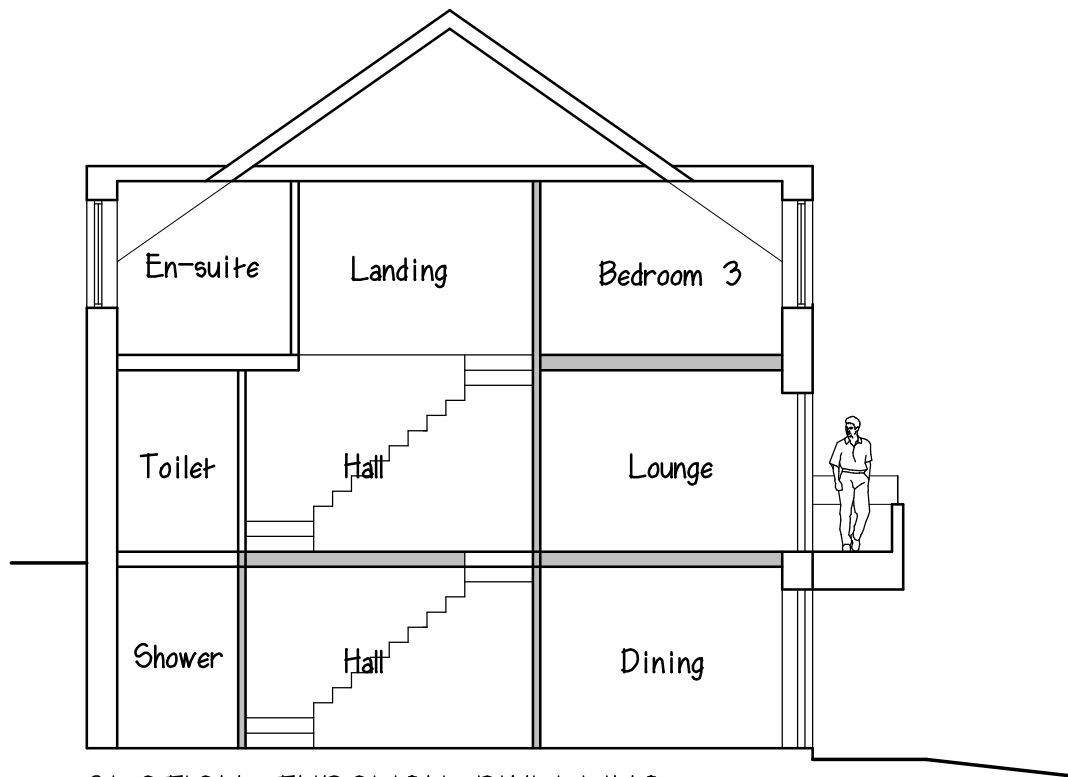

SECTION THROUGH DWELLING