

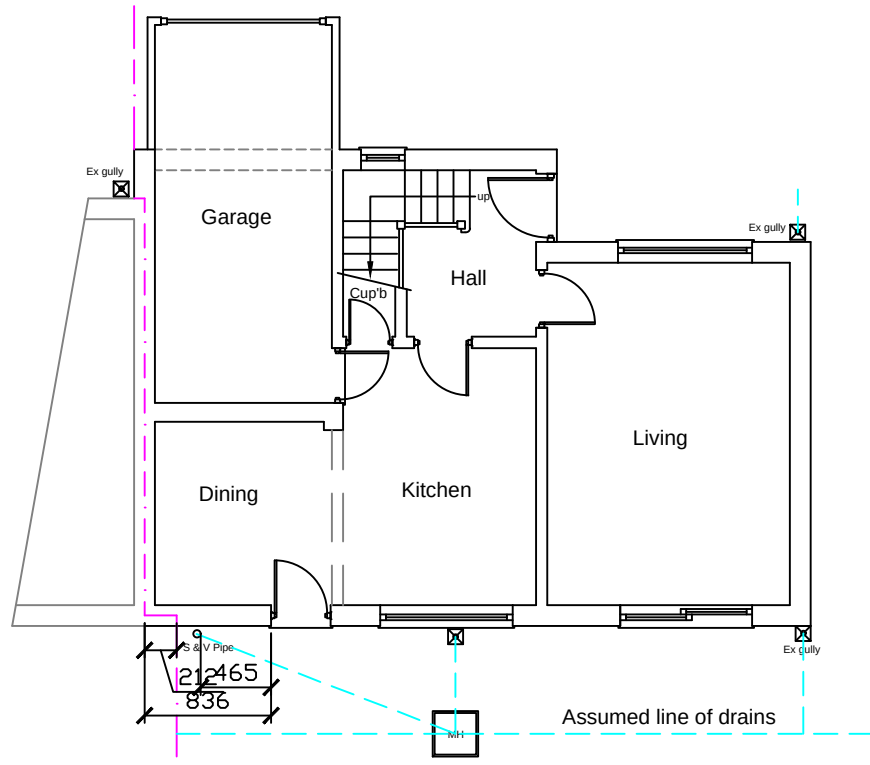


This drawing is protected by copyright and the information contained therein is the property of William McCall.  
The drawing must not be copied and the information contained therein may not be used or disclosed without written permission of and in the manner permitted by William McCall.

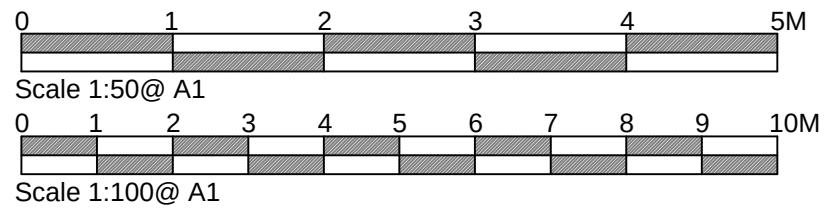


Existing Ground Floor Plan


1:100

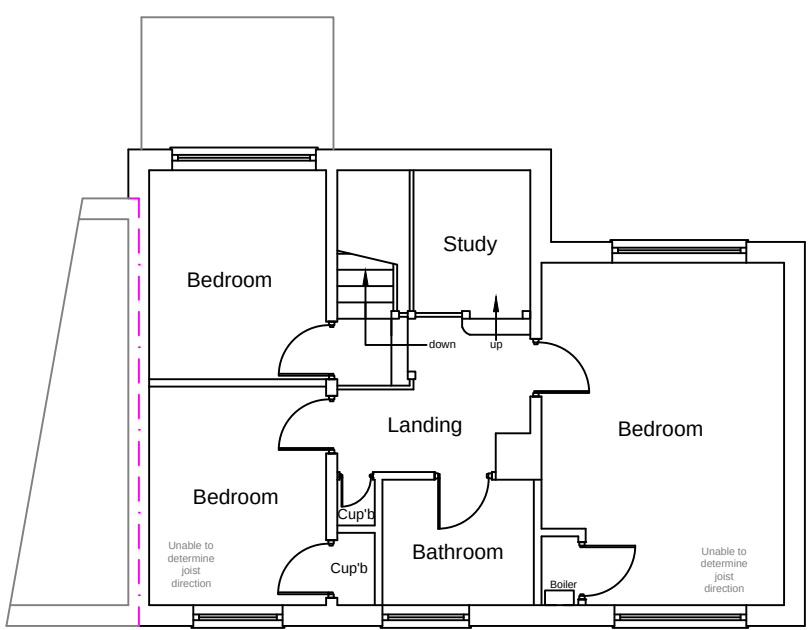

Existing First Floor Plan

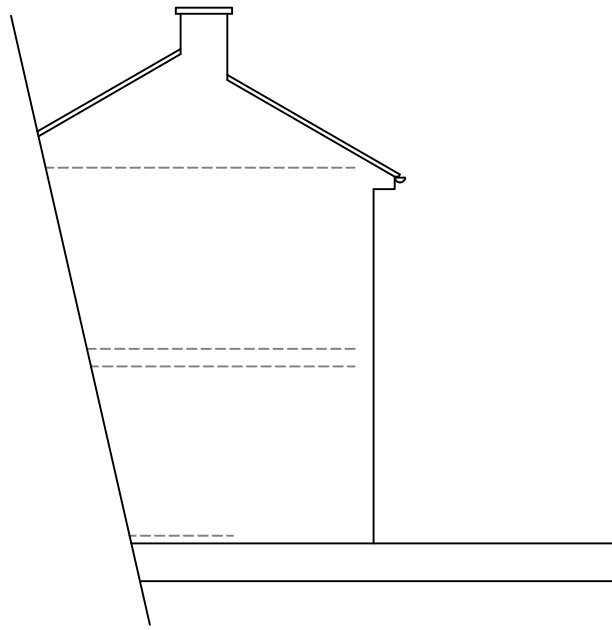


Existing Side Elevation

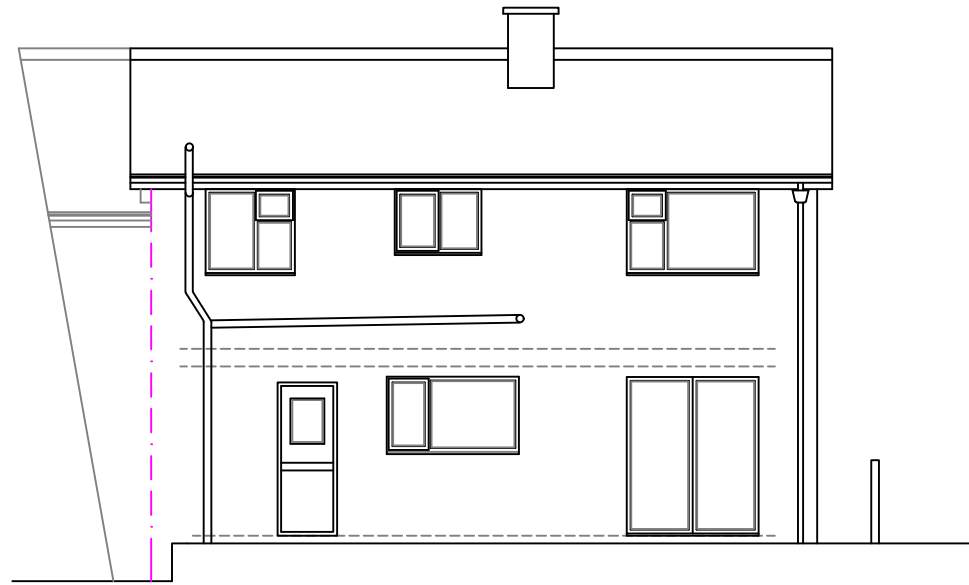


Existing Rear Elevation

1:100

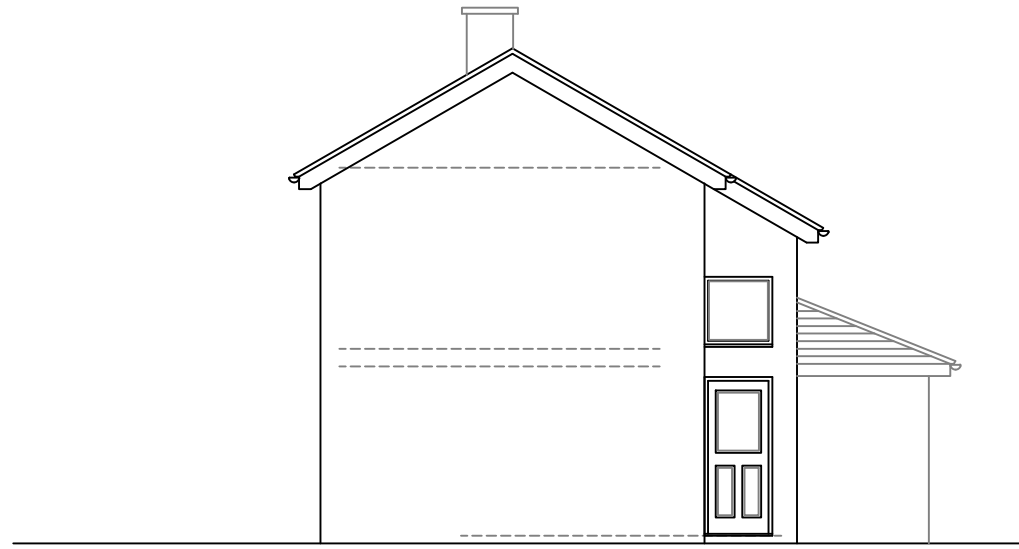

Existing Side Elevation

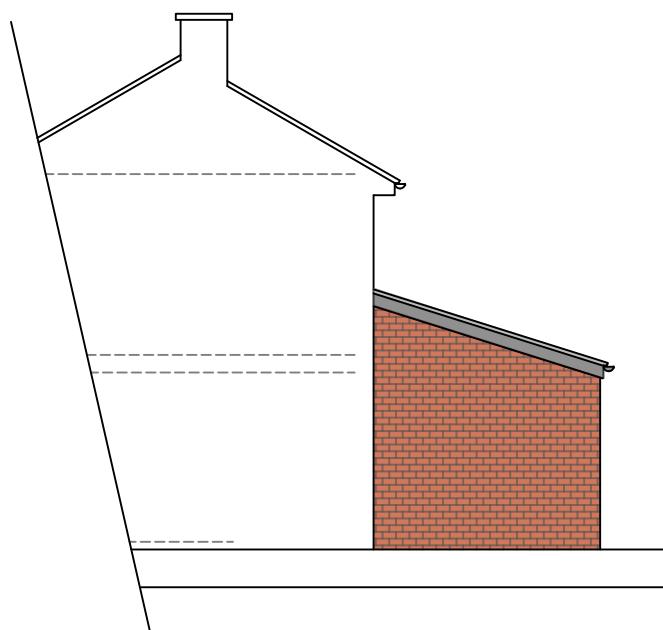


Proposed Side Elevation




Proposed Rear Elevation

1:100

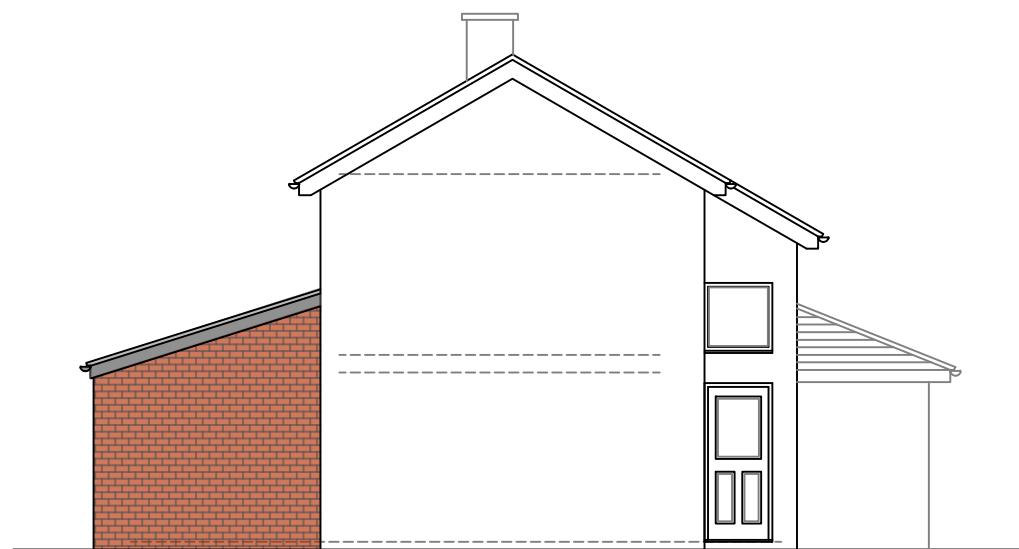


Proposed Side Elevation

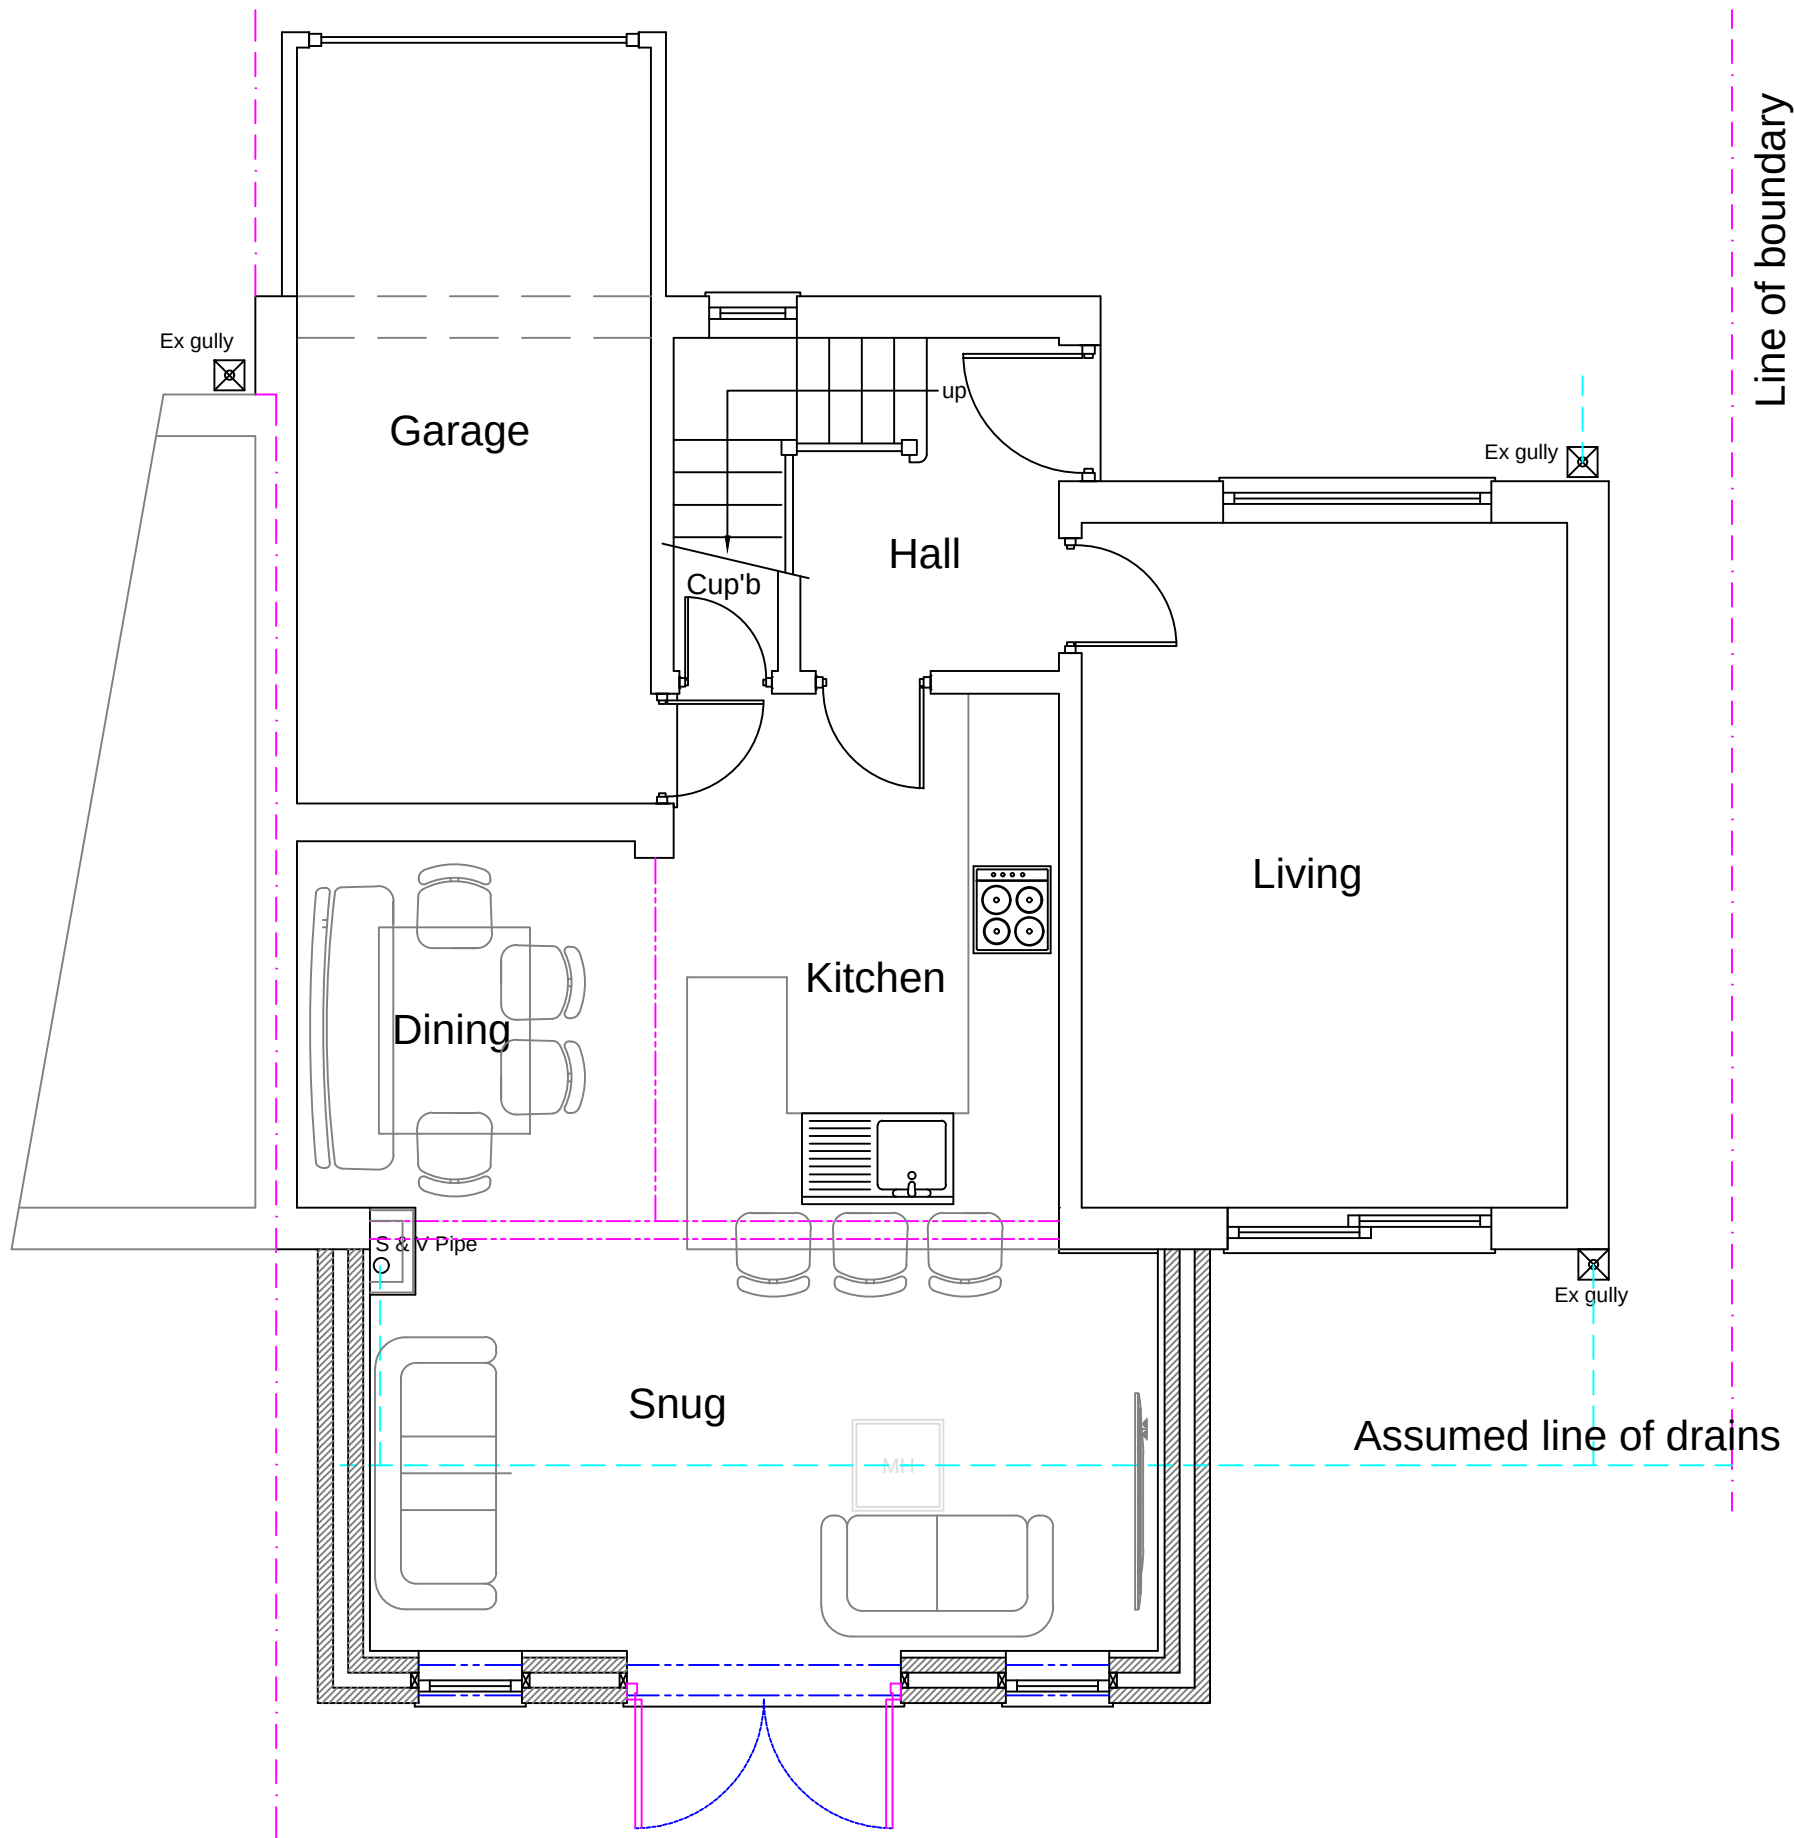

Proposed Ground Floor Plan

1:50

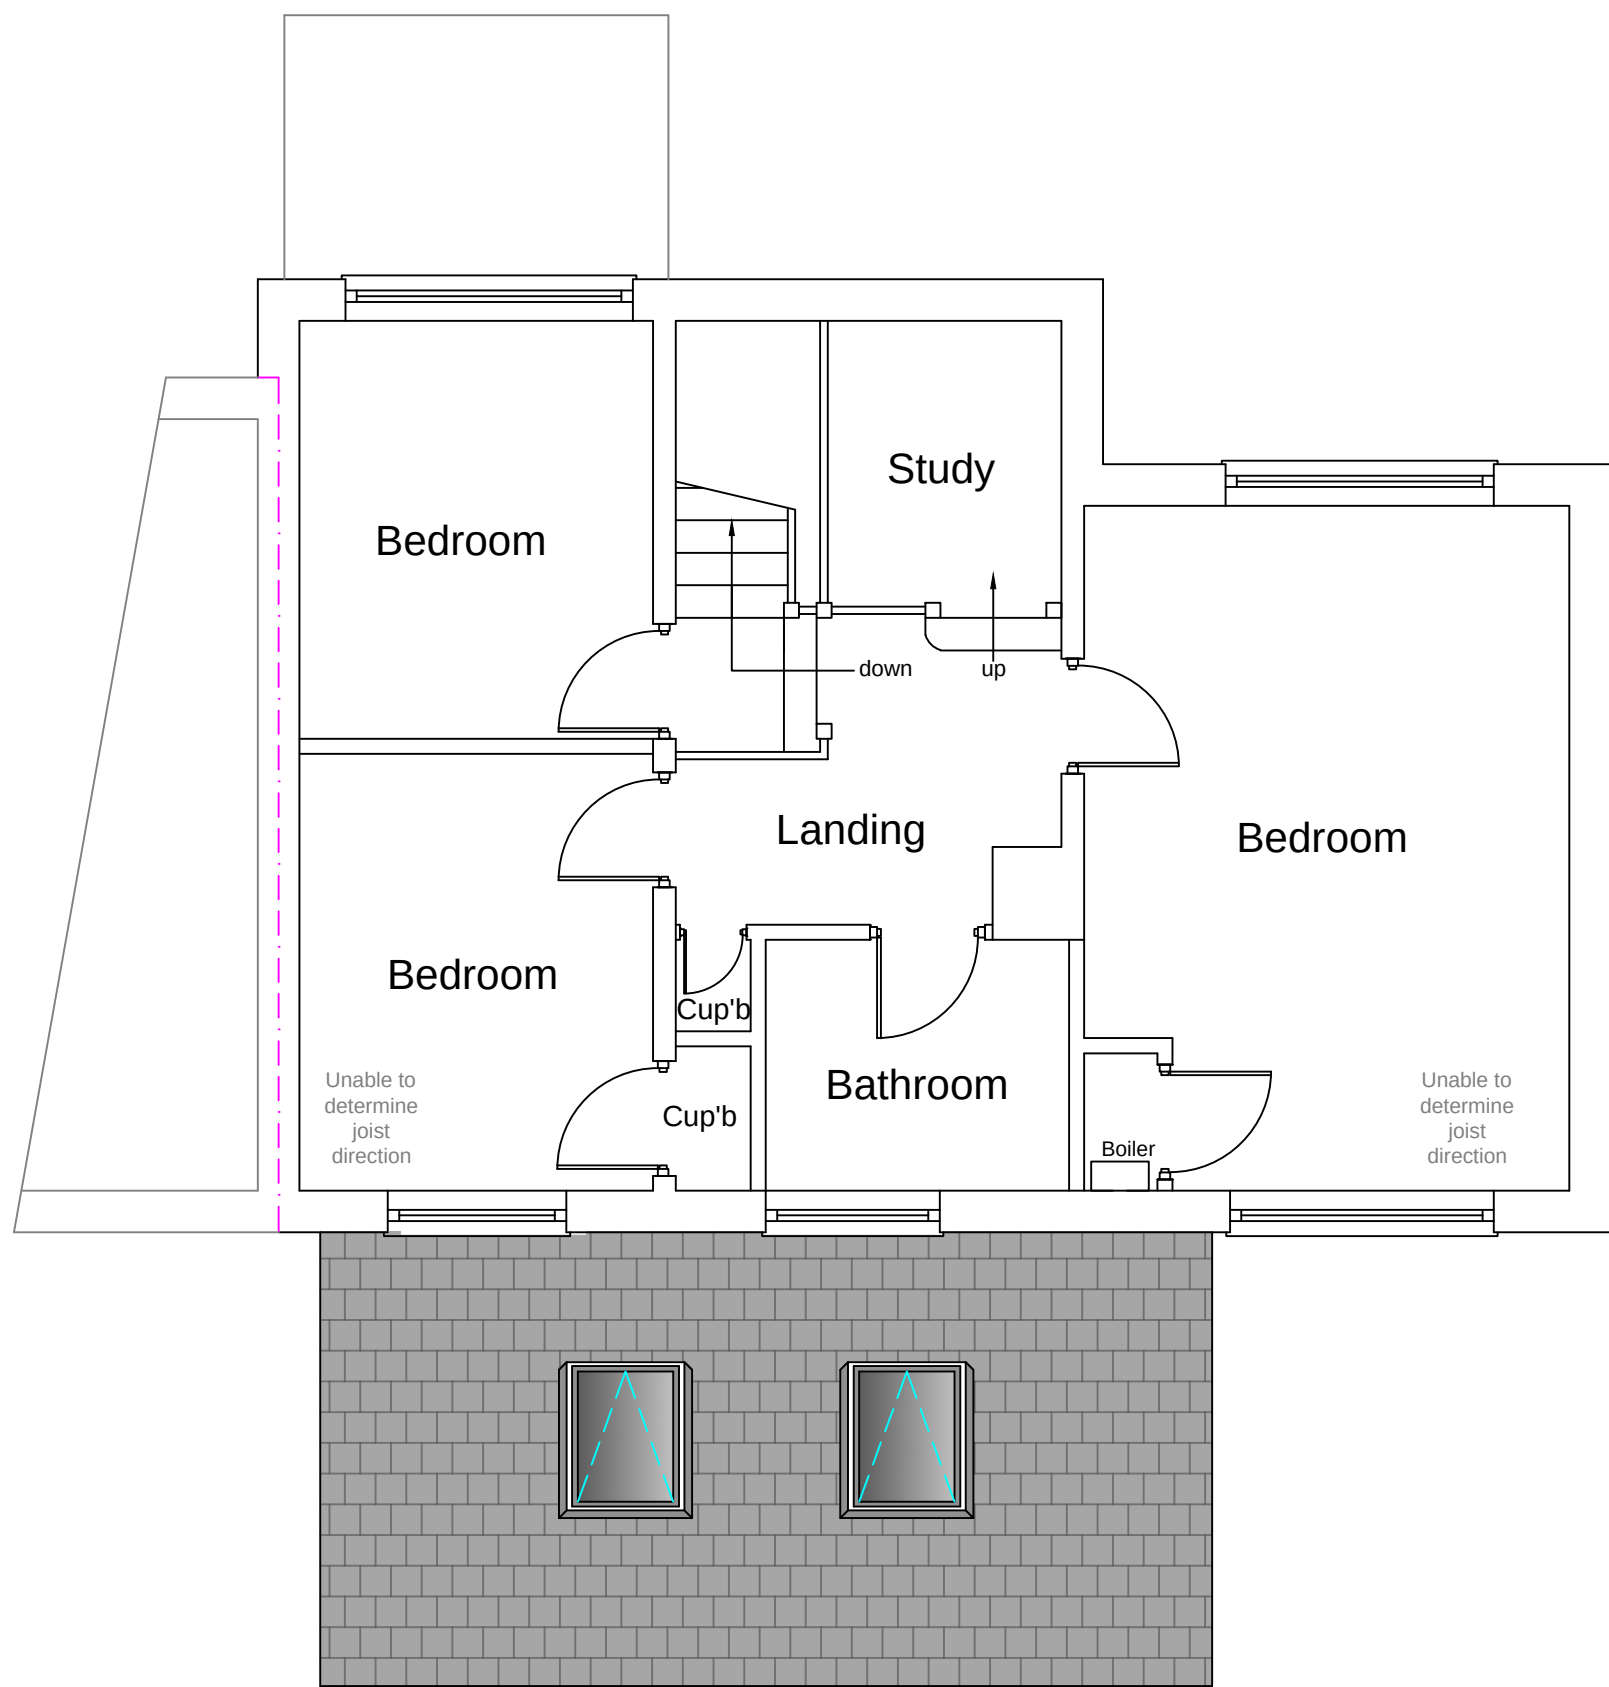

Proposed First Floor Plan

Rev A - 28/05/24 - External flue removed as per the planning officers comments

|                  |                 |                                                            |         |
|------------------|-----------------|------------------------------------------------------------|---------|
| Stage :-         |                 | Lawful Development                                         |         |
| Project Title :- |                 | Proposed Single Storey Rear Extension                      |         |
| Drawing Title :- |                 | Existing & Proposed Plans & Elevations                     |         |
| Client :-        |                 | Mr & Mrs Longson                                           |         |
| Drwg No :-       | 01/24/06        | Date :-                                                    | Jan '24 |
| Scale :-         | 1:100 & 1:50@A1 | Drawn:-                                                    | SCM     |
| Site Address :-  |                 | 3 Lower Bank Close,<br>Hadfield,<br>High Peak,<br>SK13 2BG |         |