



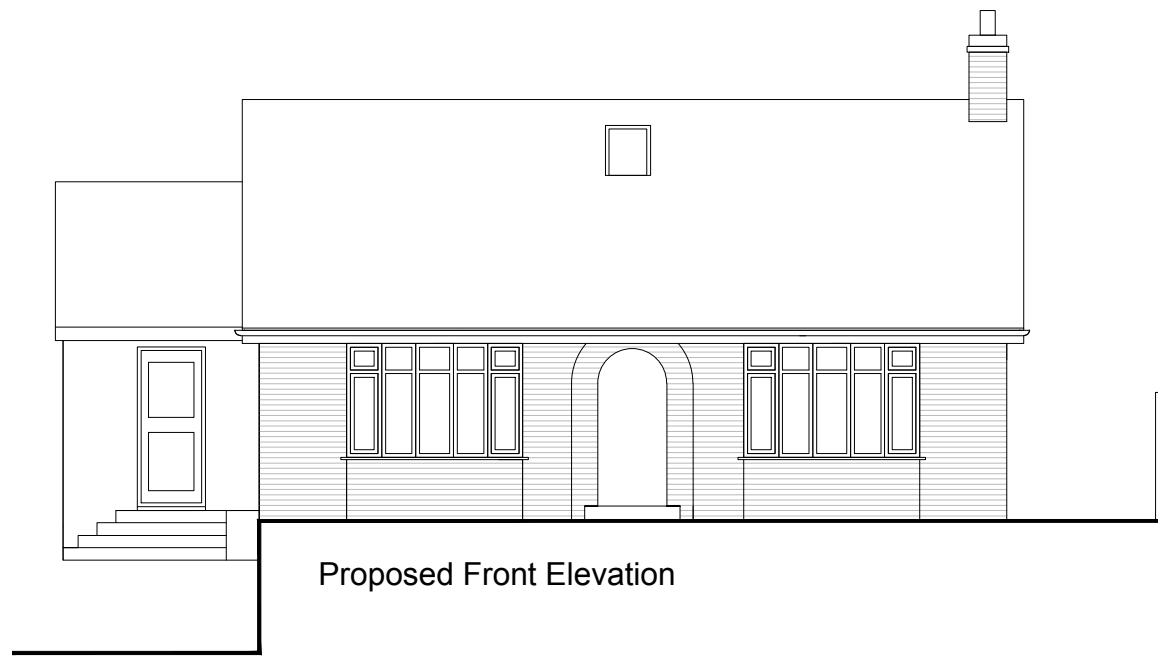

Proposed Front Elevation

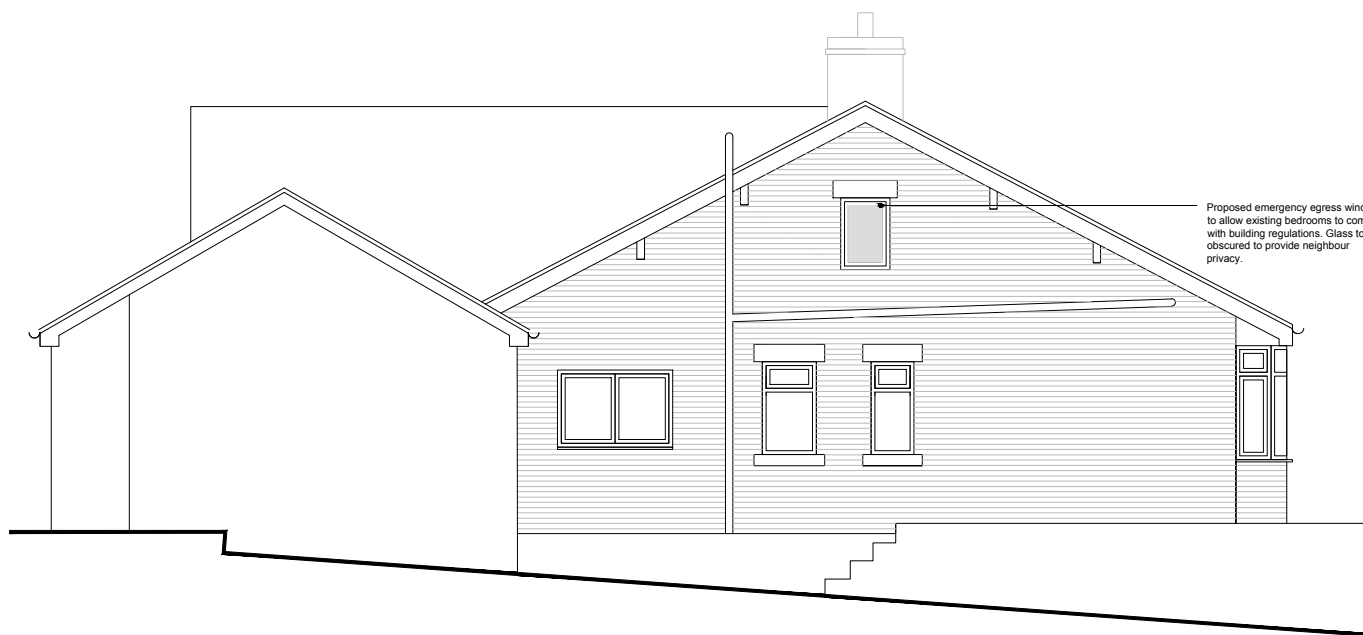

Proposed Side Elevation



Proposed Side Elevation



Proposed Rear Elevation



Address:

Mrs Natasha Ross
Rearsby, Primrose Lane, Glossop, Derbyshire,
SK13 8EW

Project:

Proposed first floor windows to the gables to
provide a means of egress to existing bedrooms

Title:

Proposed Elevations

Scale: 1:100 @ A3

Drawn: C.K.	Date: May 2024
----------------	-------------------

Project no.: 3258	Drawing no.: 3258-004
----------------------	--------------------------



Metric Scale