


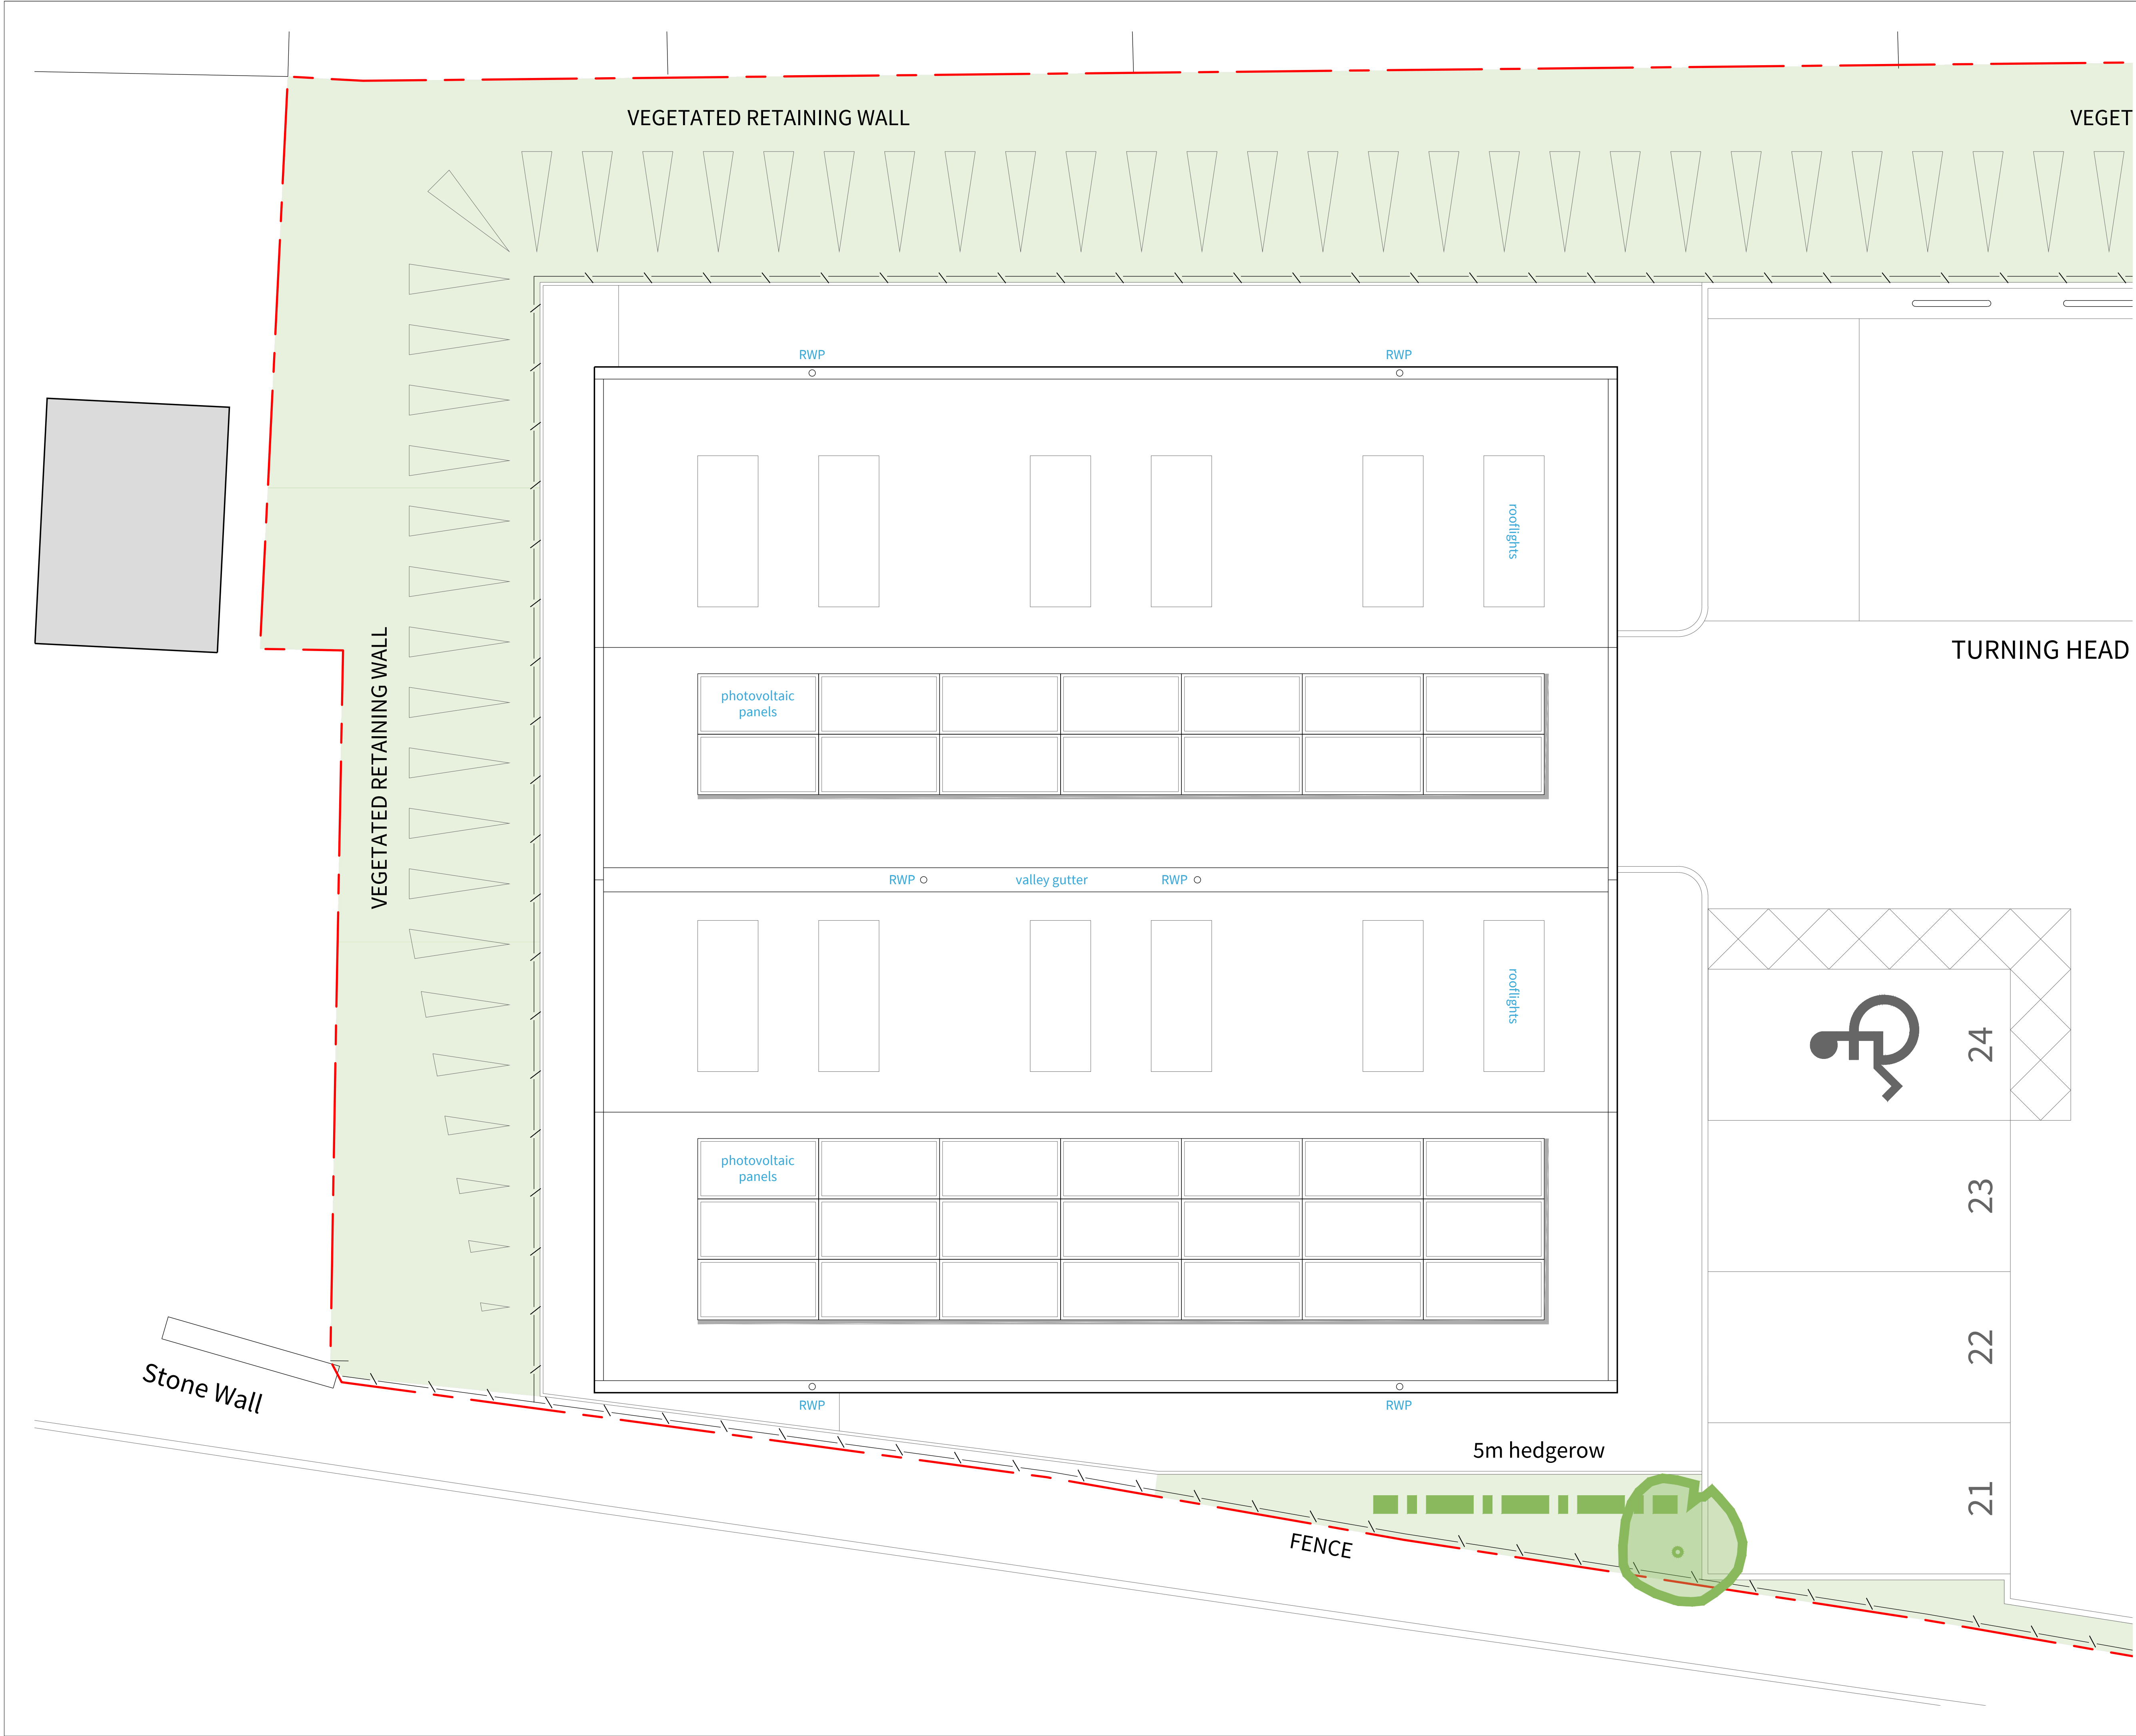

N

Only scale from original copies of this drawing, check all dimensions on site.
This drawing to be read in conjunction with all relevant drawings. All work to be in accordance with Building Regulations and relevant British Standards.
This drawing produced for use in this project only and may not be used for any other purpose. Wainwrights accepts no liability for the use of this drawing other than the purpose for which it was intended. This drawing may not be reproduced without prior written agreement.

1:50

1 M

2.5 M

5 M

REV

DESCRIPTION

DATE

BY

CHECK

C	Amended planning issue.	29.04.2024	CH	WAC
B	Planning issue.	25.03.2024	CH	WAC
A	Preliminary planning issue.	19.02.2024	CH	WAC

W

WAINWRIGHTS

SURVEYORS | ARCHITECTS | PROJECT MANAGERS

A:

7 Calder Close, Calder Park, Wakefield

T:

01924 911 445

W:

www.wainwrights.uk.com

PLANNING

CLIENT

CJK Packaging Ltd

PROJECT

ASHBOURNE LANE
CHAPEL EN LE FRITH

TITLE

PROPOSED
UNIT C - ROOF PLAN

SCALE @ A1

DATE

DRAWN

CHECKED

1:50

29.04.2024

CH

WAC

PROJECT No.

DRAWING No.

REVISION

WAC 1813

2-31

C