


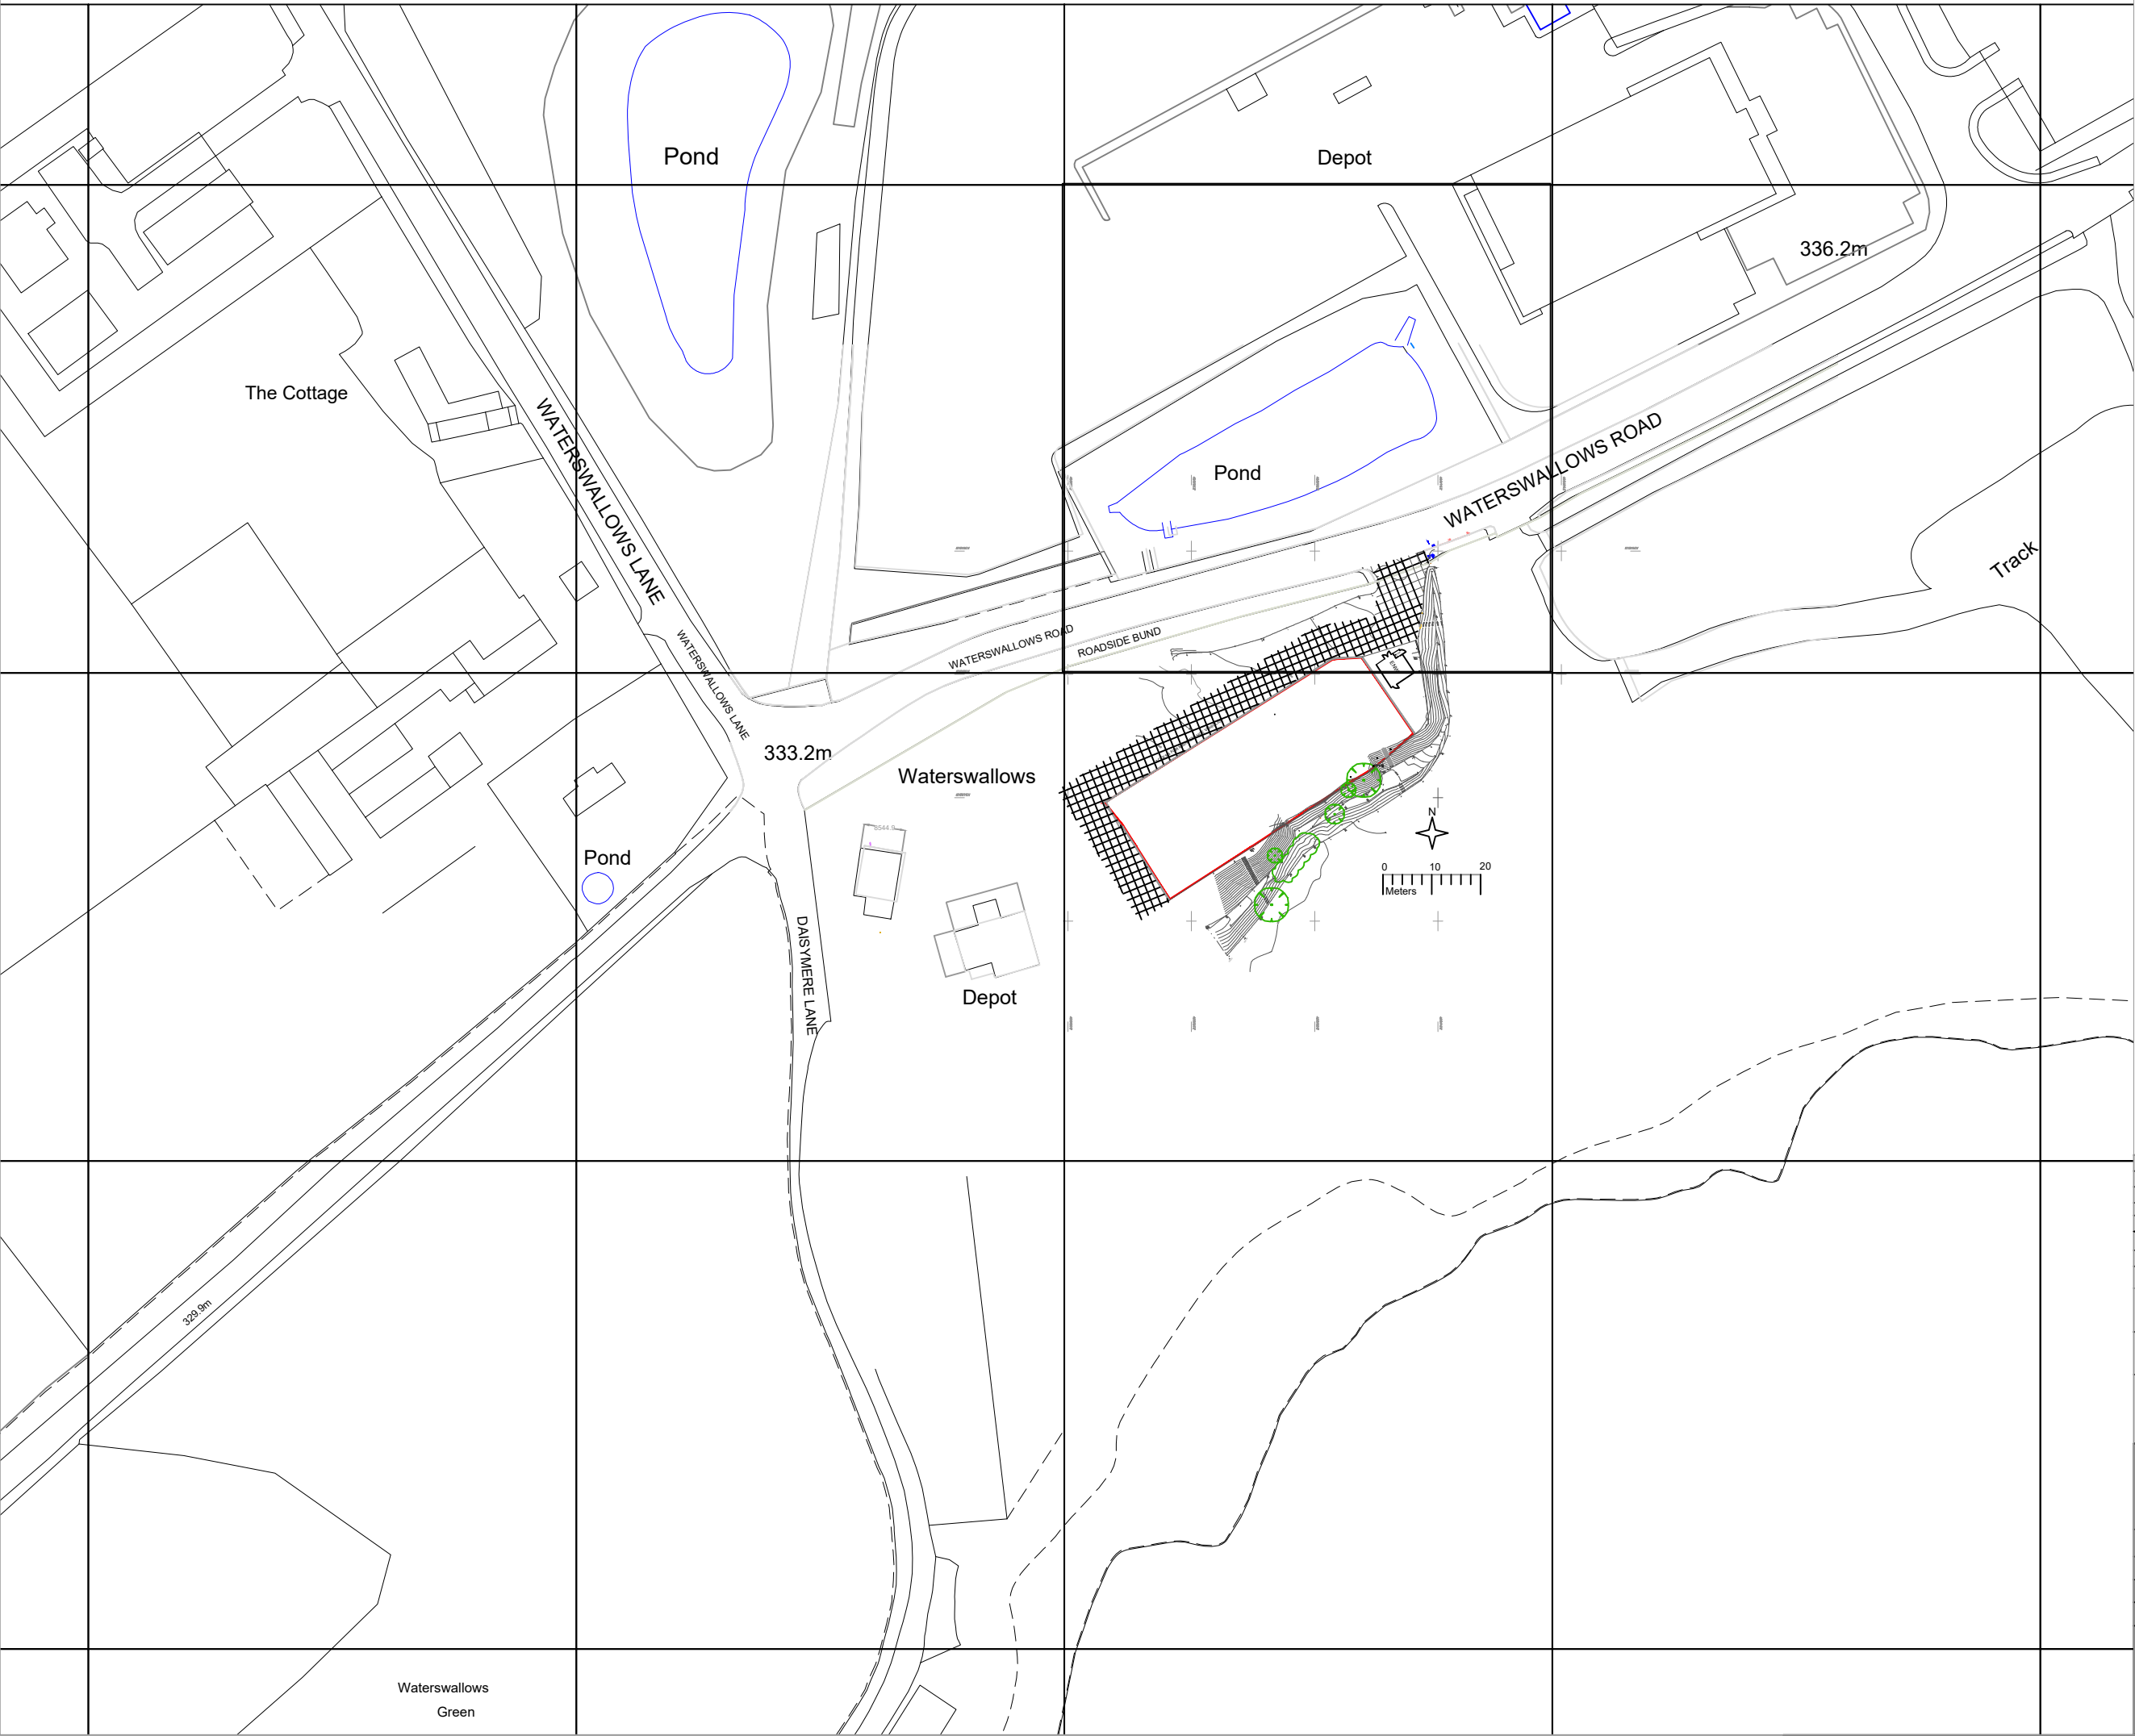

LEGEND:

SITE BOUNDARY

ACCESS

B	PAPER SIZE AND SCALE AMENDED	MM	10.02.22	GJ
A	FIRST ISSUE	MM	20.01.22	GJ
No	INFORMATION	By	Date	Chkd
REVISIONS				
PROJECT NUMBER				
WATERSWALLOWS 1				
TITLE:				
Site Location Plan and Existing Site Plan				
CLIENT:				
R&S Energy Ltd				
LOCATION:				
Waterswallows Road, Buxton.				
CAD REFERENCE: AUG1154 WATERSWALLOWS-106				
SCALE: 1:1250 @ A3		SHEET: 1 OF 1		
DRAWN BY: MM		DATE: 20.01.22		
CHECKED BY: GJ		DATE: 20.01.22		
AVON UTILITIES & GENERATION Ltd UNIT 1 , MOULDINGS GREEN, KENILWORTH ROAD, MERIDEN, CV7 7LJ		AVON UTILITIES & GENERATION 		