


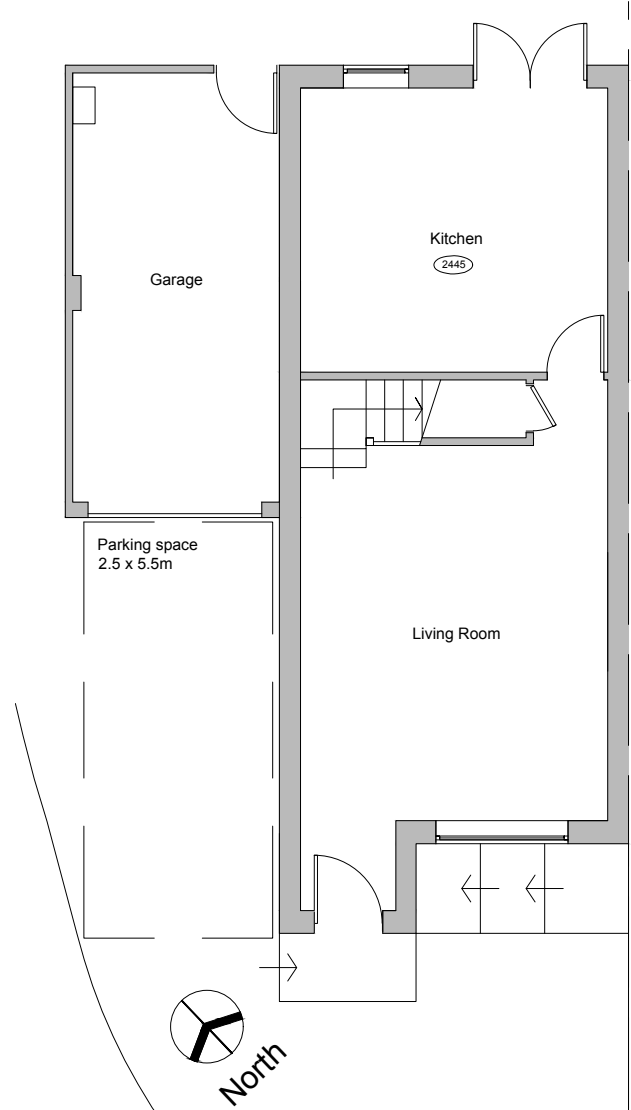


Existing Ground Floor Plan



Existing First Floor Plan



Existing Front Elevation

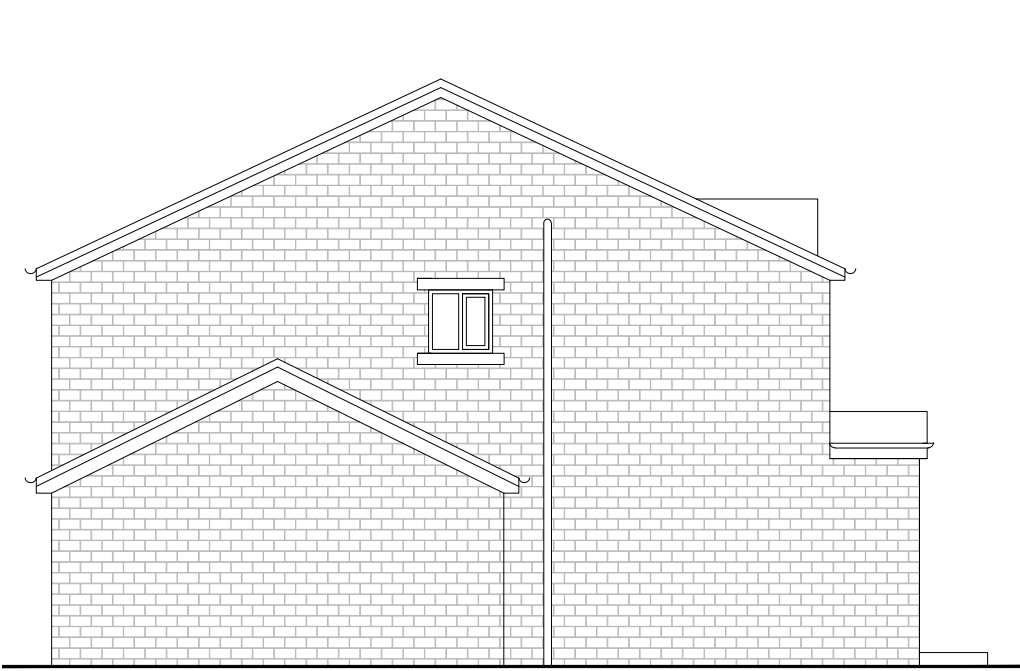

Existing Side Elevation



Existing Rear Elevation



Metric Scale



Address:

Mr Joe Houghton
21 Copper Beech Drive, Glossop, Derbyshire
SK13 6DB

Project:
Proposed two storey side extension

Title:
Existing Plans

Scale: 1:100 @ A3

Drawn: C.K.	Date: May 2024
----------------	-------------------

Project no.: 3268	Drawing no.: 3268-001
----------------------	--------------------------

PLANMART LIMITED
9, GEORGE STREET, GLOSSOP,
DERBYSHIRE SK13 8AY.
TEL: 01457 863153