


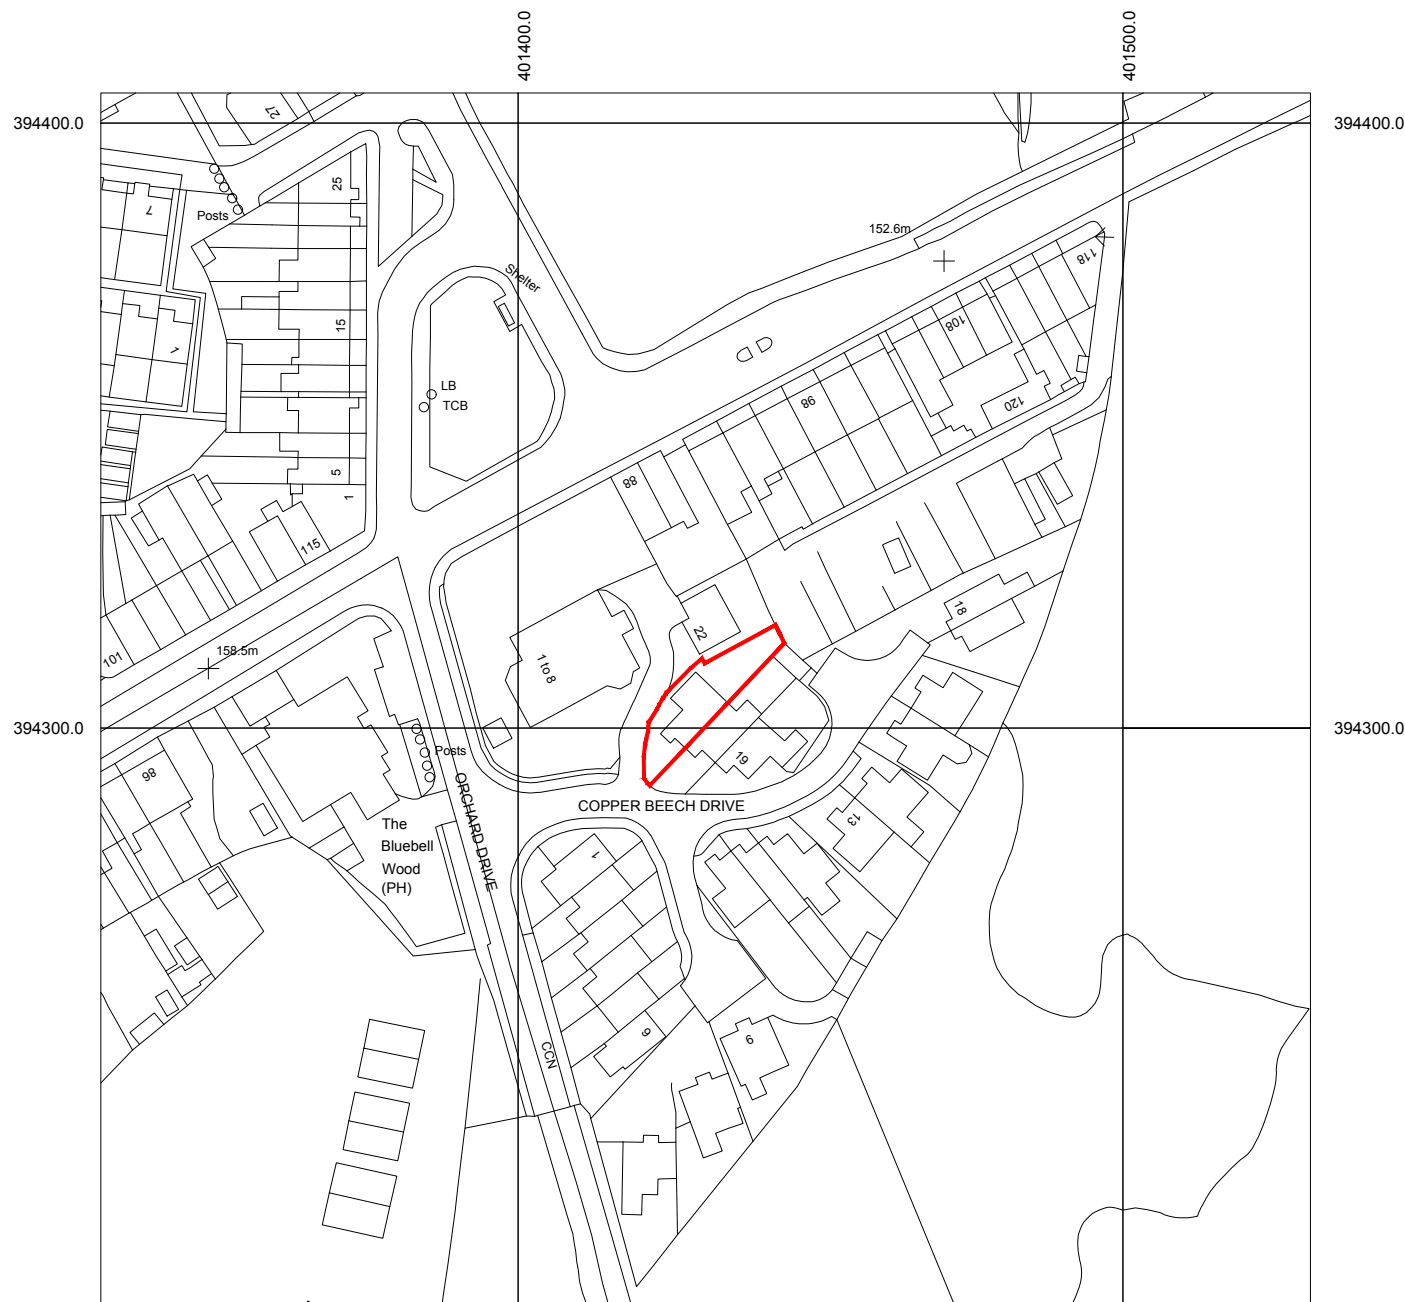


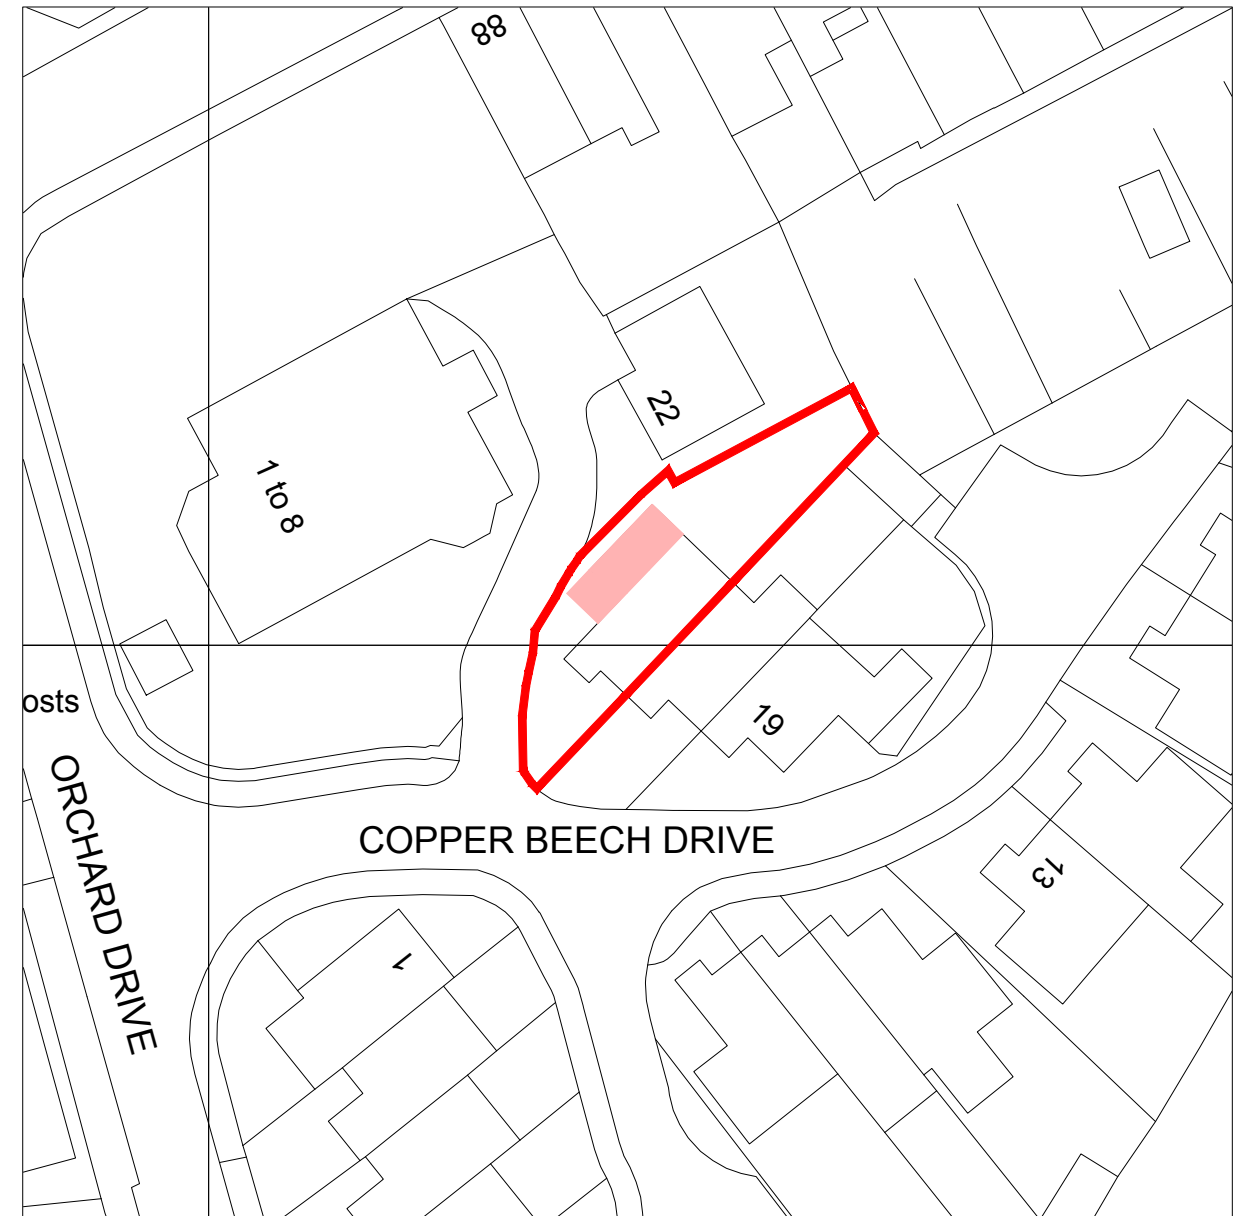

Location Plan
Scale 1:1250

 

Site Plan
Scale 1:500

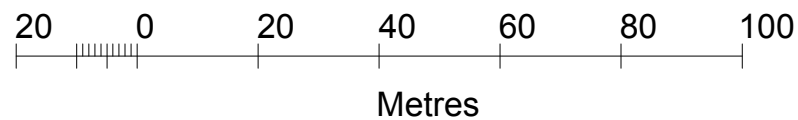

Area of proposal



Red line boundary



Address:

Mr Joe Houghton
21 Copper Beech Drive, Glossop, Derbyshire
SK13 6DB

Project:

Proposed two storey side extension

Title:

Location Plan

Scale: 1:1250 & 1:500 @ A3

Drawn:

C.K.

Date:

May 2024

Project no.:

3268

Drawing no.:

3268-004

PLANMART LIMITED
9, GEORGE STREET, GLOSSOP,
DERBYSHIRE SK13 8AY.
TEL: 01457 863153