



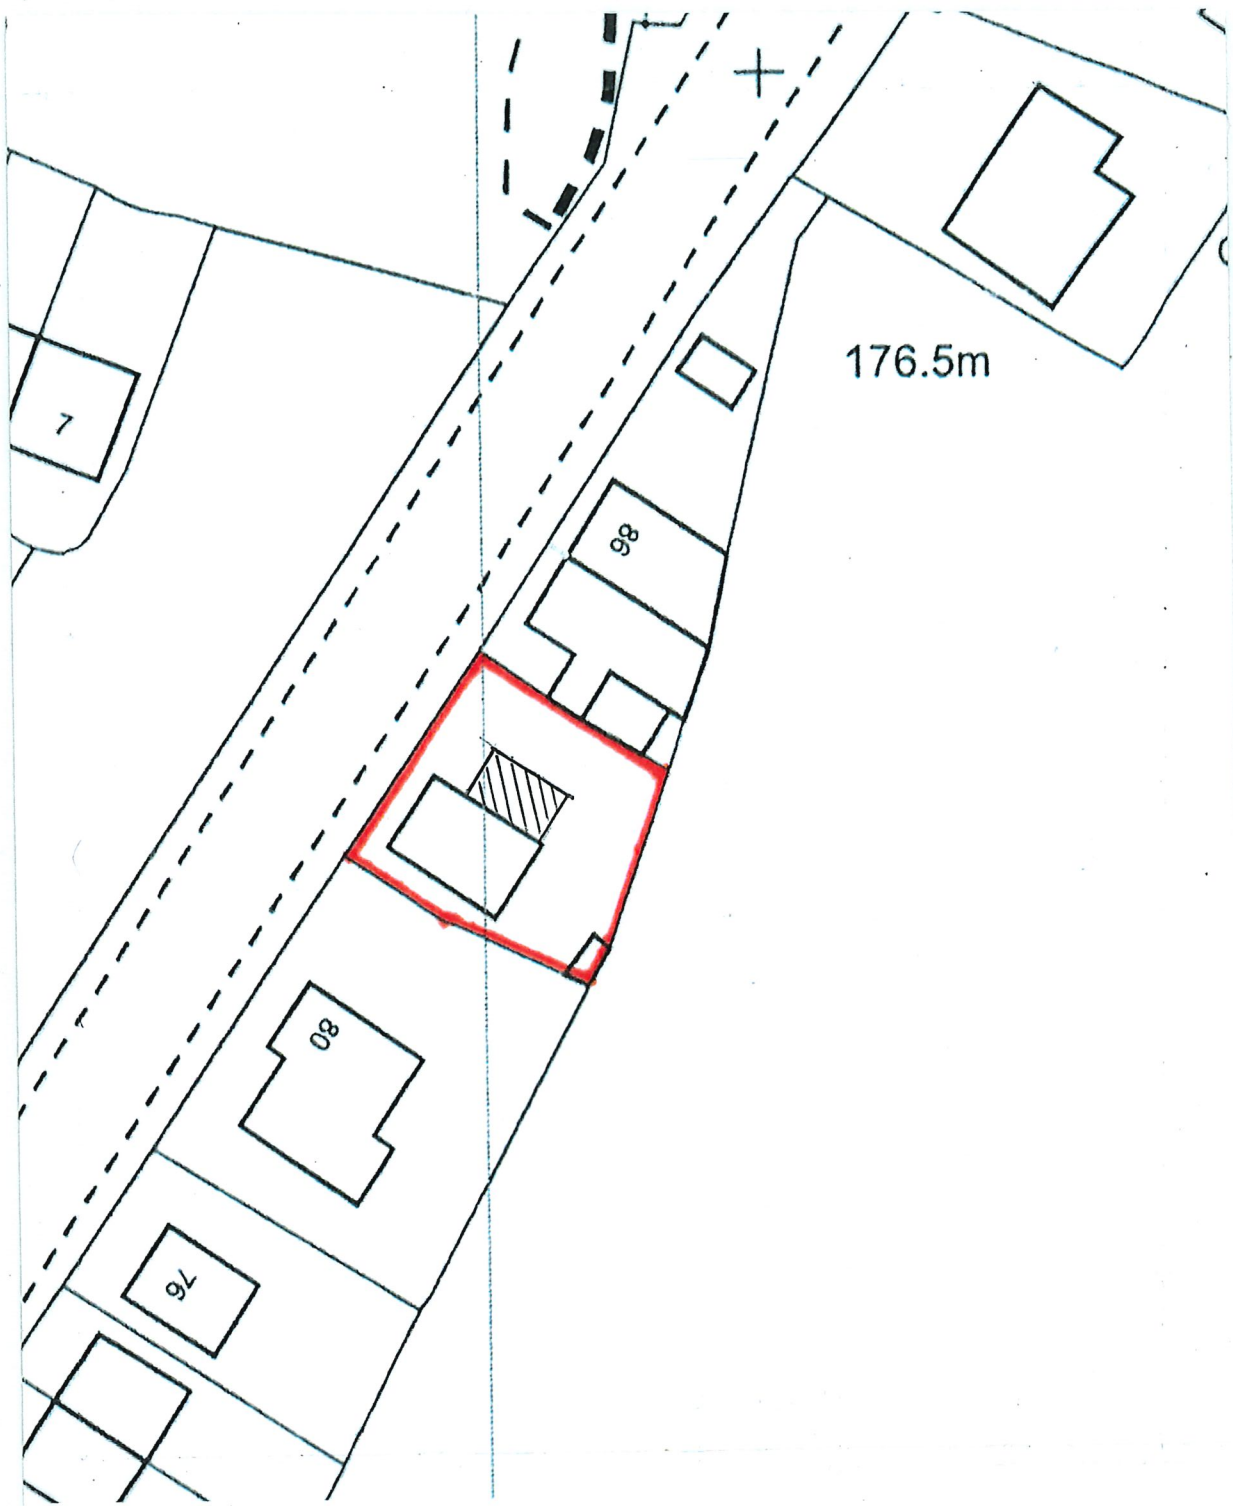

176.5m

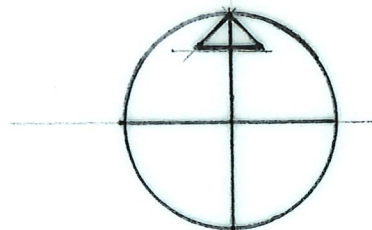

CLIENT: MR T. MORRISON

PROJECT: 82 HAYFIELD ROAD
NEW MILLS

TITLE: SITE PLAN.

A P DESIGN
ARCHITECTS AND PLANNING CONSULTANTS
4 KINDER VIEW, NEW MILLS, HIGH PEAK, SK22 4DB
TEL: 01663 742169
MOB: 0781 461 2970

SCALE:

DRAWING NO:

REV:

1:500

05