



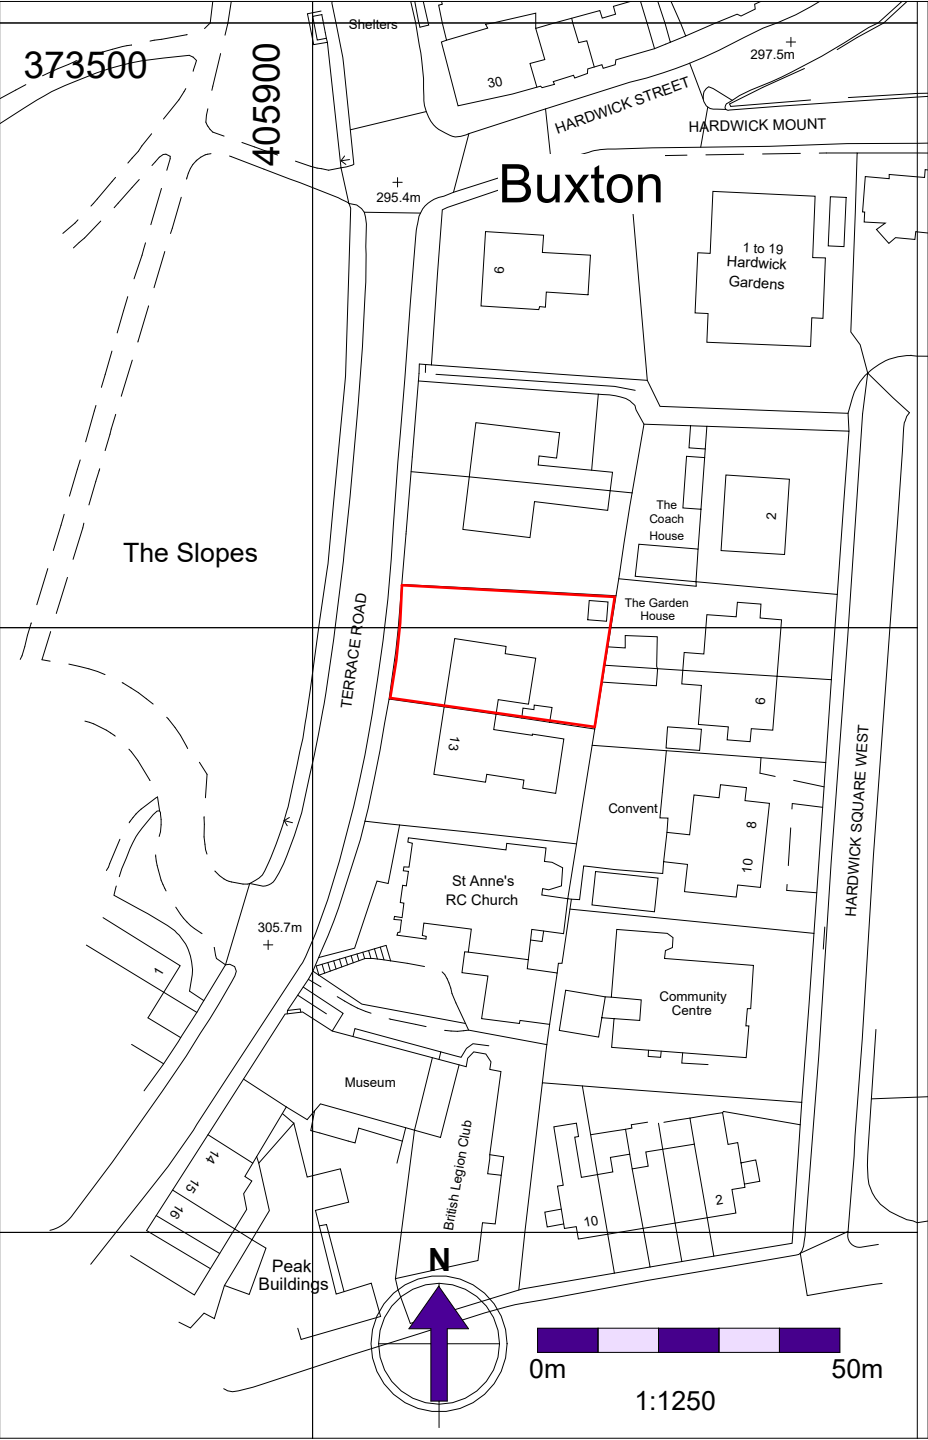

Location plan
1 : 1250

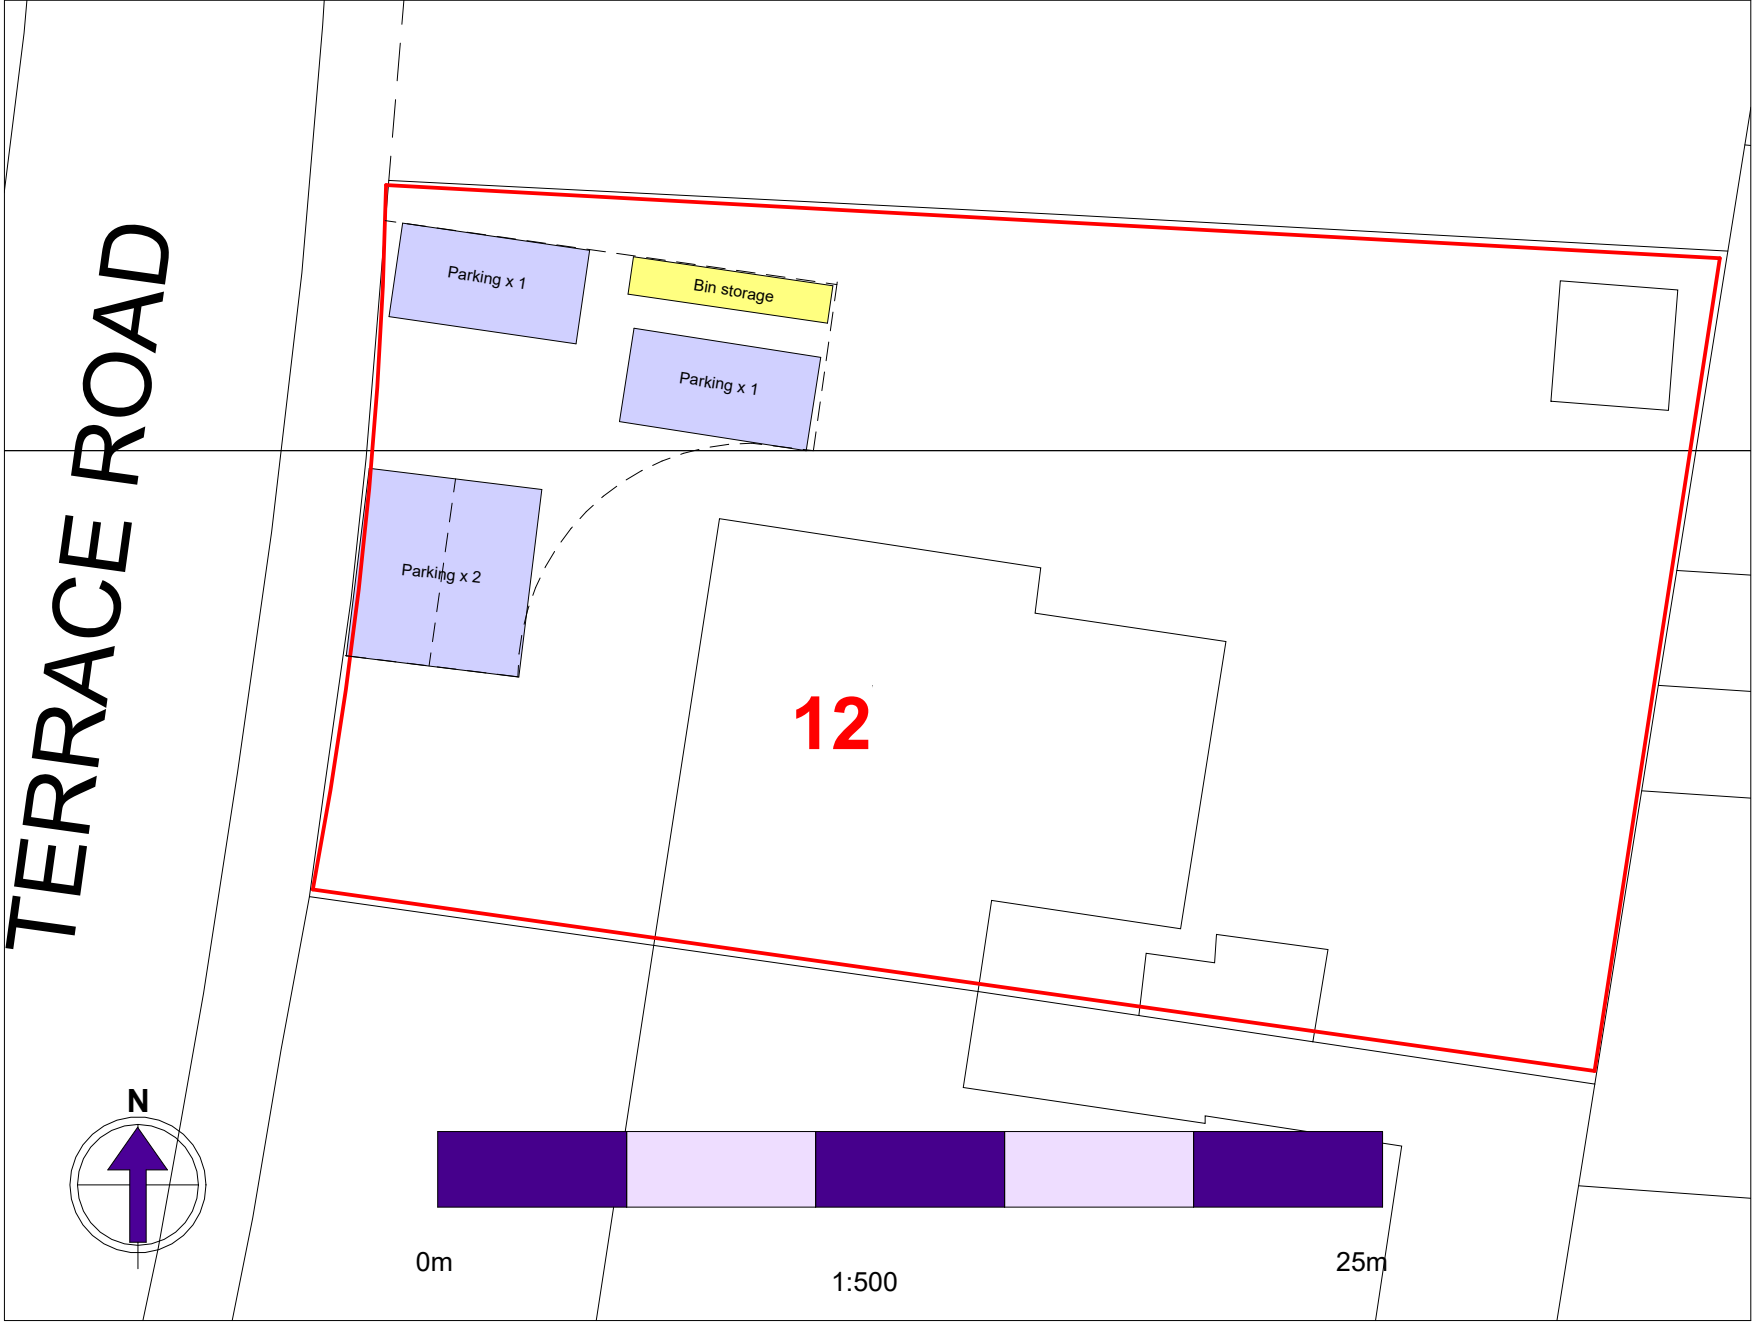

Site plan
1 : 200

© Crown copyright and database rights 2024 Ordnance Survey 0100031673

Exeter House, 12 Terrace Road, Buxton

Drawing Title: Location and site plans	
Scale @ A3: As indicated	Job Number: JVD79
Date: 02/05/2024 14:18:58	Sheet Number: D101
Drafted by: GC	Client: David Busby

Jonathan V. Davies
CHARTERED SURVEYORS

1 Market Street, Buxton, Derbyshire SK17 6JY
Tel & Fax Buxton (01298) 72860

www.jonathanvdavies.co.uk Email jonathanvdavies@jonathanvdavies.co.uk