


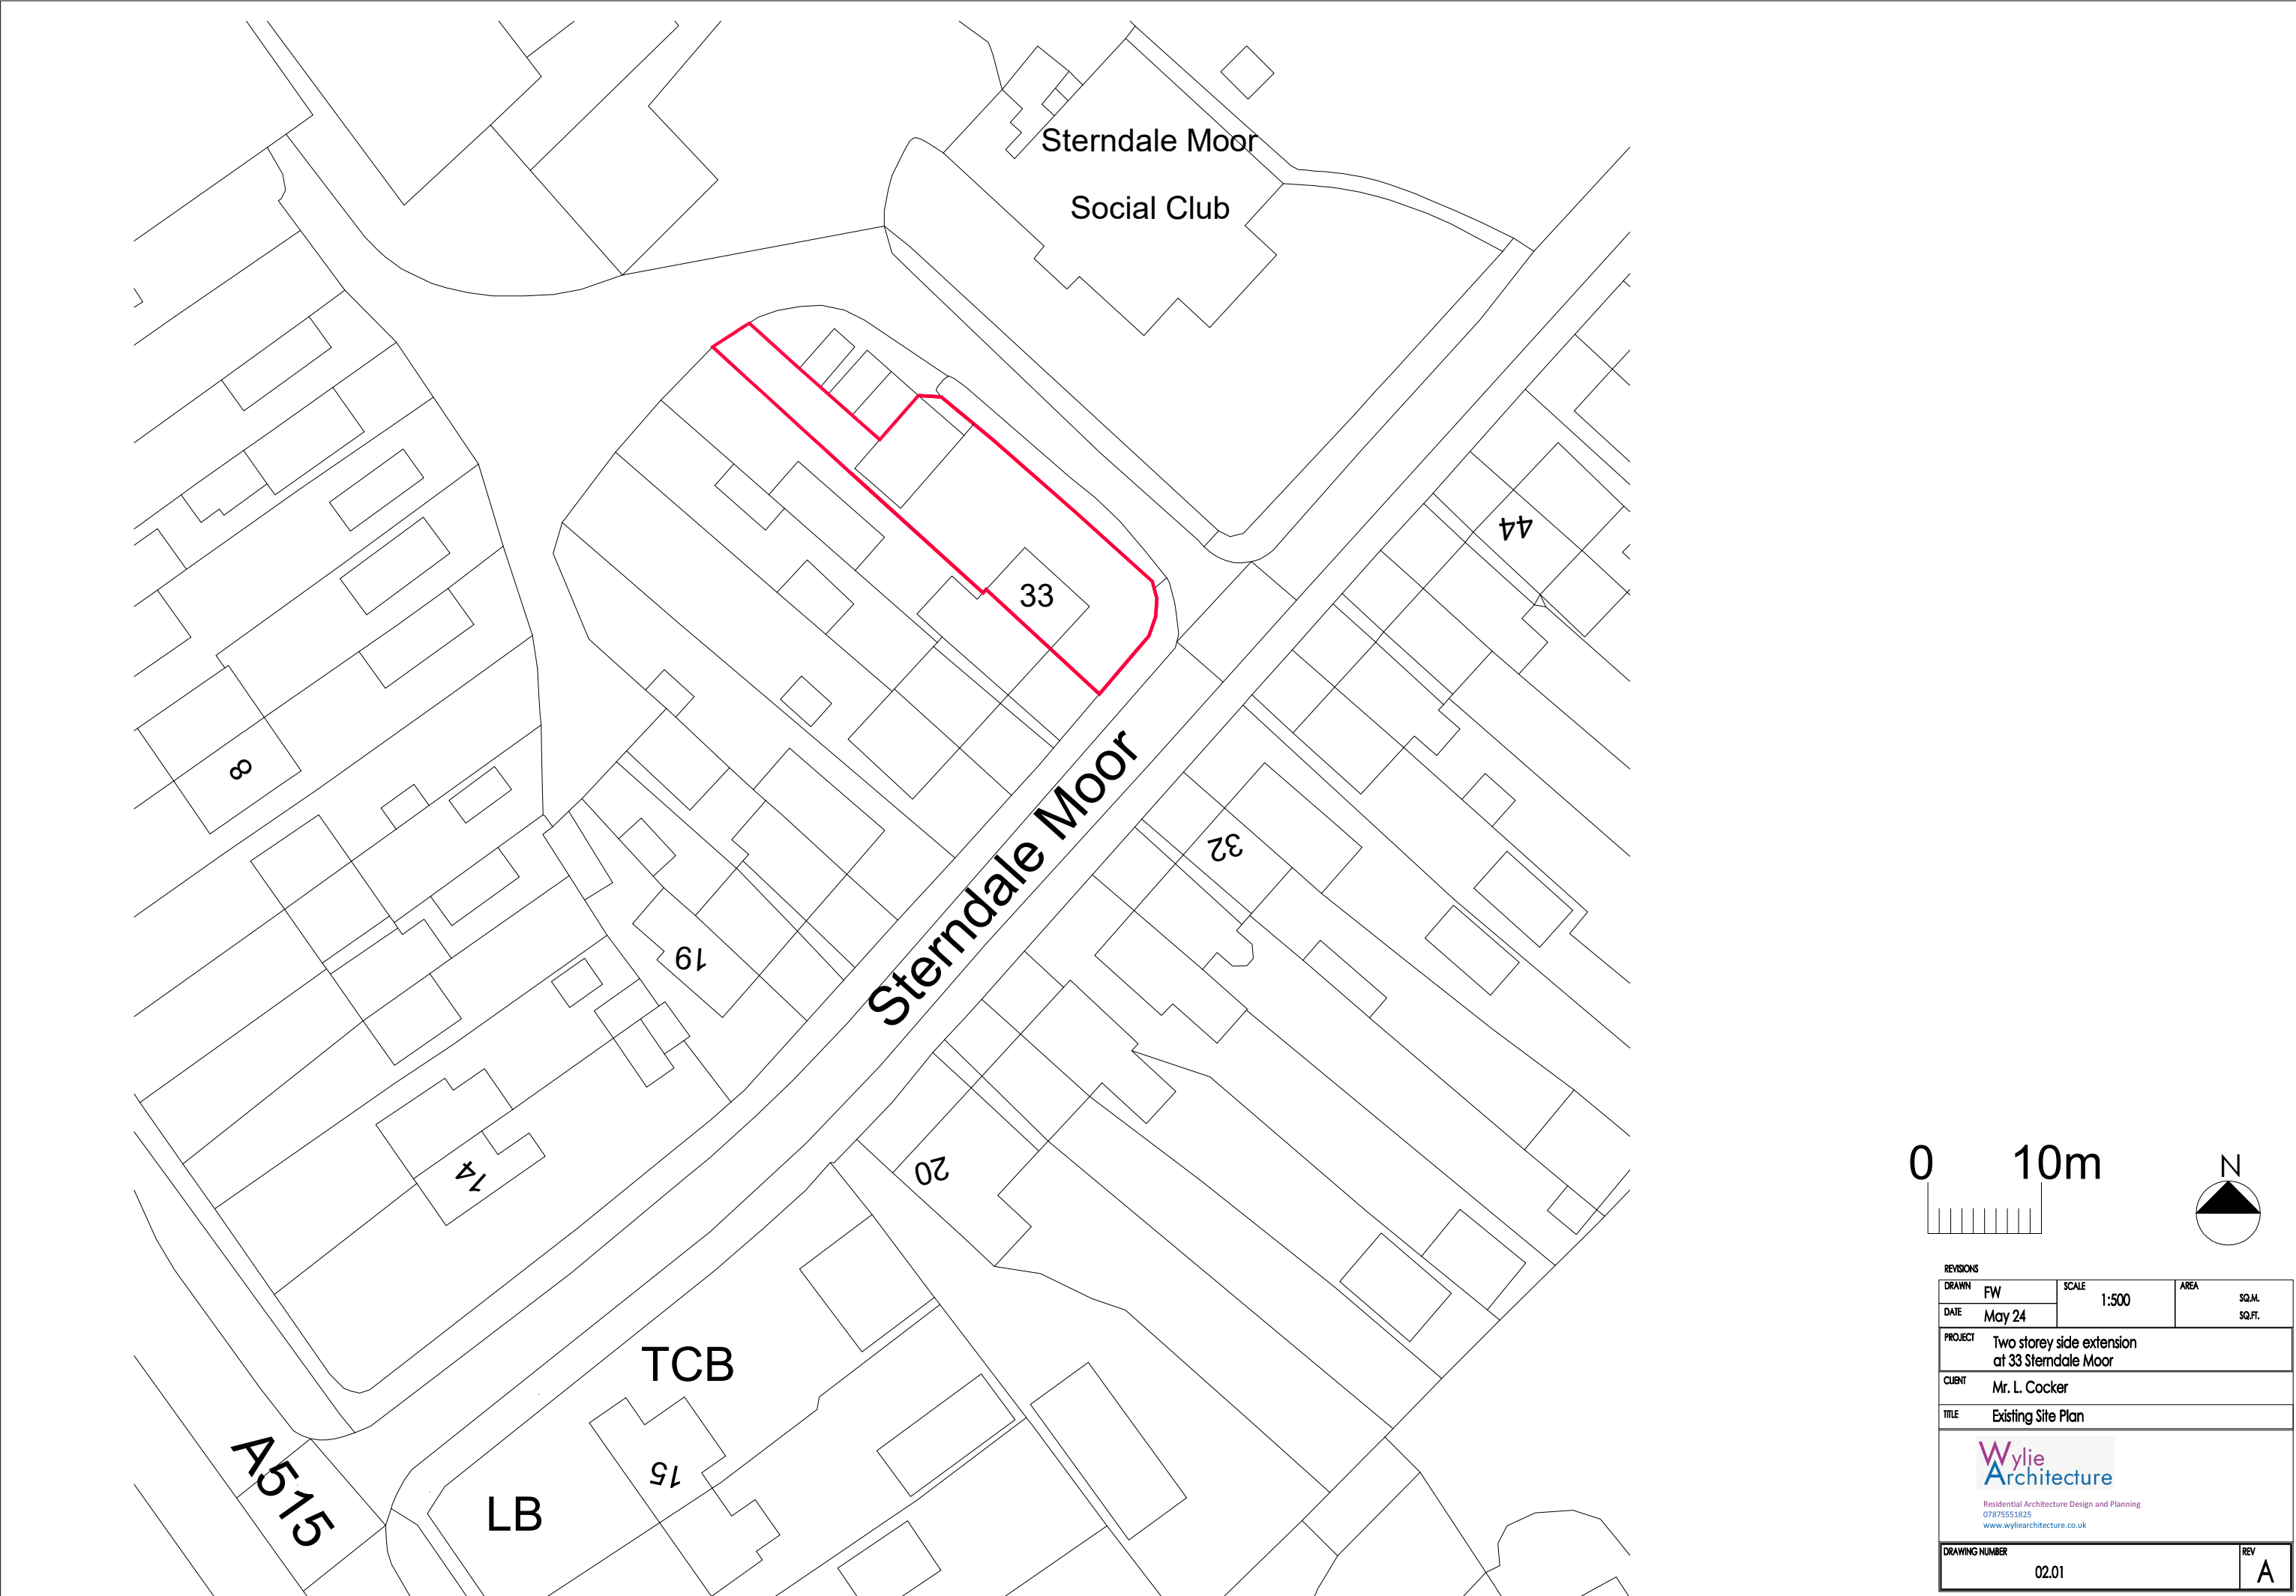

REVISIONS			
DRAWN	FW	SCALE	AREA
DATE	May 24	1:500	SQ.M. SQ.FT.
PROJECT	Two storey side extension at 33 Sterndale Moor		
CLIENT	Mr. L. Cocker		
TITLE	Existing Site Plan		
Wylie Architecture Residential Architecture Design and Planning 07875551825 www.wyliearchitecture.co.uk			
DRAWING NUMBER			REV
02.01			A