
 


NOTES

This drawing to be read in accordance with the specification/Bills of Quantities and related drawings.
All stated dimensions to be verified on site and the designer notified of any discrepancies.

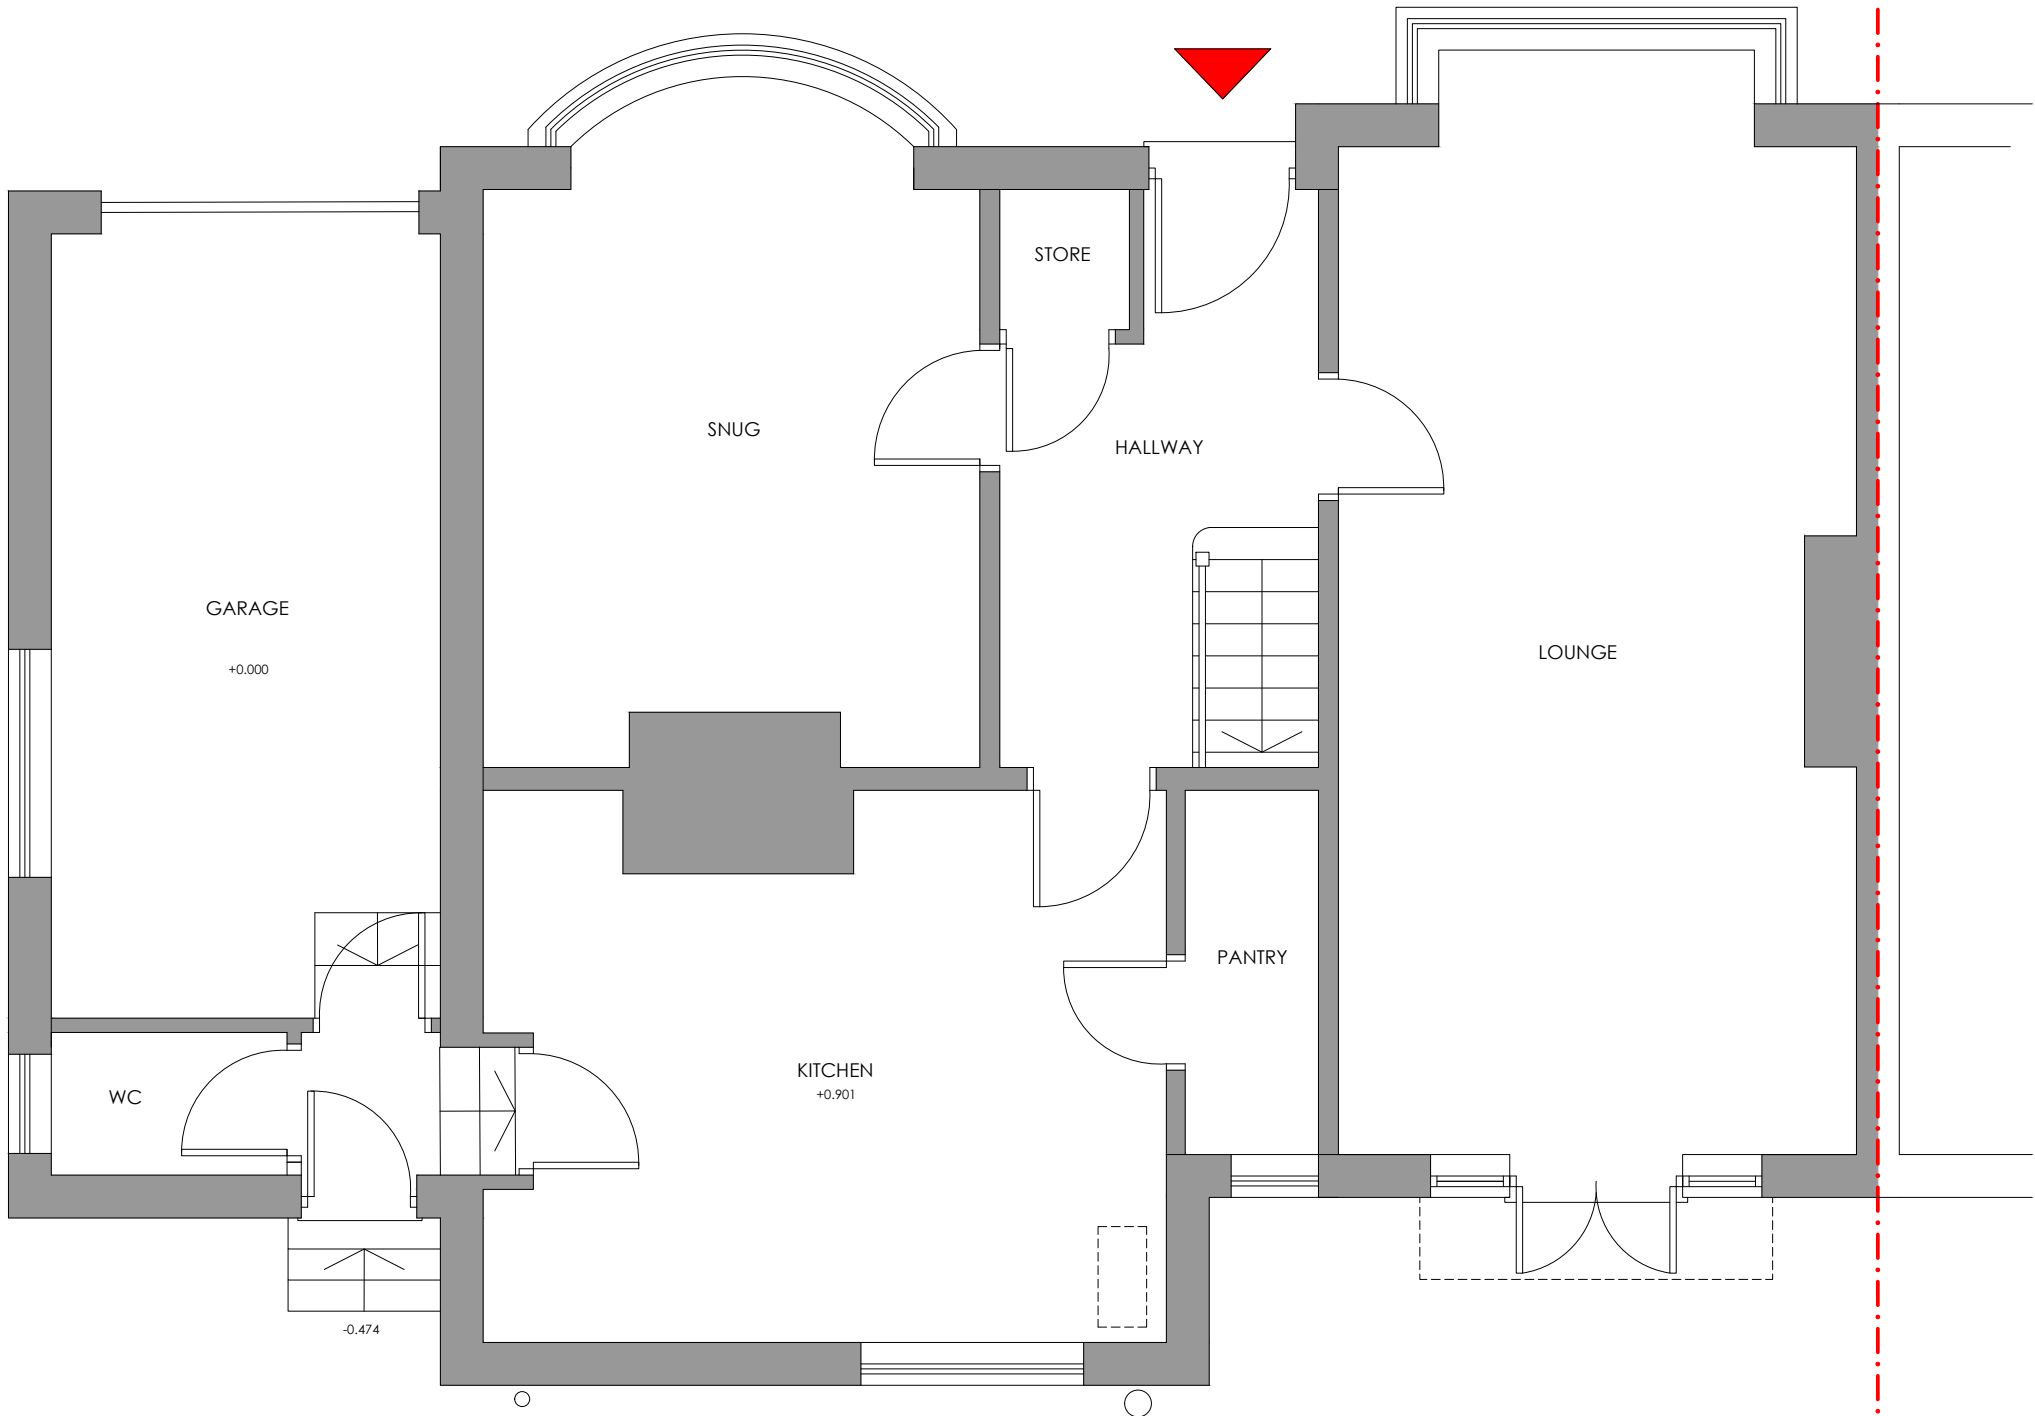

FOR PLANNING

Project
10 ROBERTSON ROAD
BUXTON
DERBYSHIRE
SK17 9DY

Title
EXISTING GROUND FLOOR PLAN

Scale 1:50 @ A3	Date MAY 2024
Drawn SB	Checked -
Drawing Number 7029_PL02	Revision -

SMASHBOX

97 Alderley Road | Wilmslow | Cheshire | SK9 1PT
ARCHITECTURE DESIGN PLANNING
T. 01625 466 557 E. hello@smashboxarchitecture.com
www.smashboxarchitecture.com

EXISTING ground floor plan

OUTBUILDING &
STORE