

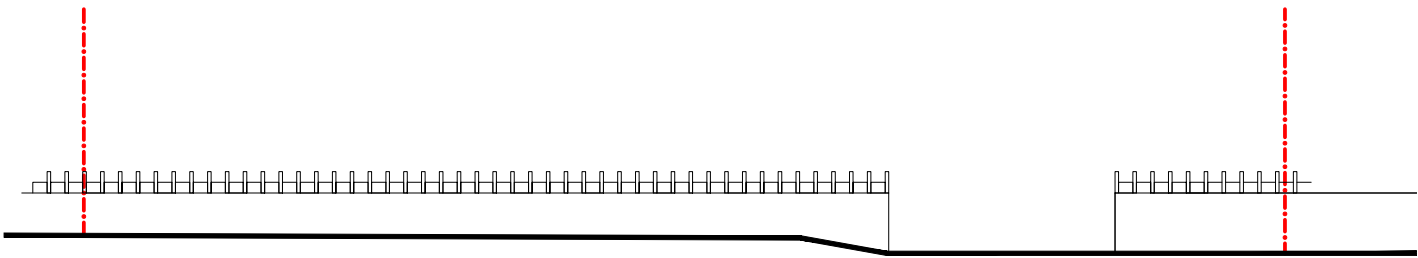


NOTES


This drawing to be read in accordance with the specification/Bills of Quantities and related drawings.
All stated dimensions to be verified on site and the designer notified of any discrepancies.

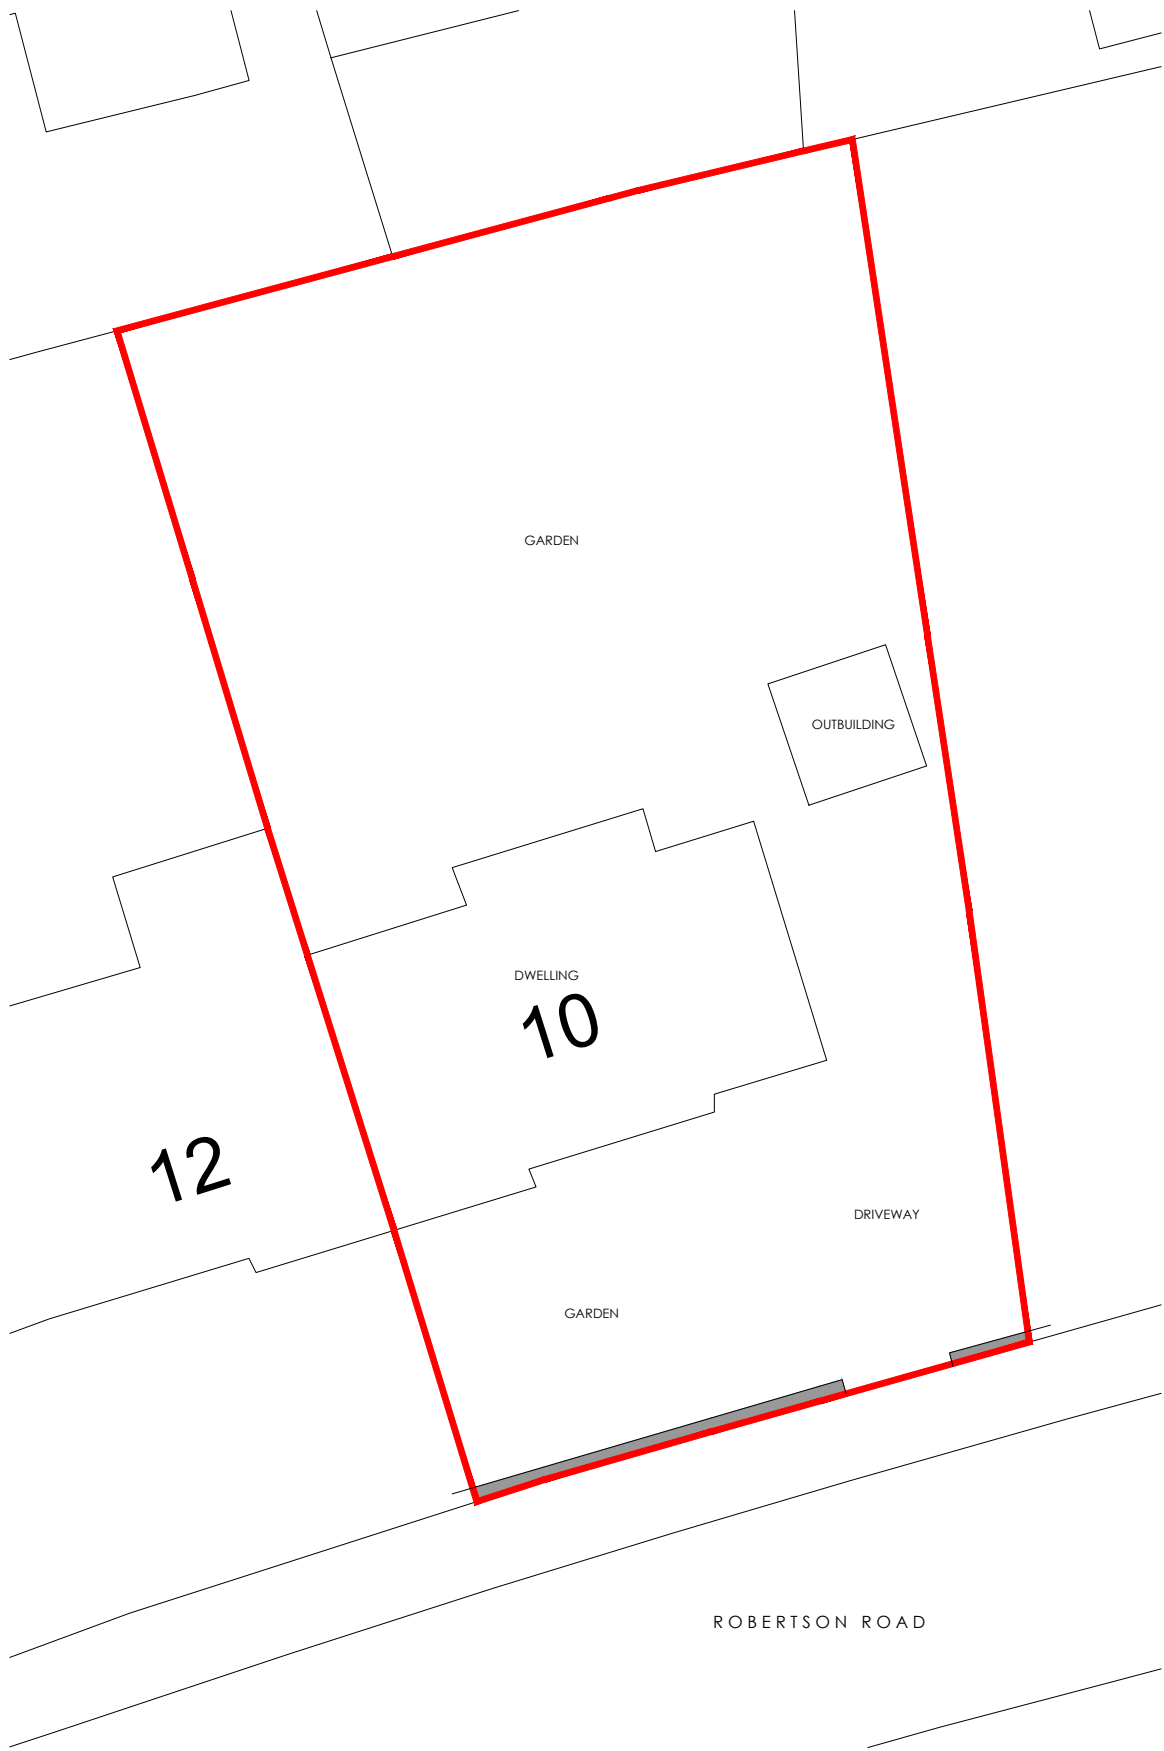

ROBERTSON ROAD

 

Scale 1:100

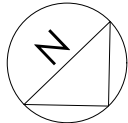

FOR PLANNING

Project

10 ROBERTSON ROAD
BUXTON
DERBYSHIRE
SK17 9DY

Title

EXISTING PLAN & ELEVATIONS
TO FRONT BOUNDARY WALL

Scale
RTD @ A3

Date
MAY 2024

Drawn
SB


Checked
-

Drawing Number
7029_PL12

Revision
-

SMASHBOX

97 Alderley Road | Wilmslow | Cheshire | SK9 1PT
ARCHITECTURE DESIGN PLANNING
T. 01625 466 557 E. hello@smashboxarchitecture.com
www.smashboxarchitecture.com

 

Scale 1:200

EXISTING SITE PLAN 1:200