


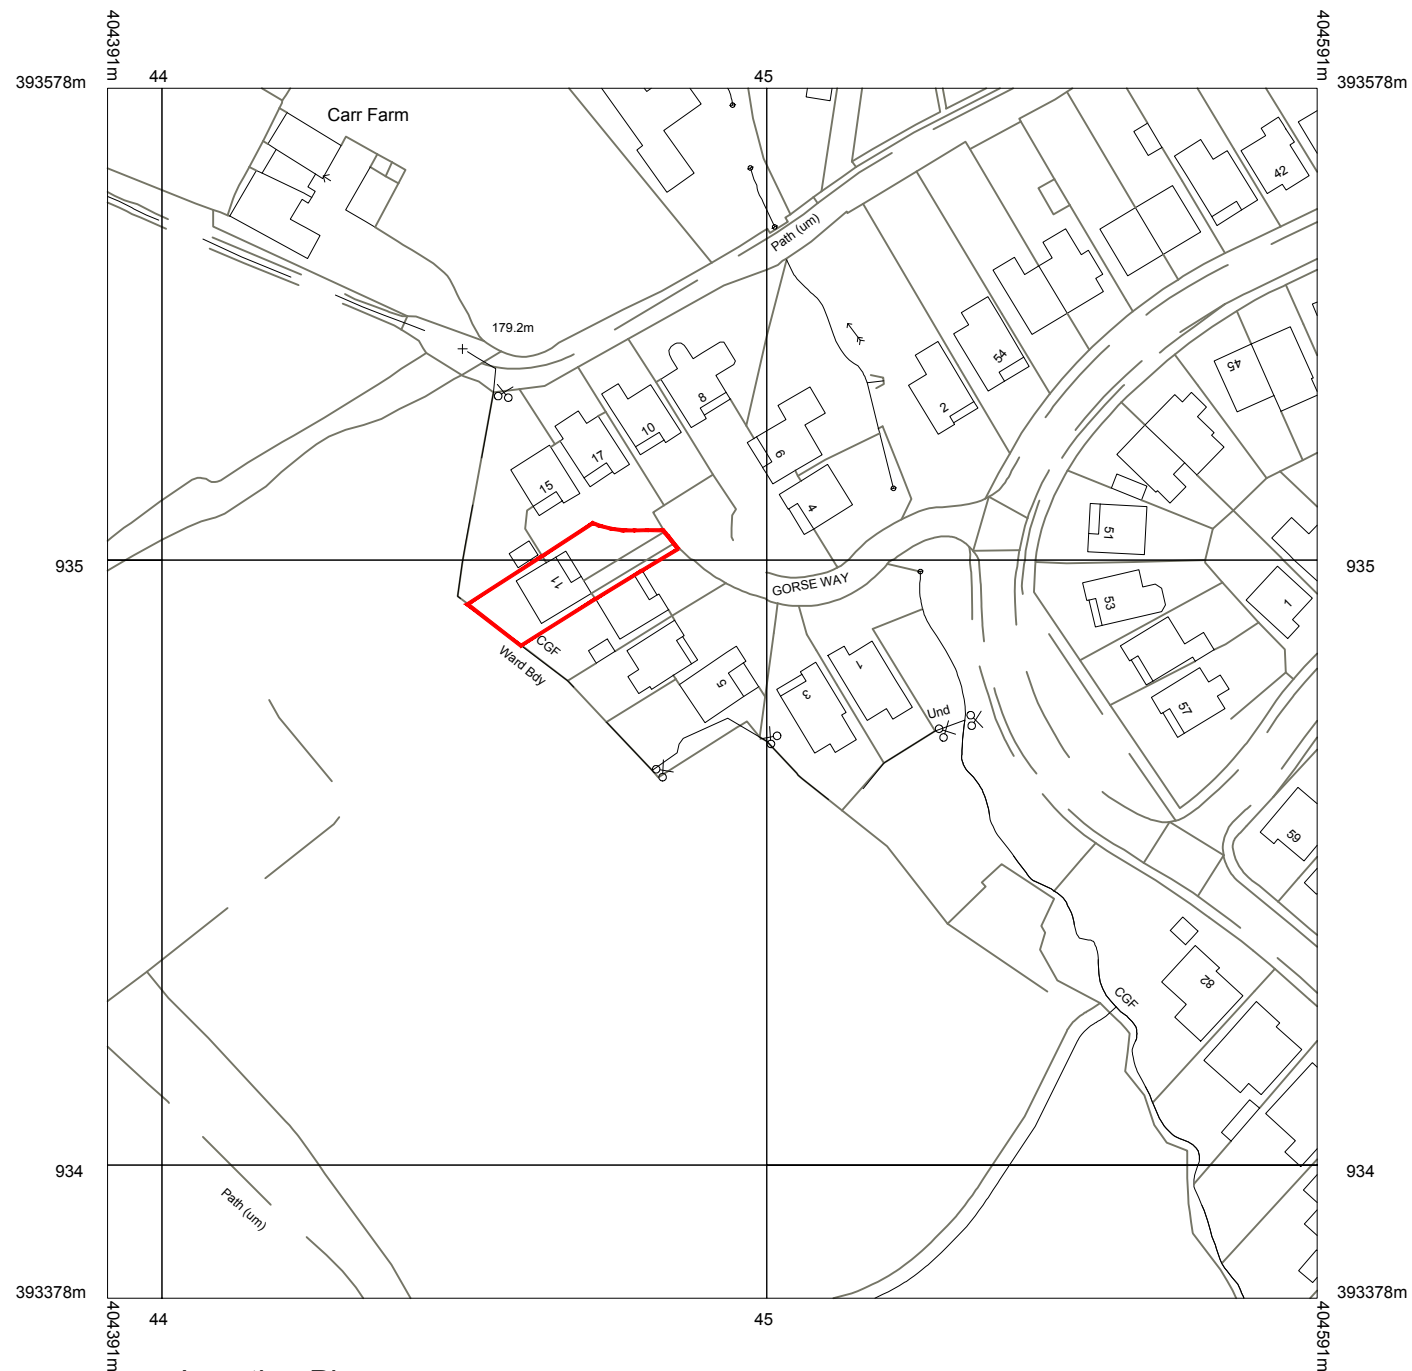


Site Plan
Scale 1:500

Red line boundary

Area of proposal

Rev A - Drawings revised May 2024

 

Address:

Mr David Moores,
11 Gorse Way, Glossop, Derbyshire, SK13 8SX

Project:

Proposed garage conversion and single storey rear extension

Title:

Location Plan

Scale: 1:1250 & 1:500 @ A3

Drawn:

C.K.

Date:

March 2024

Project no.:

3259

Drawing no.:

3259-005A

PLANMART LIMITED
9, GEORGE STREET, GLOSSOP,
DERBYSHIRE SK13 8AY.
TEL: 01457 863153