




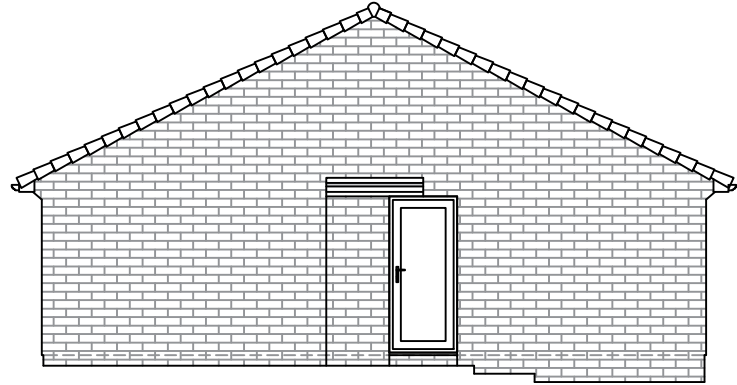

LEFT ELEVATION

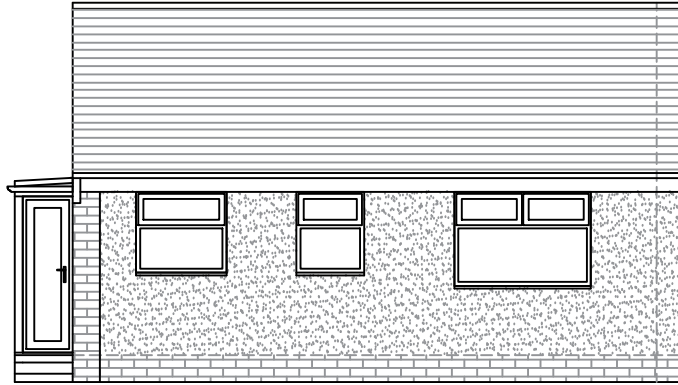


REAR ELEVATION

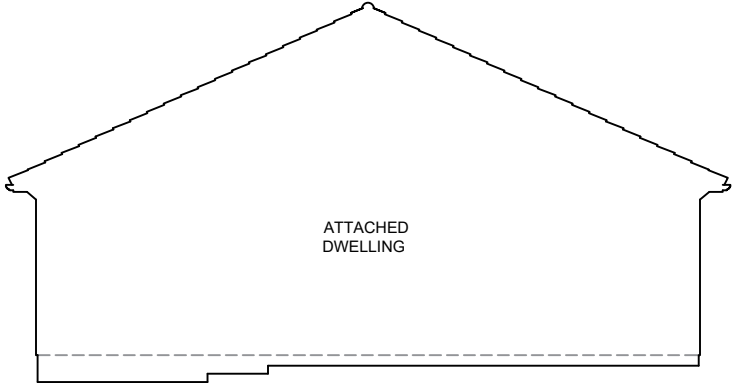

RIGHT ELEVATION



FRONT ELEVATION

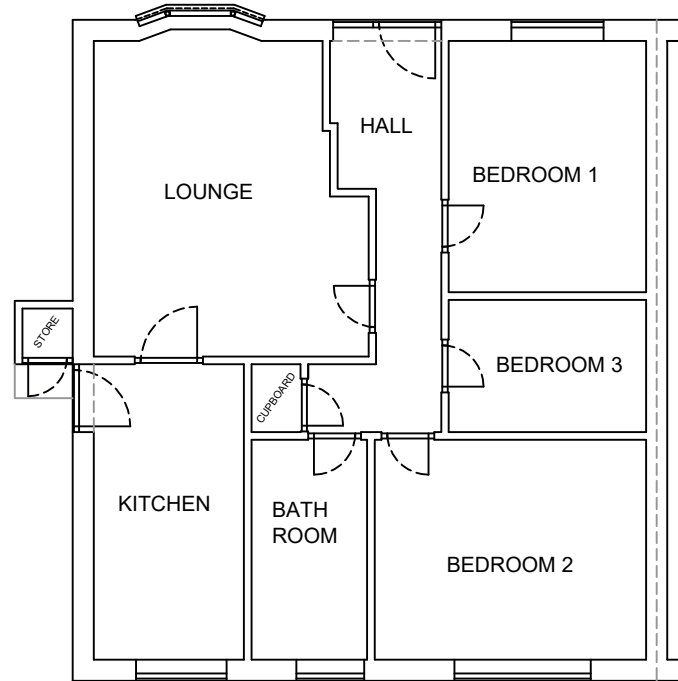

PLAN

Notes:
Any drawings or plans depicted make no allowance for the provision of any tie bars within the roof of the proposed Living space This can only be determined once the roof is put into manufacture.

Dimensions taken from render.


Knockthrough and new physical barrier (other specification) by Anglian.

These drawings are the property of Anglian Home Improvements and must not be used, distributed, loaned or copied without the express permission of Anglian Home Improvements.

All dimensions are in millimetres (mm) unless noted otherwise.

Do not use for base laying purposes.

Produced on A3 paper.

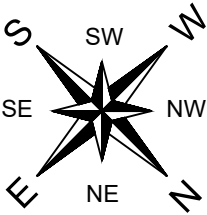

		
Drawing title: Existing Plan and Elevations		
CONTRACT No. : 900-14261		Page 1 of 2
Proposed: PVCu Conservatory at: 7 KNOWLES CLOSE BUXTON DERBYSHIRE SK17 7LW		
Drawers initials: JAG	Scale : 1:100	Date: 23/05/2024

