


Revision	Date
REV -	-



Site Plan as Proposed
Scale 1:500

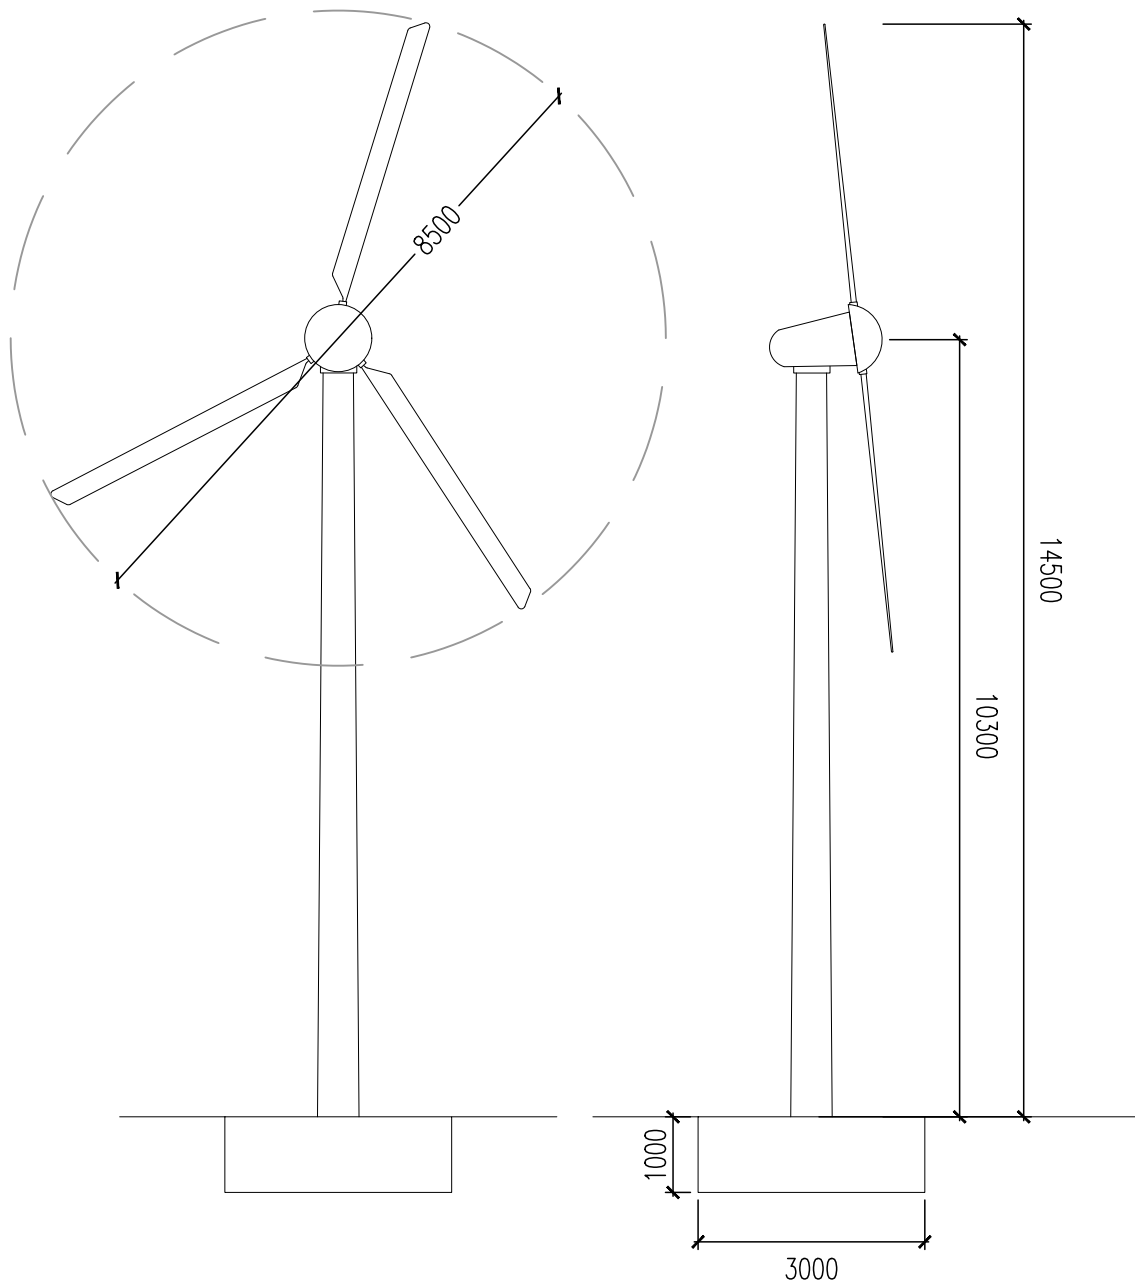

Elevations as Proposed
Scale 1:100

Key

Proposed Wind Turbine

Blade Sweep



PlanningDesign

Second Floor, Suite 3
Woburn House
Vernon Gate
Derby DE1 1UL

Tel: 01332 347 371
E-mail: info@planningdesign.co.uk
www.planningdesign.co.uk

CLIENT: Mr Broadhurst	
STATUS: PLANNING	
PROJECT DESCRIPTION: Wind Turbine at Cotebank Farm	
DRAWING TITLE: Plan as Proposed	
DRAWN BY: JC	CHECKED BY: MB
DRAWING NUMBER: 003	REVISION: -
SCALE: 1:500 @ A2	DATE: November 2023
DRAWING REF: 3907 - 003	

© all information copyright planning design practice ltd. all rights reserved
DRAWINGS FOR ILLUSTRATION PURPOSES ONLY NOT INTENDED FOR CONSTRUCTION
All dimensions to be checked and confirmed on site