


HALL STREET

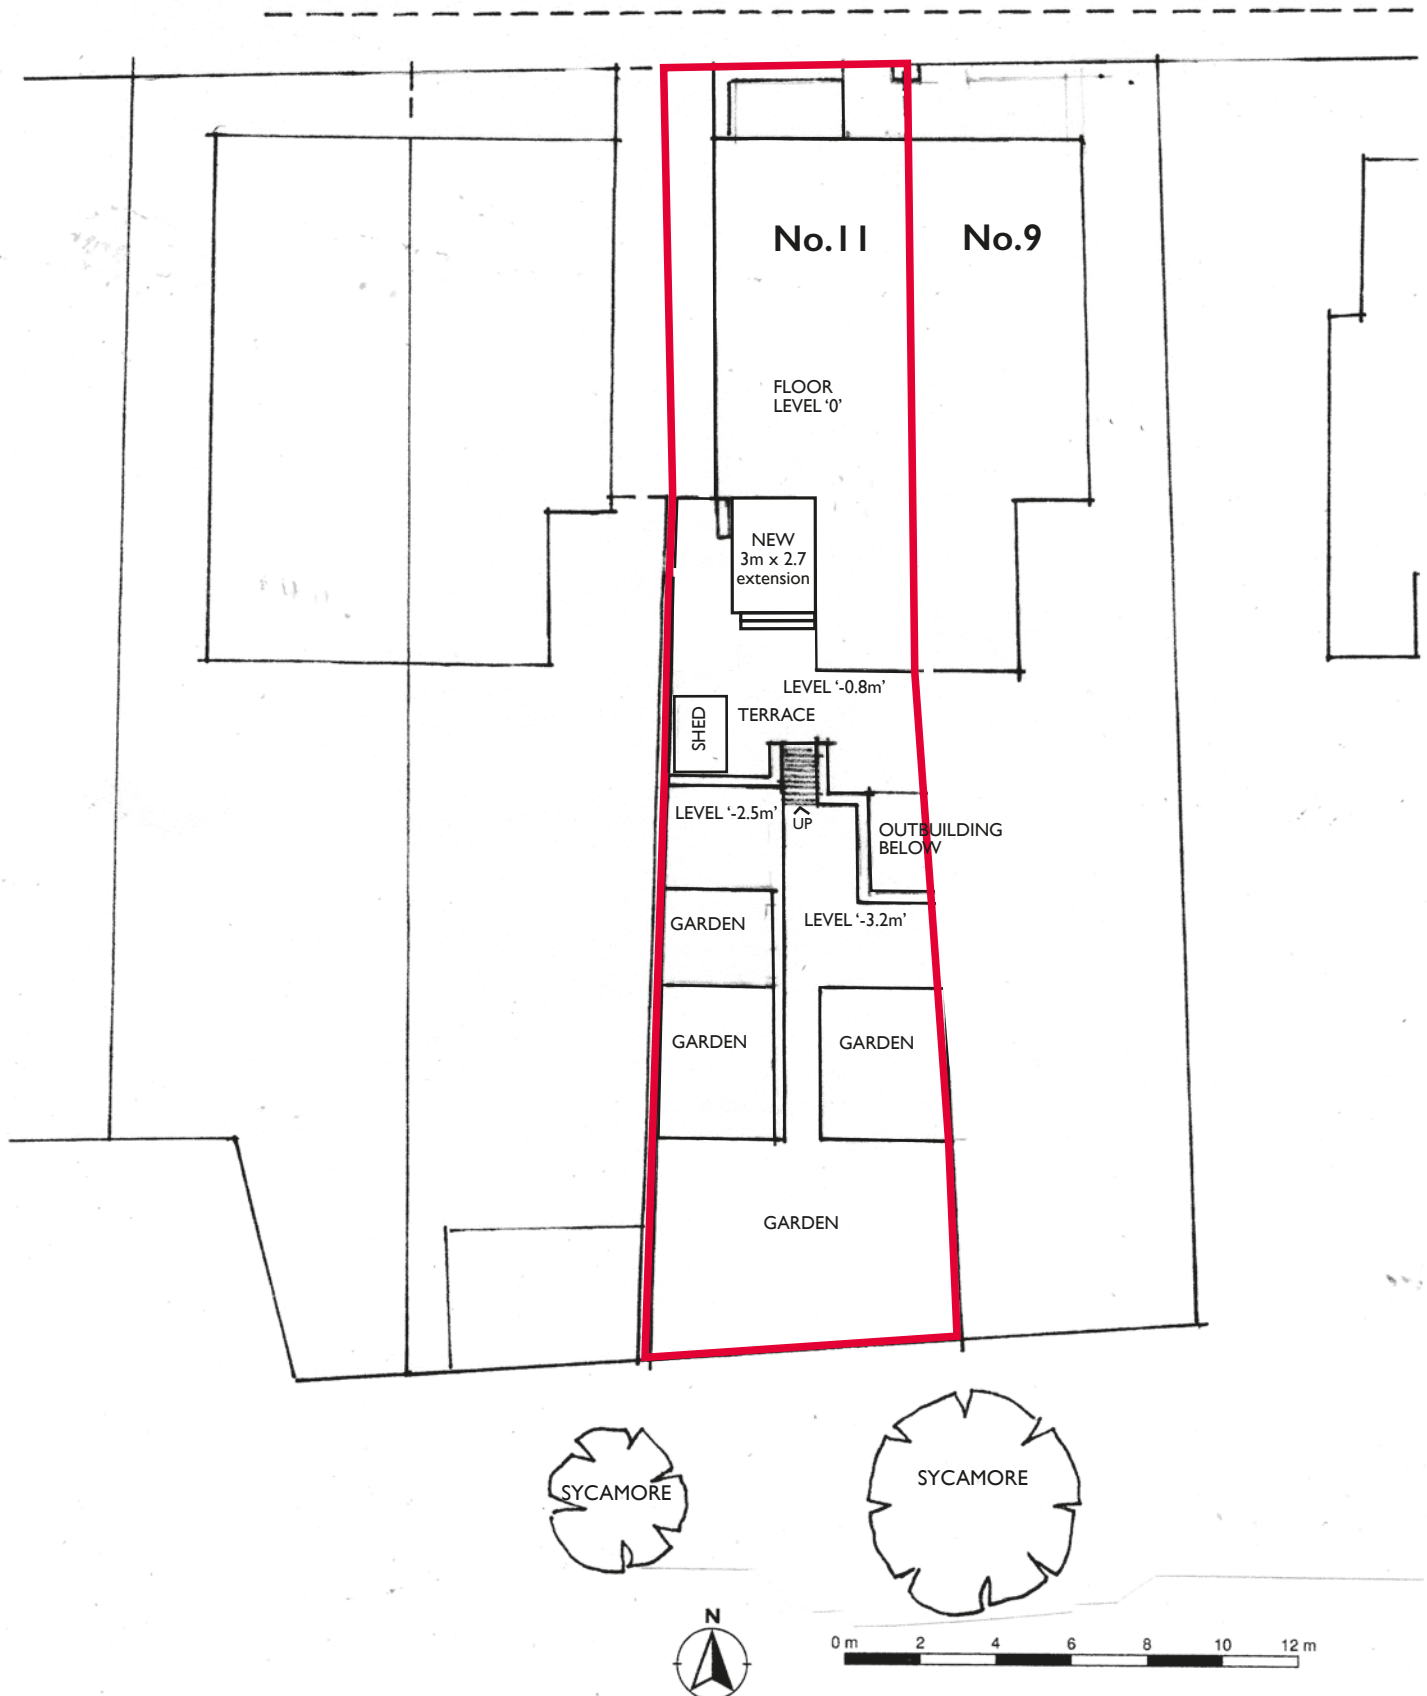

11 HALL STREET, NEW MILLS,
HIGH PEAK, SK22 3BR
SITE PLAN **PROPOSED**
SCALE 1:200
DWG. MC.5

Ground Scale: 1:200
Bottom Left: 399911 385633 Top Right: 399961 385683
Center: 399936 385658
Area: 50m x 50m