


© THIS DRAWING AND THE DETAILS DEPICTED ARE THE COPYRIGHT OF BSP CONSULTING AND MAY NOT BE REPRODUCED EXCEPT BY WRITTEN PERMISSION. OS LICENCE NO. 100041272

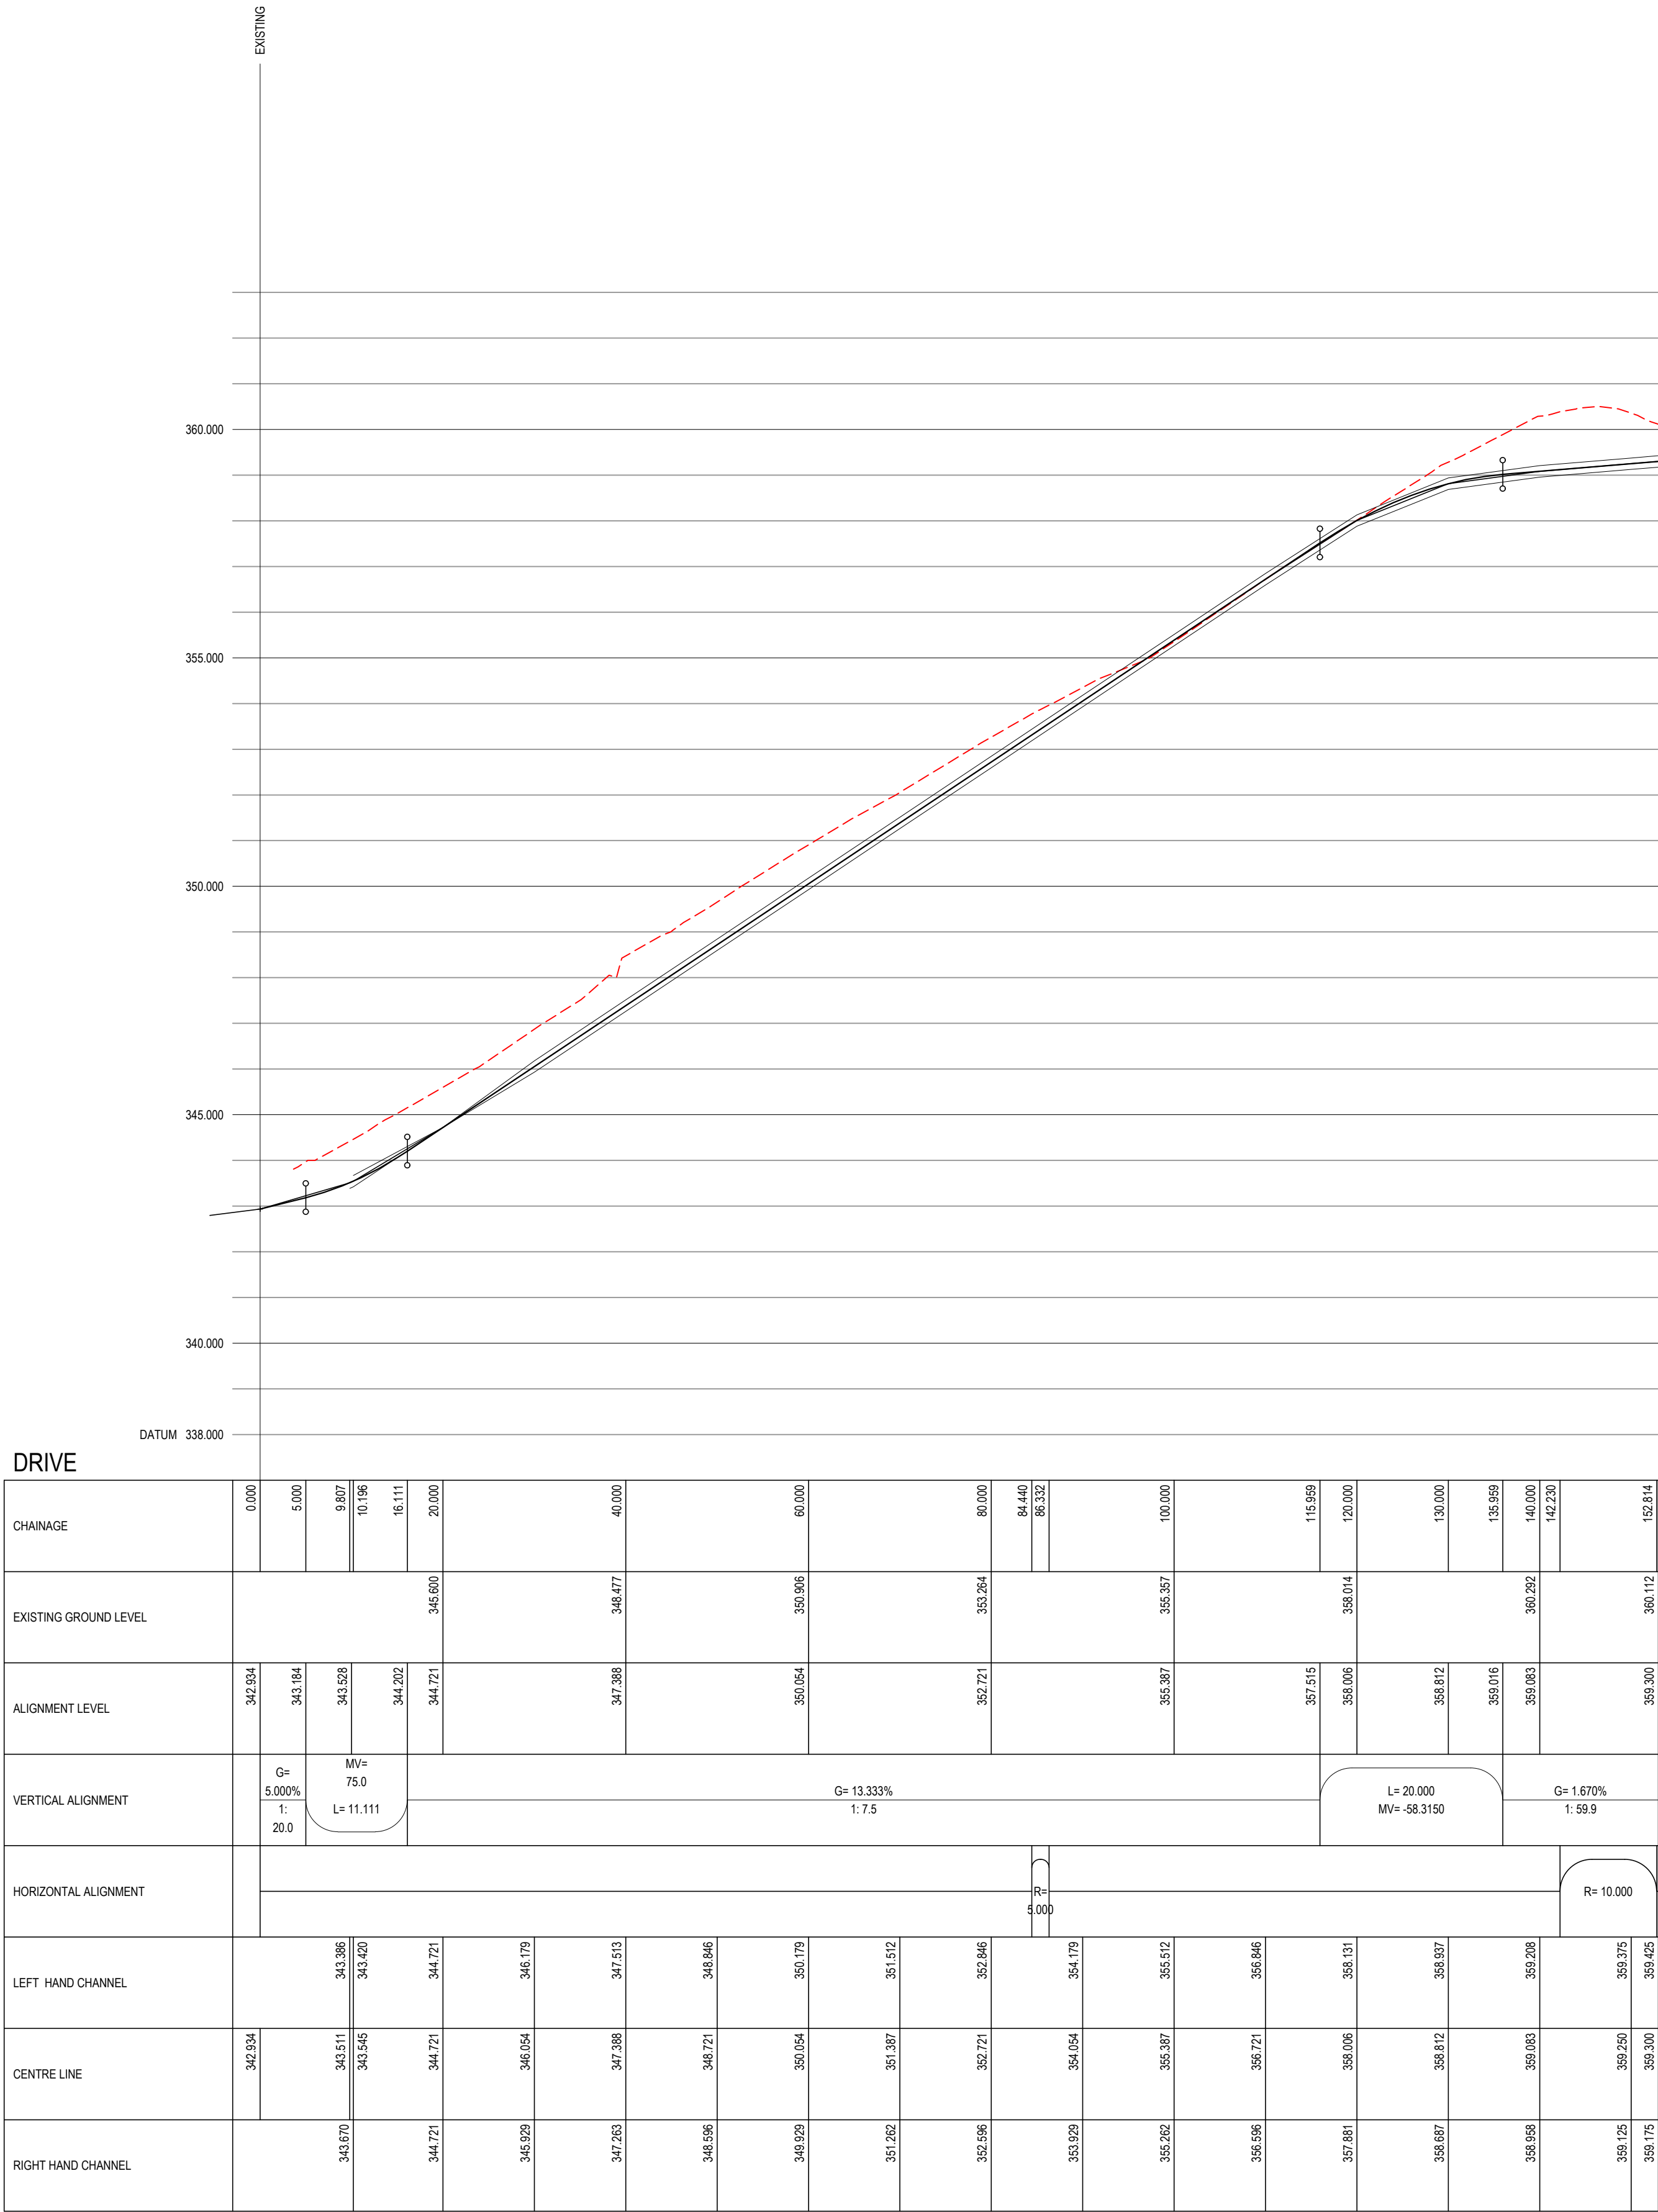

KEY PLAN

Construction Risks

Maintenance/clearing Risks

Demolition/adaptation Risks

In addition to the hazard/risks normally associated with the type of works detailed on this drawing take note of the above.  
It is assumed that all works on this drawing will be carried out by a competent contractor working, where appropriate, to an appropriate method statement.

SAFETY HEALTH AND ENVIRONMENTAL INFORMATION BOX

General Notes

1. DO NOT SCALE.

2. This drawing is to be read in conjunction with all other relevant drawings and details.

3. Should there be any conflict between the details indicated on this drawing and those indicated on other drawings the Engineer should be informed PRIOR to construction on site.

4. Until technical approval has been obtained from the relevant Authority, it should be understood that all drawings issued are Preliminary and NOT for construction. Should the contractor commence site work prior to such approval being given, it is entirely at his own risk.

5. All dimensions are in metres unless otherwise stated.

6. Existing levels based upon HH Surveys LTD drawing ref. HHL300/SP dated 20/09/18.

7. The BSP Risk Assessments for this project must be reviewed PRIOR to the commencement of any works on site.

8. Prior to commencing any works on site the contractor shall check all tie ins for line and level together with the inverts and sizes of all existing drainage and inform the engineer if there is any variation with the details indicated on this or any other relevant drawings.

9. Services diversions may be required to facilitate the proposed works. Contractor to liaise with utility providers to confirm extent of diversions required.

10. The contractor is to refer to the original statutory undertakers' utility plant records. It is the contractor's responsibility to determine the location and depth of existing services prior to construction. The contractor should take note of HS(G)47 'Avoiding danger from underground services' when excavating around services.

Long section updated

P02

JO

24/05/24

JO

24/05/24

SAH

24/05/24

Initial Submission

P01

JO

23/04/24

JO

23/04/24

SAH

23/04/24

COMMENT

REV

DRAWN BY

DATE

CHECKED BY

DATE

APPROVED BY

DATE

SCALE @ A1

ISSUING OFFICE

PROJECT NUMBER

1:500 hor 1:100 vert

NOTTINGHAM

20-0201

CLIENT APPROVAL

A - APPROVED

B - APPROVED WITH COMMENTS

C - DO NOT USE

STATUS

PURPOSE OF ISSUE

S1

PRELIMINARY

CIVIL

STRUCTURAL

TRANSPORTATION

GEOTECHNICAL

ENVIRONMENTAL

bsp

CONSULTING

12 Oxford Street  
Nottingham, NG1 5BG  
Tel: (0115) 7043300 • Fax: (0115) 8402228  
e-mail: info@bsp-consulting.co.uk  
Also offices in Derby, Leicester and Sheffield

QUALITY ASSURED

ISO 9001

PROJECT

Harpur Hill  
Buxton

TITLE

Proposed Drive Longsection

CLIENT

Harpur Hill Limited

PROJECT ORIGINATOR

ZONE

LEVEL

TYPE

ROLE

NUMBER

REV

FBFU-BSP-ZZ-XX-DR-C-0220

P02