



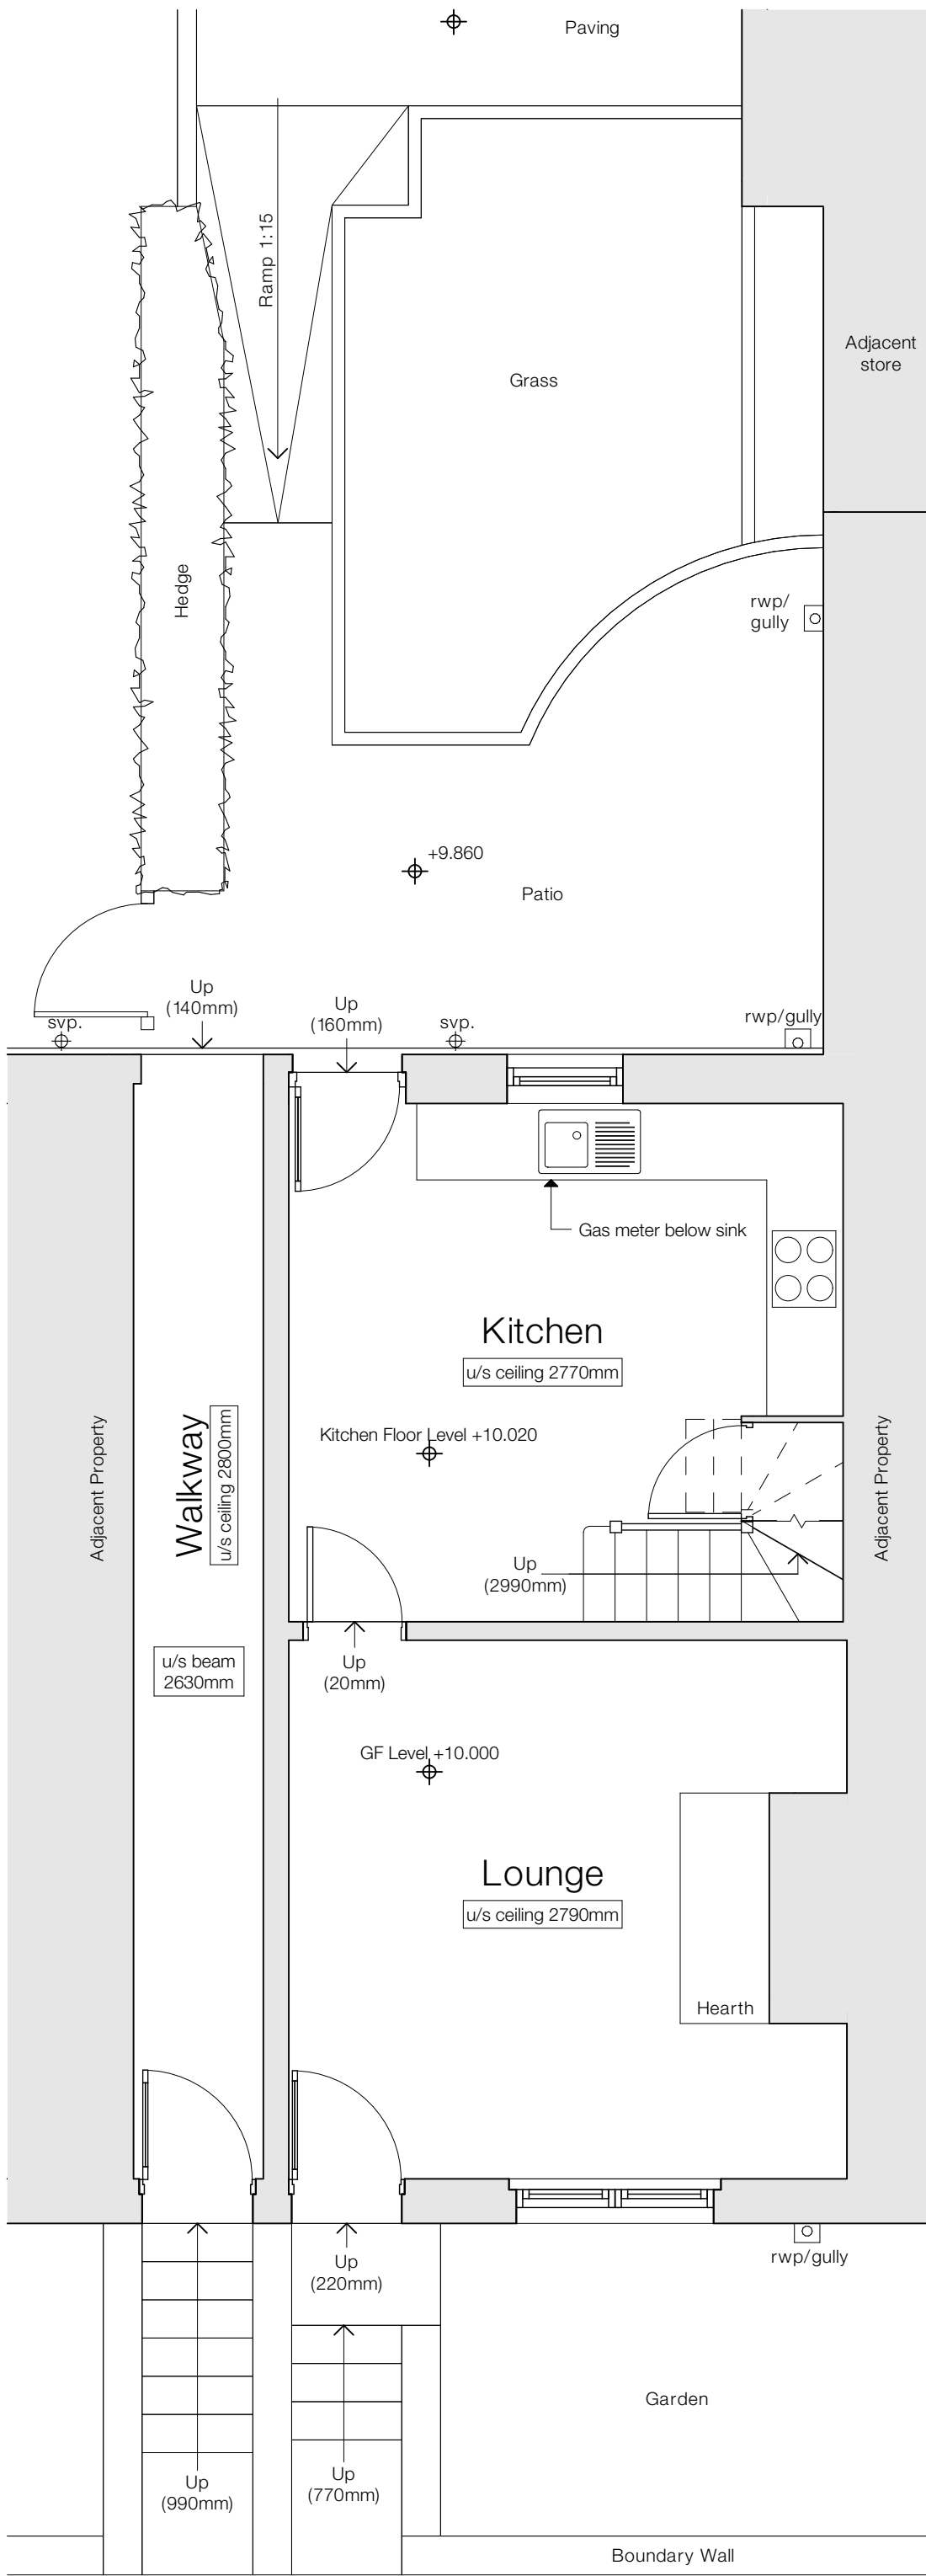


Existing Ground Floor Plan - 1:50

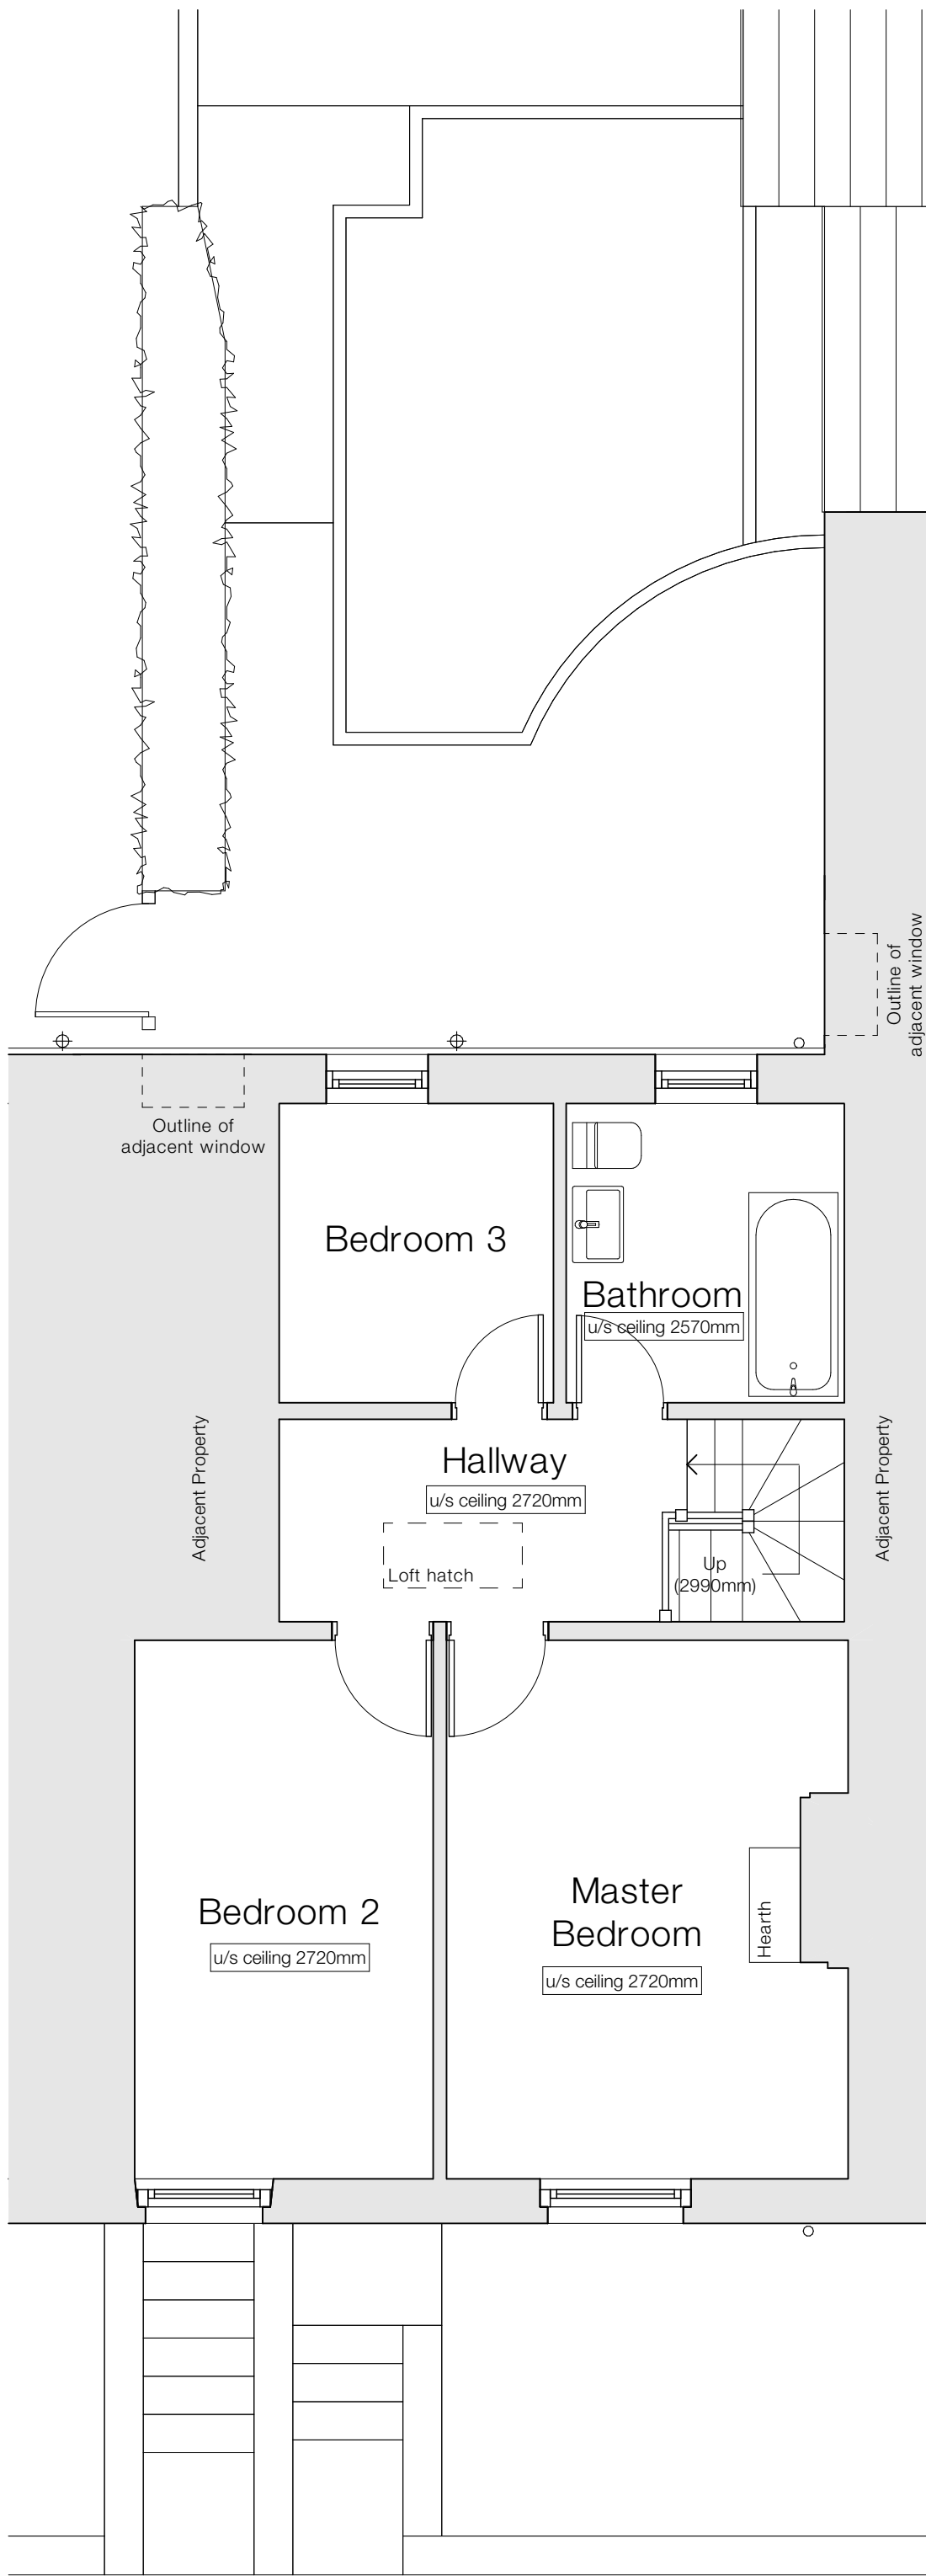

Existing First Floor Plan - 1:50




Existing South Elevation - 1:50

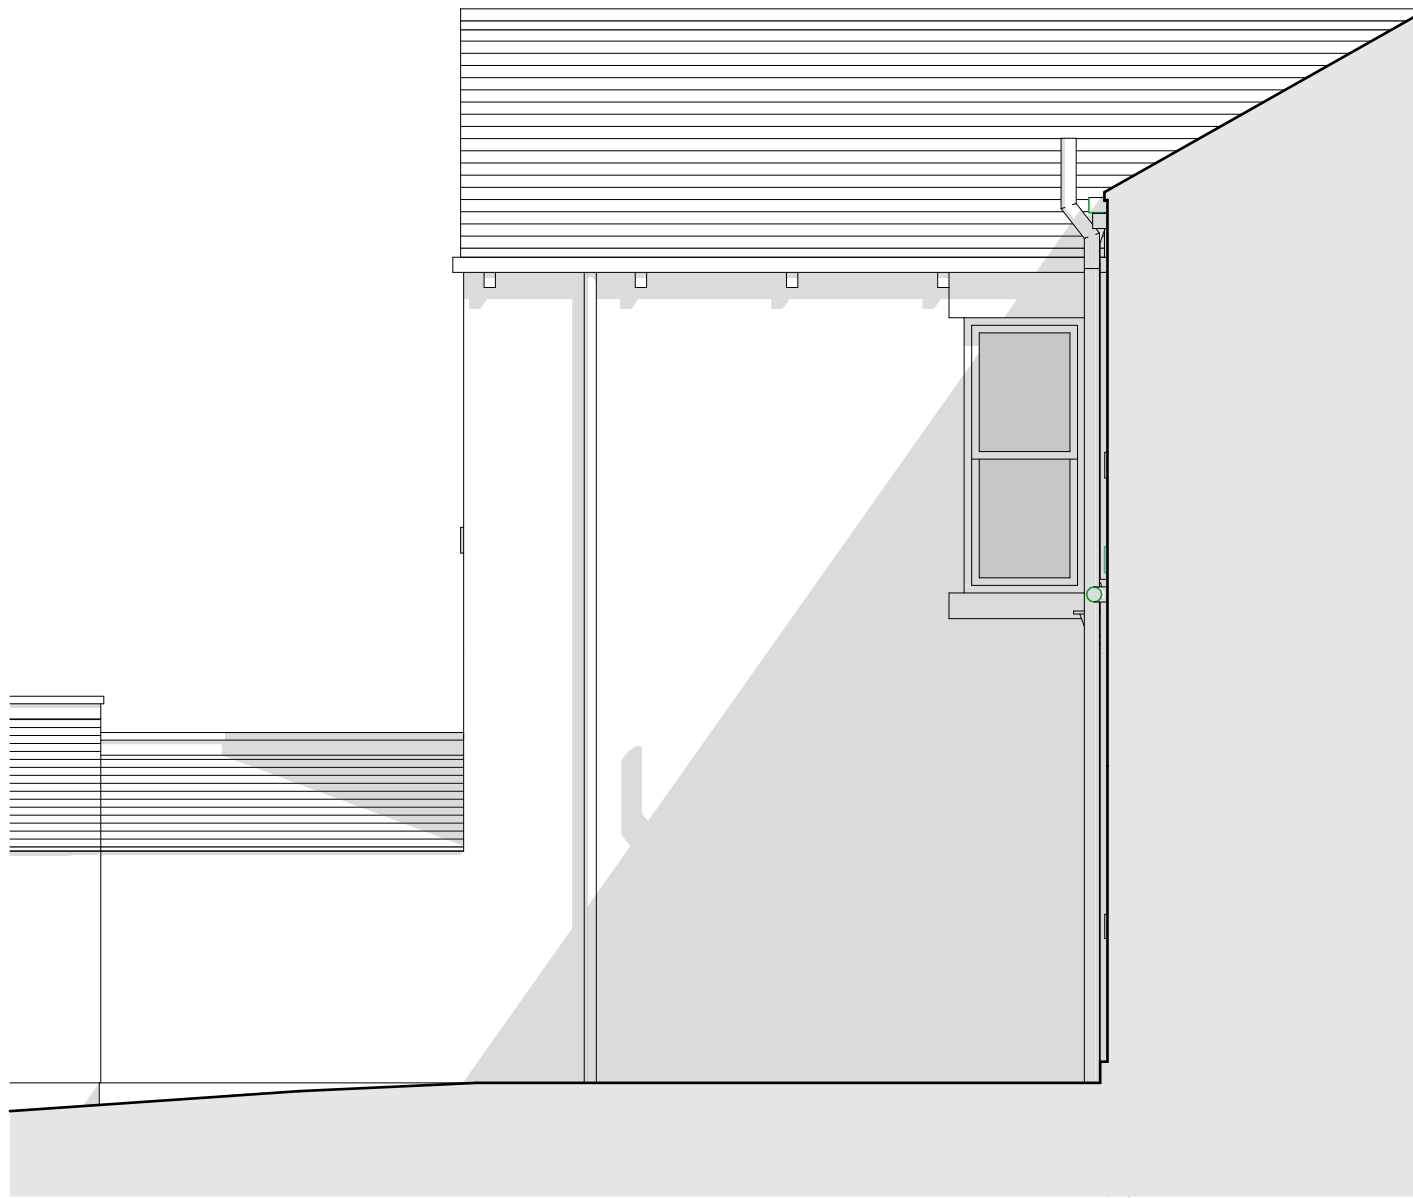

Existing East Elevation - 1:50



Existing North Elevation - 1:50

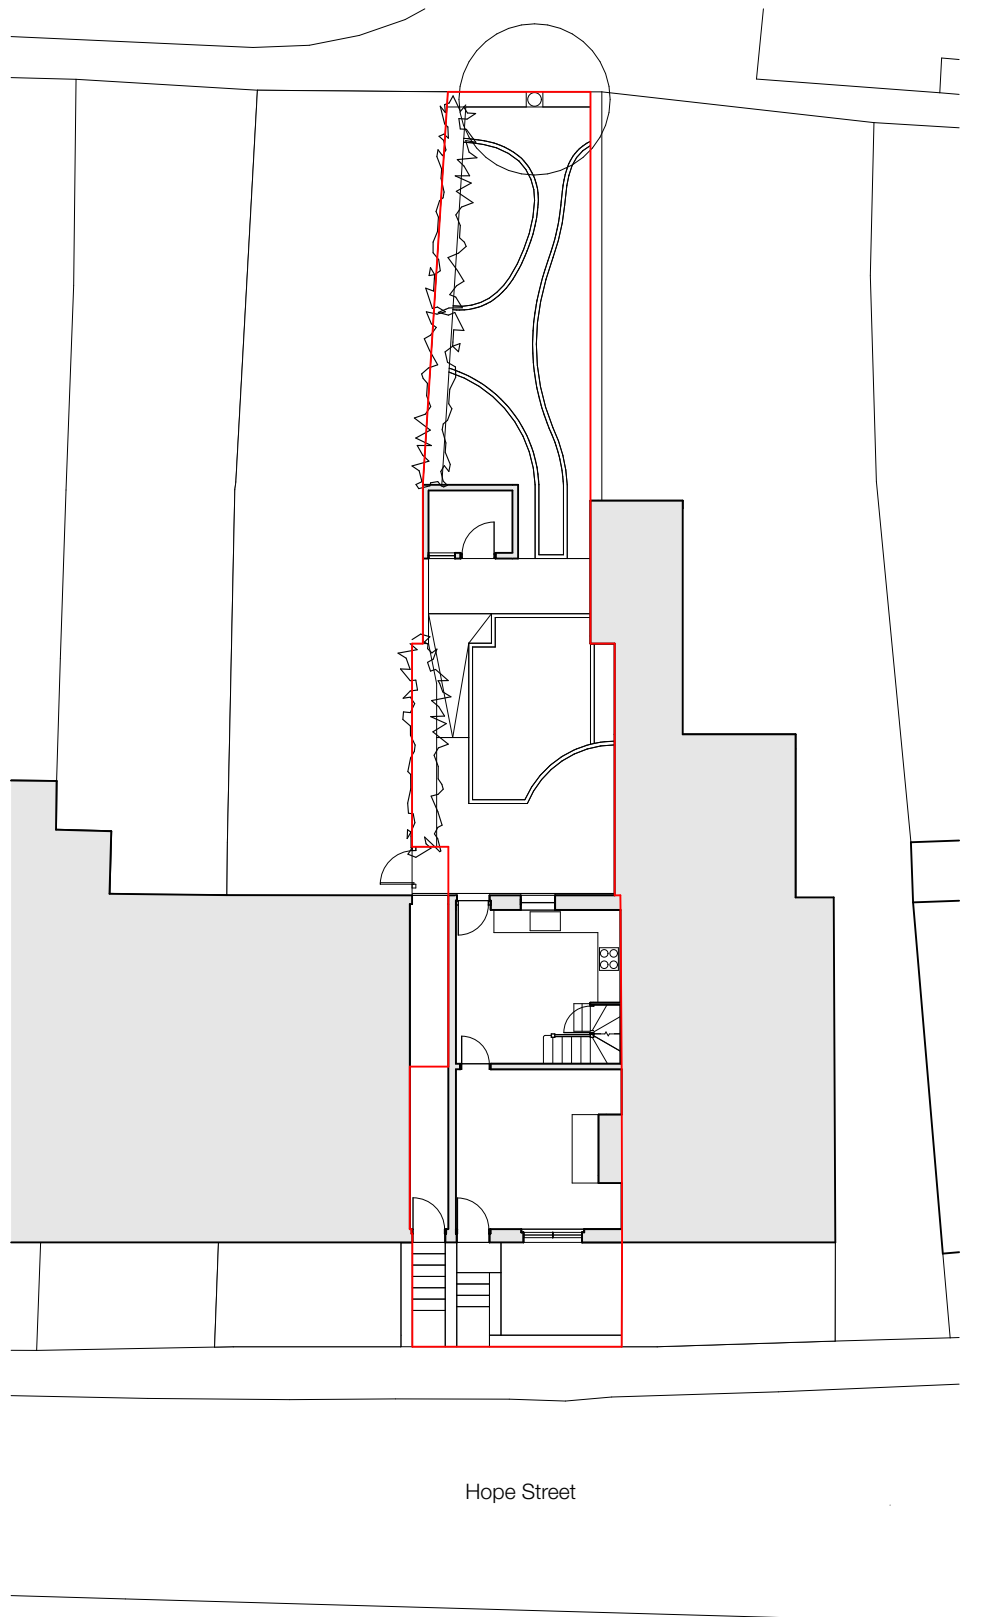


Existing Site Plan - 1:200


Notes

All dimensions must be checked and verified on site prior to commencement of work and Architect to be notified of any discrepancies.
This drawing is intended to permit overall scheme proposals only and cannot be used for construction purposes without further information.

Rev	Description	Drawn	Date
A	Site Plan added.	EB	29.04.24

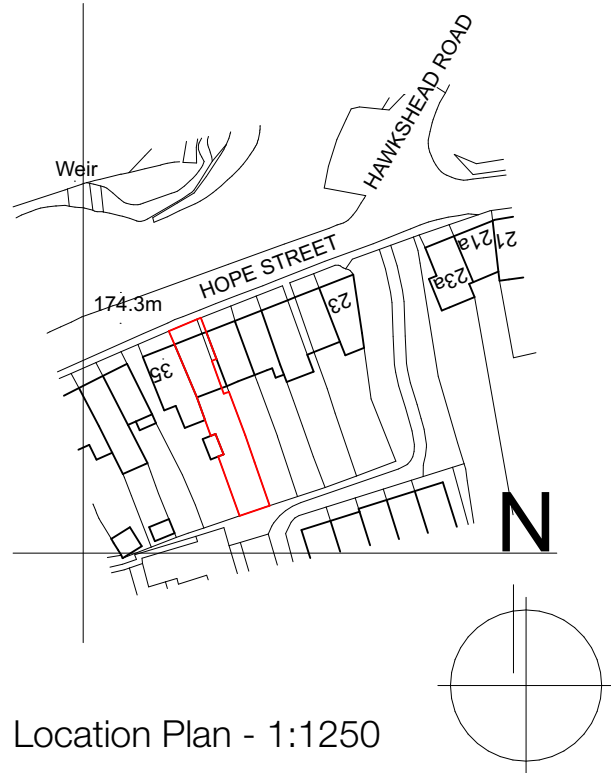

Location Plan - 1:1250

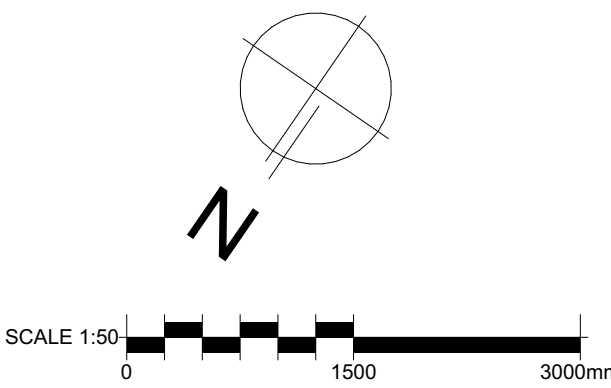

Client	Mr & Mrs Gardiner
Site Address	33 Hope Street, Old Glossop, Derbyshire, SK13 7SB
Project Description	Extension and Internal Alterations
Status	Planning
Date	March 2024
Drawn	EB
Checked	FWG
Drawing	Existing Plans and Elevations
Scale @ A1	1:50, 1:1250, 1:200
Drawing No.	3579 (0-) 03
Revision	A

ONE17
DESIGN

THE DYEHOUSE, ARMITAGE BRIDGE
HUDDERSFIELD, WEST YORKS HD4 7PD
T 01484 668000 E SOLUTIONS@ONE17DESIGN.COM

ONE17DESIGN.COM