



Notes

All dimensions must be checked and verified on site prior to commencement of work and Architect to be notified of any discrepancies.
This drawing is intended to permit overall scheme proposals only and cannot be used for construction purposes without further information.

Rev	Description	Drawn	Date
A	Site Plan added.	EB	29.04.24

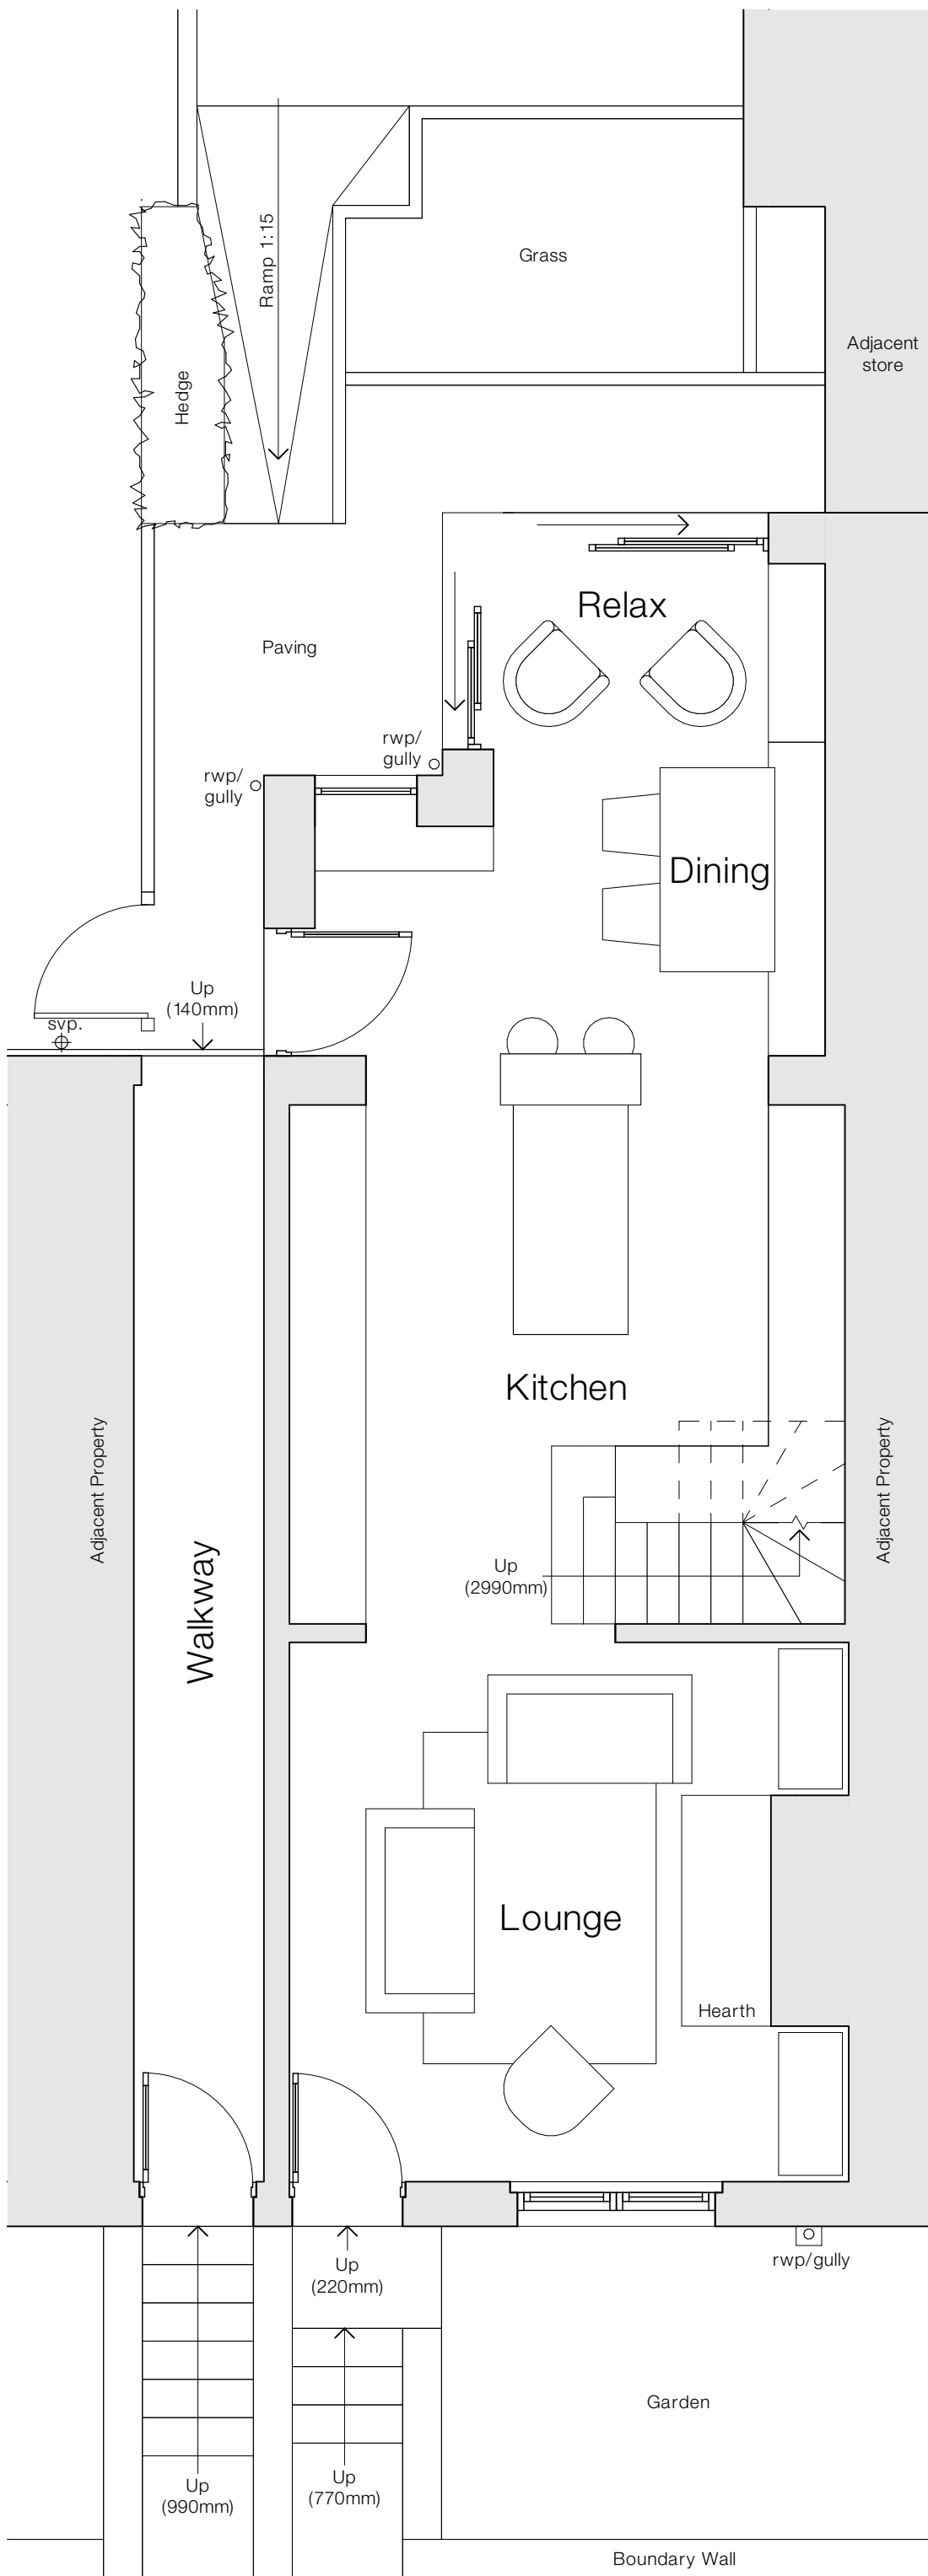

Proposed Ground Floor Plan - 1:50

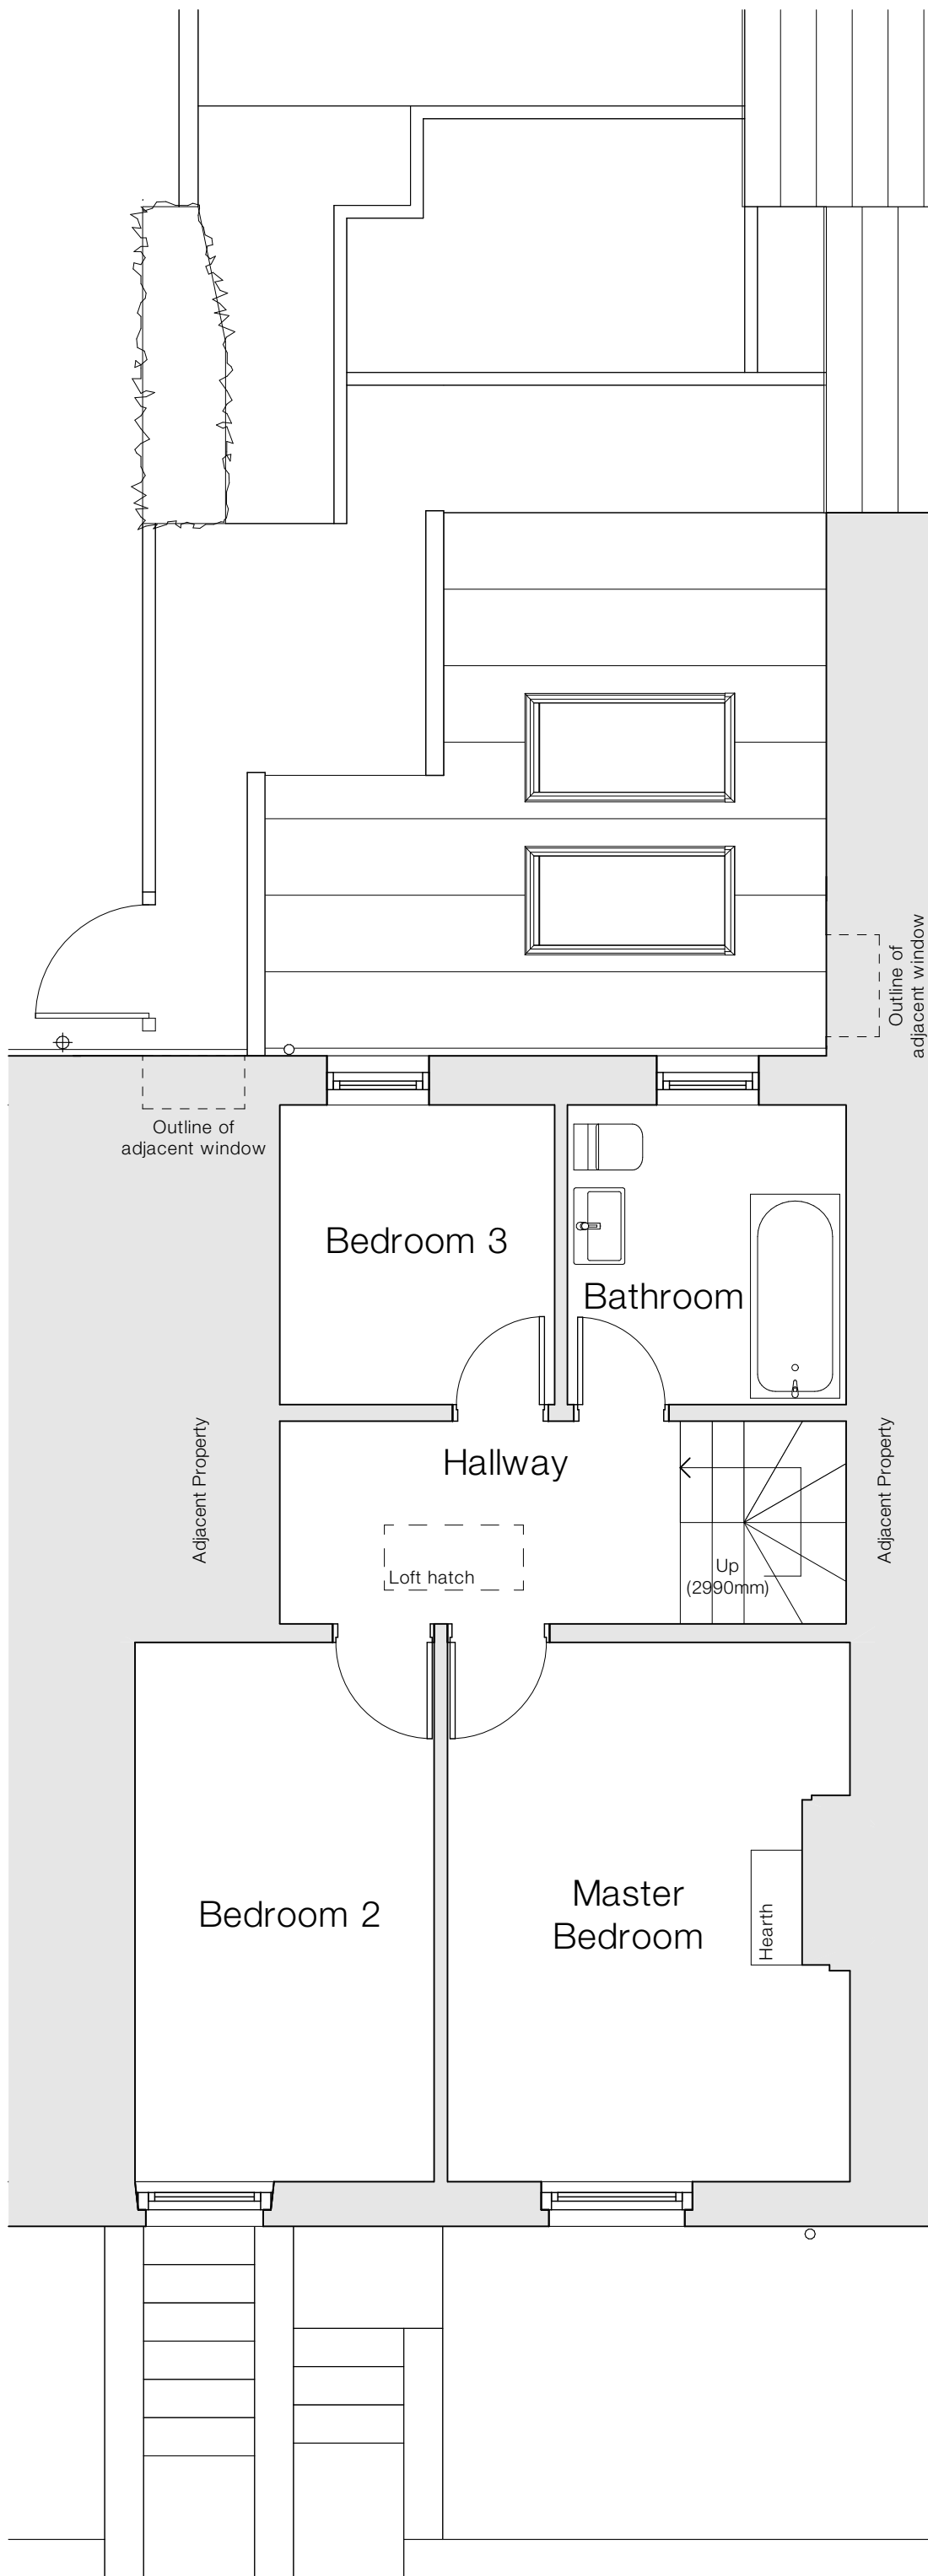


Proposed First Floor Plan - 1:50




Proposed South Elevation - 1:50




Proposed North Elevation - 1:50

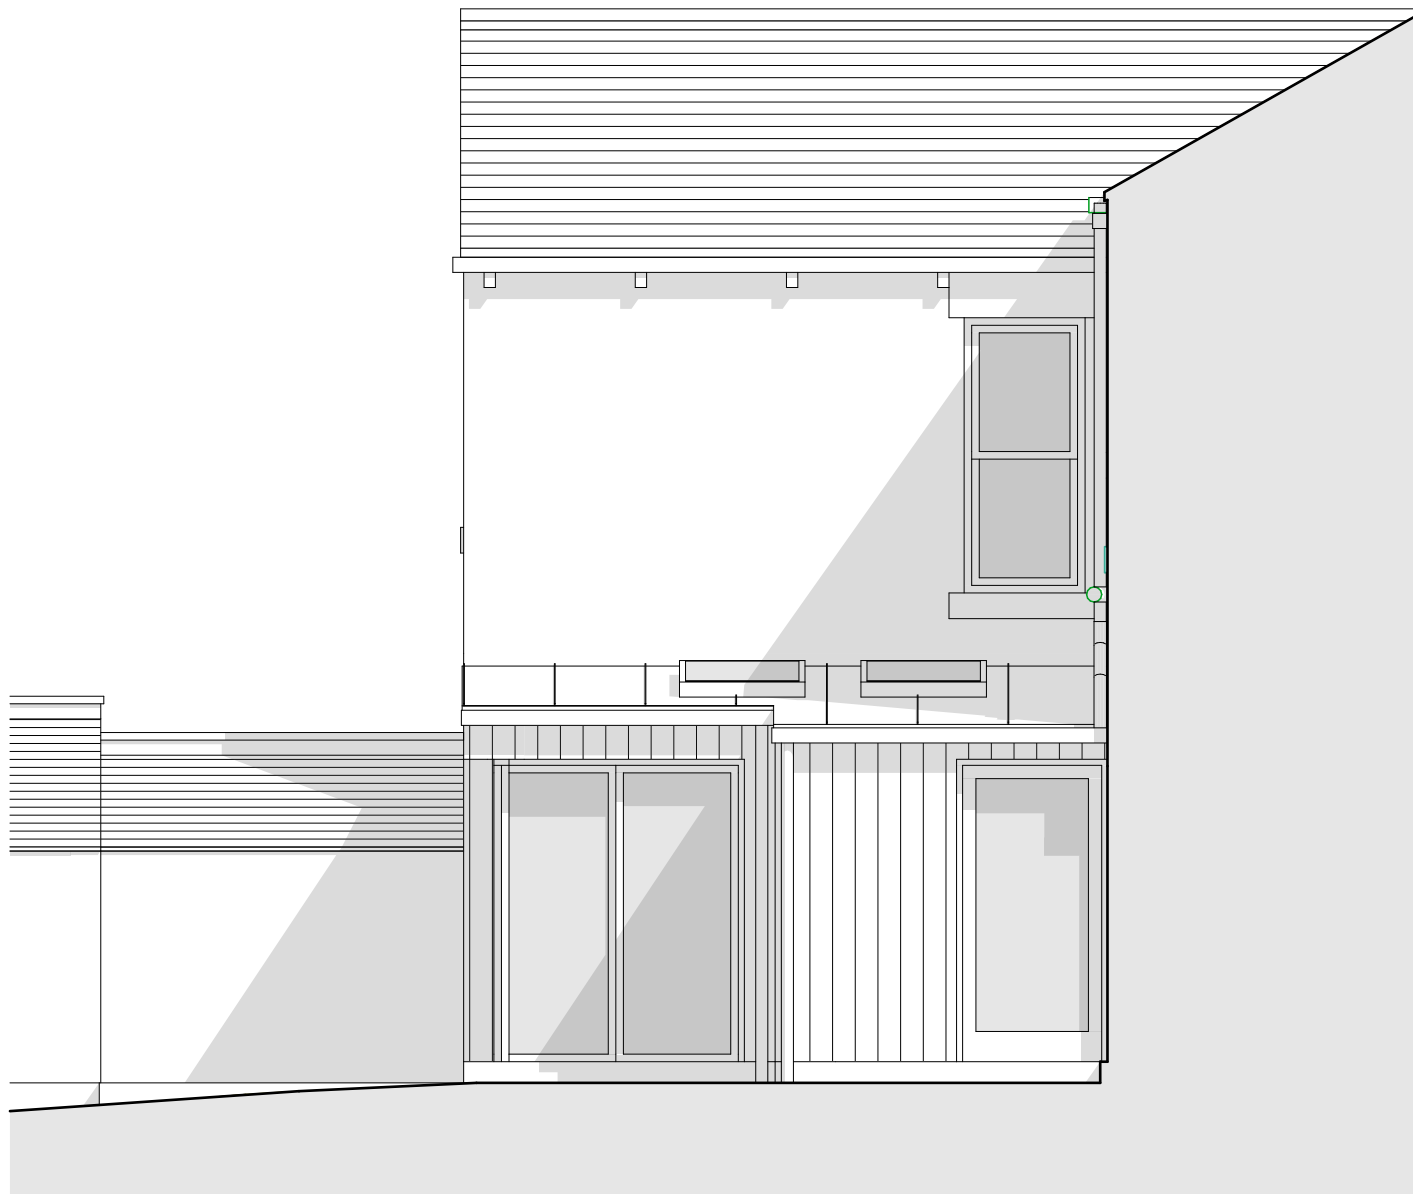

Proposed East Elevation - 1:50

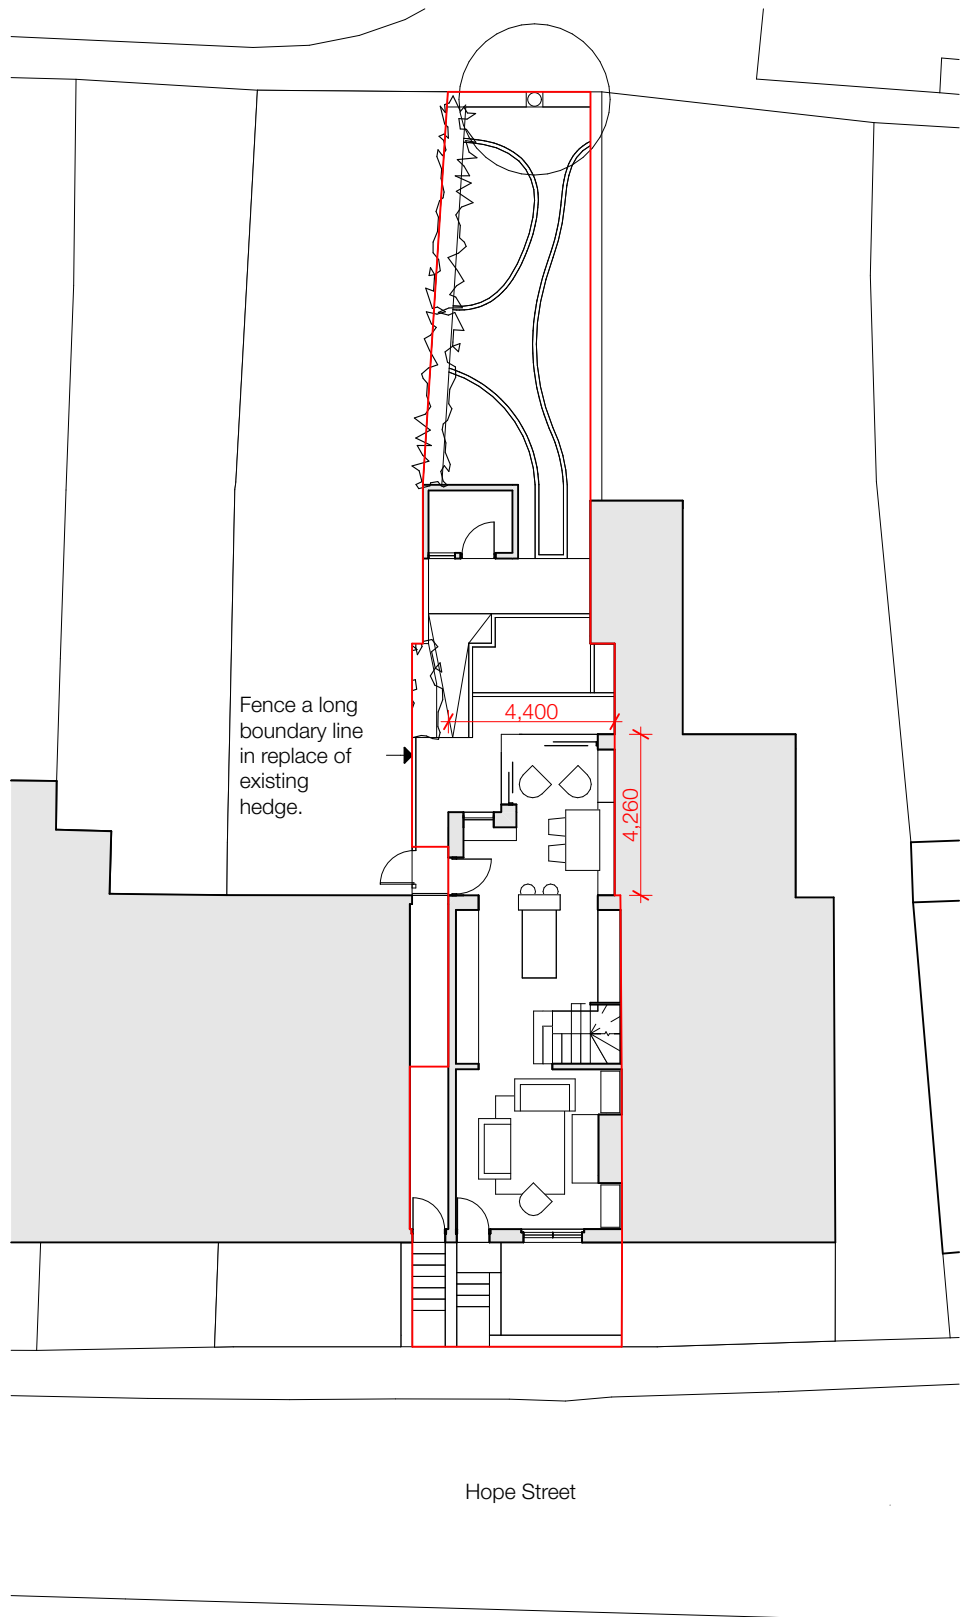

Proposed Site Plan - 1:200

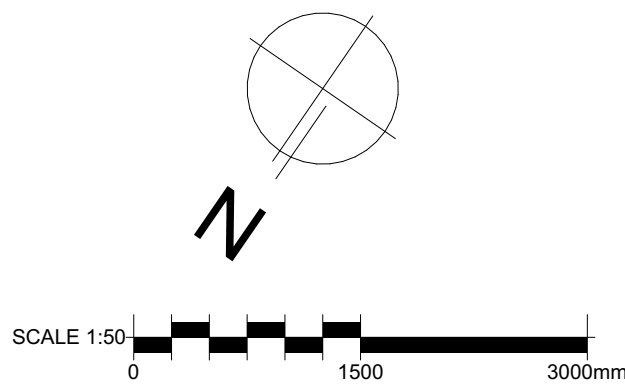

Client
Mr & Mrs Gardiner

Site Address
33 Hope Street, Old Glossop,
Derbyshire, SK13 7SB

Project Description
Extension and Internal Alterations

Status
Planning

Date
March 2024

Drawn
EB

Checked
FWG

Drawing
**Proposed Plans and
Elevations**

Scale @ A1
1:50, 1:200

Drawing No.
3579 (0-) 04

Revision
A

ONE17
DESIGN
THE DYEHOUSE, ARMITAGE BRIDGE
HUDDERSFIELD, WEST YORKS HD4 7PD
T 01484 668000 E SOLUTIONS@ONE17DESIGN.COM
ONE17DESIGN.COM