



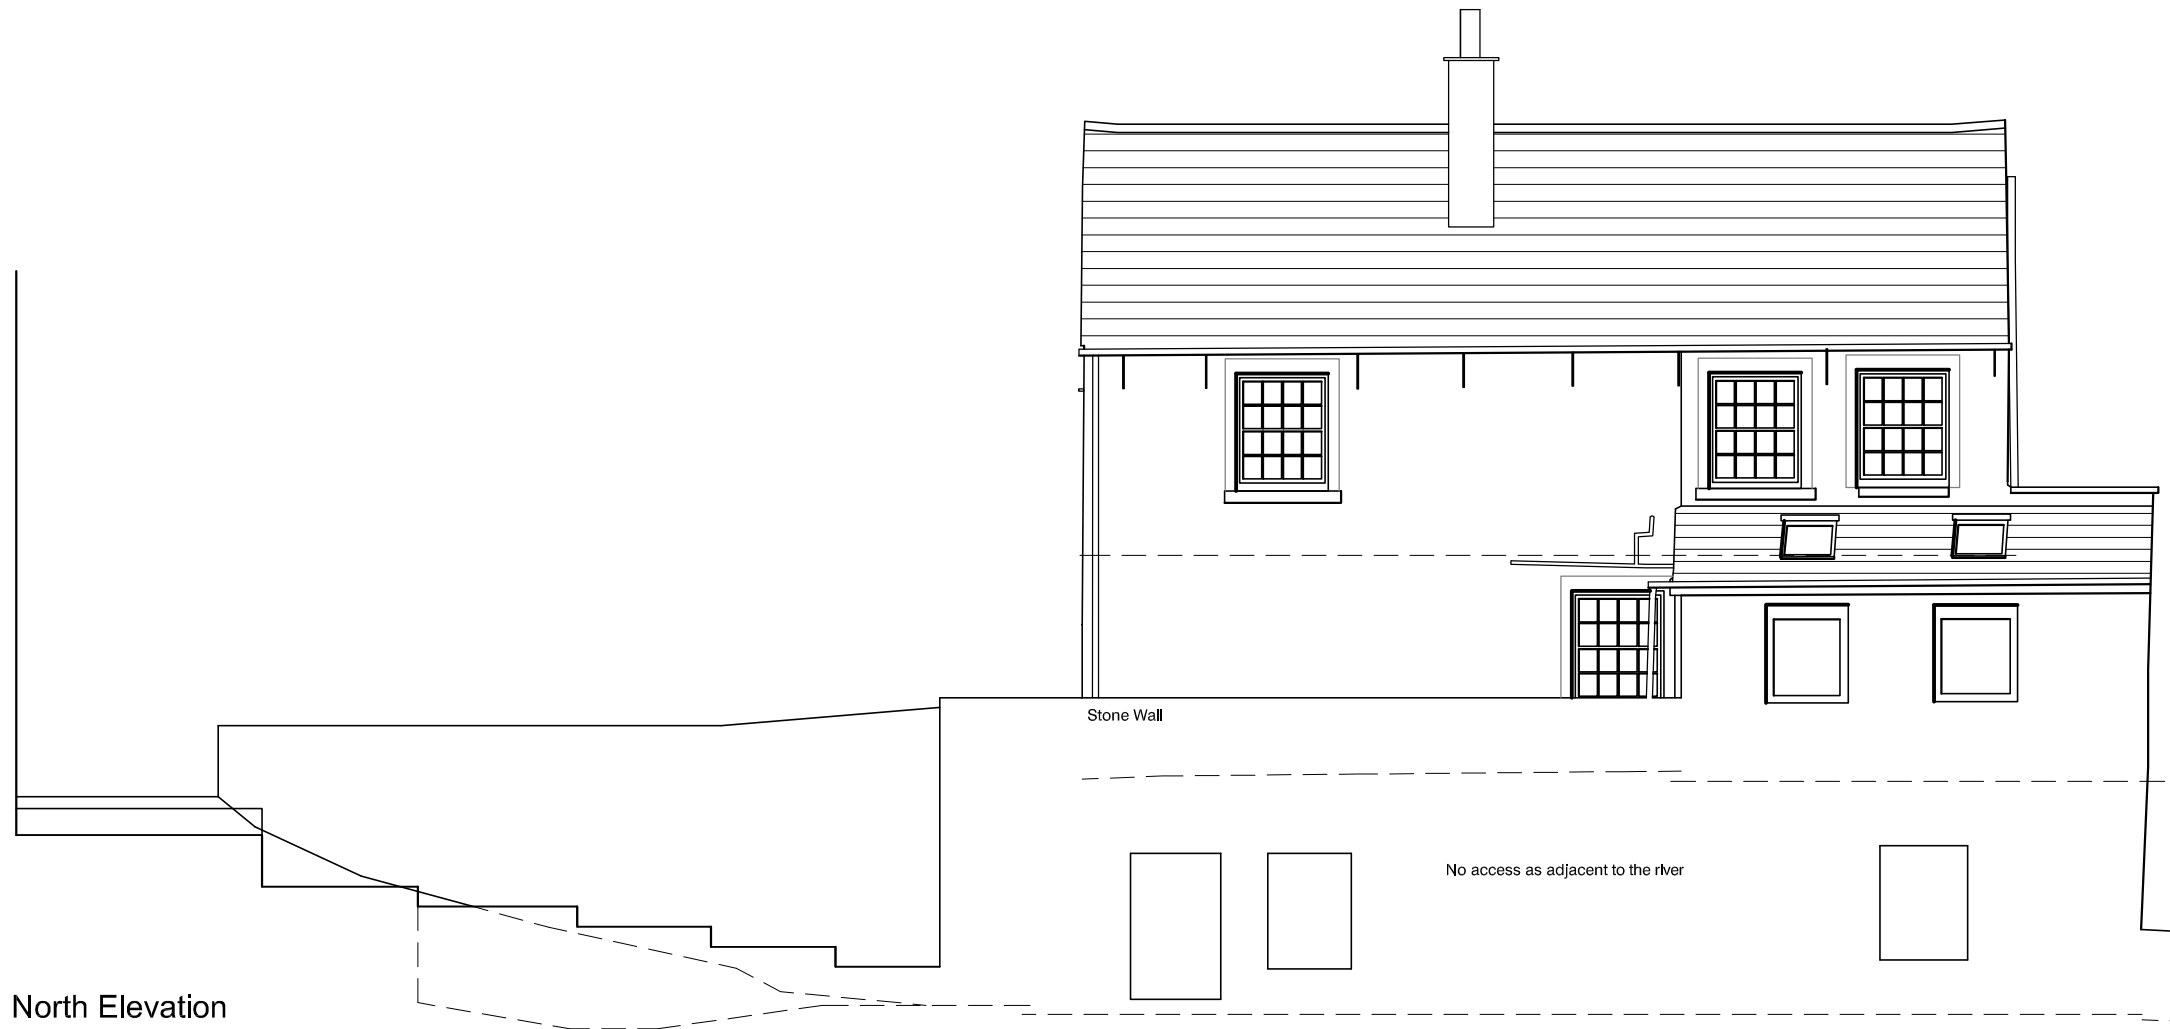

North Elevation

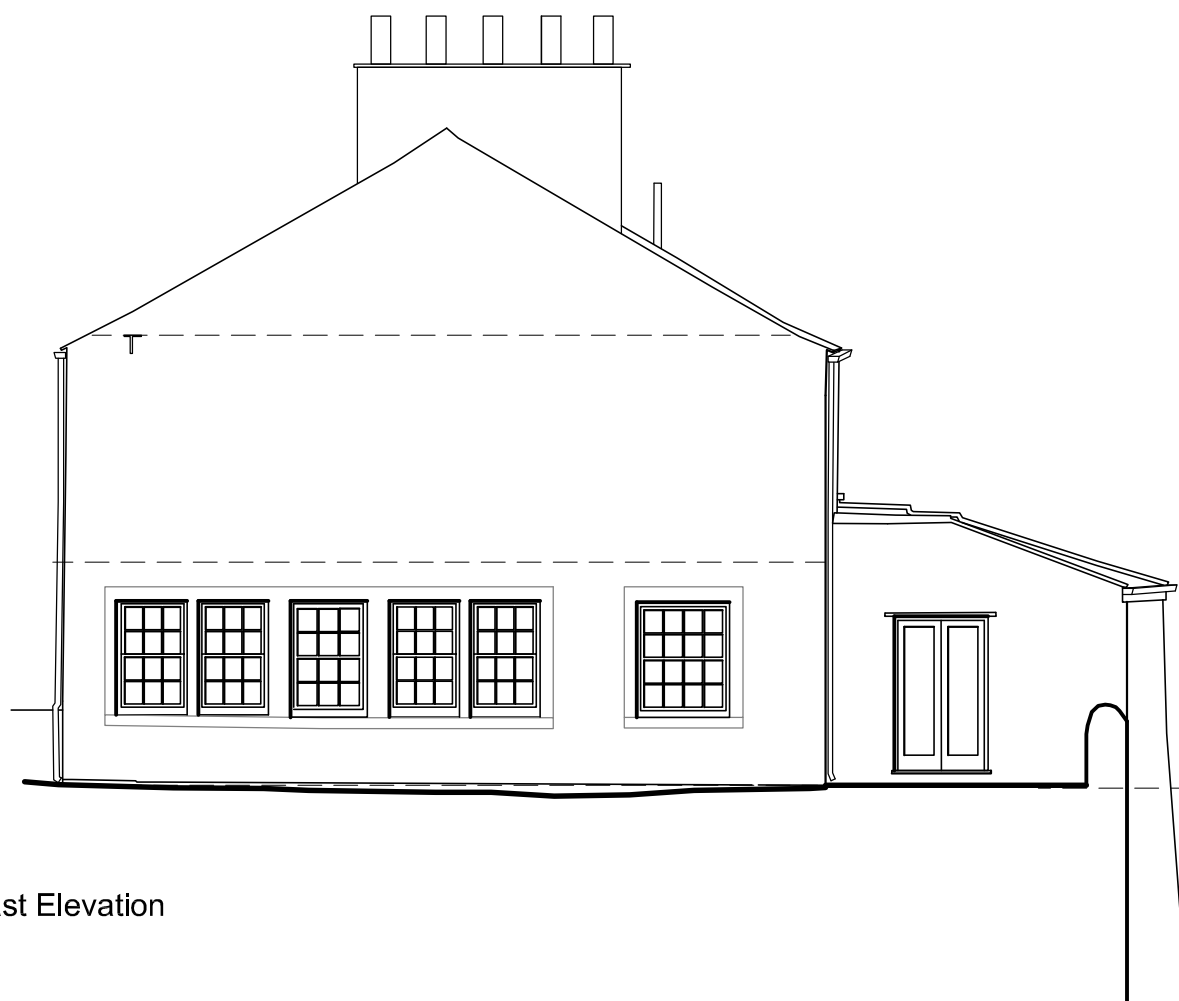

East Elevation



HIGH PEAK ARCHITECTS LTD

2nd Floor, Wharf House, Wharf Road, Whaley Bridge, High Peak, Derbys SK23 7AD
Tel: 01663 719717 Web: www.highpeakarch.com Email: hpa@highpeakarch.com

Extension and Listed Building Works

Canal House, Buxworth

Existing Elevations N&E

1908.PL03

Scale: 1:100 @ A3

Date: April 2024

Rev: