



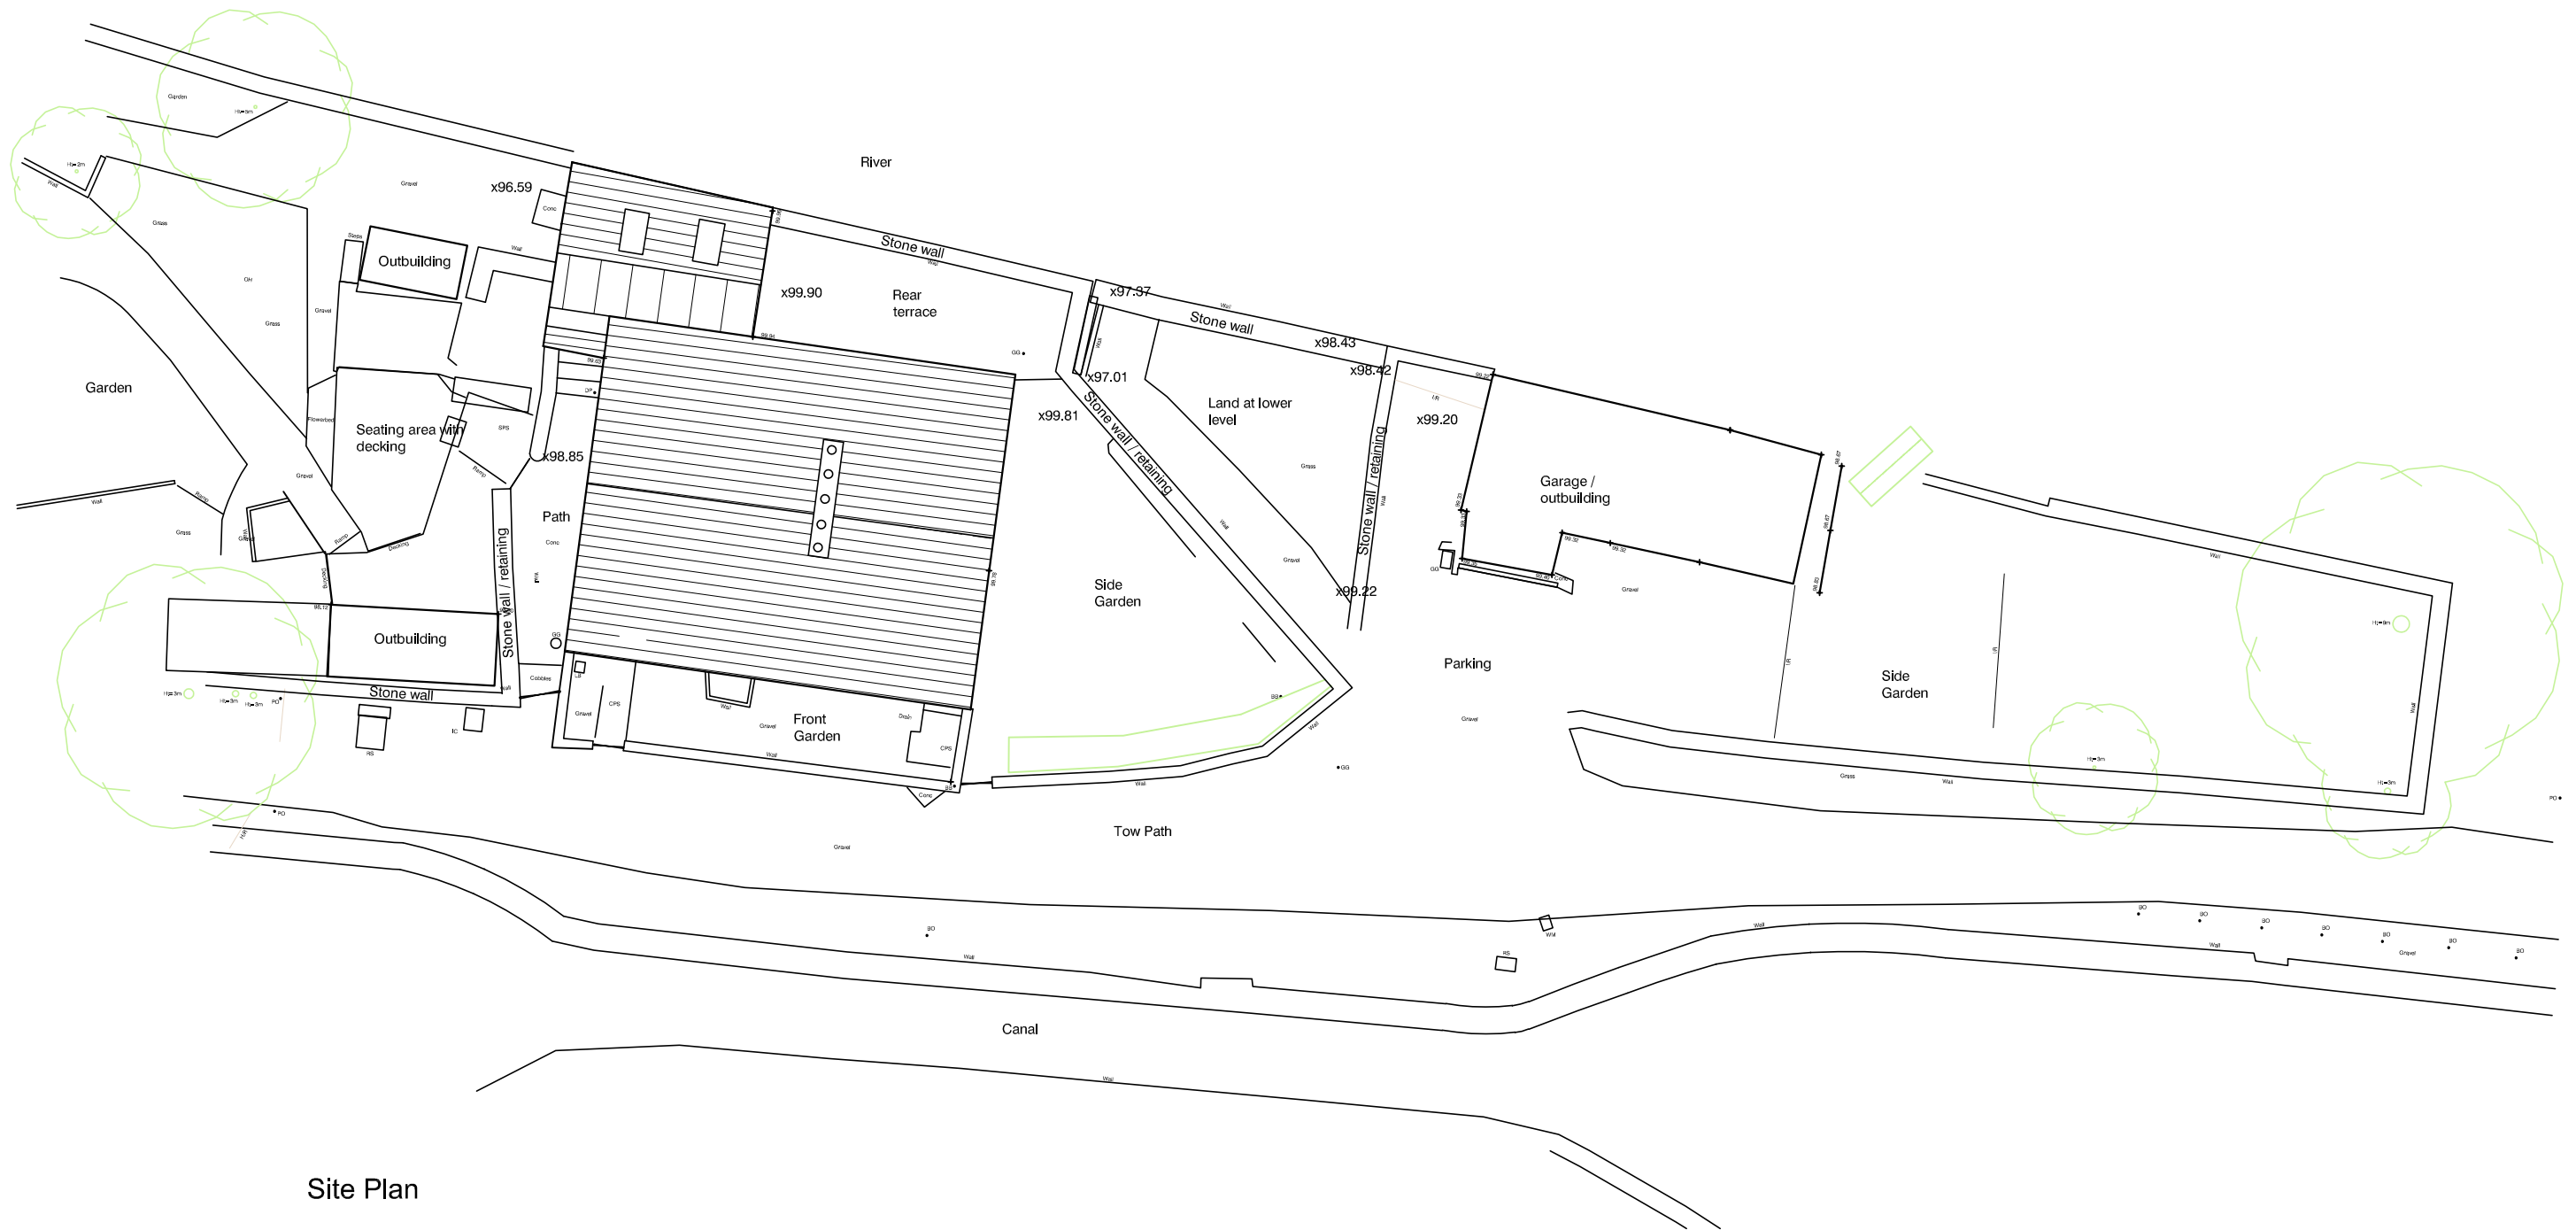

Site Plan

Building Survey carried out by Survey Solutions

SCALE 1:200

 

CLIENTS/CONTRACTORS ARE ADVISED TO CLARIFY DIMENSIONS PRIOR TO SETTING OUT AND NOT TO SCALE OFF THE DRAWING



HIGH PEAK ARCHITECTS LTD

2nd Floor, Wharf House, Wharf Road, Whaley Bridge, High Peak, Derbys SK23 7AD
Tel: 01663 719717 Web: www.highpeakarch.com Email: hpa@highpeakarch.com

Extension and Listed Building Works

Canal House, Buxworth

Existing Site Plan

1908.PL04

Scale: 1:200 @ A3

Date: April 2024

Rev: