



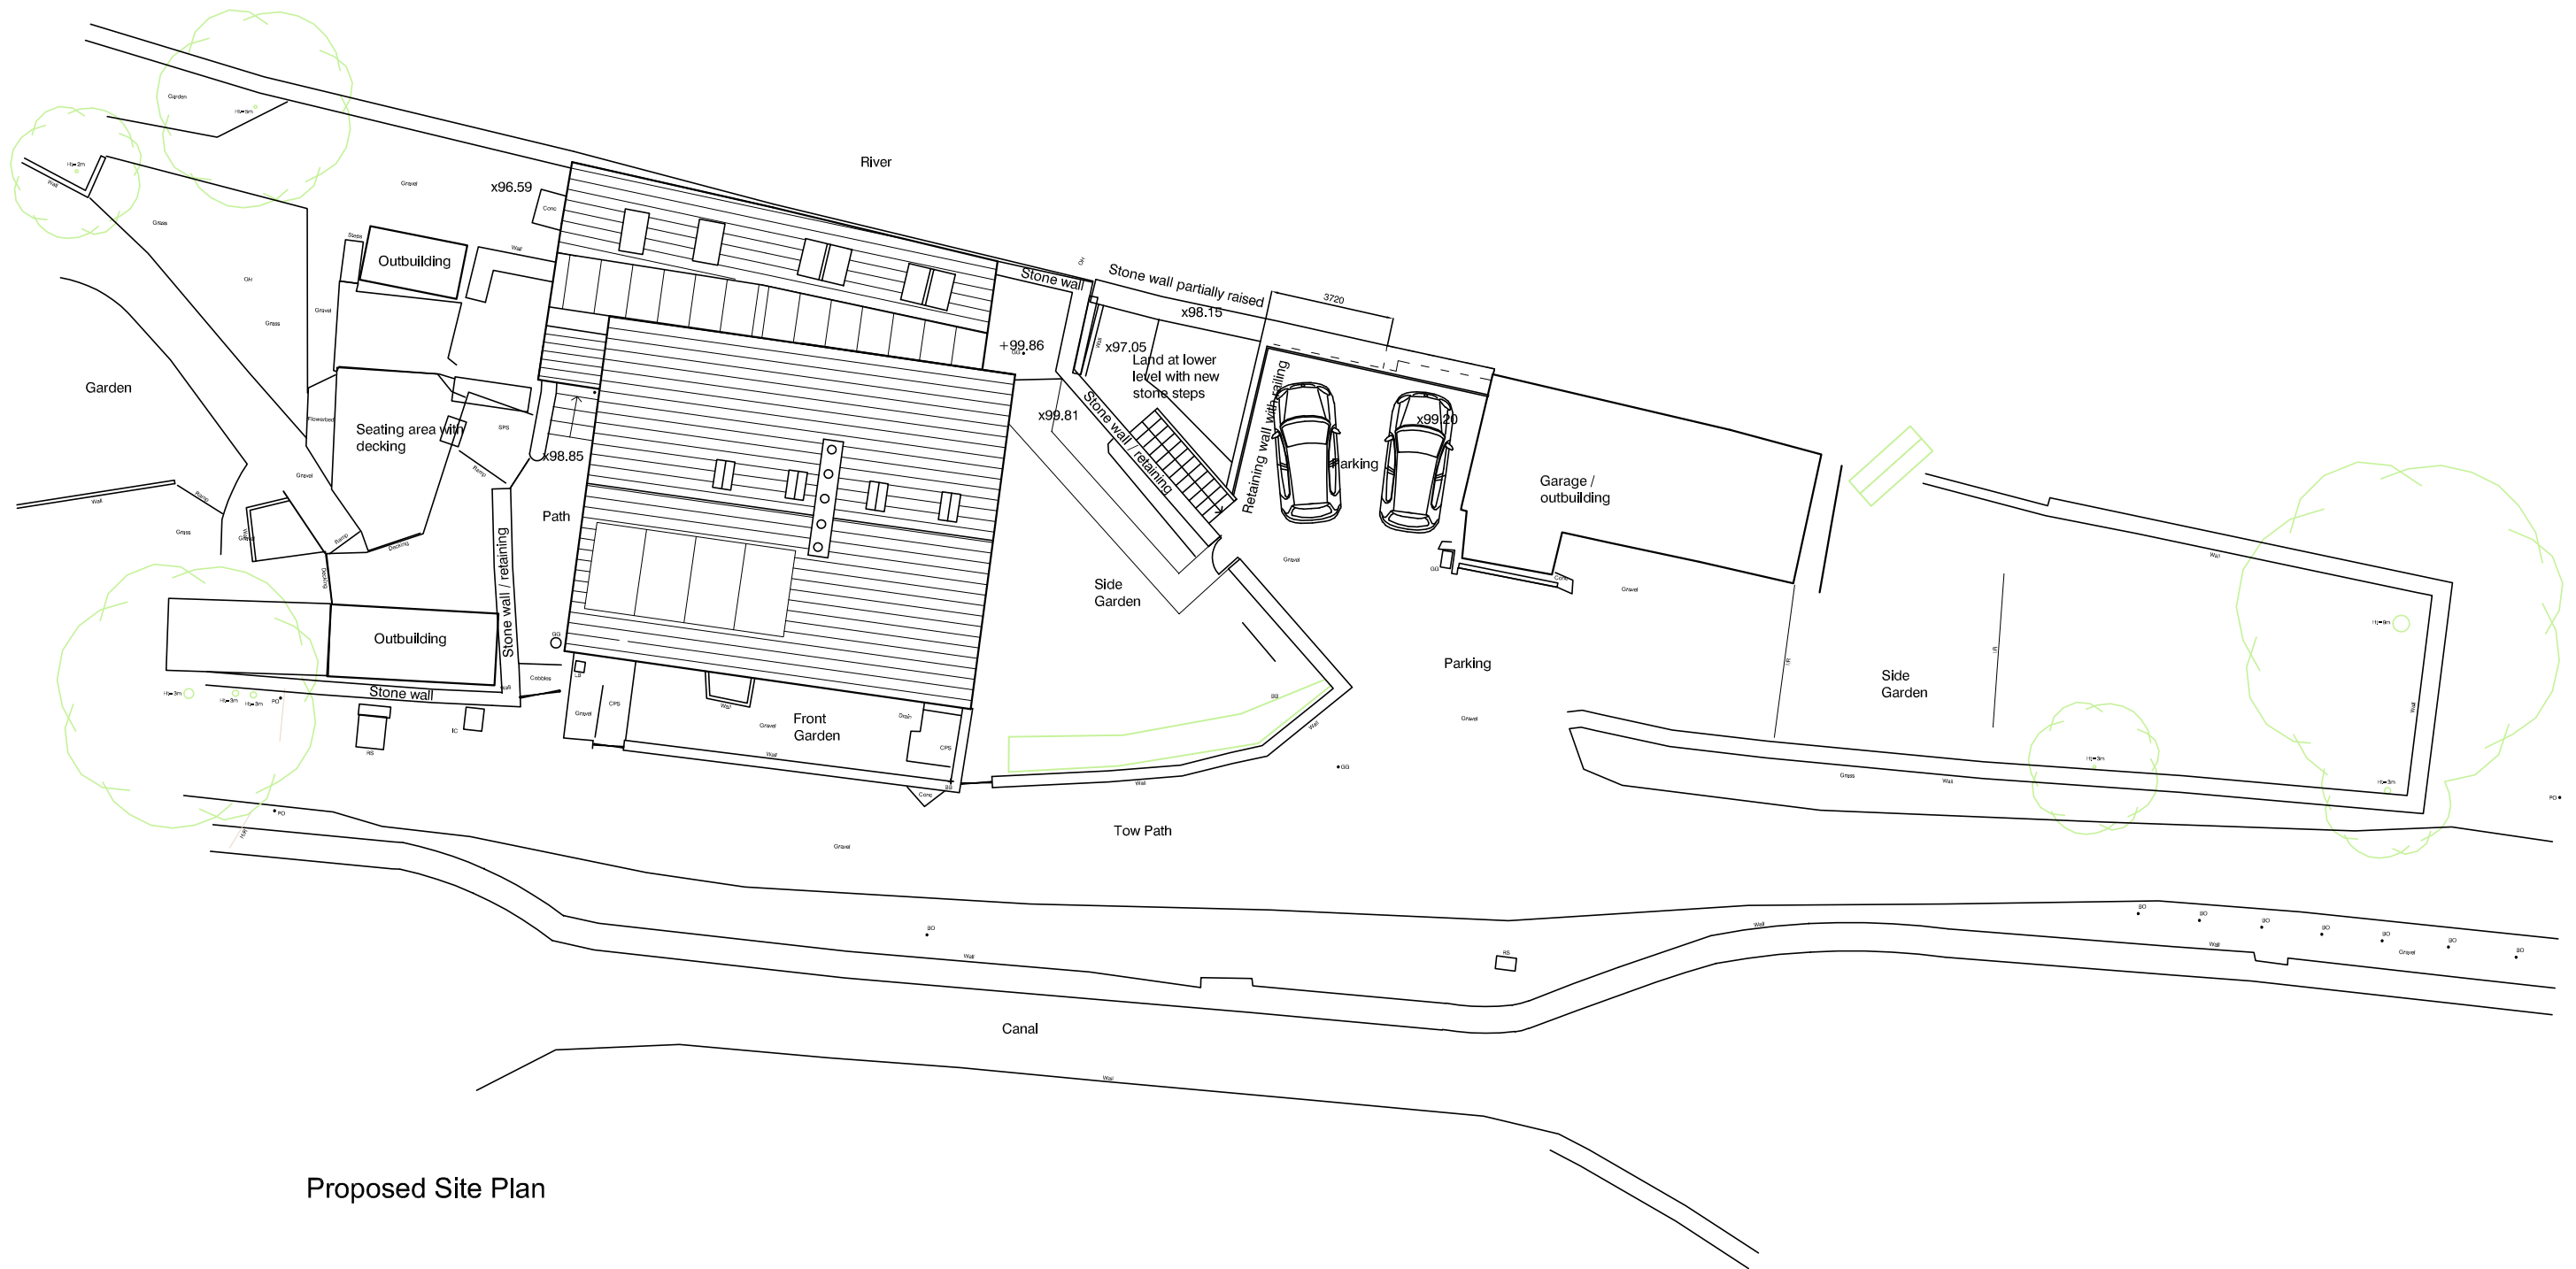

Proposed Site Plan

Building Survey carried out by Survey Solutions

SCALE 1:200

 

CLIENTS/CONTRACTORS ARE ADVISED TO CLARIFY
DIMENSIONS PRIOR TO SETTING OUT AND NOT TO
SCALE OFF THE DRAWING



HIGH PEAK ARCHITECTS LTD

2nd Floor, Wharf House, Wharf Road, Whaley Bridge, High Peak, Derbys SK23 7AD
Tel: 01663 719717 Web: www.highpeakarch.com Email: hpa@highpeakarch.com

Extension and Listed Building Works

Canal House, Buxworth

Proposed Site Plan

1908.PL05

Scale: 1:200 @ A3

Date: April 2024

Rev: